



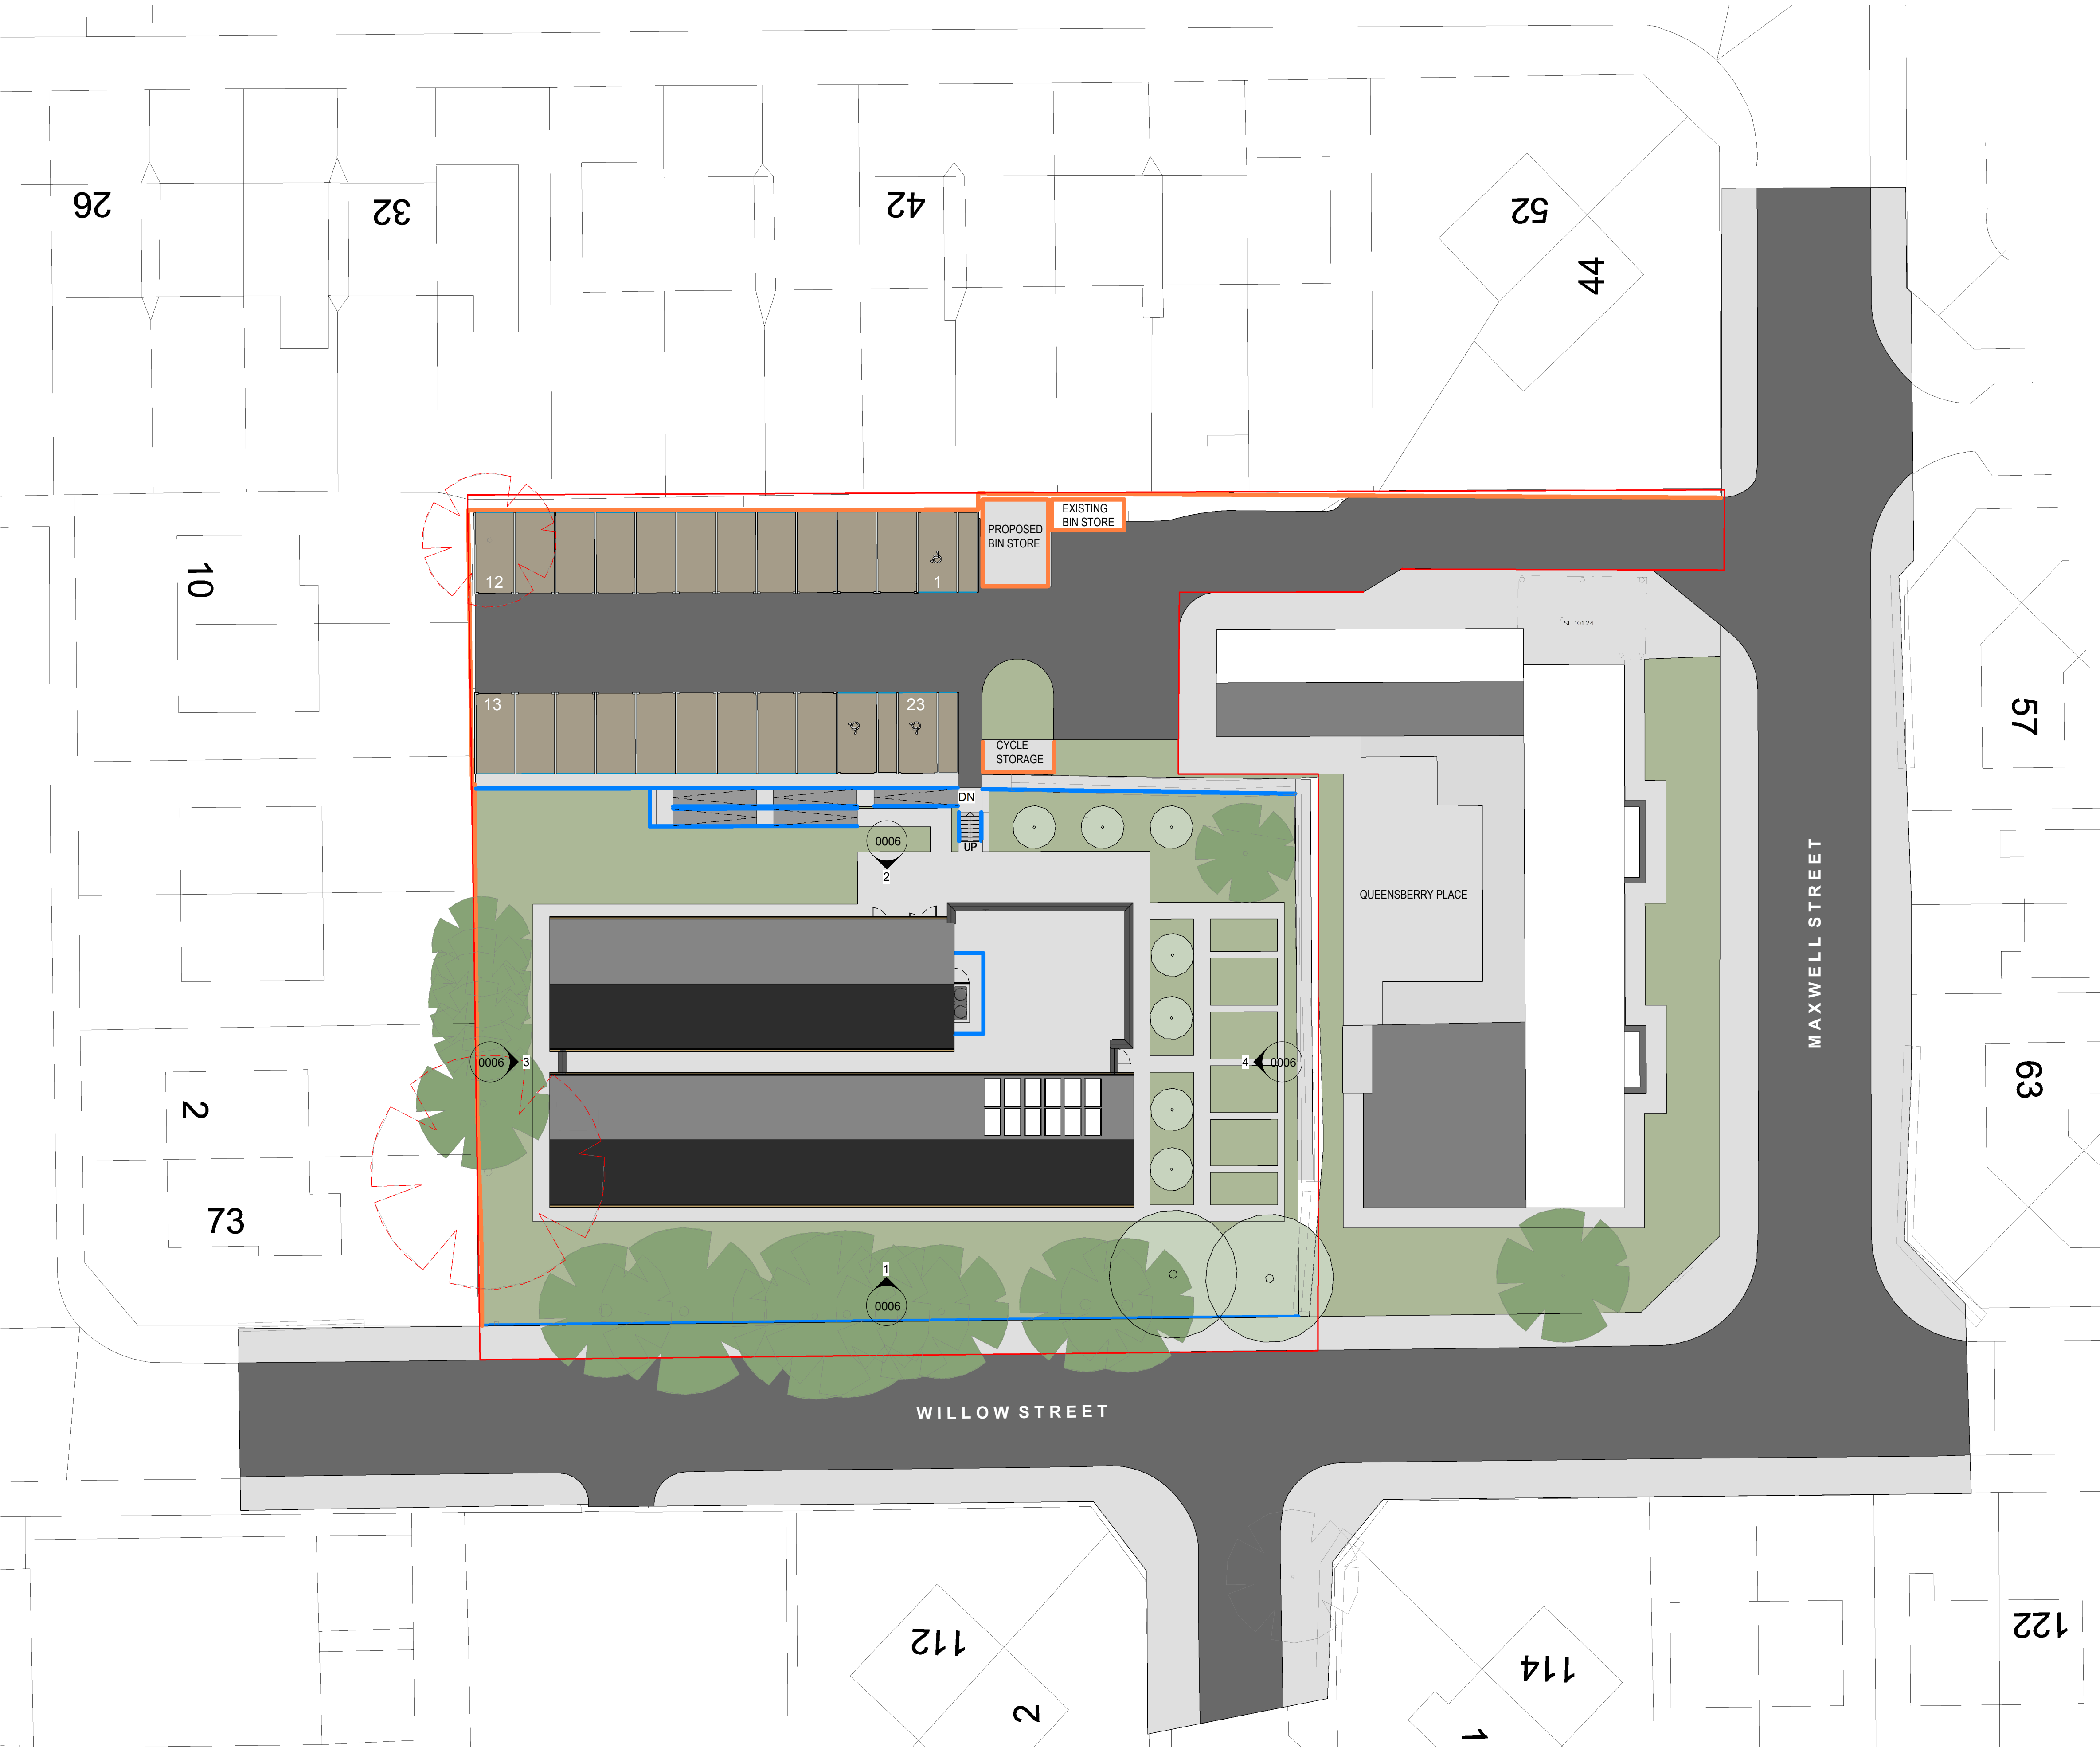


Notes

Jennings Design Associates take no responsibility for any dimensions obtained by scaling from this drawing. If no dimension is shown the recipient must ascertain the dimension specifically from the Architect or by site measurement. Supplying this drawing in digital form is solely for convenience and no reliance may be placed on digital data. All data must be checked against hard copy. Dimensions must be checked on site. Any discrepancies must be reported to the Architect immediately. This drawing is copyright of Jennings Design Associates

Proposed Boundary Treatment Details

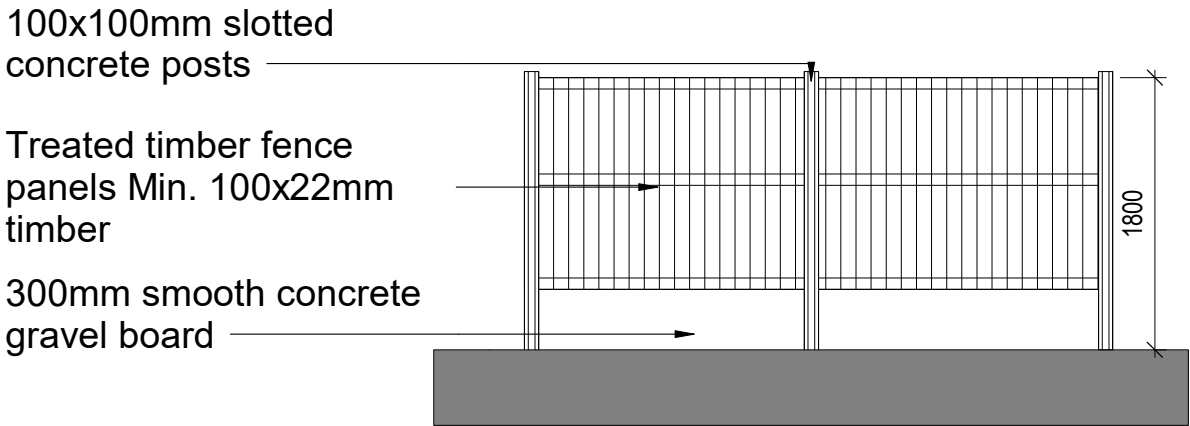

Proposed 1800mm Timber Fence

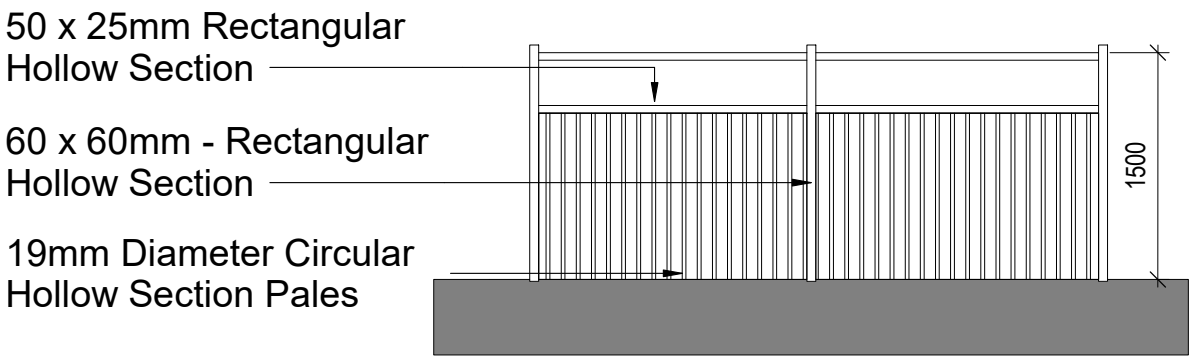

Proposed 1500mm Metal Rail


Proposed Boundary Treatment Legend

- 1500mm Metal Railing
- 1800mm Timber Fence

Proposed Tree Amendments

- Tree to be retained
- Tree planted as part of the proposal
- Tree to be removed

Note: See landscaping proposal for full details

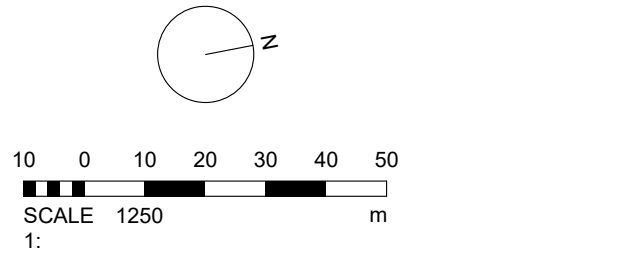

P2	Additional information added at planners request	27/06/2023	SD
P1	Prepared for planning submission	01/02/2023	SD
Rev	Description	Date	By

Revision Schedule

info@jda-architects.com
www.jda-architects.com

manchester: 0161 336 5011
liverpool: 0151 685 0112

Project Details:		1264 - Willow Street, Bury	
Client:		Irwell Valley	
RIBA Workstage:		Preliminary	
Status/Suitability Code:		S0	
Scale:	@ Original size	Drawn by:	SD
As indicated	@A1	14/09/22	Checked By: KOR
Project Code		Originator	Vol/Sys
1264-JDA-Z1-00-DR-A-0004		Level	Type
Description		Role	Number
Proposed Site Plan		Rev	P2

Z:\1264 - Willow Street, Bury\Drawings\Level\1264_Z1_00_00_0004_0001.rvt