





PROPOSED SOUTH FACING REAR ELEVATION

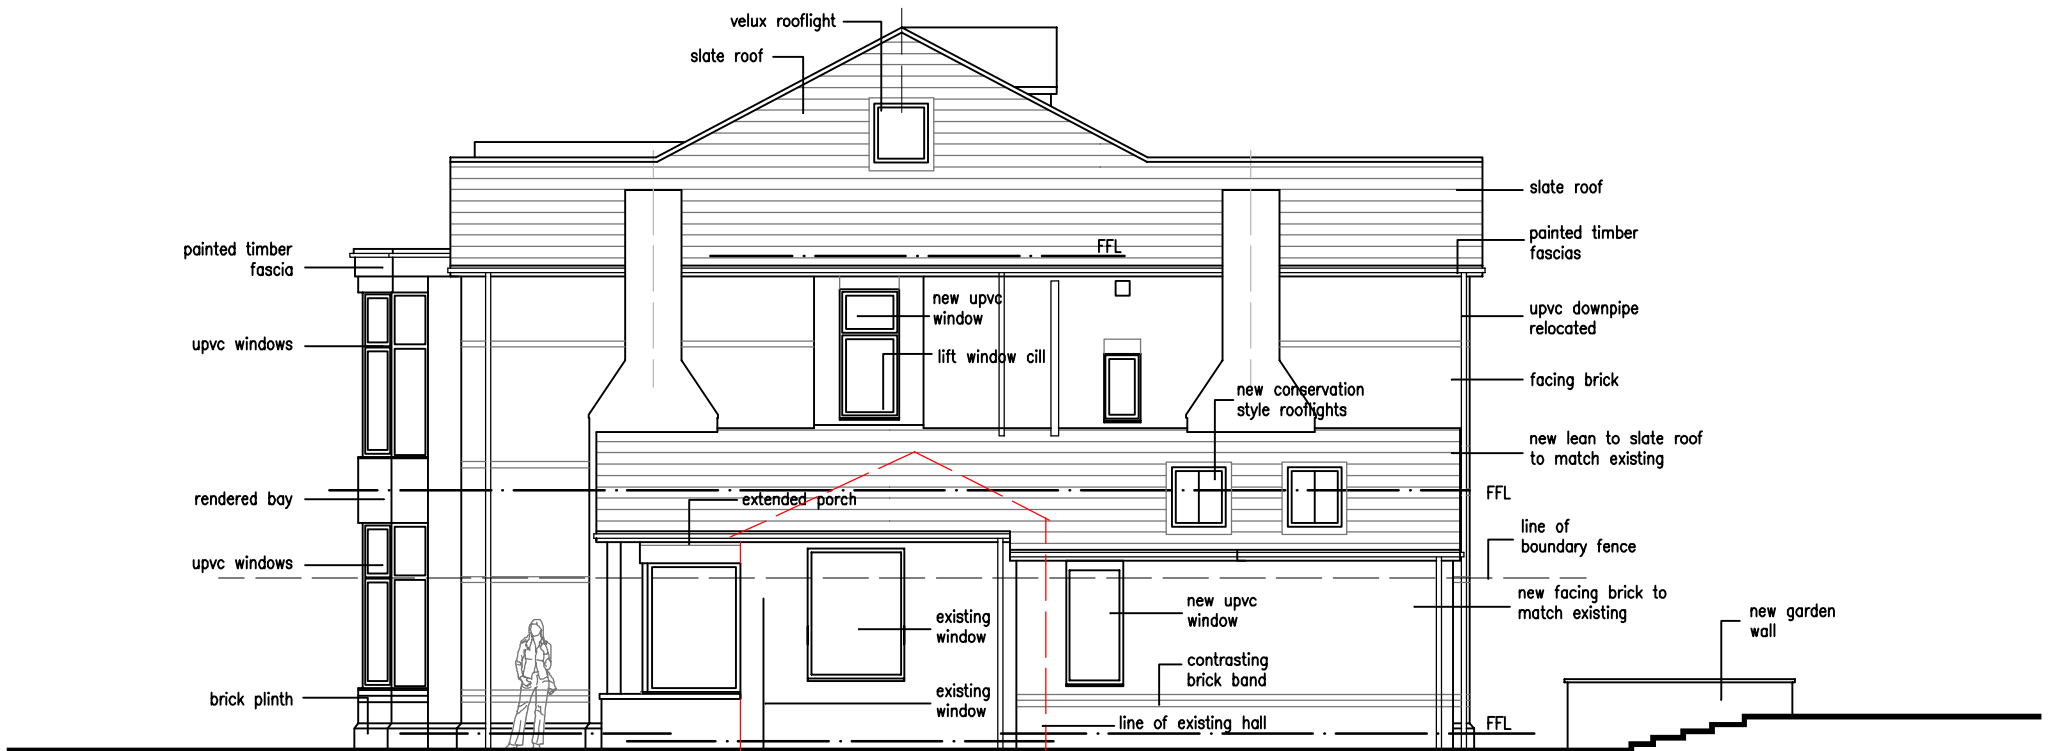

PROPOSED WEST FACING SIDE ELEVATION

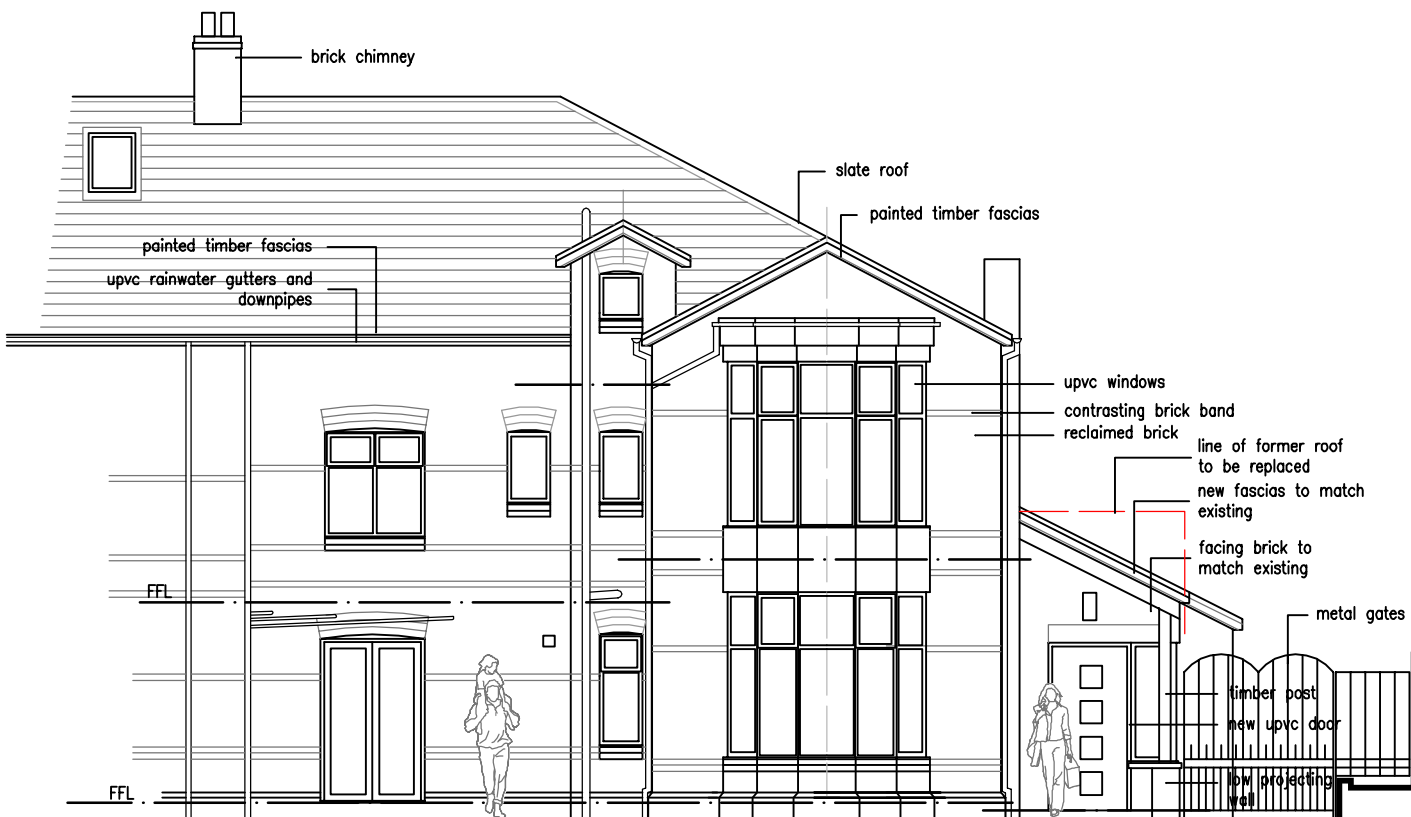

PROPOSED NORTH FACING FRONT ELEVATION TO ST ANNES ROAD



B PORCH AMENDED FURTHER
A PORCH ADJUSTED, EXISTING ROOFLINE INDICATED
revisions

06.12.22
12.11.22

proposed elevations
westholme
st annes road prestwich

date: october 2022

scale 1:100 @a3

status: preliminary

dwg. d418/06 rev B

DO NOT SCALE - IF DIMENSIONS ARE NOT GIVEN PLEASE ASK

architectural designworks limited

designworks



studio one 17 biggin gardens heywood OL10 2WF t: 0161 332 1943 e: architects@archdesignworks.co.uk