



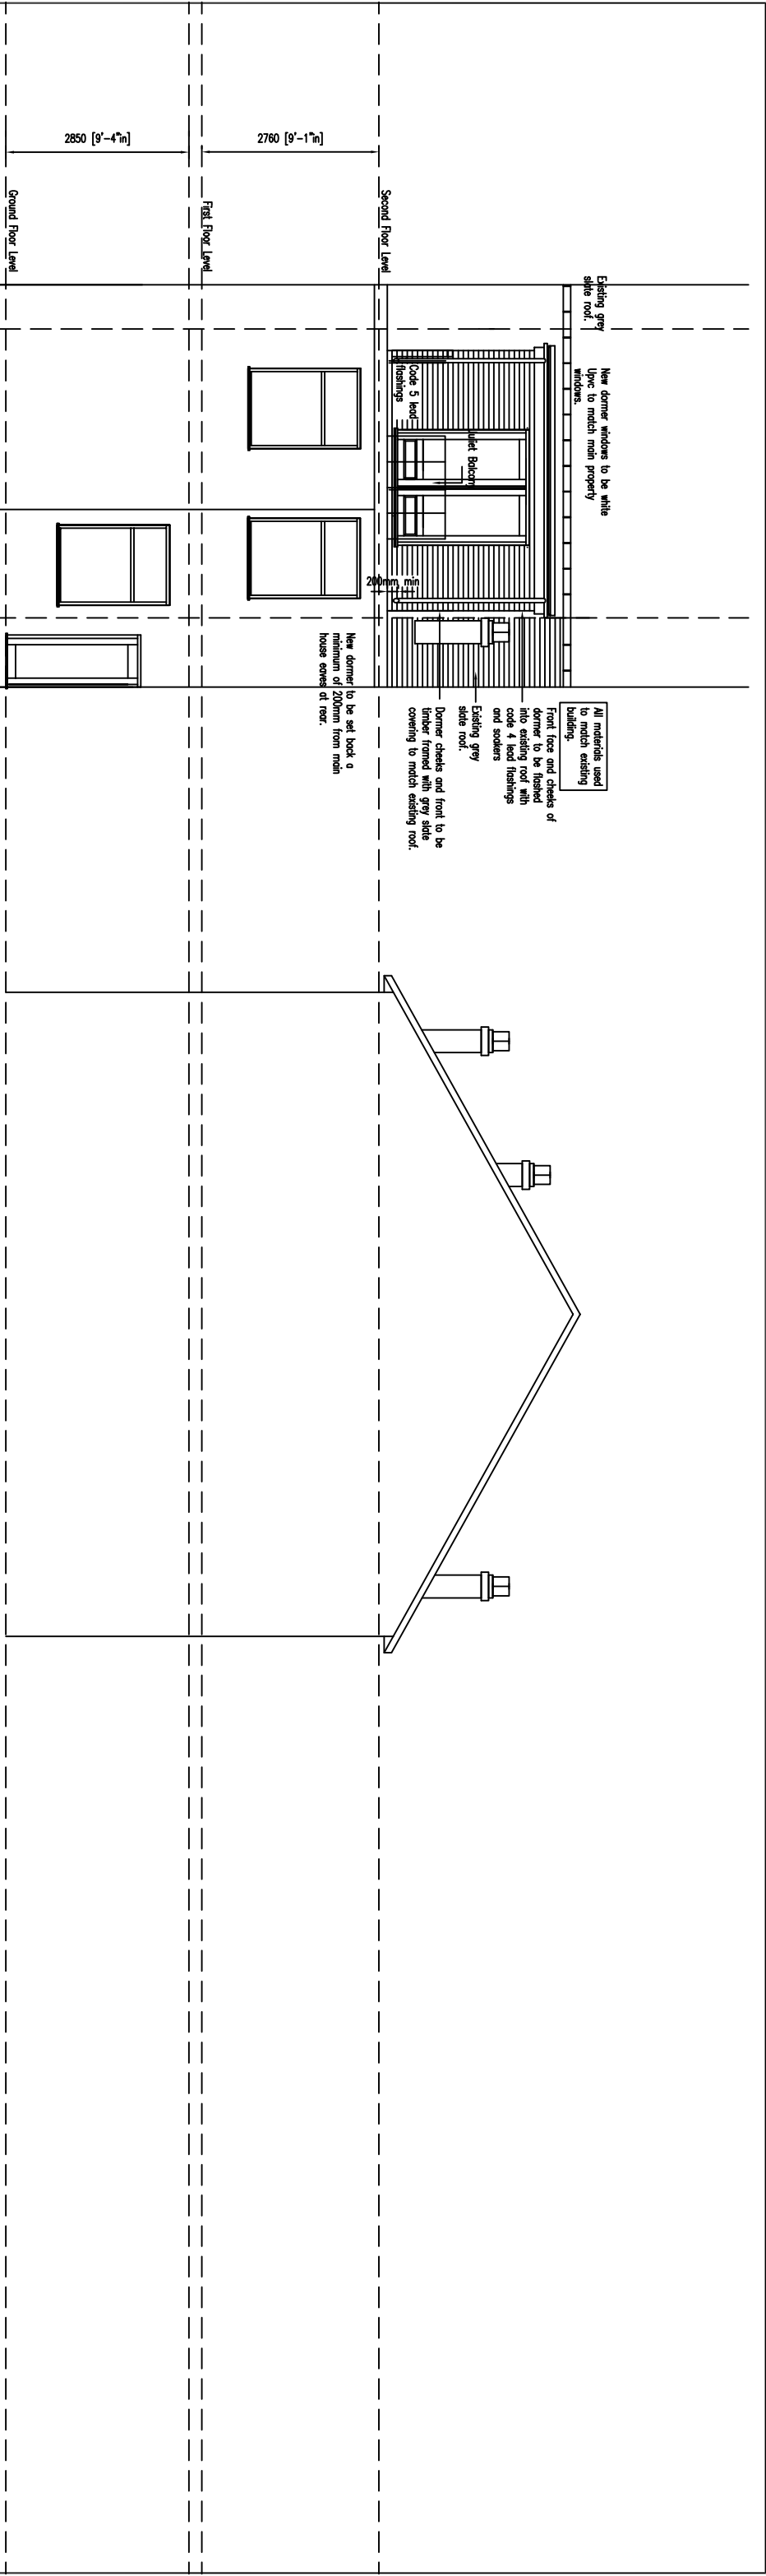

Proposed Rear Elevation (South East)

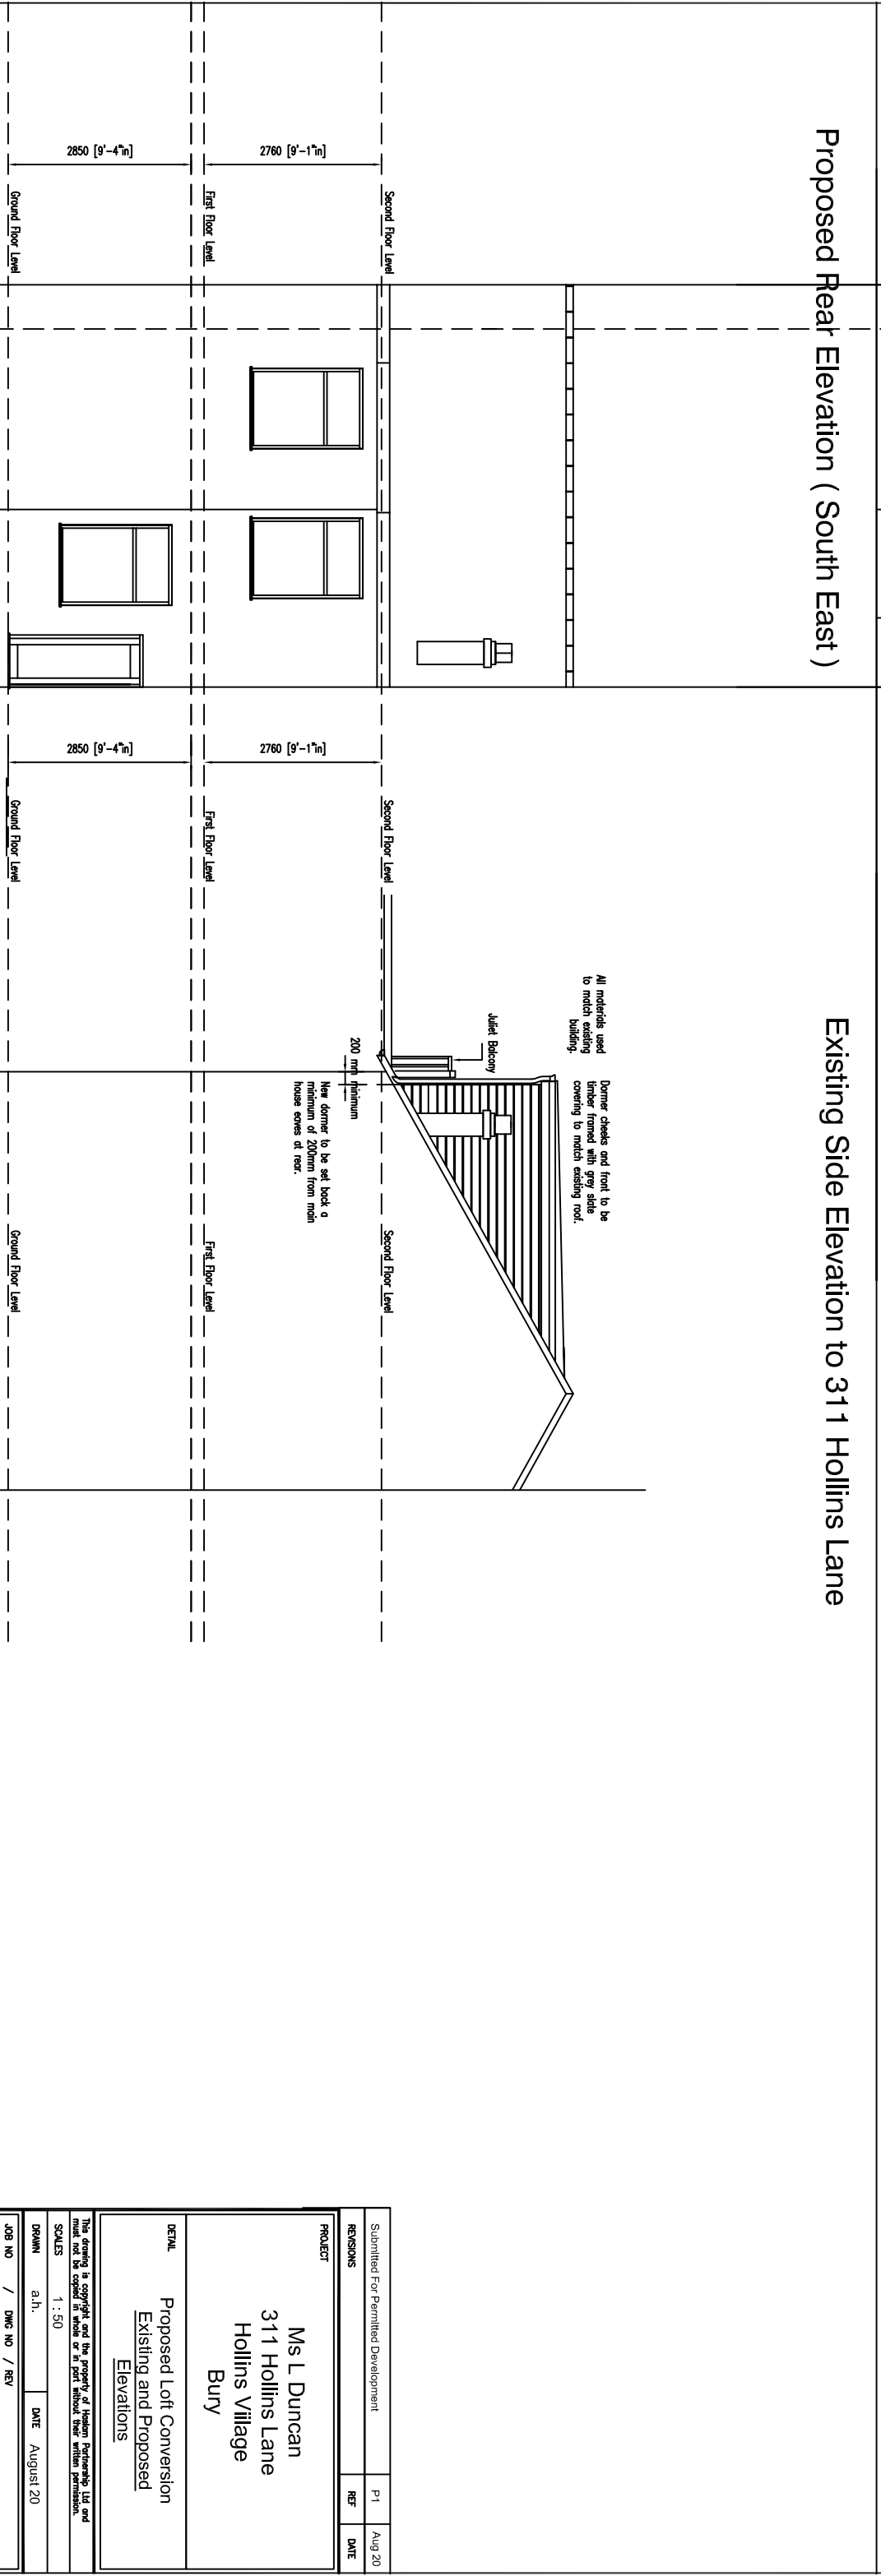

Existing Rear Elevation

Proposed Side Elevation to 309 Hollins Lane

Submitted For Permitted Development		P1	Aug 20
REVISIONS		REF	DATE
PROJECT			
Ms L Duncan			
311 Hollins Lane			
Hollins Village			
Bury			
DETAIL			
Proposed Loft Conversion			
Existing and Proposed			
Elevations			
This drawing is copyright and the property of Haslam Partnership Ltd and must not be copied in whole or in part without their written permission.			
SCALES			
1 : 50			
DRAWN		a.h.	DATE
JOB NO		DWG NO	REV
20/AC111a		AC133d	P4
Haslam Partnership Ltd			
Chartered Engineers and Surveyors			
270 Hollins Lane			
Hollins Village M45 JNL			
T: 0161 766 6009 M: 07909 548 148			
E: andrew.haslam@virgin.net			
Chartered Engineers and Surveyors			