



ASSUMED BOUNDARY LINE, BUT SEE OS MAP (EXACT POSITION OF BOUNDARY, AND ANY OVERHANGING OF THE BOUNDARY LINE, TO BE DETERMINED BY THE CLIENT AND AGREED WITH ADJACENT NEIGHBOUR)

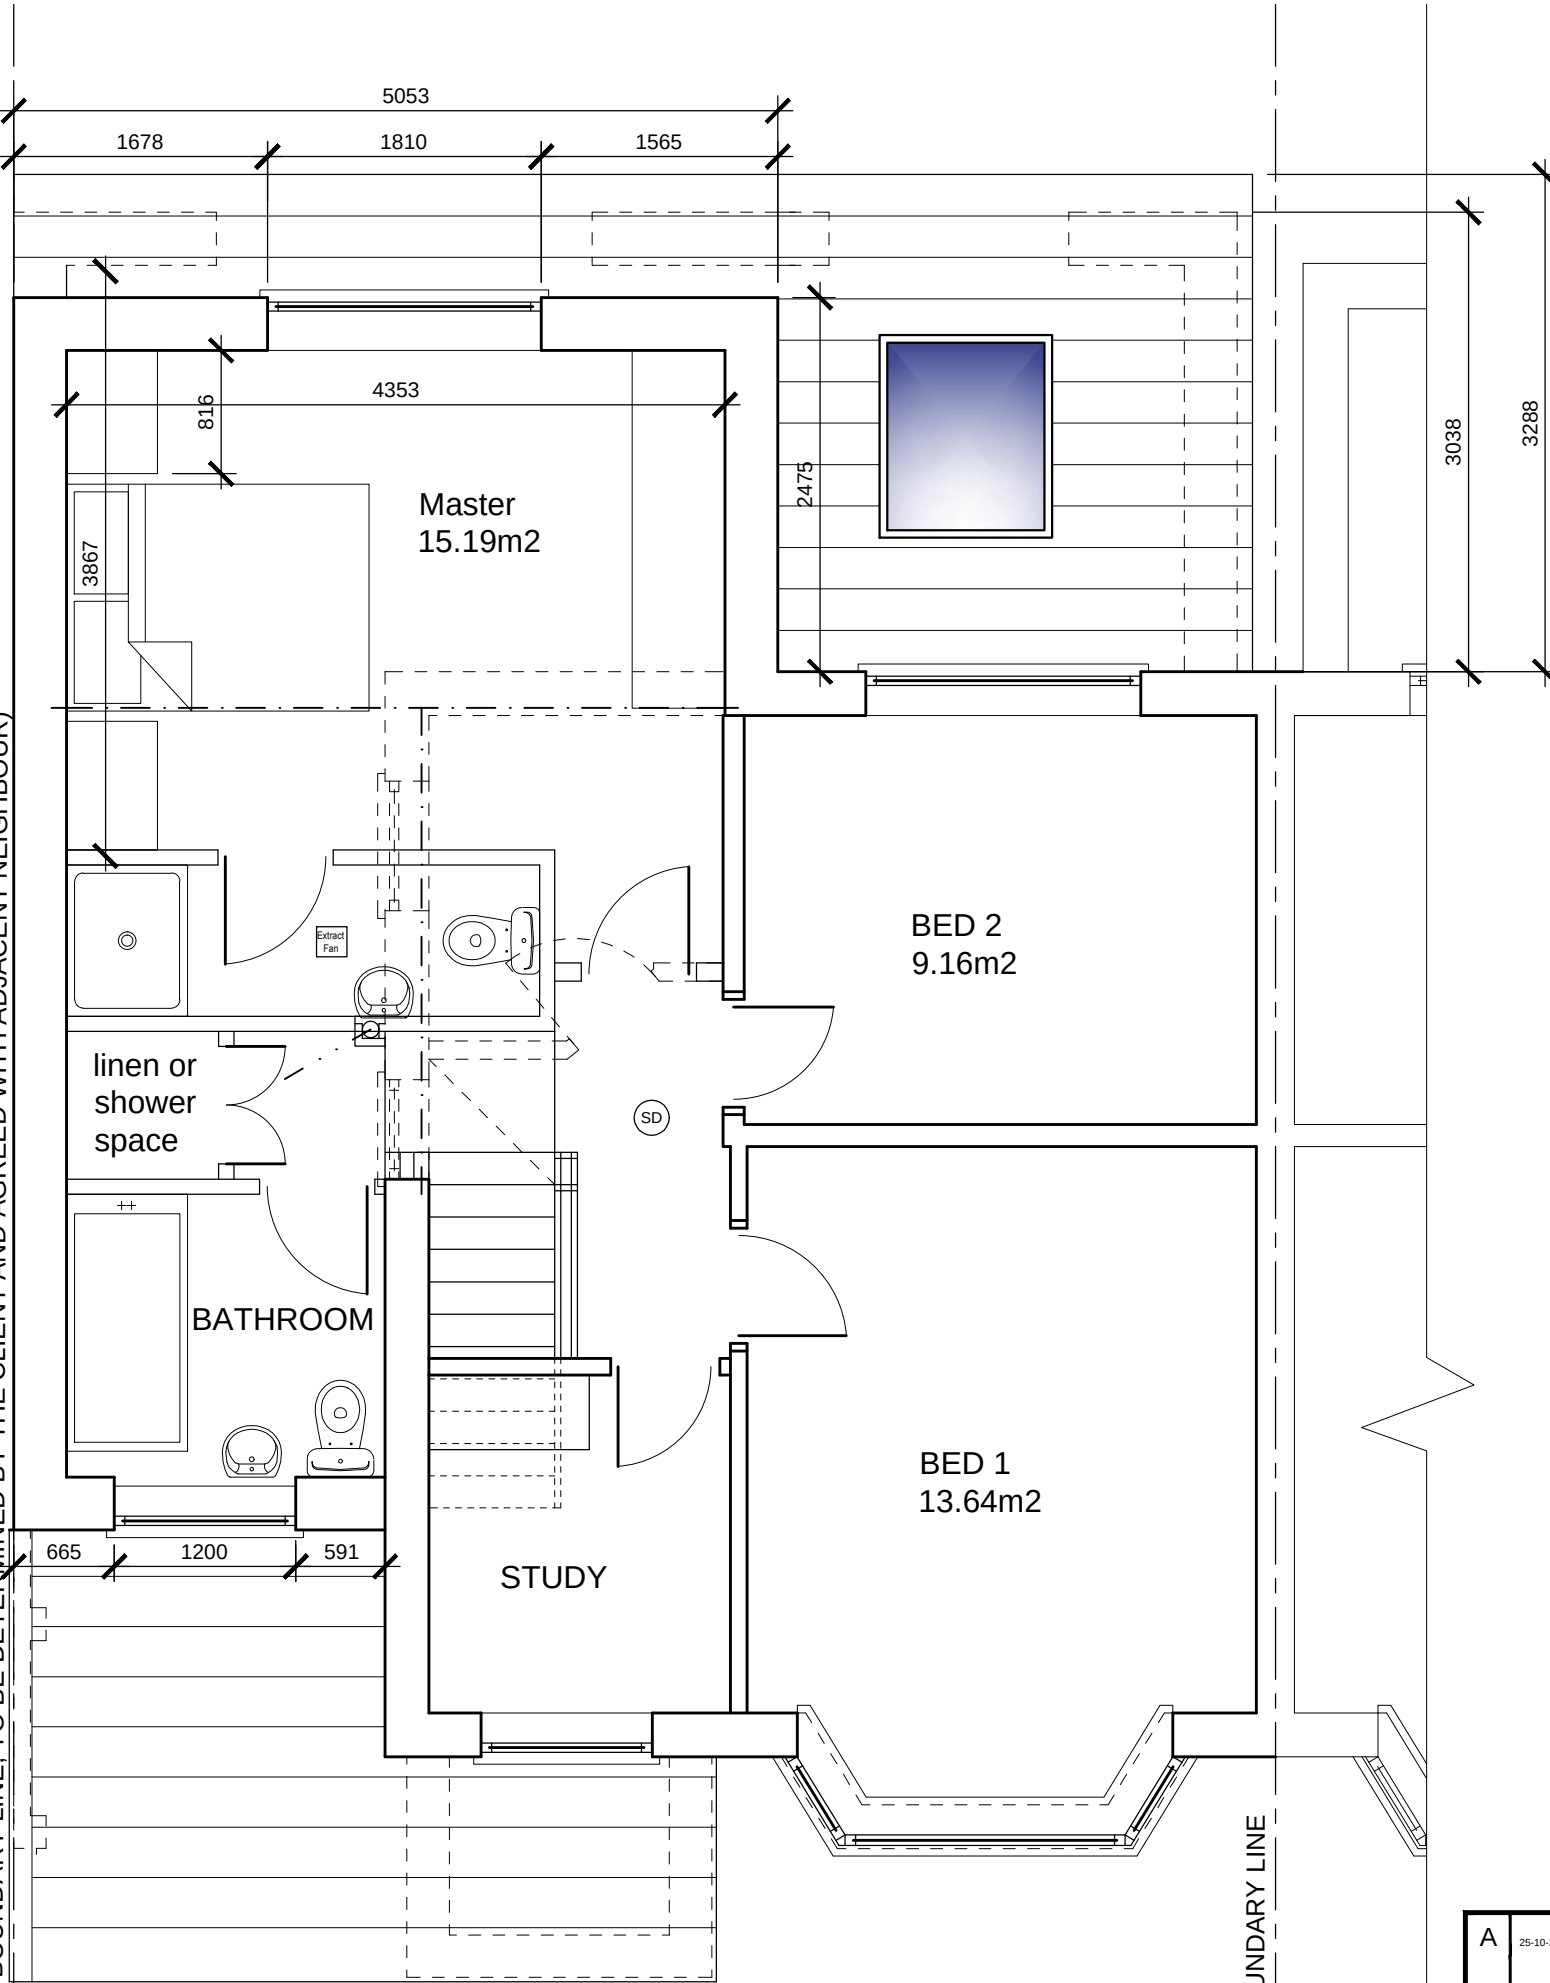

FRONT OF HOUSE
PROPOSED F.F. PLAN

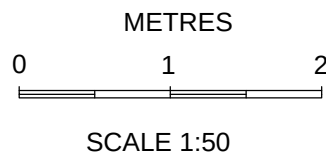

PLANNING

A	25-10-2025	1st flr. set back to be more than 7m from rear boundary	
REV	DATE	AMENDMENTS	INT
Harry Jackson Claraview 874 Bradshaw Road Turton Nr. Bolton BL7 0HR Mobile: 07931 321879 Email harryjacks@hotmail.com			
CLIENT		Katie McGarraghy	
ADDRESS		4 Brooklawn Drive Prestwich M25 2GS	
PROJECT		Two Storey Side & Single Storey Rear Extn.	
TITLE		Proposed First Floor Plan	
DRAWING No.	5	REV	A
SCALES	1:50	DATE	June 2025
DRAWN BY	BE	SHEET SIZE	A3
CHECKED BY	HJ	COPYRIGHT	©