





REAR ELEVATION 1:100

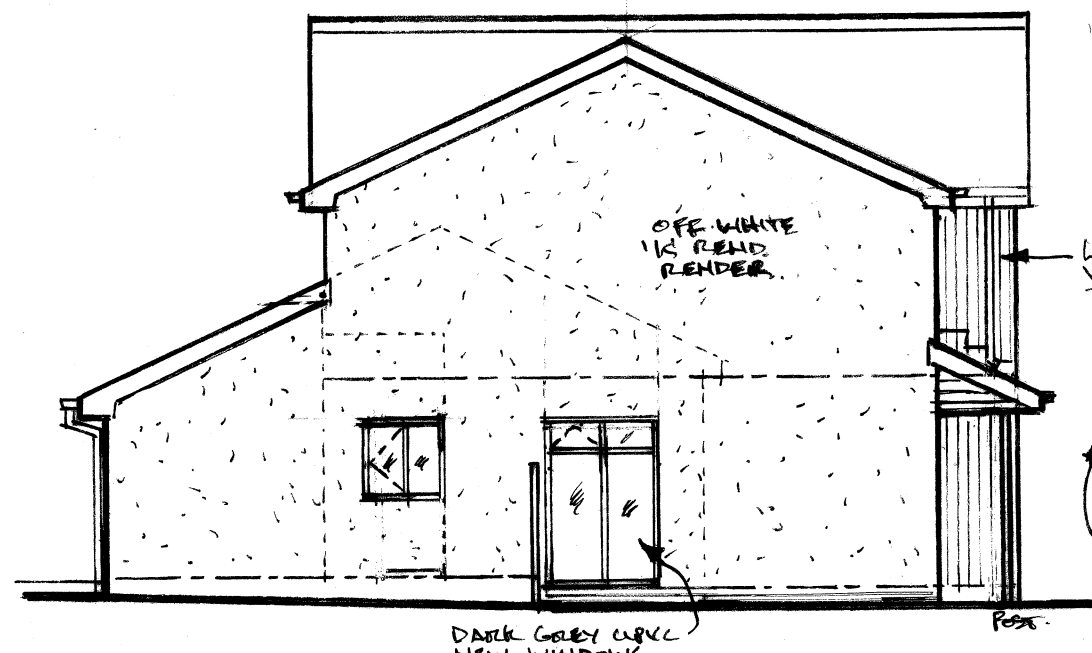


SIDE ELEVATION



FRONT ELEVATION

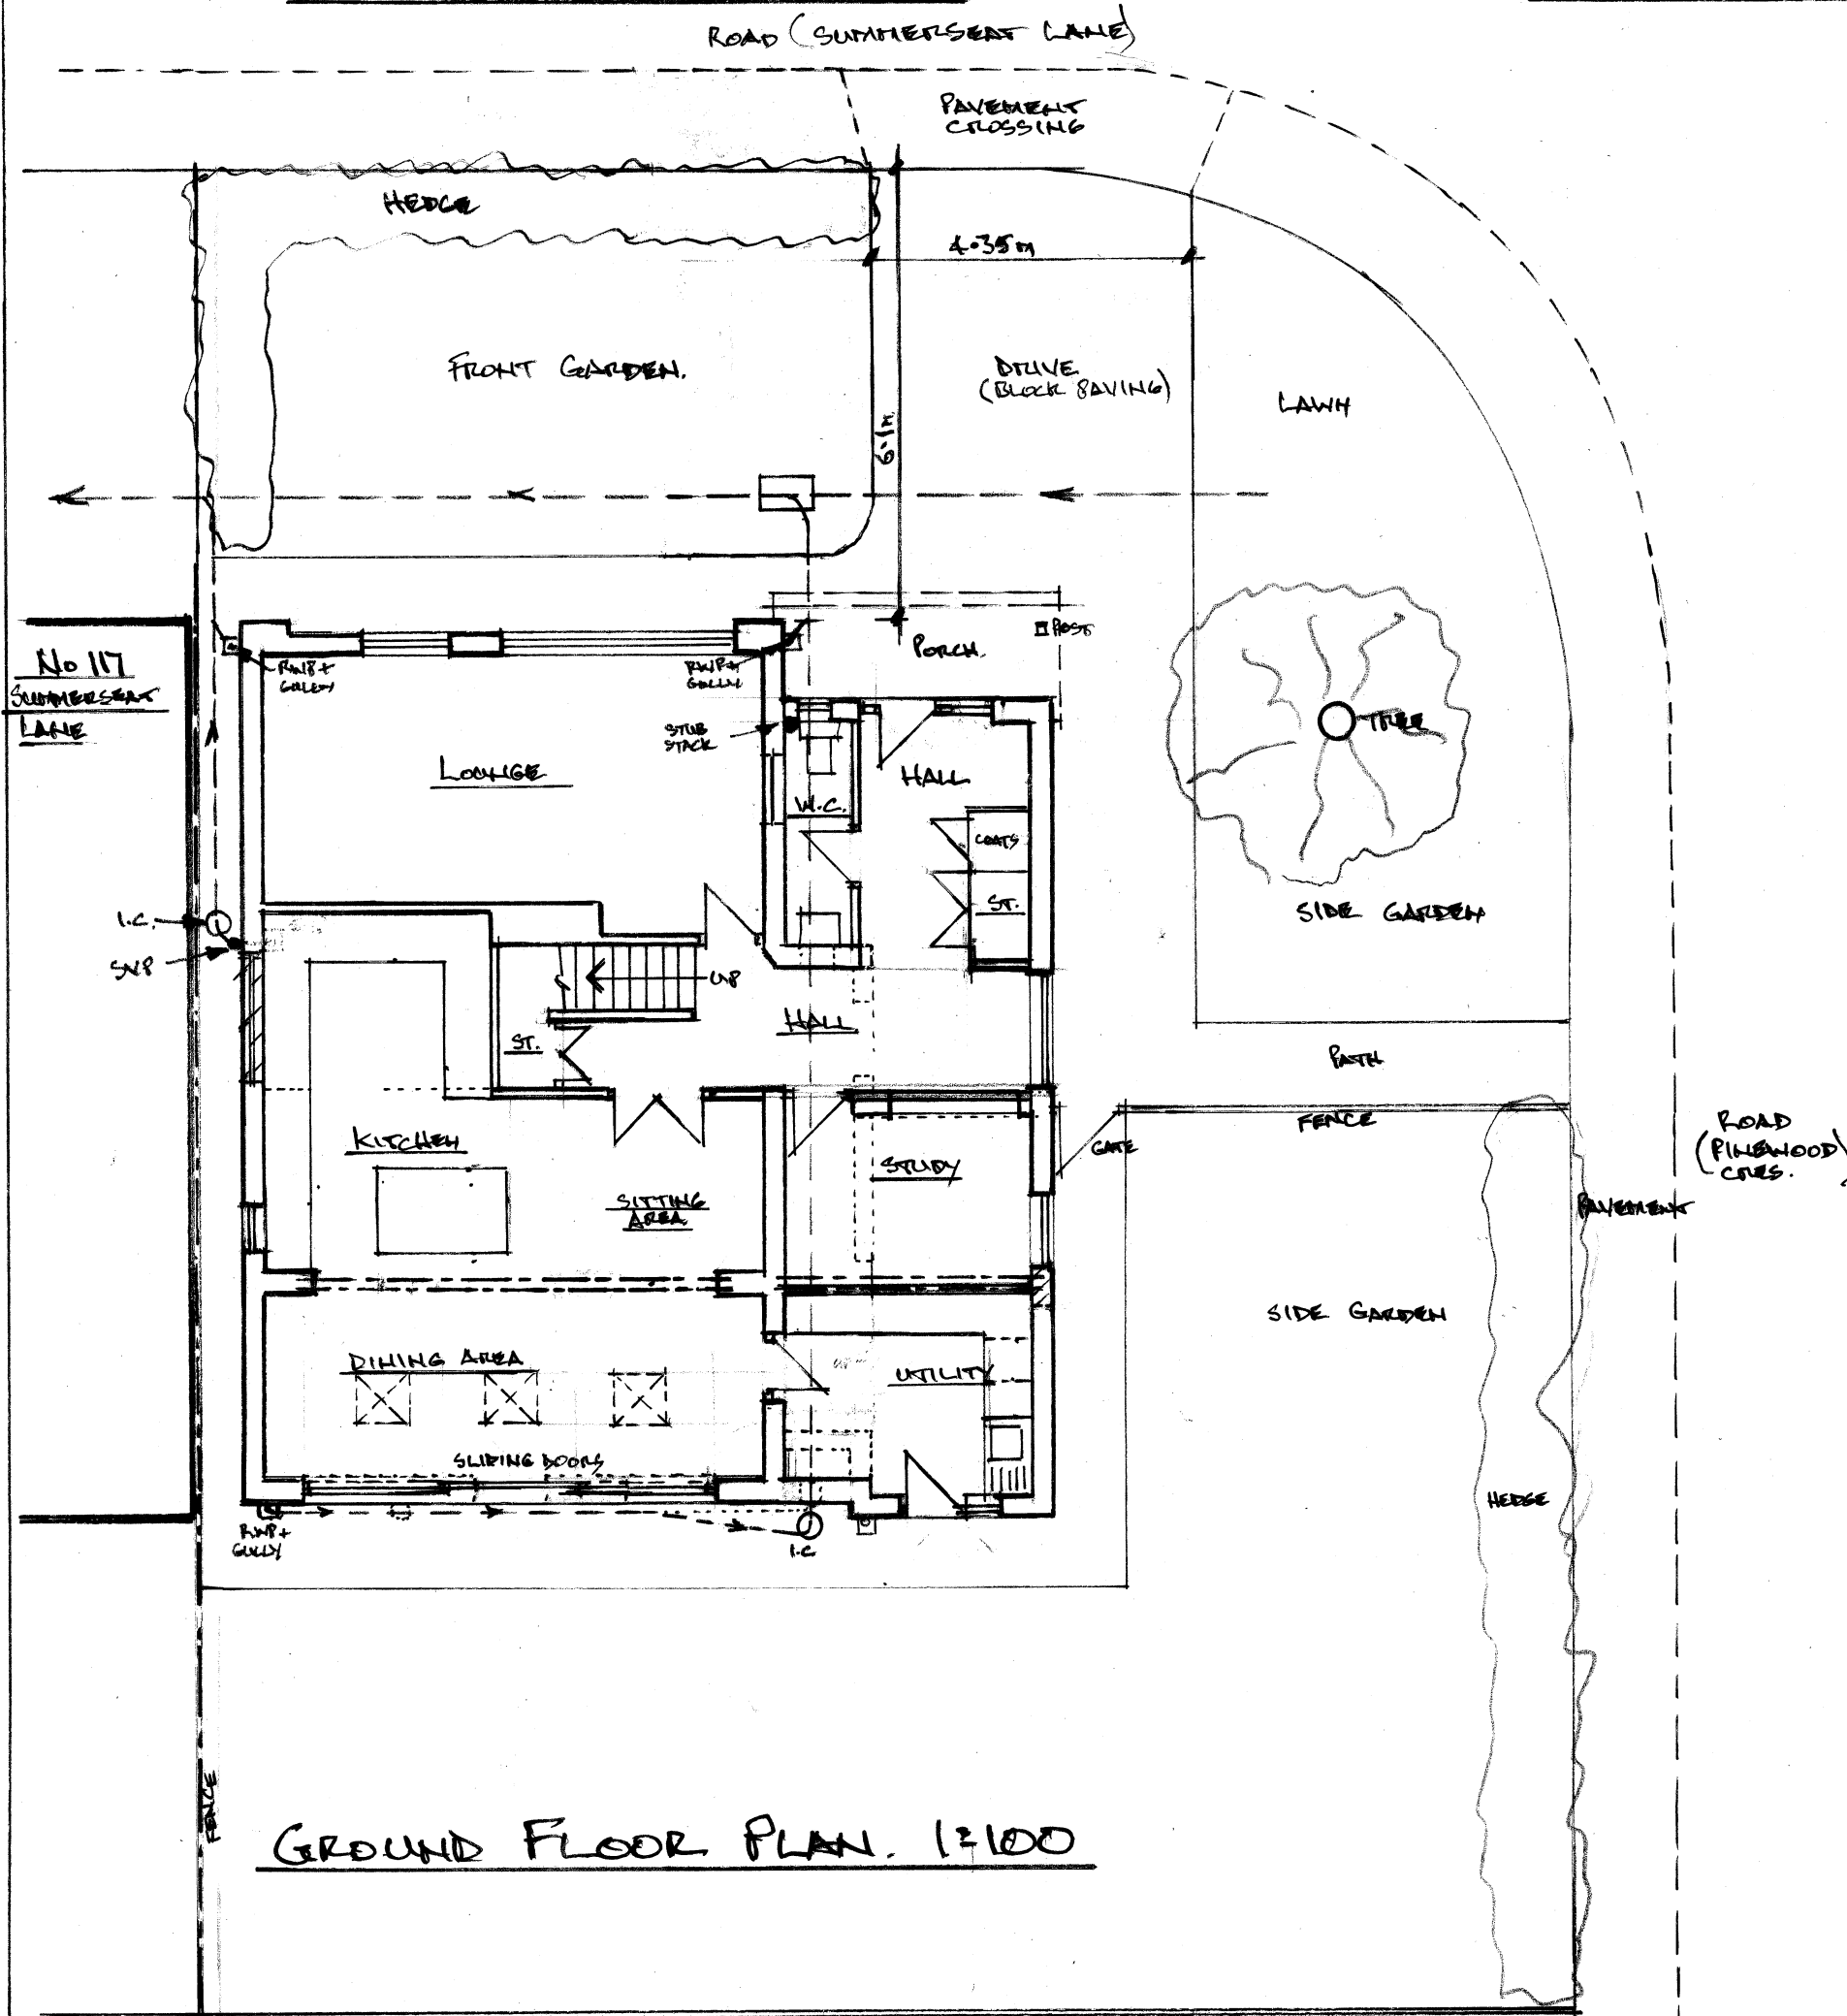

GROUND FLOOR PLAN 1:100

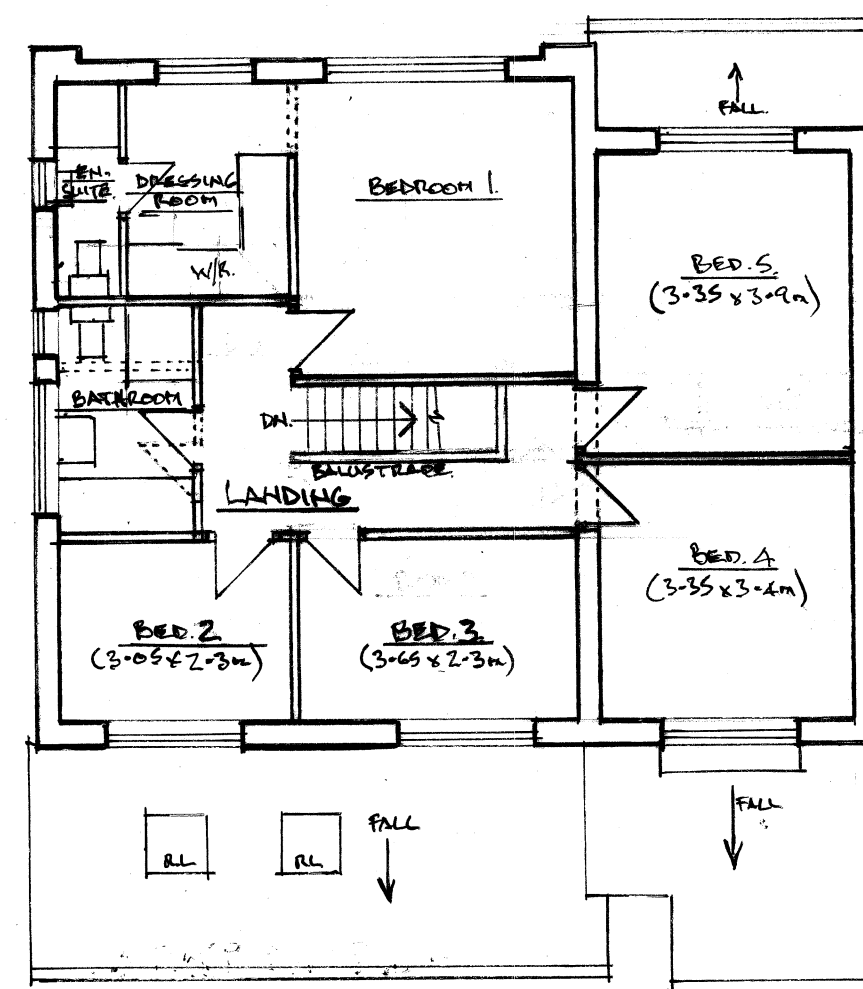

FIRST FLOOR PLAN

REV. A - EXTENDED WIDTH OF DRIVE & PAVEMENT CROSSING NOW DELETED. 28.10.25 NB



Architectural & Building Services

NEIL BUTTERWORTH

Tel:
Mobile: 07785 275483

89 Higher Ainsworth Road, Radcliffe,
Manchester, M26 4JJ.

Job Title PROPOSED FIRST FLOOR/TWO STOREY
SIDE EXTENSION & ALTERATIONS,
AT 119 SUMMERSEAT LANE, HOLCOMBE
BROOK, FOR MR & MRS LAW-ASTIN.

Drawing Title PLANS & ELEVATIONS (PROPOSED)

Scale
1:100

Date
AUG. 25

Drawn by
N.B.

Drawing No.
2A