


All Dimensions should be checked on site.
Do not scale this drawing for fabrication.
Any drawing errors should be brought to the attention of the architect.
COPYRIGHT DaC Design


REVISIONS:

REV: DETAILS OF REVISION

DATE

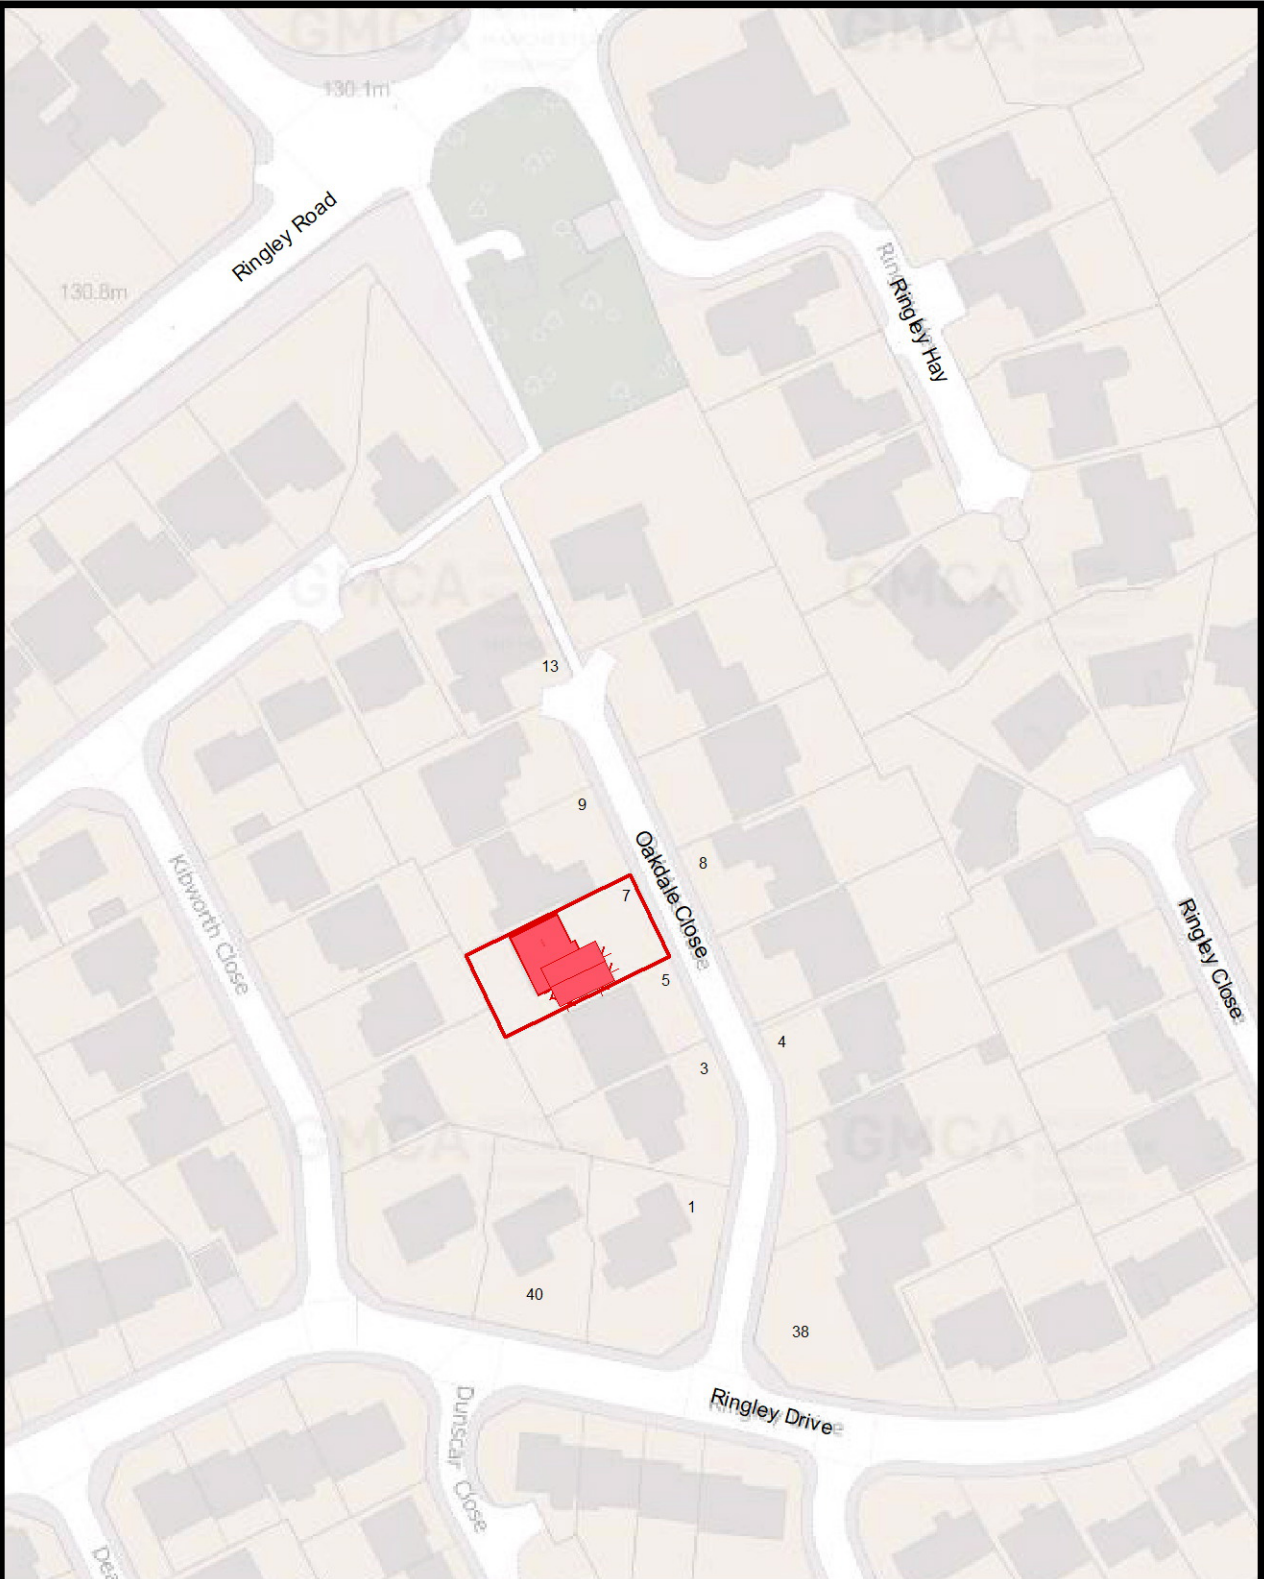

LOCATION PLAN 1:1250

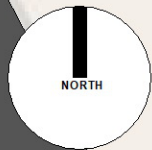

0m 2m 4m 6m 10m

SCALE

D@C DESIGN
ARCHITECTURE & PLANNING
0776 452 3545 0161 425 3934

P01

DRAWING: LOCATION & EXISTING SITE PLAN

JOB TITLE: REMODEL & EXTENSION _ 7 Oakdale Close, Whitefield, M45 7LU

CLIENT: Mr & Mrs J Goldstone

SCALE: 1:1250 & 1:200 @ A3

DATE: July 2020