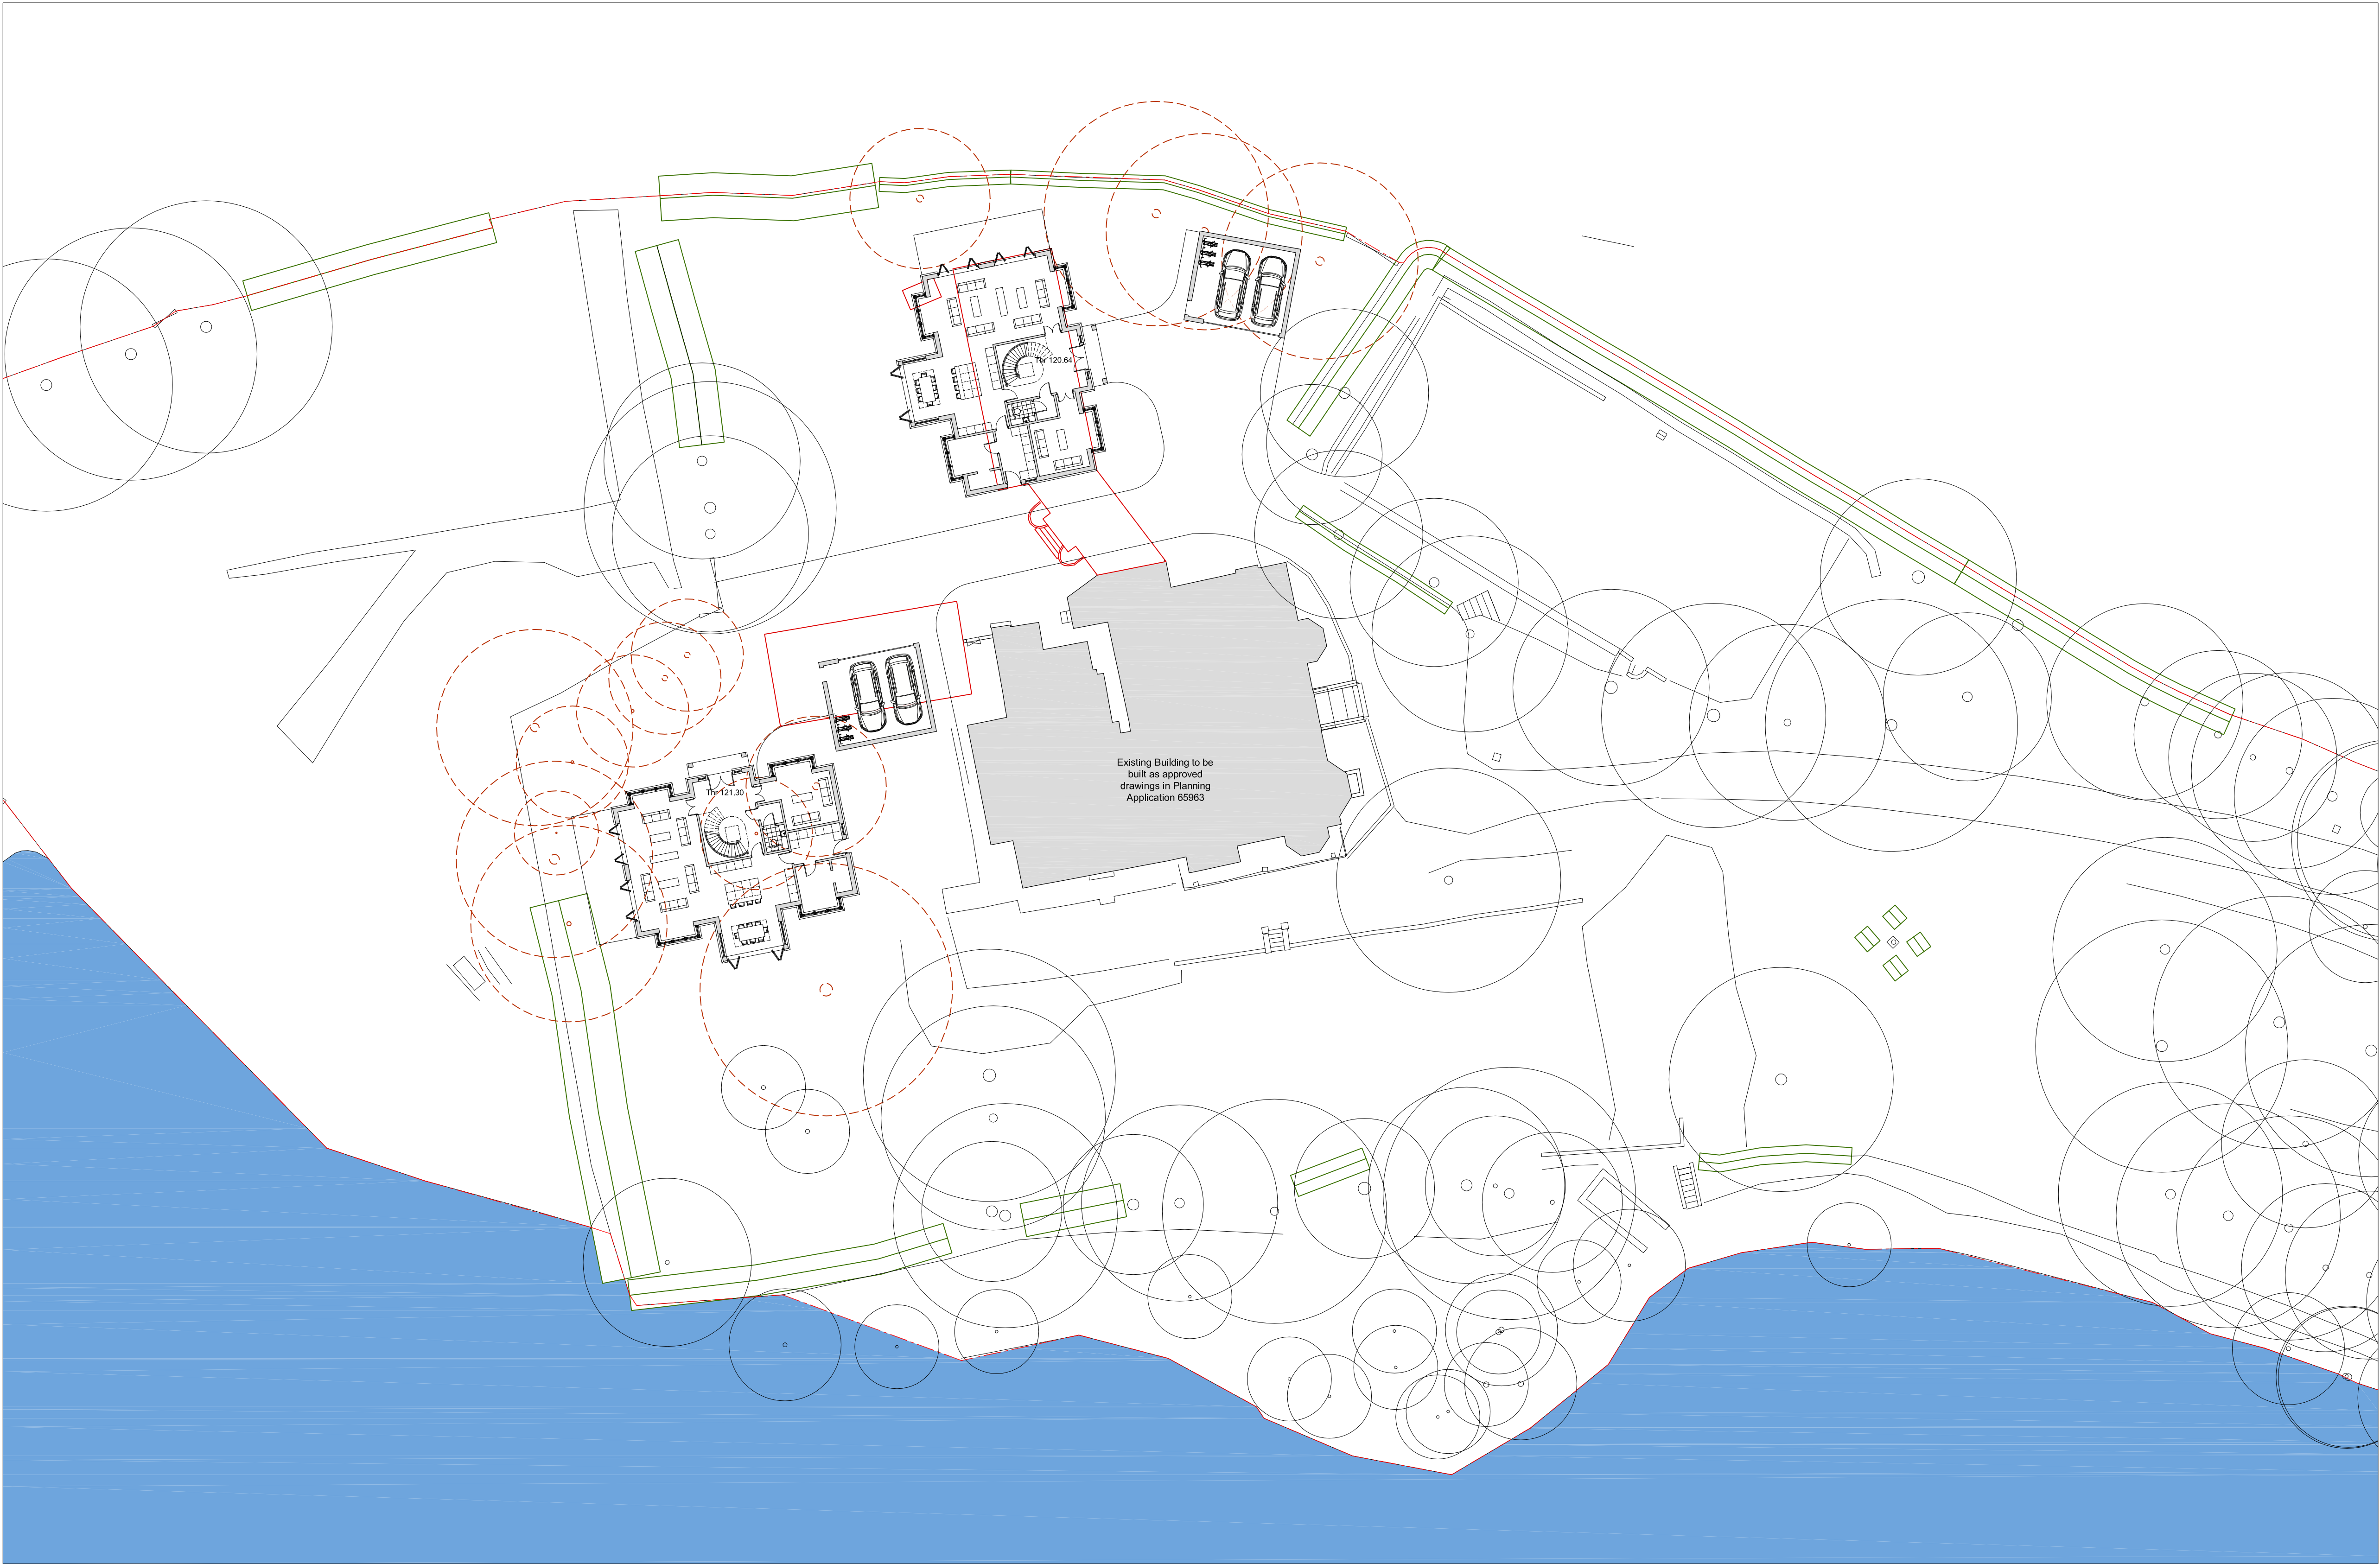


Proposed Site Plan 1:250
Scale Bar 1:250

0 12.5 25m

--- Trees to be demolished

All dimensions are to be checked on site, any discrepancies are to be reported to the Architect before work commences. Do not scale from this drawing.
This drawing is to be read in conjunction with all relevant consultants and specialists drawings / documents, any discrepancies are to be reported to the Architect before the affected work commences.
All structural components shown are indicative only. Details / calculations of structural members are to be provided by the Structural Engineer.
This drawing is copyright.

A	First Issue	15/06/2021
B	Amendments following comments received on Invalid Letter 09/07/2021	27/08/2021

T+A Tang & Associates Ltd
Chartered Architects

Tel : 0161 877 9587
e-mail: barrytang@tangassociates.co.uk
Entrance W1, 1/F, Westwood House,
Greenwood Business Centre,
Manchester, M5 4GH, UK.

Client:
Luxworth Holdings Limited

Project:
Lake Hill, Walshaw Road, Bury BL8 1PT

Drawing Title:
Proposed Site Plan

Scale:
1:250 @ A1

Date:
May 2021

Drawing No:
9687/102

Revision:
B