


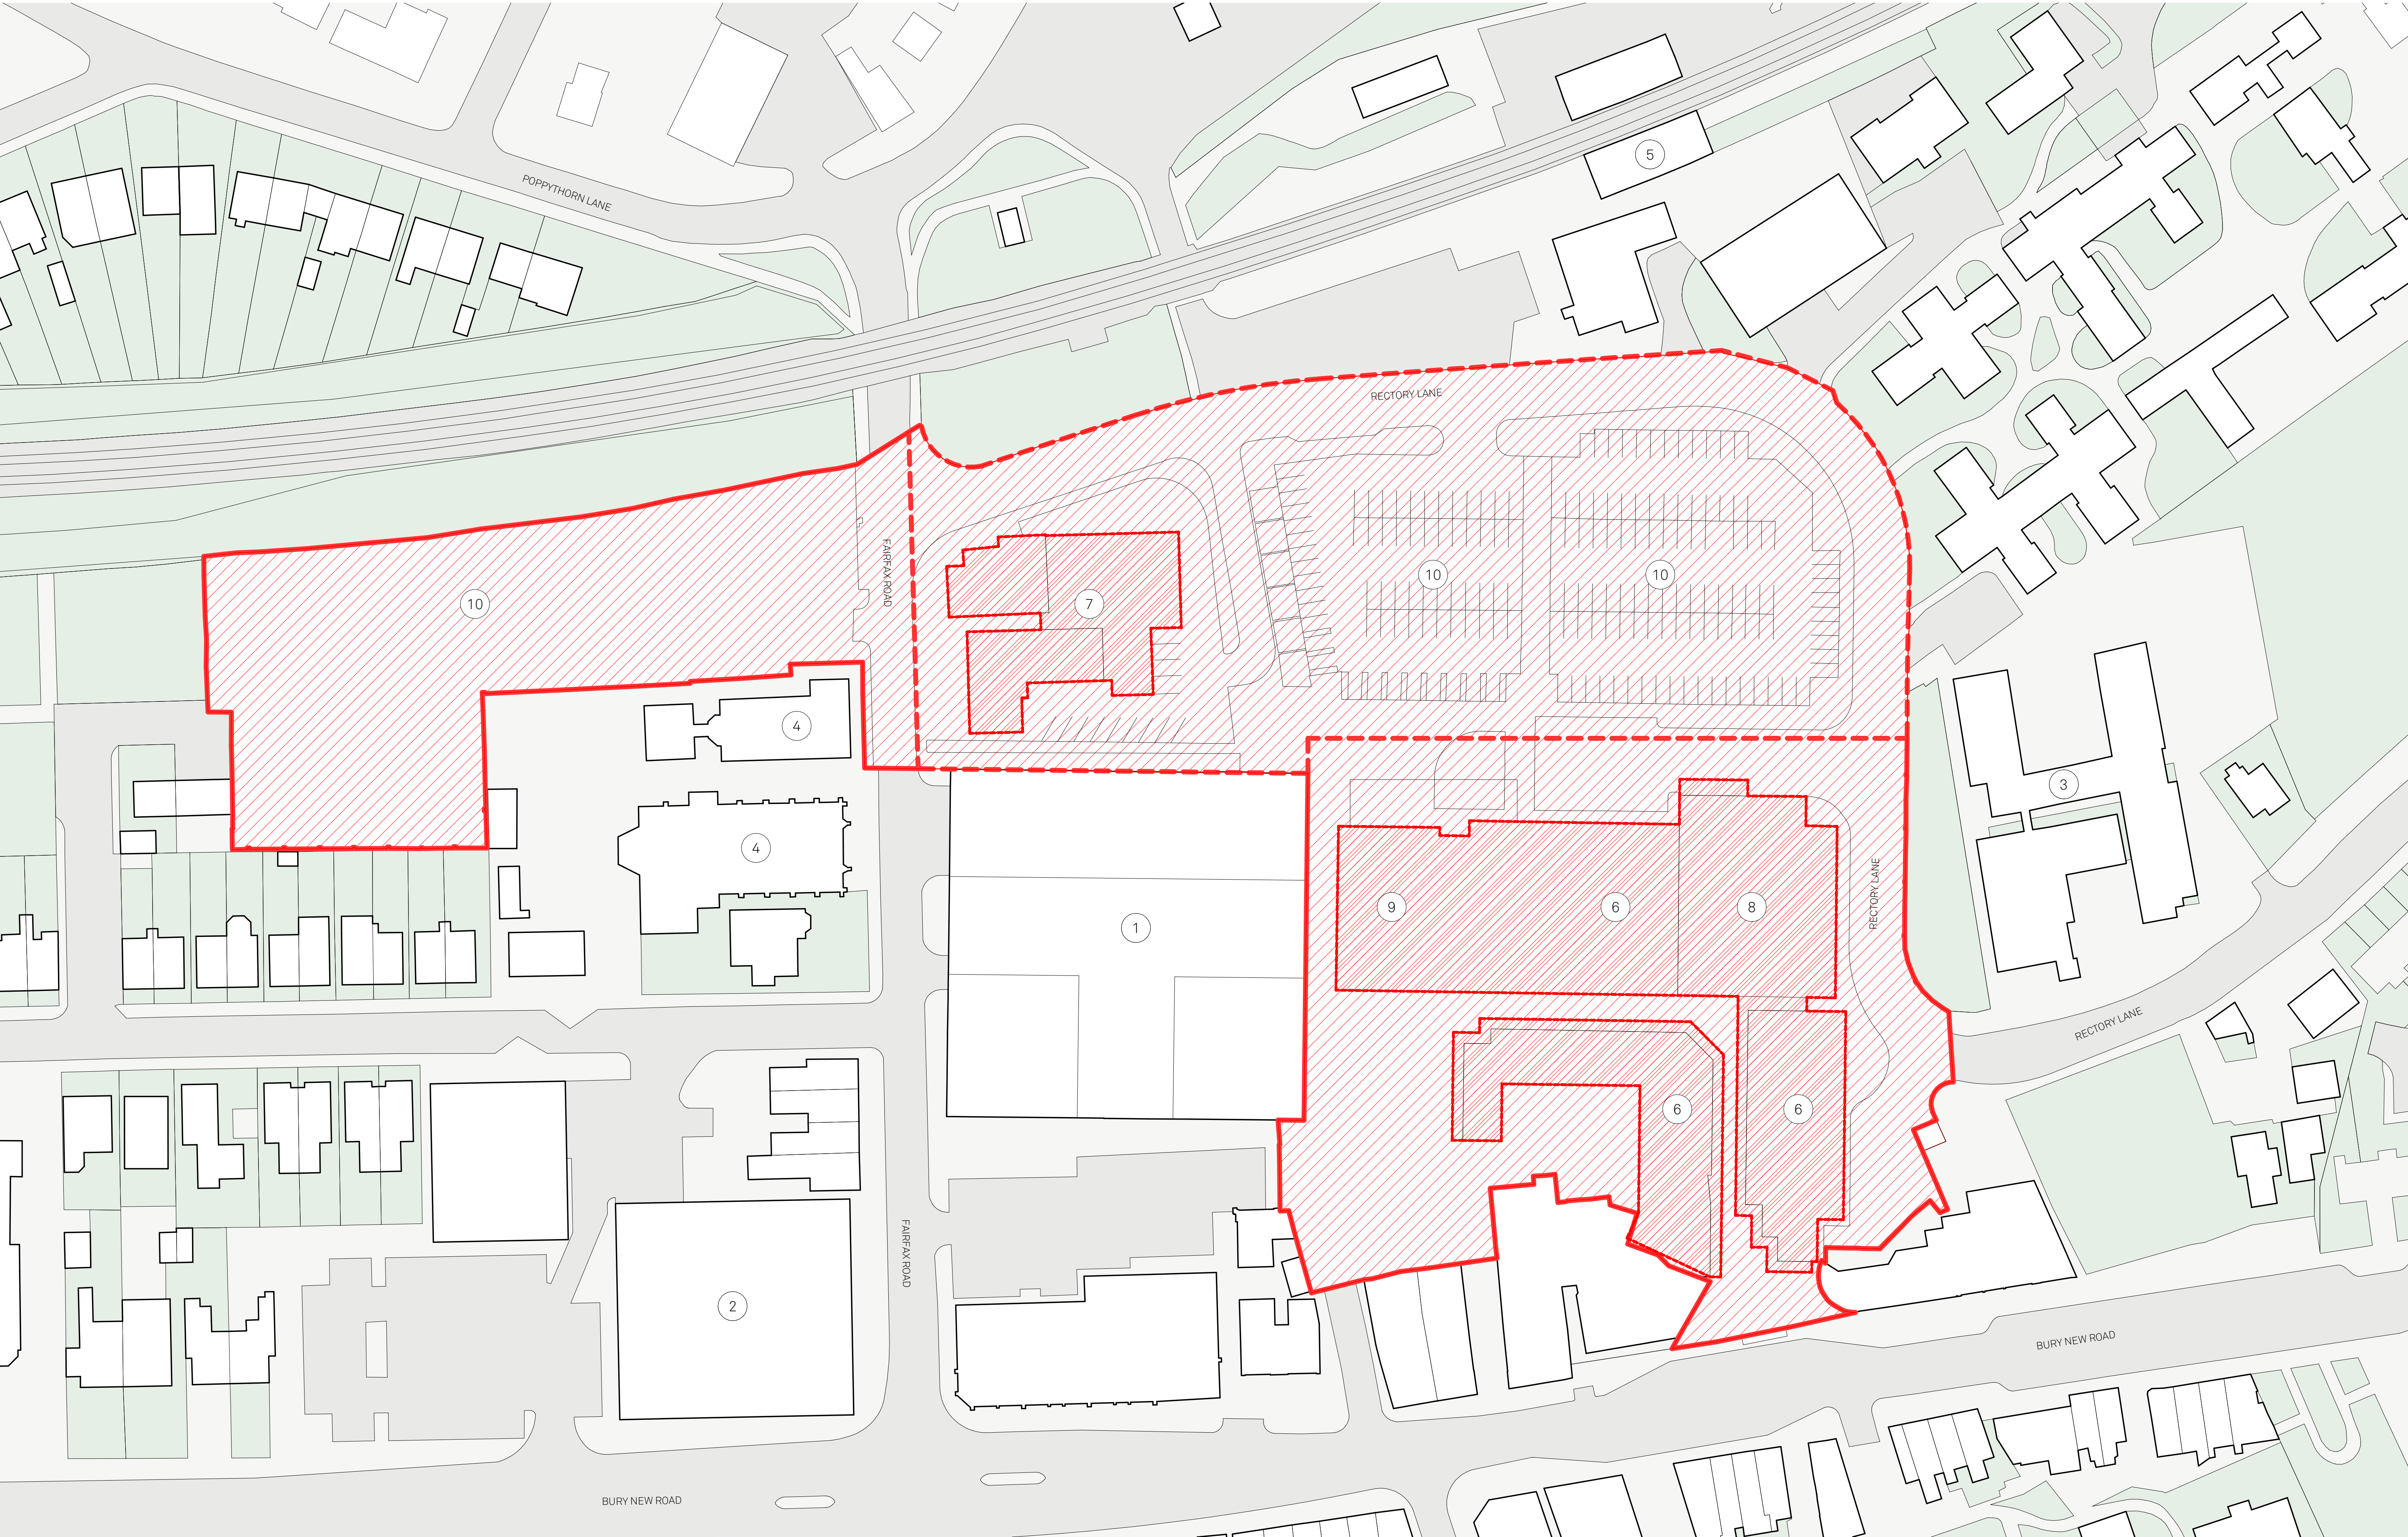

Notes:

MASTERPLAN KEY

- EXTENT OF FULL APPLICATION
- EXTENT OF OUTLINE APPLICATION
- TO BE DEMOLISHED

PROPOSED PLOTS

- PLOT A
- PLOT B
- PLOT C
- PLOT D
- PLOT E
- PLOT F
- PLOT G

EXISTING KEY BUILDINGS

- THE RADIUS
- MARKS & SPENCER
- SCHOOL
- CHURCH
- PRESTWICH TRAM STOP
- MARKS & SPENCER
- SCHOOL
- CHURCH
- SURFACE LEVEL CAR PARK

Project:
Prestwich Village
Masterplan

Drawn: LG

Rev: P00

Checked: JC

Details:
16/01/2024

Title:
Demolition site plan

Status:
S2 Information

Planning

Drawing No:
207-JMA-MP-XX-DR-A-001500

Scale:
1:500 @ A1

Jon Matthews Architects

Union, 2-10 Albert Square, Manchester, M2 6LW
Copyright of this drawing is vested in Jon Matthews Architects and it must not be copied or reproduced without written consent. Figured dimensions only are to be taken from this drawing. Do not scale from this drawing. For full company disclosure please visit www.jonmatthewsarchitects.com