



- 1) Brick To match Existing
2) Roof Tiles to matche Existing
3) White UPVC Windows to match existing

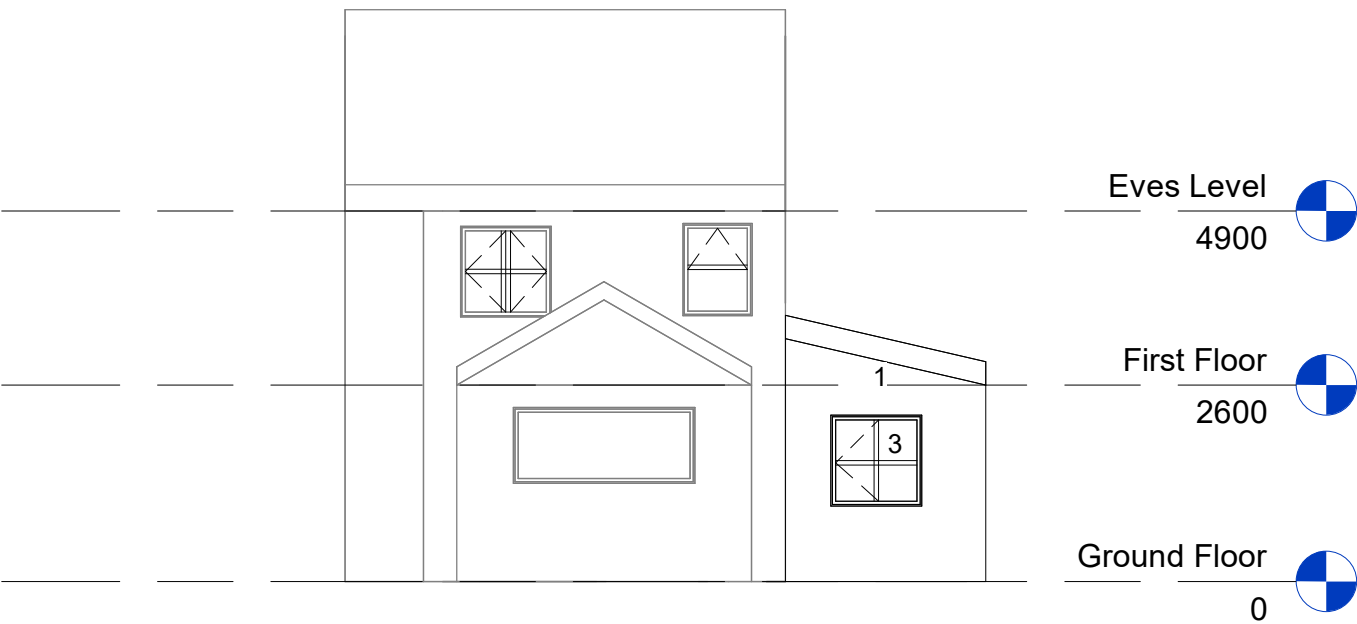



1 Front Elevation - Existing
1 : 100

4 Front Elevation - Proposed
1 : 100

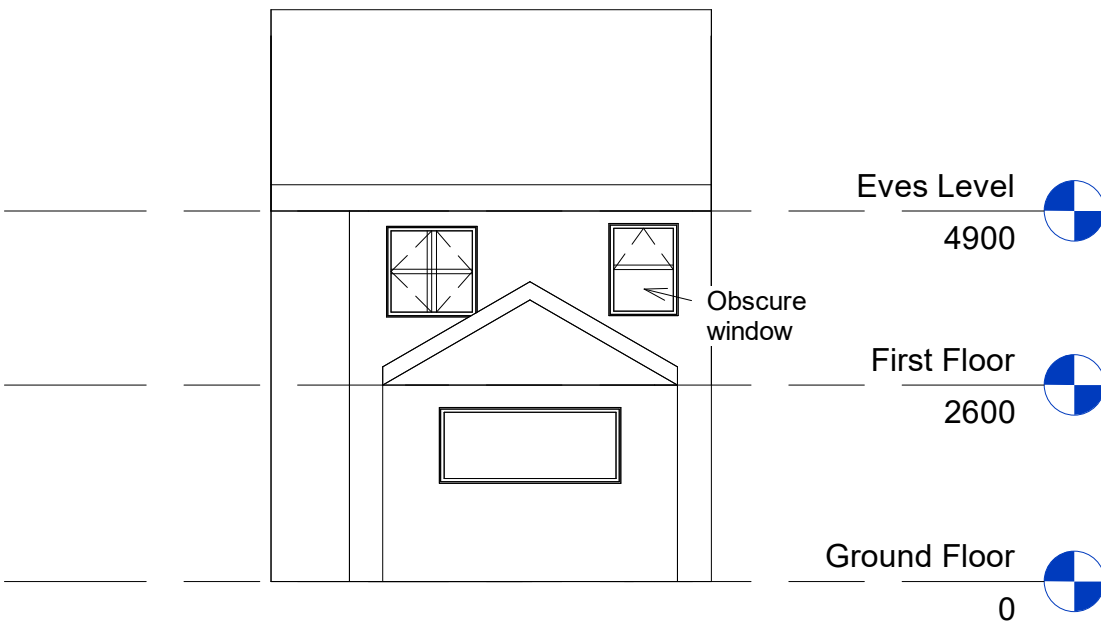

2 Rear Elevation -Existing
1 : 100

5 Rear Elevation -Proposed
1 : 100

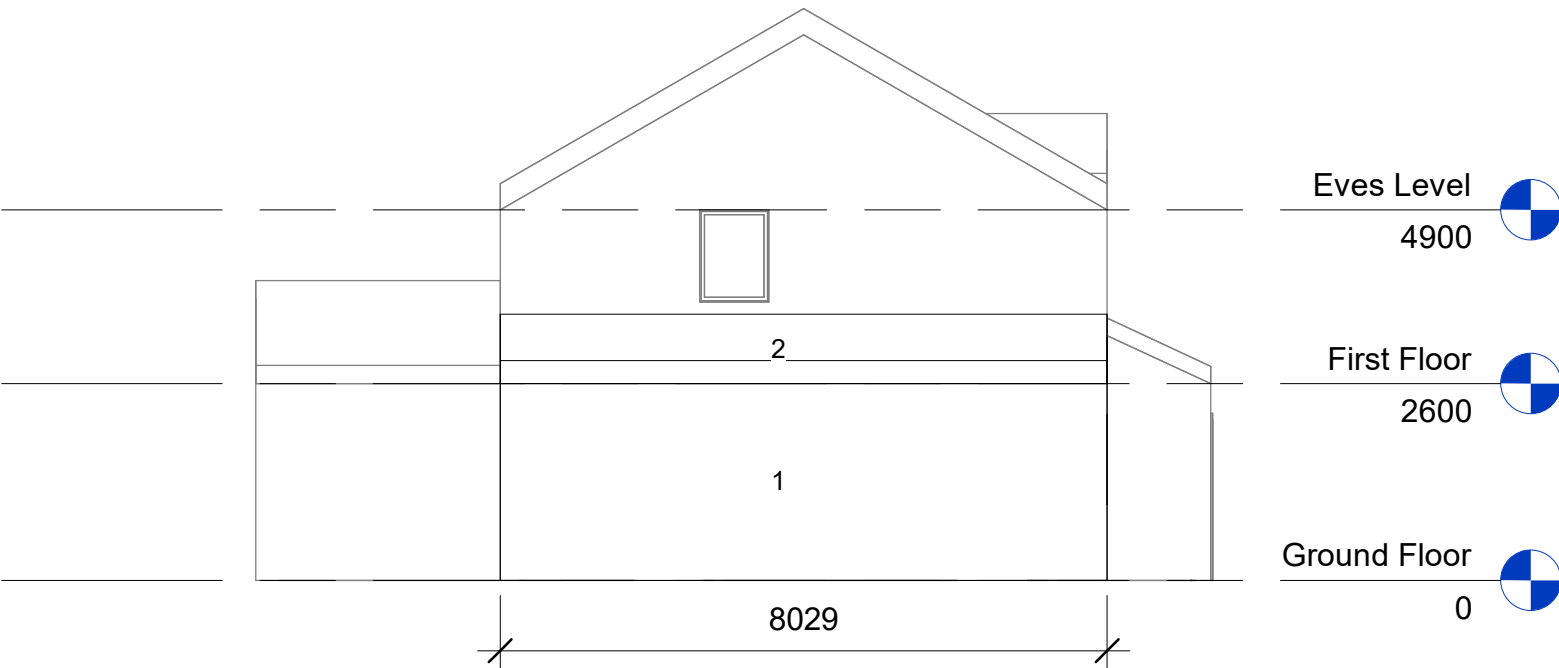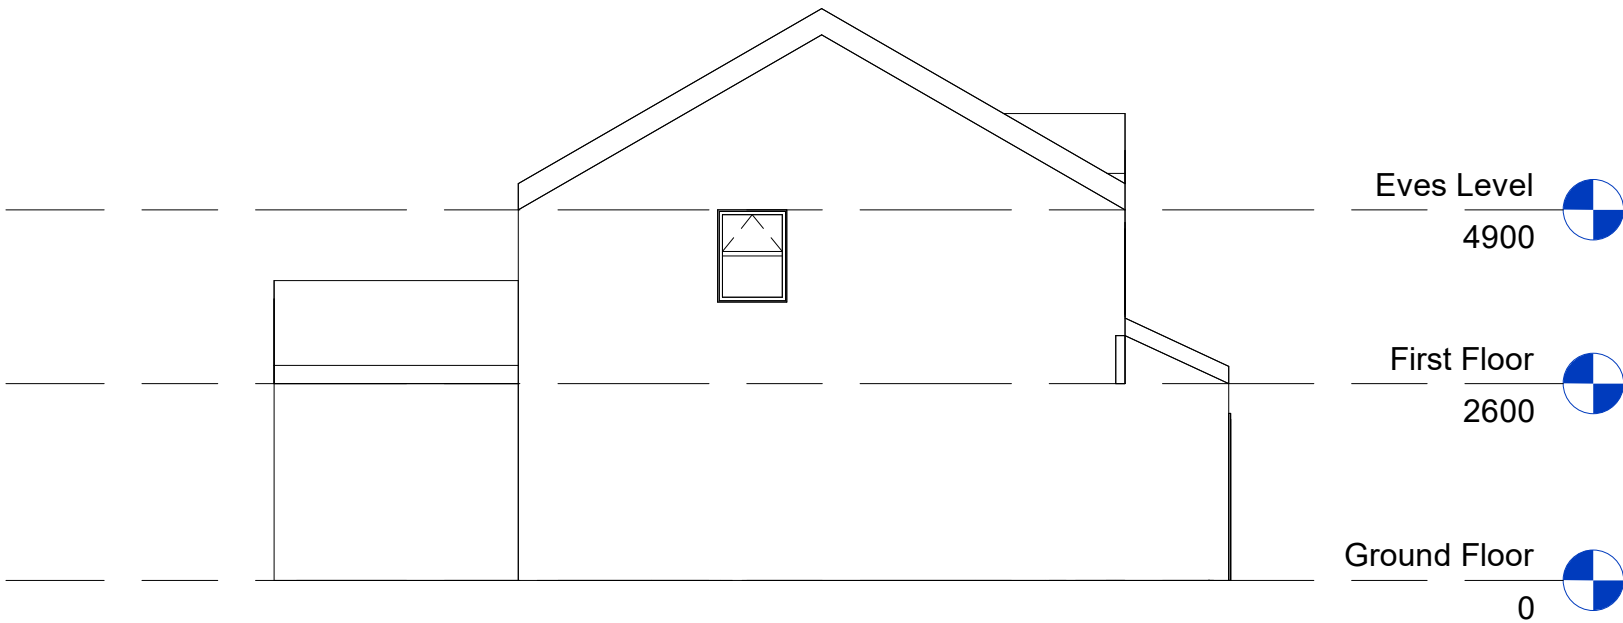

3 Side A Elevation - Existing
1 : 100

6 Side A Elevation - Proposed
1 : 100

5	19/06/25	Design Changed to Single storey side extension	SP
4	05/06/25	Extension roof to be hipped	SP
3	22/05/25	Roof design lowered to make first floor into half floor	SP
2	13/05/25	Roof Design updated to for planning	SP
1	03/03/25	First Planning Issue	SP

Rev #:	Issue Date:	Description:	Issued By:
--------	-------------	--------------	------------

CLIENT:
Sonny Welsh

PROJECT:
Double storey Side Extension
9 Brightwater Close,
Bury, M45 8SE

DRAWING TITLE:
Existing and Proposed Elevations
003

THIS DRAWING HAS BEEN PRODUCED UNSING AUTODESK™ REVIT

DRAWN: SP	CHECKED: SP	APPROVED: SP
--------------	----------------	-----------------

SCALE: PER VIEW	DATE: 19/06/25	SHEET SIZE: A2
--------------------	-------------------	-------------------

PROJECT NUMBER: PR54	SUITABILITY CODE: Planning
-------------------------	-------------------------------

DRAWING CLASSIFICATION: