



Dimensioning

Figured dimensions only to be taken from these designs and drawings. Work to annotated dimensions only. All dimensions to be checked on site. Architectural designers to be informed immediately of any discrepancies before work proceeds. Drawings are to be read in conjunction with relevant specifications, structural engineers and service engineers' drawings.

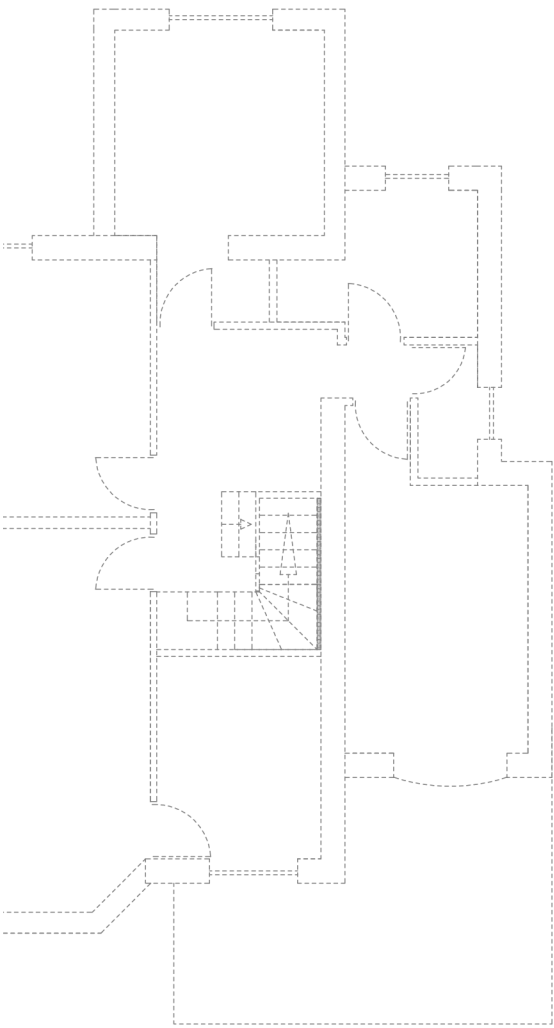

41

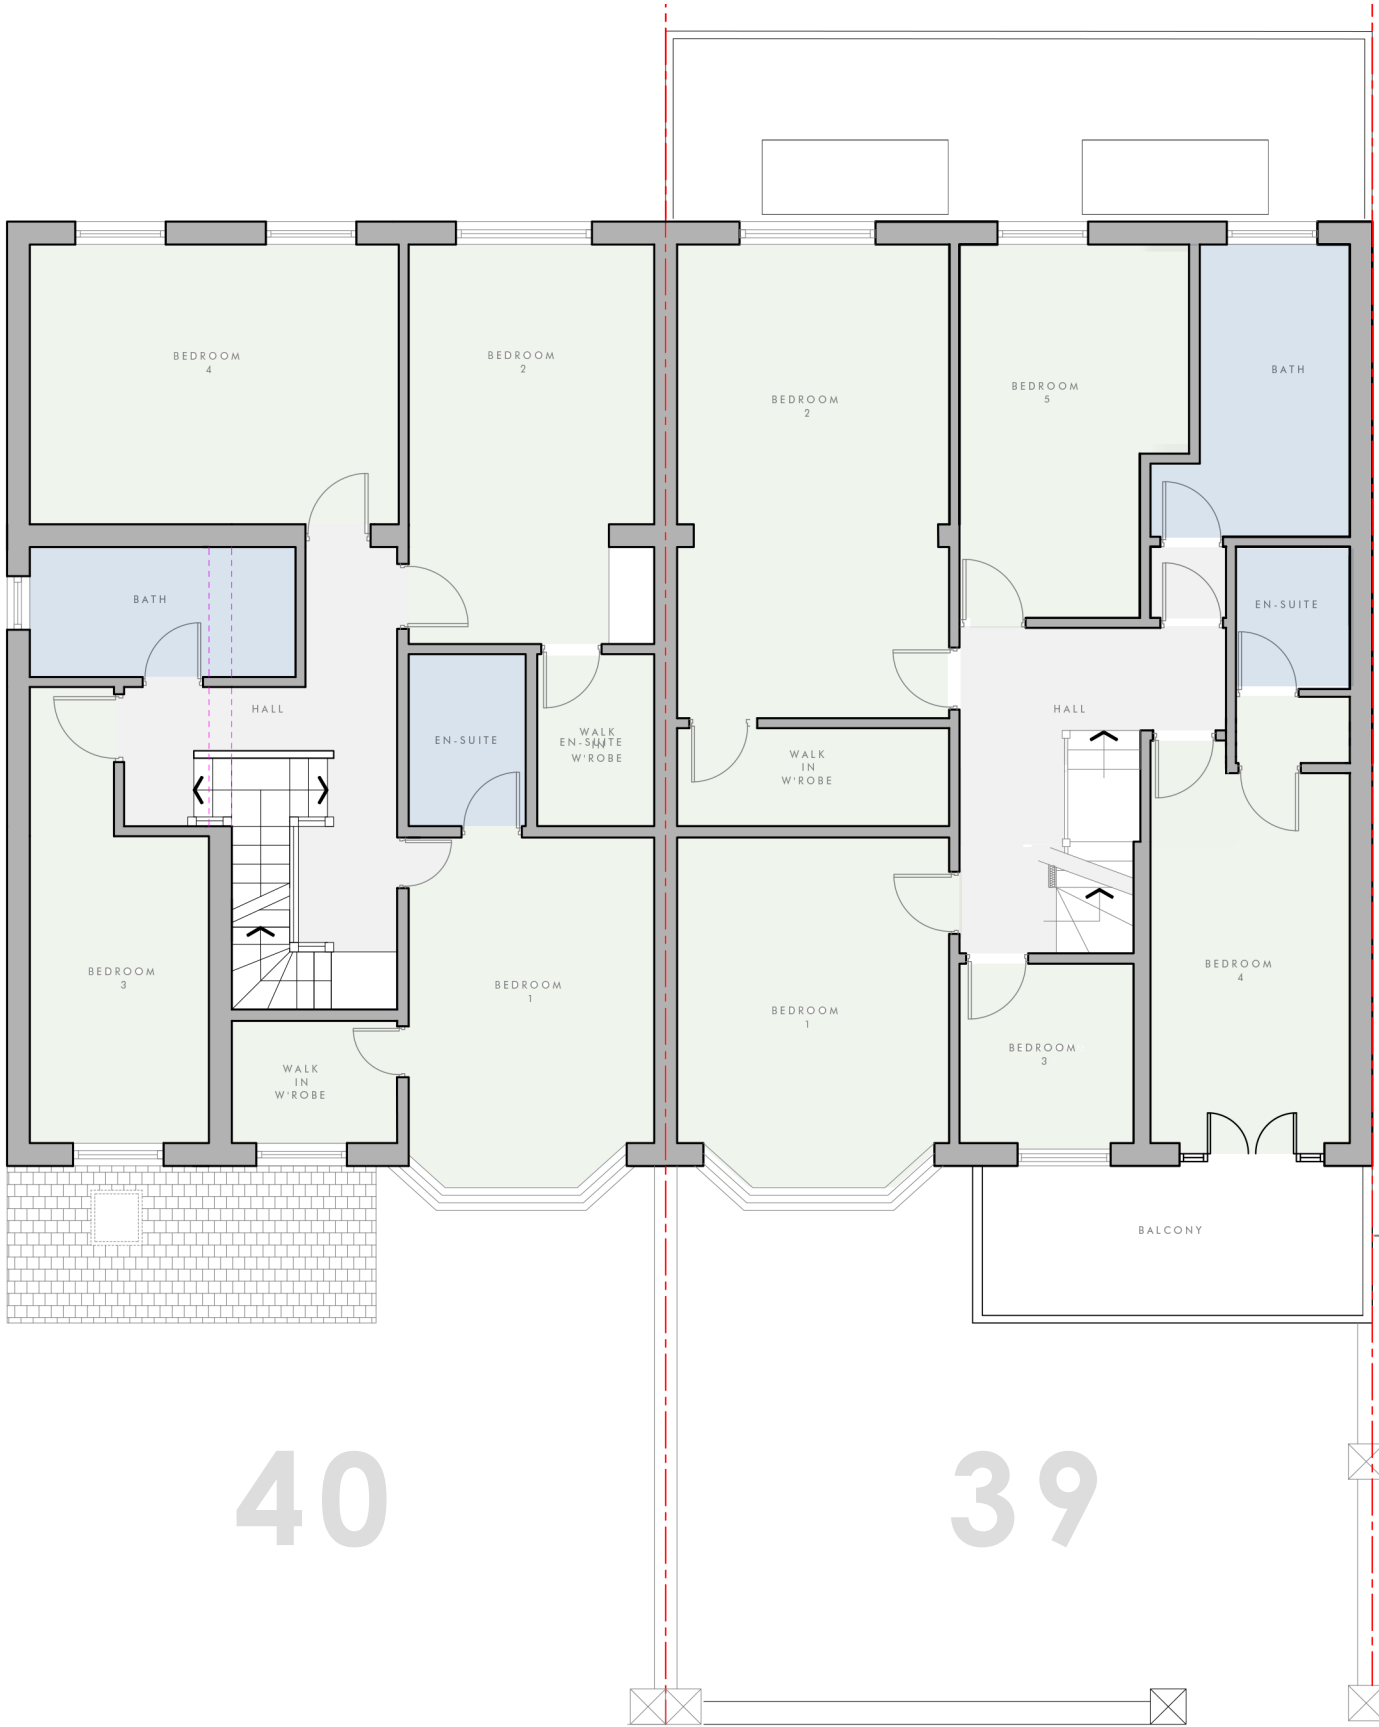

40

39

38

38 Sheepfoot Lane also to apply for planning permission for a rear Extension of similar scale.

PROPOSED FIRST FLOOR PLAN
1:100 @ A3



Rev	Description	Date
-	Revised Draft	02/09/22
-	Revised Draft	09/09/22
A	Issued for Planning	10/09/22



SALEEM
ARCHITECTS

Client
40 & 39 Sheepfoot Lane

Project
40 & 39 Sheepfoot Lane,
Prestwich,
M25 0DL

Drawing Title
Proposed First Floor Plan

Revision
A

Scale
1:100 @ A3

Date
Aug 2022

Drawing No. :
Sheet 6