

—

1. ALL DIMENSIONS IN MM UNLESS OTHERWISE NOTED.

REV	MODIFICATION	BY	CH	DATE
-----	--------------	----	----	------

450 Longwater Avenue,
Green Park,
Reading,
RG2 6GF

Design Consultant & Principal Contractor:



Site Name:

BURY STREET

3UK Nominal ID:

BRY21699

Address:

BURY STREET
BANK TOP
BURY
GREATER MANCHESTER
M26 2GB

Title:

001 DRAWING REGISTER

Project:

UNILATERAL SW

Purpose of Issue:

PLANNING

MBNL/TM/H3G Cell ID:

MAN634/88055/M1342


Drawing No:

BRY21699 MAN634 88055 M1342 GA REV C

ISSU


y18

SITE AREA PLAN

 

A map of Bury Street showing the proposed bus route. The route is indicated by a blue line with arrows pointing in the direction of travel. The route starts at the bottom right, follows the street northwards, and then turns left onto a side street. A black arrow points to the 'SITE LOCATION' on the side street. The map includes a grid with coordinates 407700 and 407800 on the vertical axis, and 379400 and 379500 on the horizontal axis. The street names 'BEALEY ROW' and 'BURY STREET' are visible. The map is reproduced by permission of Ordnance Survey on behalf of NGR E: 379457 N: 407751.

SITE LOCATION PLAN

 

C	Pole Amended to 15m and Phase 9	JS	GBC	03.02.23
B	Proposed Plan Revised	ADK	GBC	05.09.22
A	Issued for Planning	JWO	RWB	08.08.22


450 Longwater Avenue,
Green Park,
Reading,
RG2 6GF



Great British Communications
Lapwing House, Block 3 Forward Point,
Tan House Lane, Widnes, Cheshire, WAB 0SL
t. 44 (0)151 420 4128
www.gbcservices.co.uk

Issue:

C

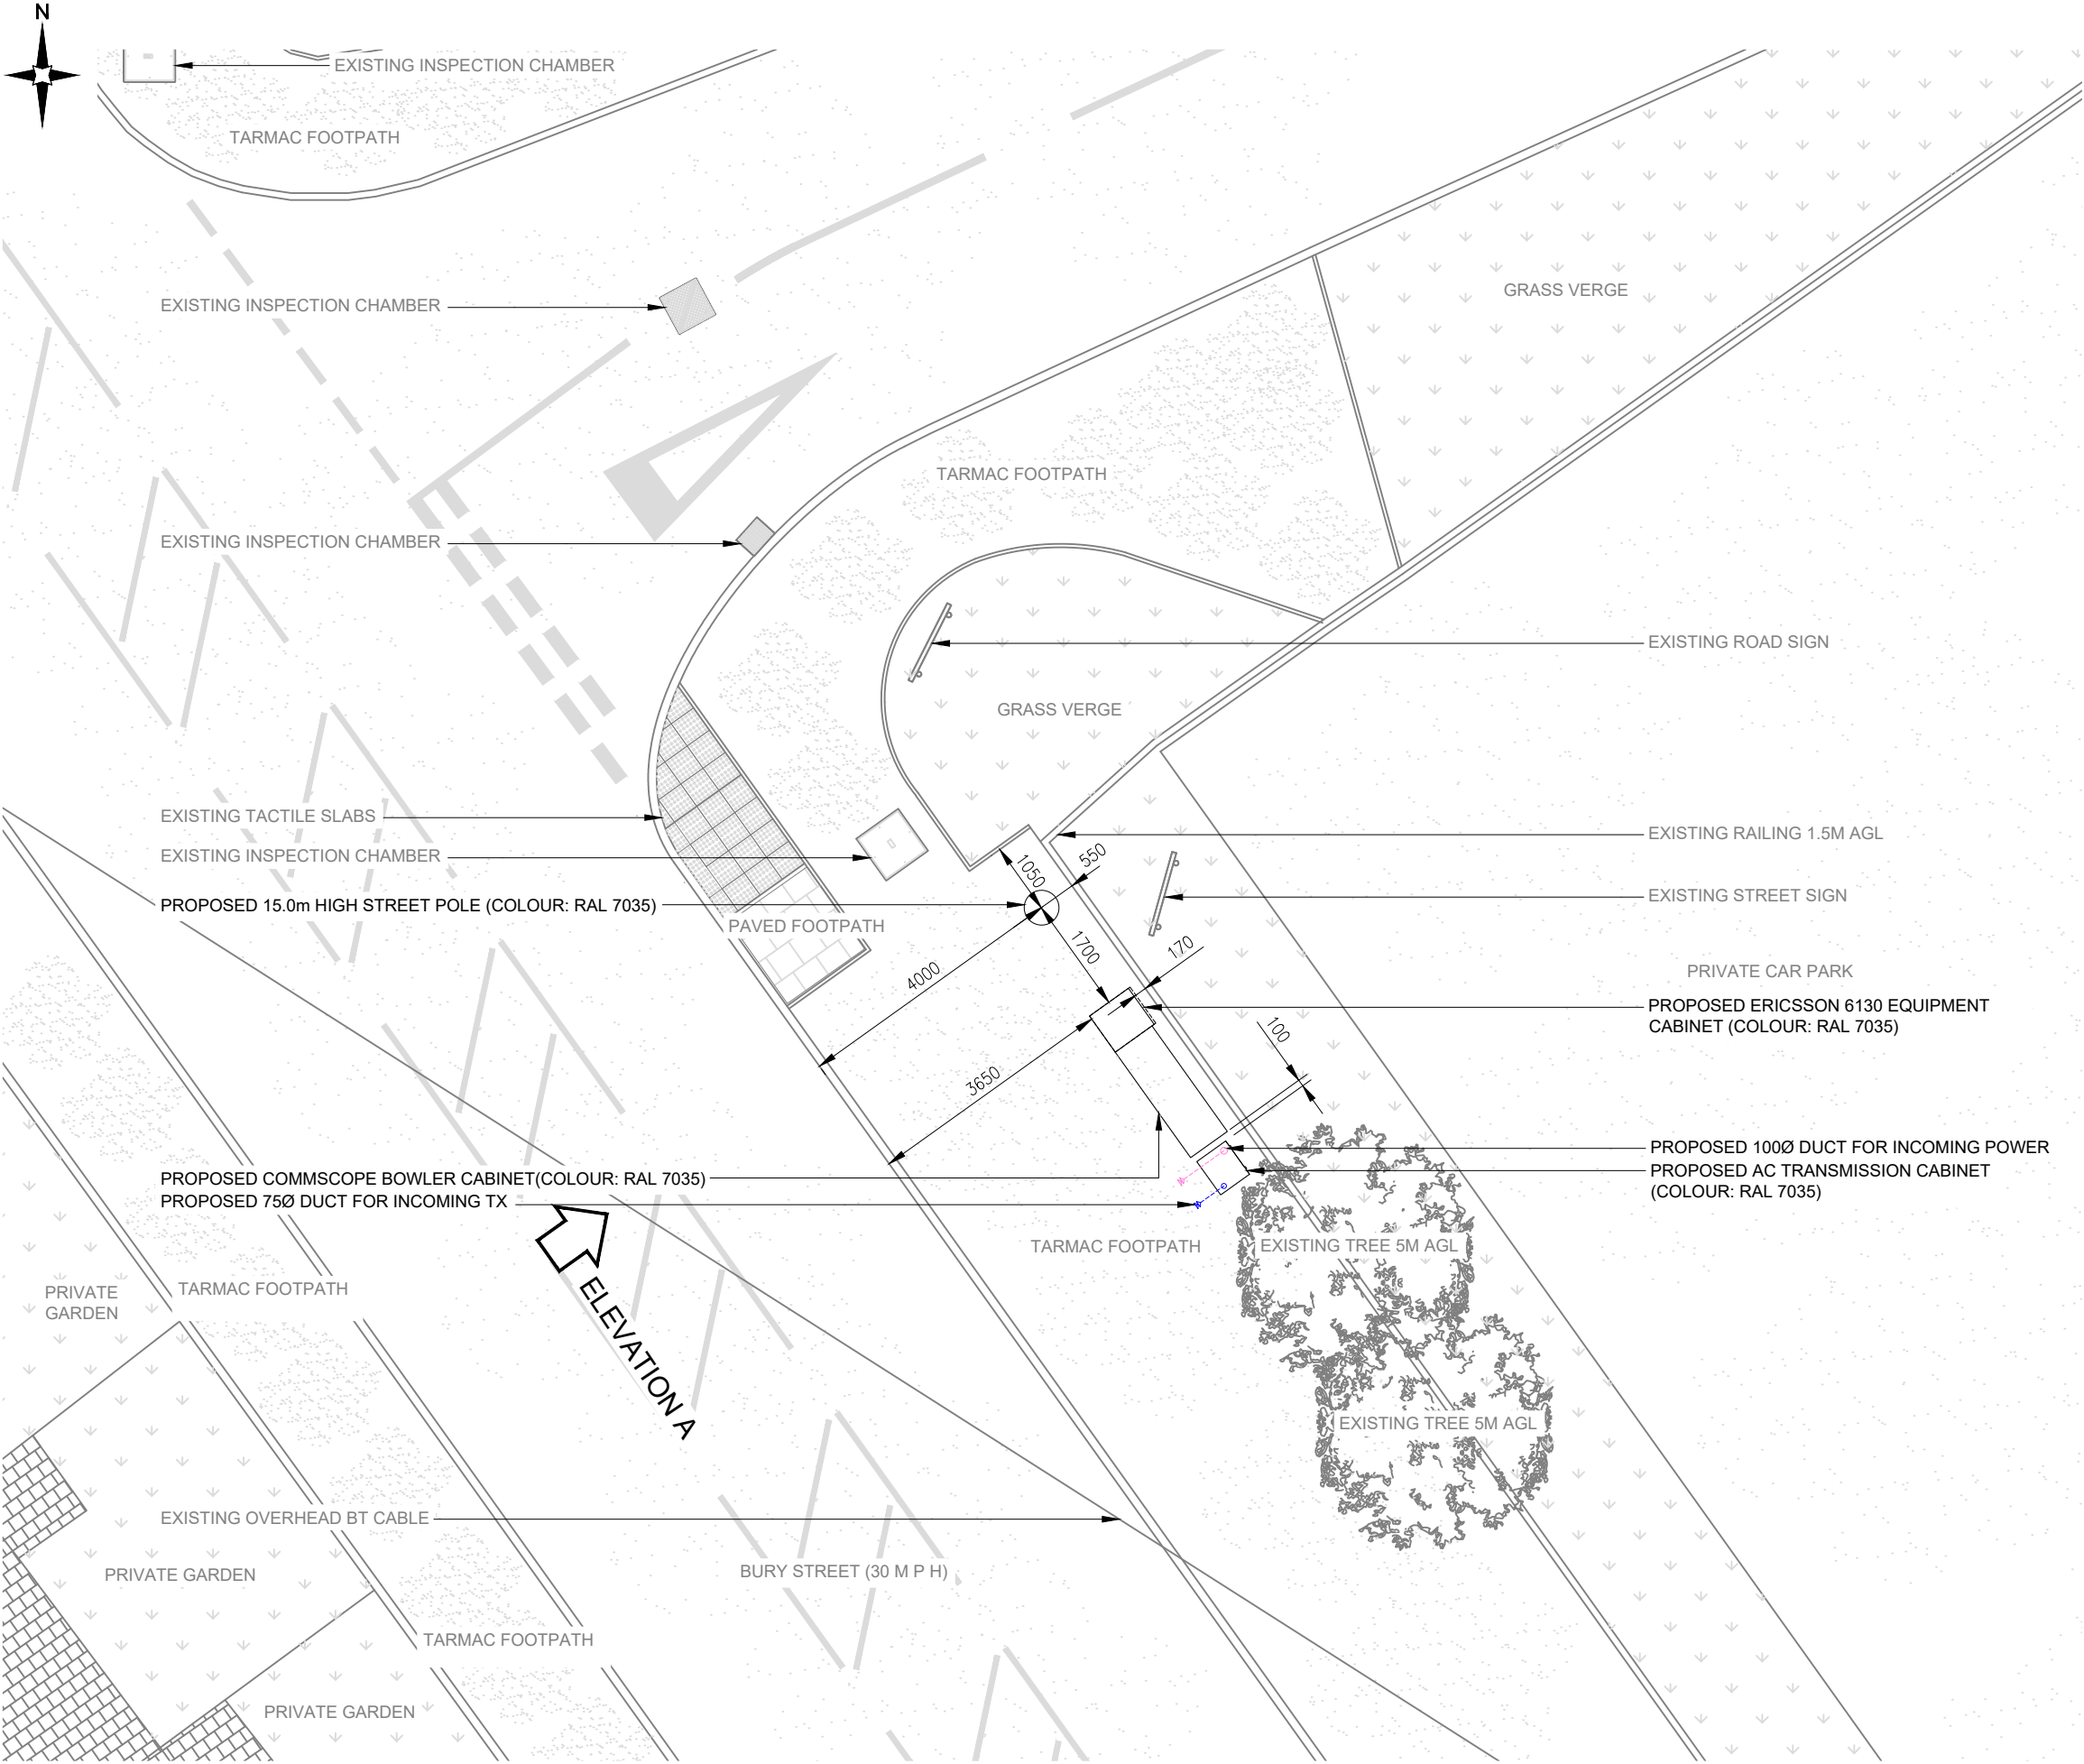

NOTES:
1. ALL DIMENSIONS IN MM UNLESS OTHERWISE NOTED.

C	Pole Amended to 15m and Phase 9	JS	GBC	03.02.23
B	Proposed Plan Revised	ADK	GBC	05.09.22
A	Issued for Planning	JWO	RWB	08.08.22
REV	MODIFICATION	BY	CH	DATE

CK Hutchison Networks (UK) Limited
450 Longwater Avenue,
Green Park,
Reading,
RG2 6GF

Design Consultant & Principal Contractor:

Great British Communications
Lapwing House, Block 3 Forward Point,
Tan House Lane, Widnes, Cheshire, WAB 0SL
t. 44 (0)151 420 4128
www.gbcservices.co.uk

Site Name:

BURY STREET

3UK Nominal ID:

BRY21699

Address:

BURY STREET
BANK TOP
BURY
GREATER MANCHESTER
M26 2GB

Title:

215 PROPOSED SITE PLAN

Project:

UNILATERAL SW

Purpose of Issue:

PLANNING

MBNL/TM/H3G Cell ID:

MAN634/88055/M1342

Drawing No:


BRY21699_MAN634_88055_M1342_GA_REV_C

Issue:


C

Antenna Aperture ID	Proposed 4G/5G Bearing
A1	0°
A2	0°
B1	120°
B2	120°
C1	240°
C2	240°

- NOTES:
- ALL DIMENSIONS IN MM UNLESS OTHERWISE NOTED.

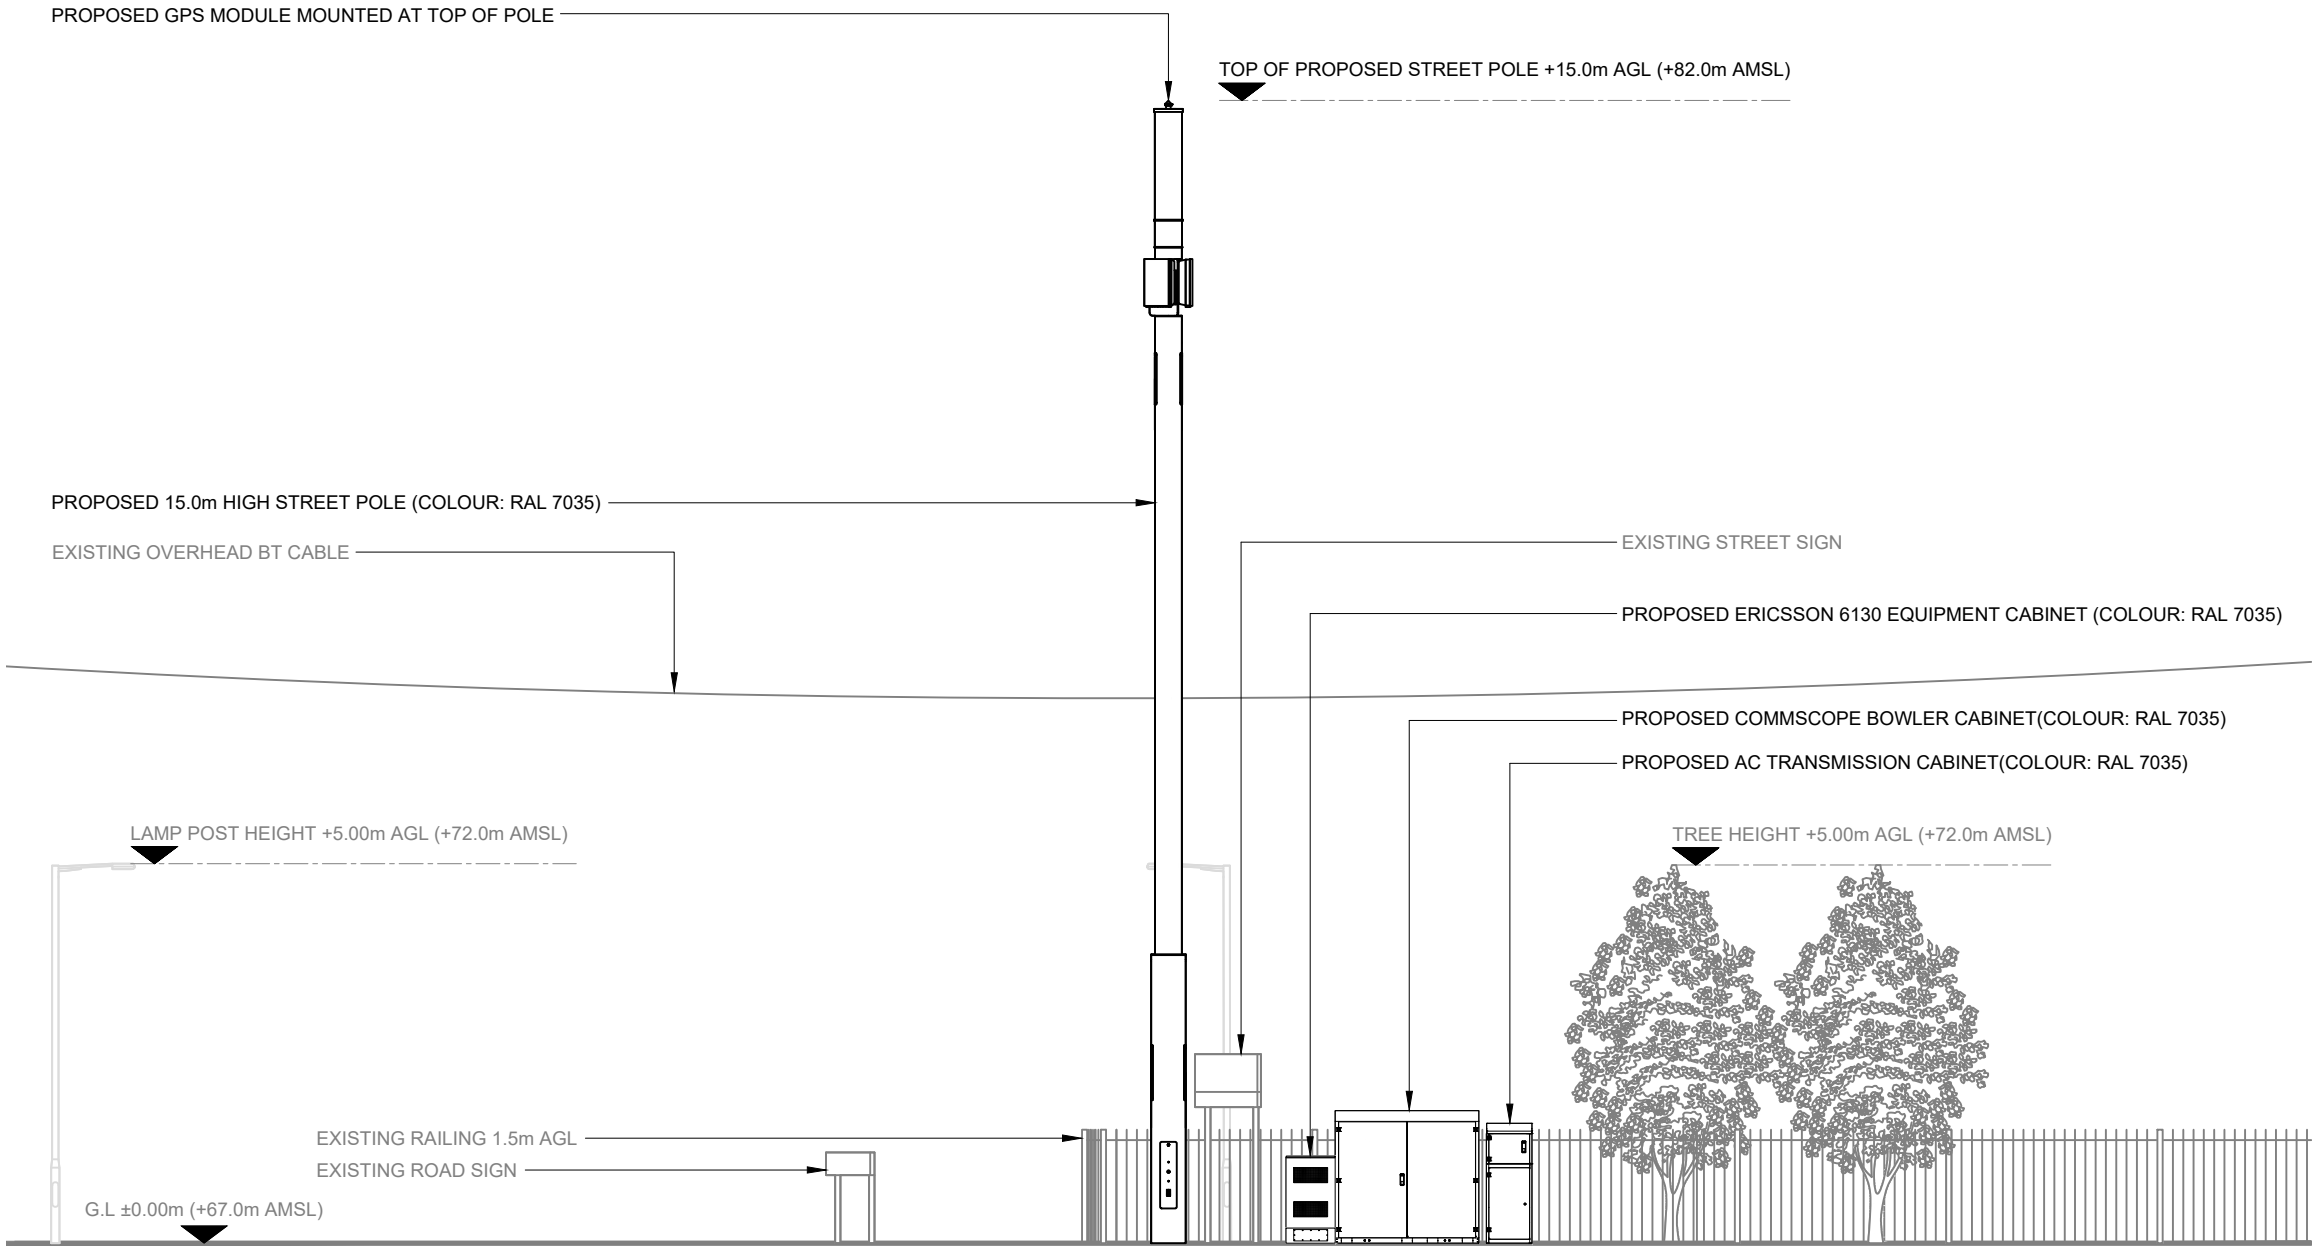

PROPOSED SITE ELEVATION A

 

C	Pole Amended to 15m and Phase 9	JS	GBC	03.02.23
B	Proposed Plan Revised	ADK	GBC	05.09.22
A	Issued for Planning	JWO	RWB	08.08.22
REV	MODIFICATION	BY	CH	DATE

**CK Hutchison
Networks (UK)
Limited**

450 Longwater Avenue,
Green Park,
Reading,
RG2 6GF

Design Consultant & Principal Contractor:



Great British Communications
Lapwing House, Block 3 Forward Point,
Tan House Lane, Widnes, Cheshire, WA8 0SL
t. 44 (0)151 420 4128
www.gbcservices.co.uk

Site Name: **BURY STREET**

3UK Nominal ID: **BRY21699**

Address: **BURY STREET
BANK TOP
BURY
GREATER MANCHESTER
M26 2GB**

Title: **265 PROPOSED SITE ELEVATION**

Project: **UNILATERAL SW**

Purpose of Issue: **PLANNING**

MBNL/TM/H3G Cell ID: **MAN634/88055/M1342**

Drawing No:	Issue:
BRY21699_MAN634_88055_M1342_GA_REV_C	C