




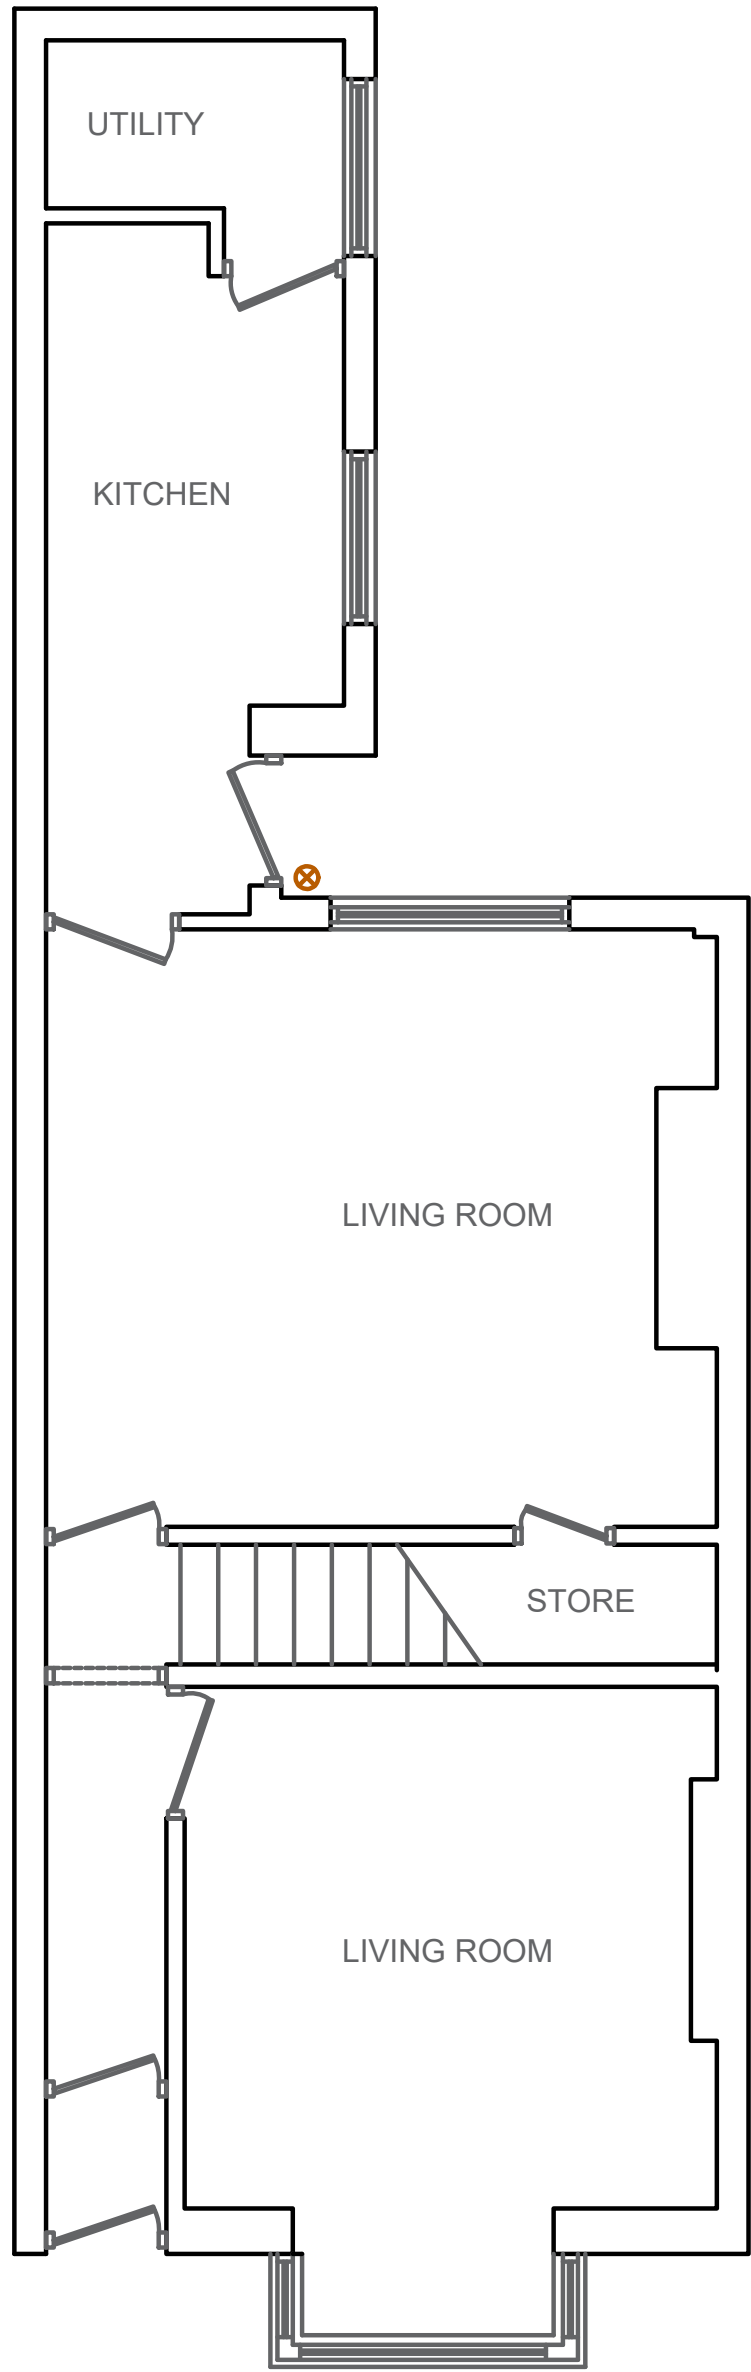


EXISTING GROUND FLOOR

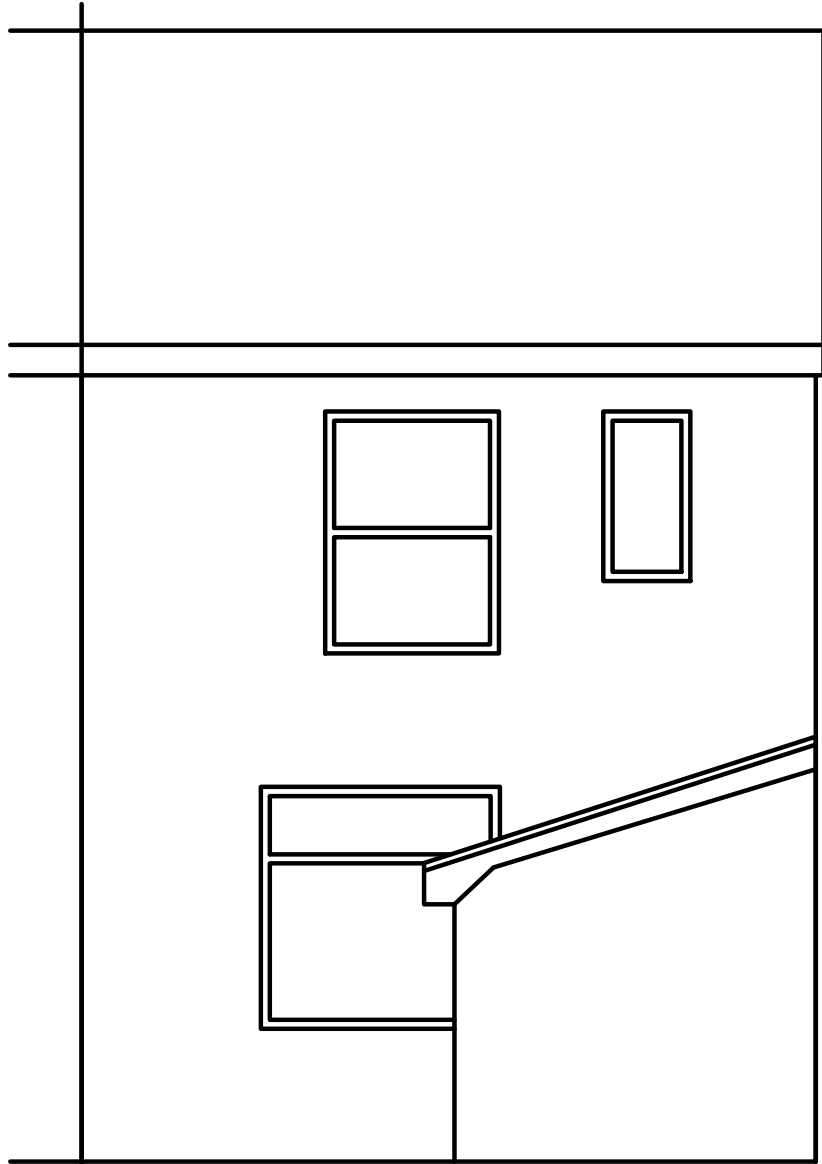

EXISTING REAR ELEVATION

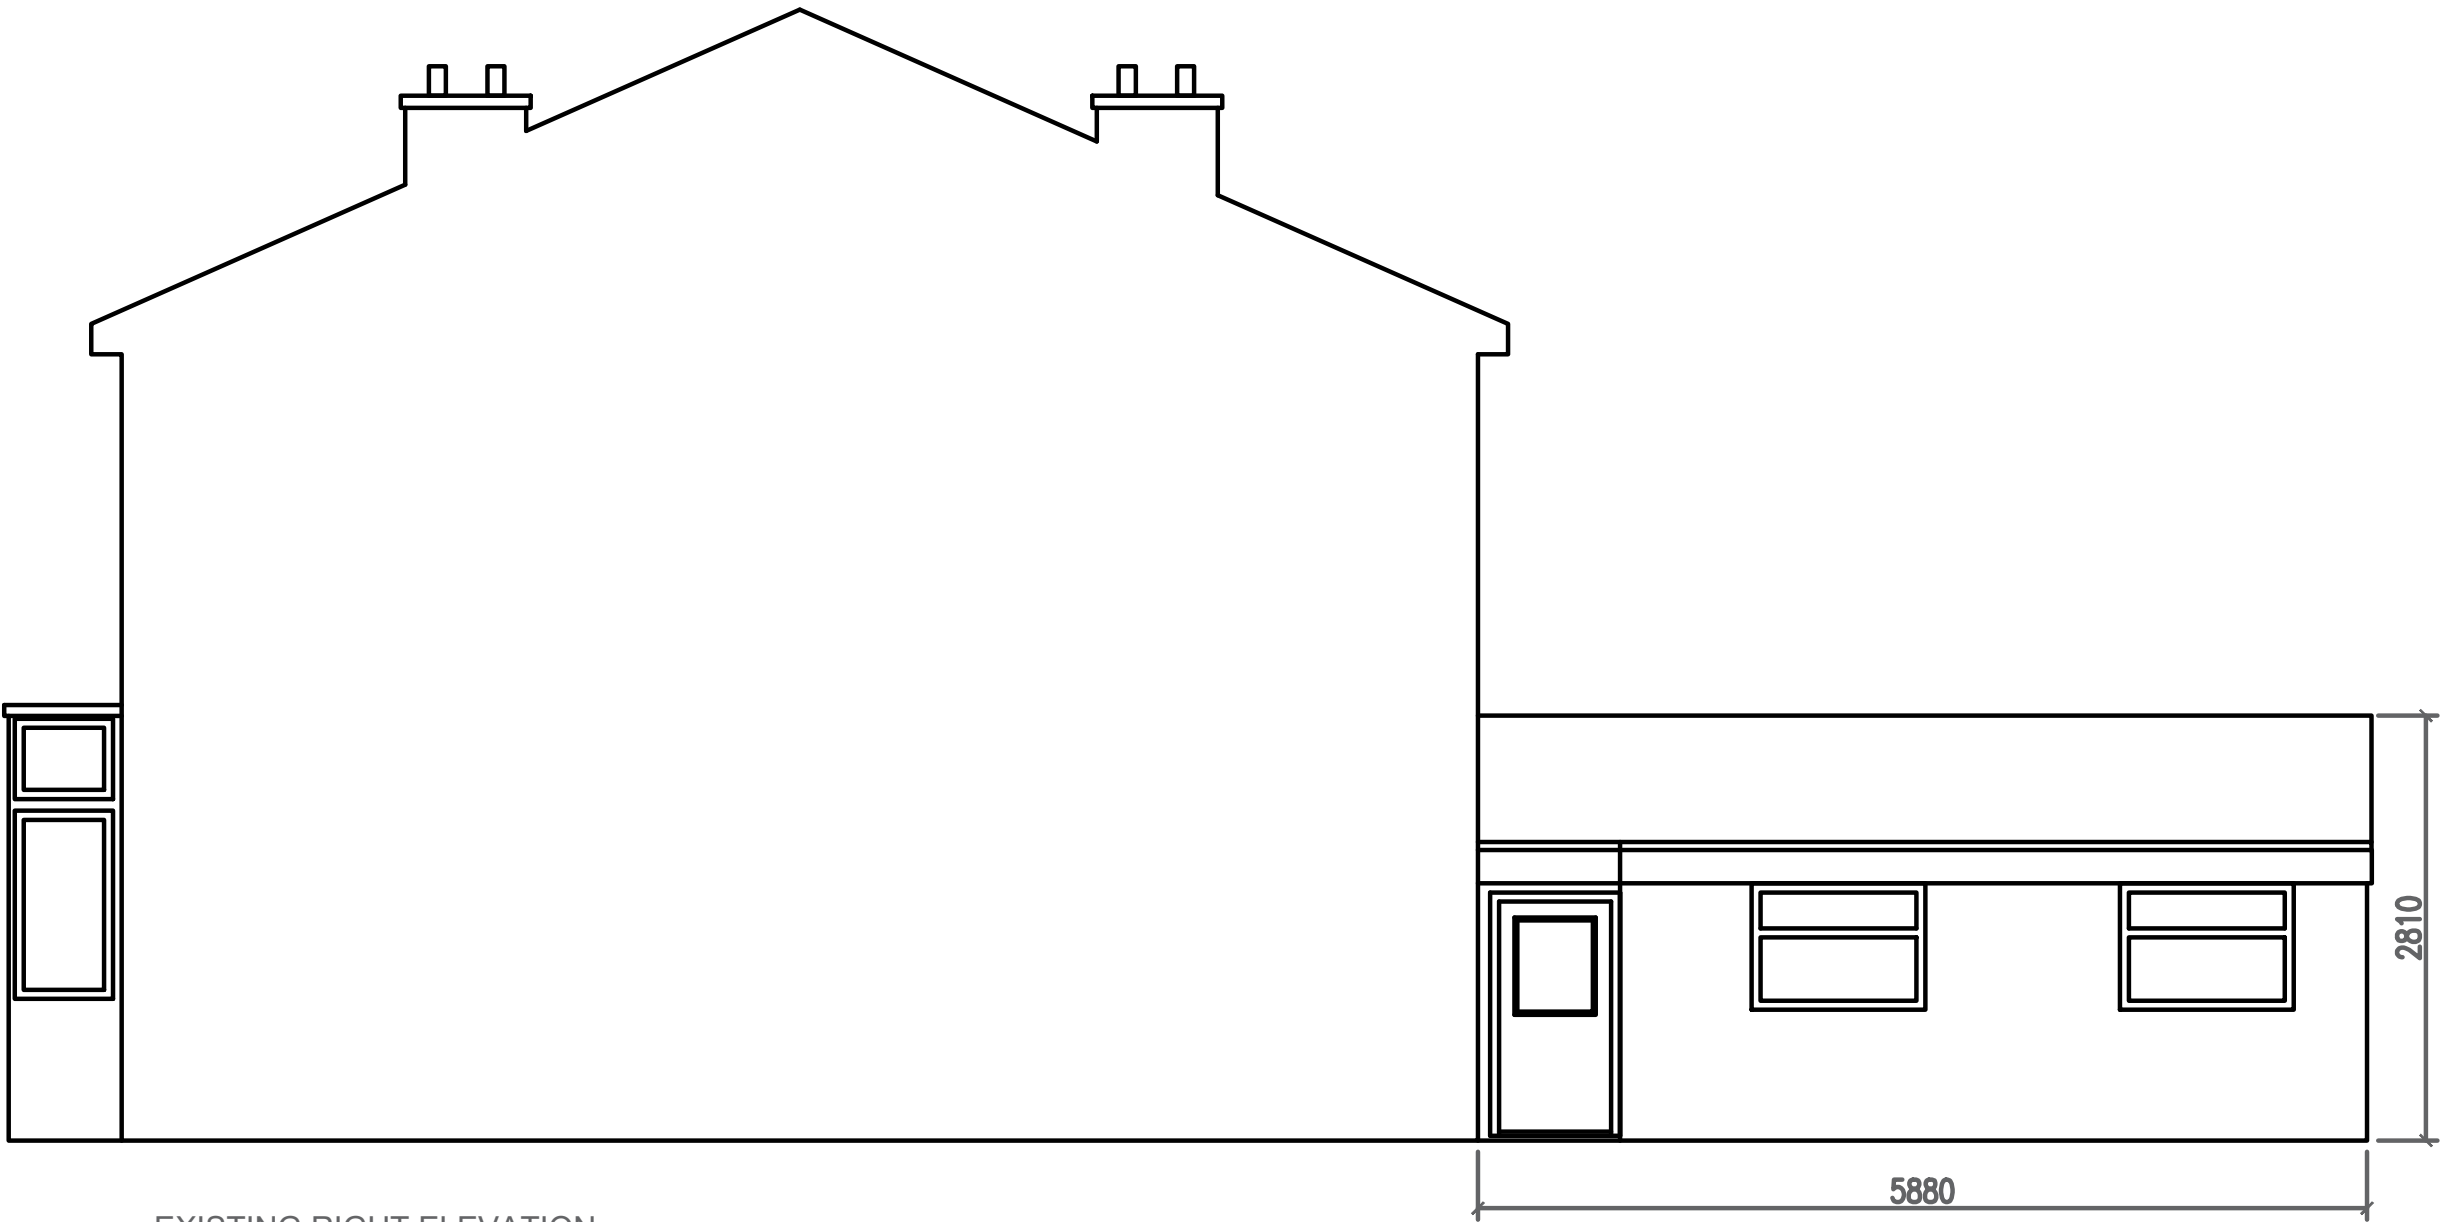


EXISTING RIGHT ELEVATION

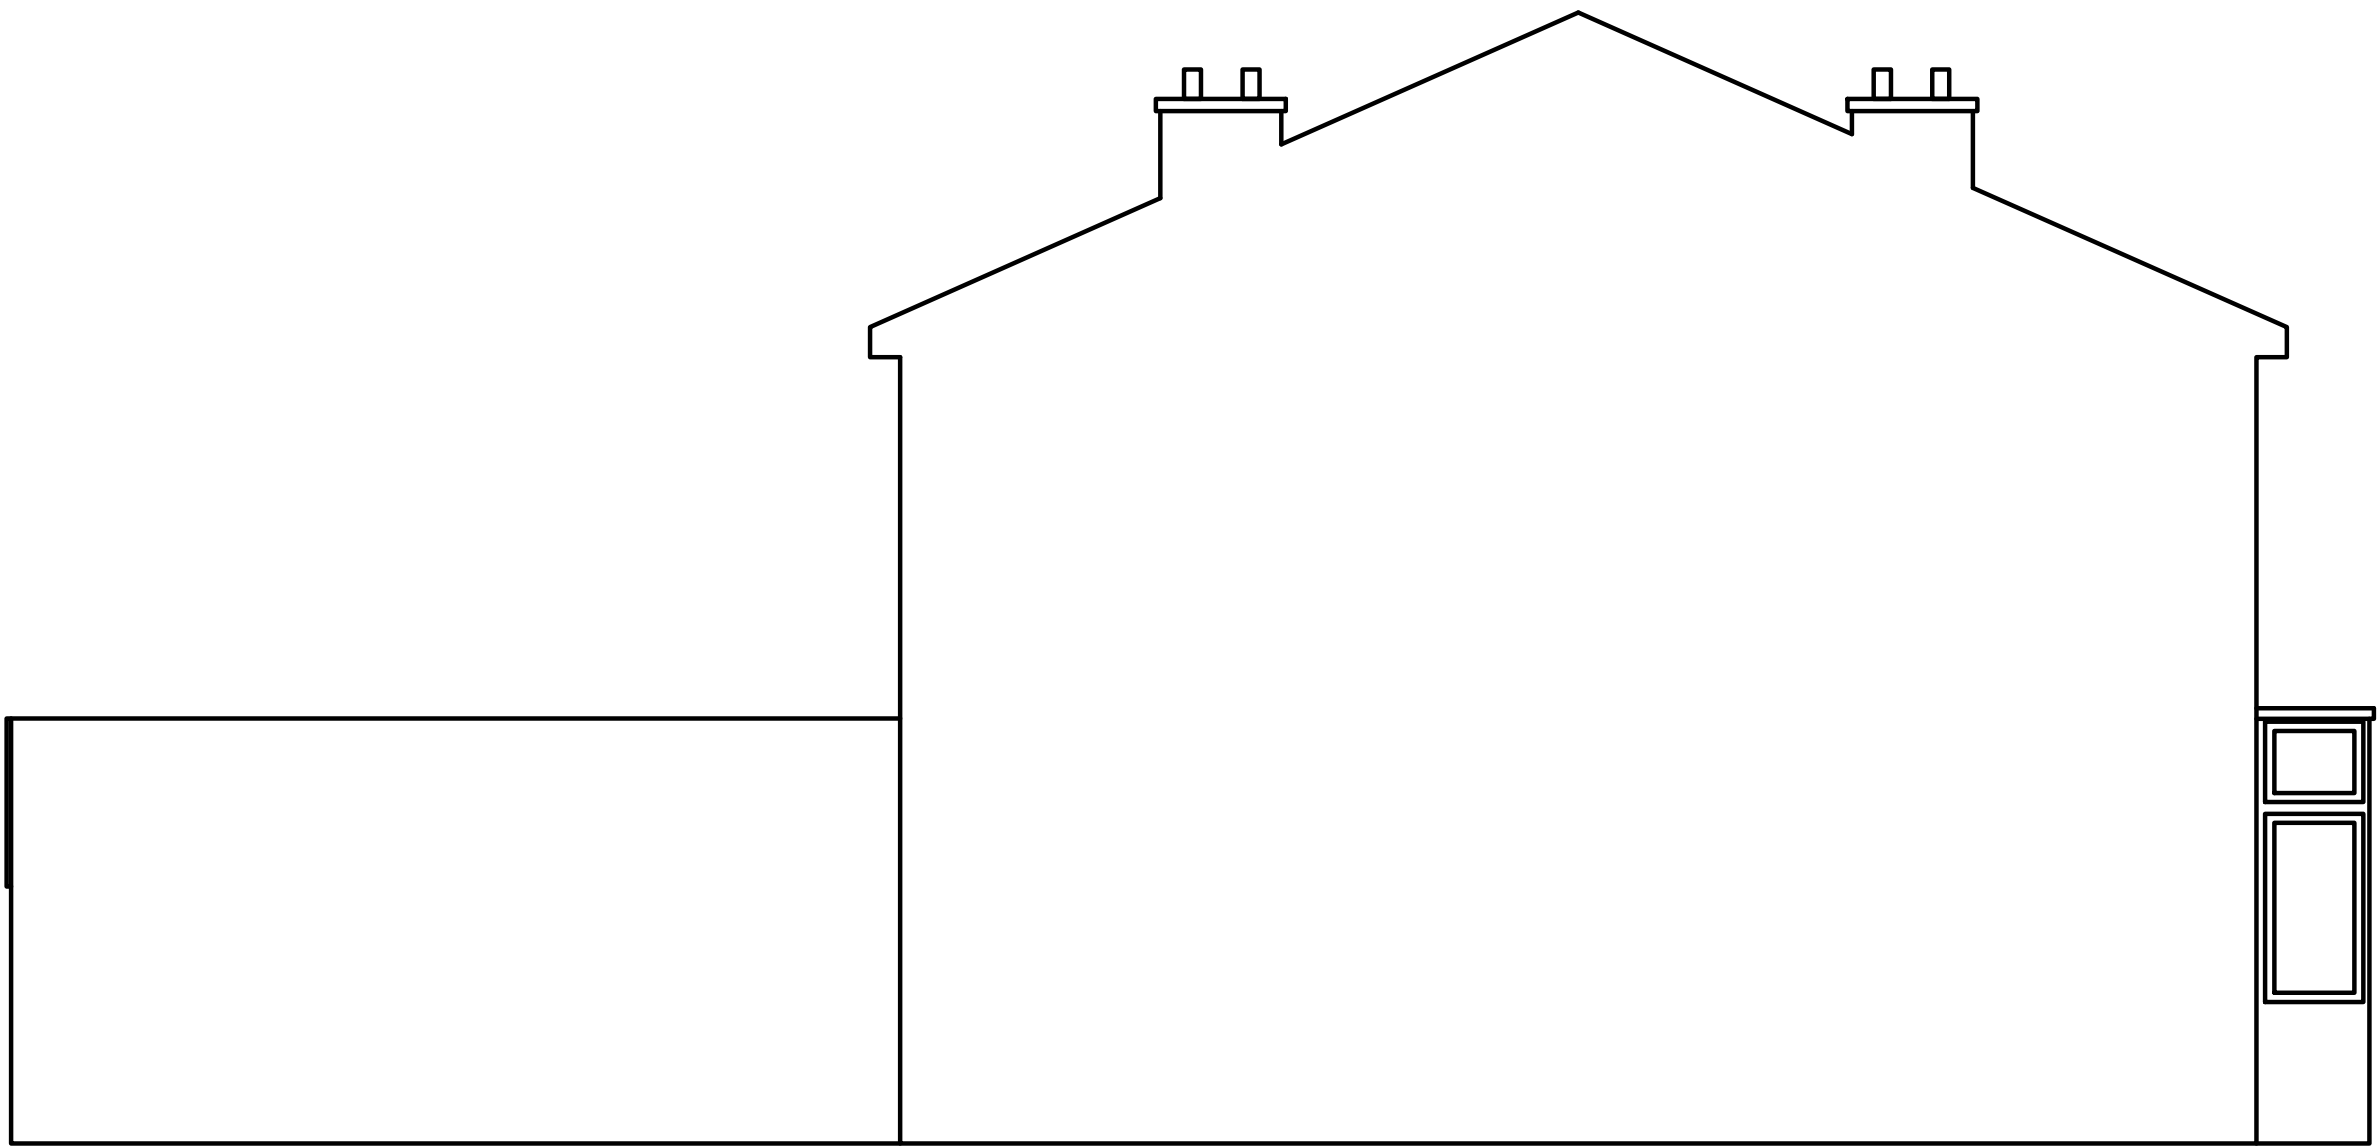

EXISTING LEFT ELEVATION

AMENDMENTS

JB DESIGNS

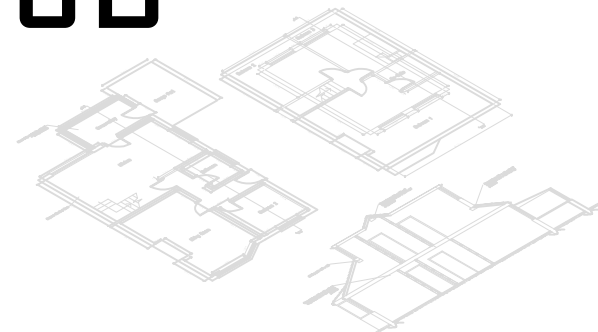

Rebecca Beech
39 WESTCOMBE DRIVE
BRANDLES HOLME
BURY
07748282112
rjbacad@gmail.com

Client: JOANNE MURPHY
Address: 135 BOOTH STREET, WALSHAW, BL8 3JD
Rev:
Scale: 1:50@A1
Drawing: EXTG PLANS AND ELEVATIONS

Date: MAY 2026