

This drawing and design concept is the property of PPV design. It should not be reproduced without written permission

2 Helmshore Road, Holcombe Village  
Ramsbottom, Lancashire BL8 4PA  
Gary Dearden (XK home) DpArch RIBA  
garryppvdesign@gmail.com  
T. 0706 822751 M. 0712 669482

0

1


2

3


m

Former Telford and Hutchinson Ltd  
Bury  
BL9 5AT  
scale 1:50 at A1  
June 2022  
Existing Elevations


**KH12-02**  
**PPV design Ltd**

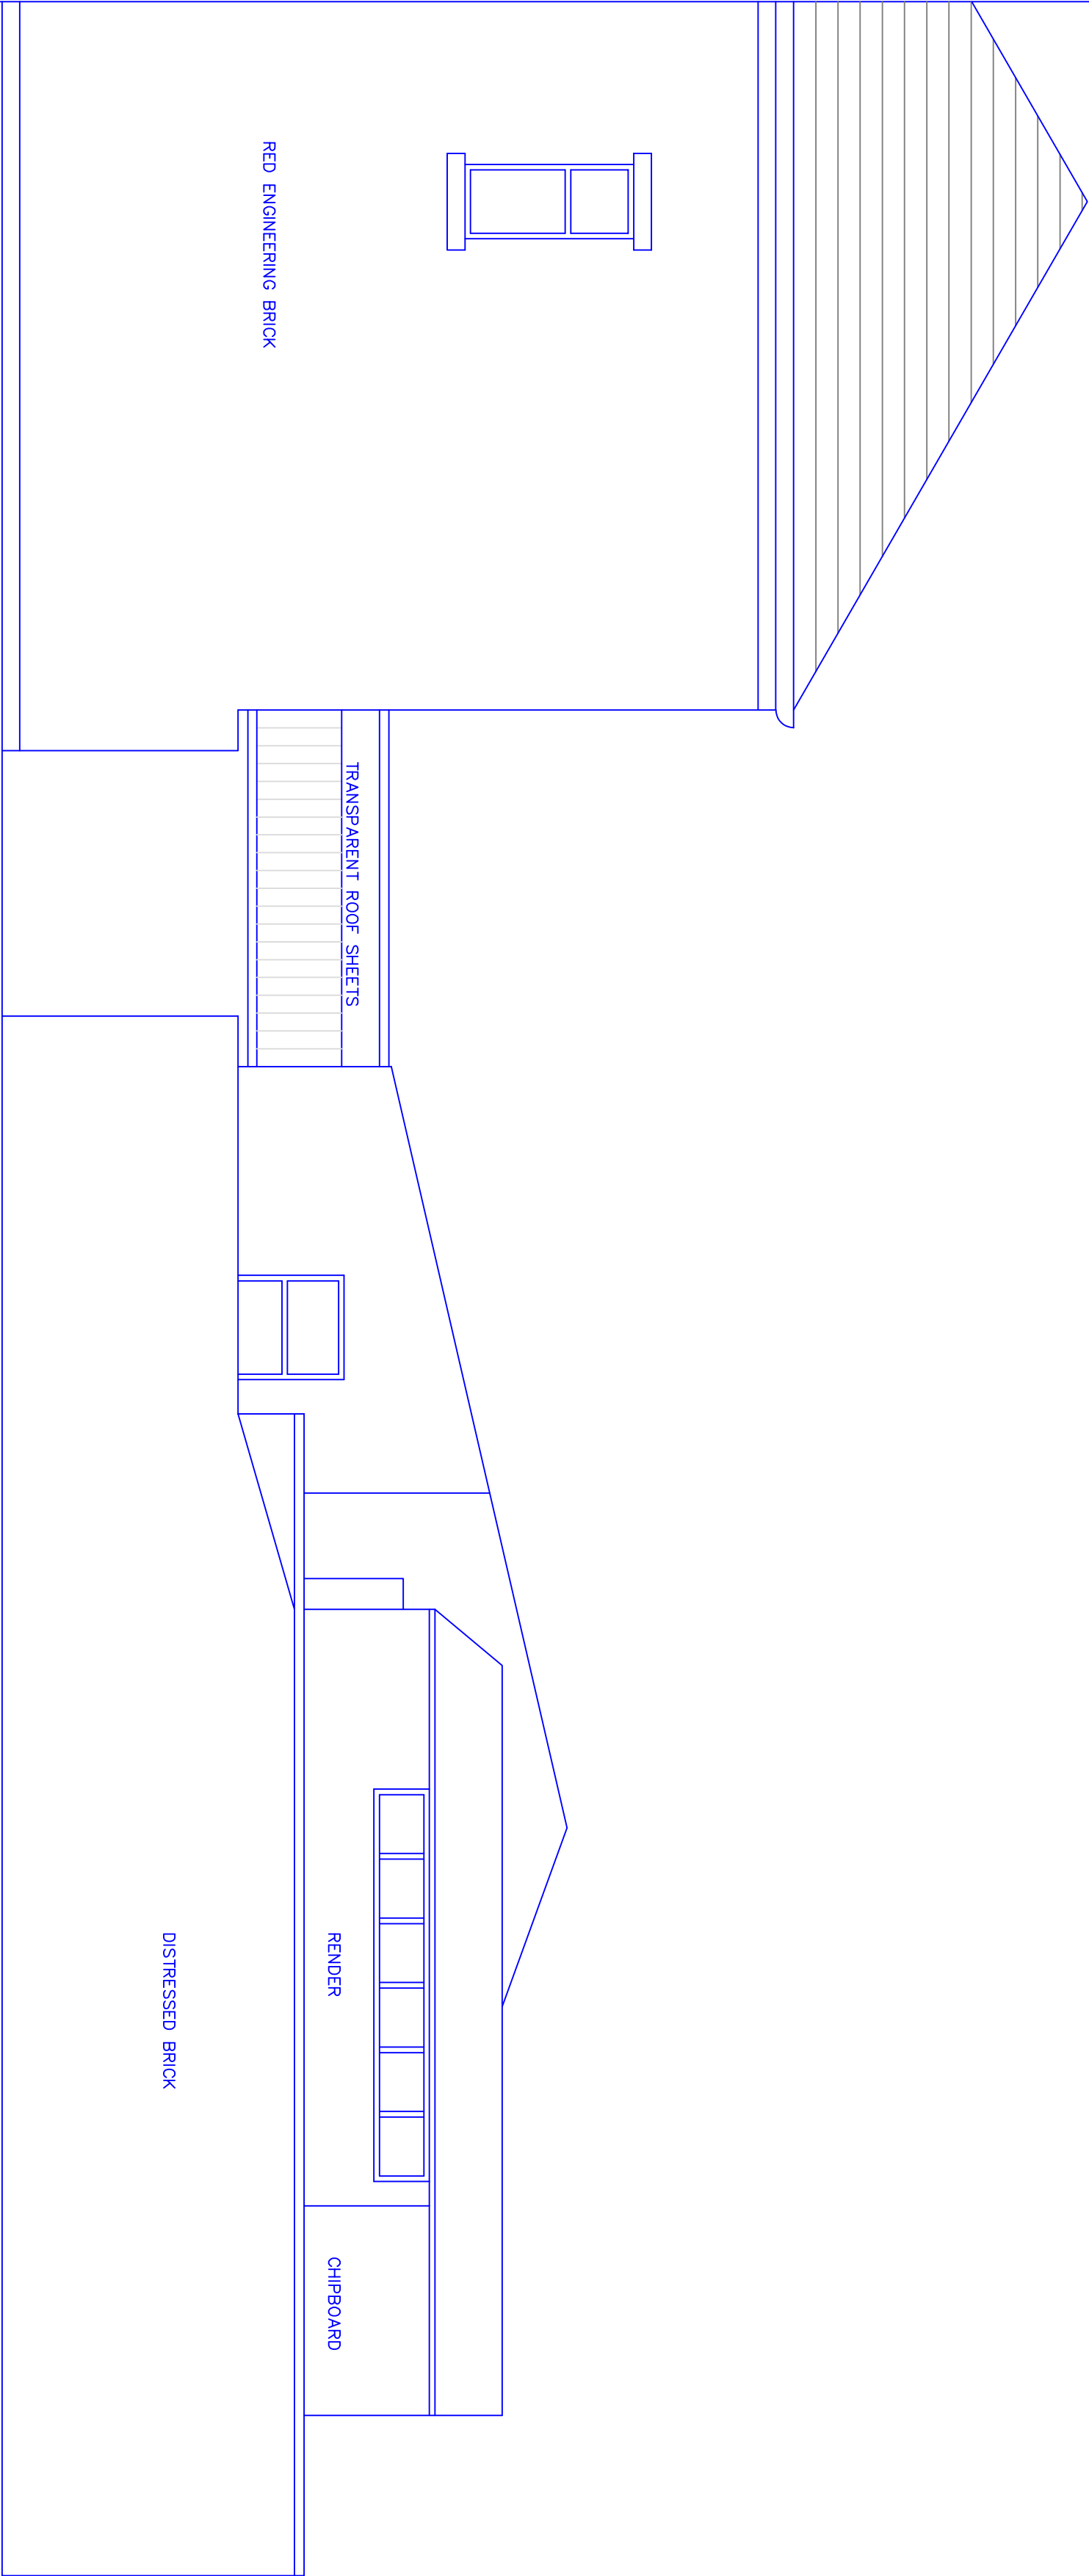


Existing South Elevation

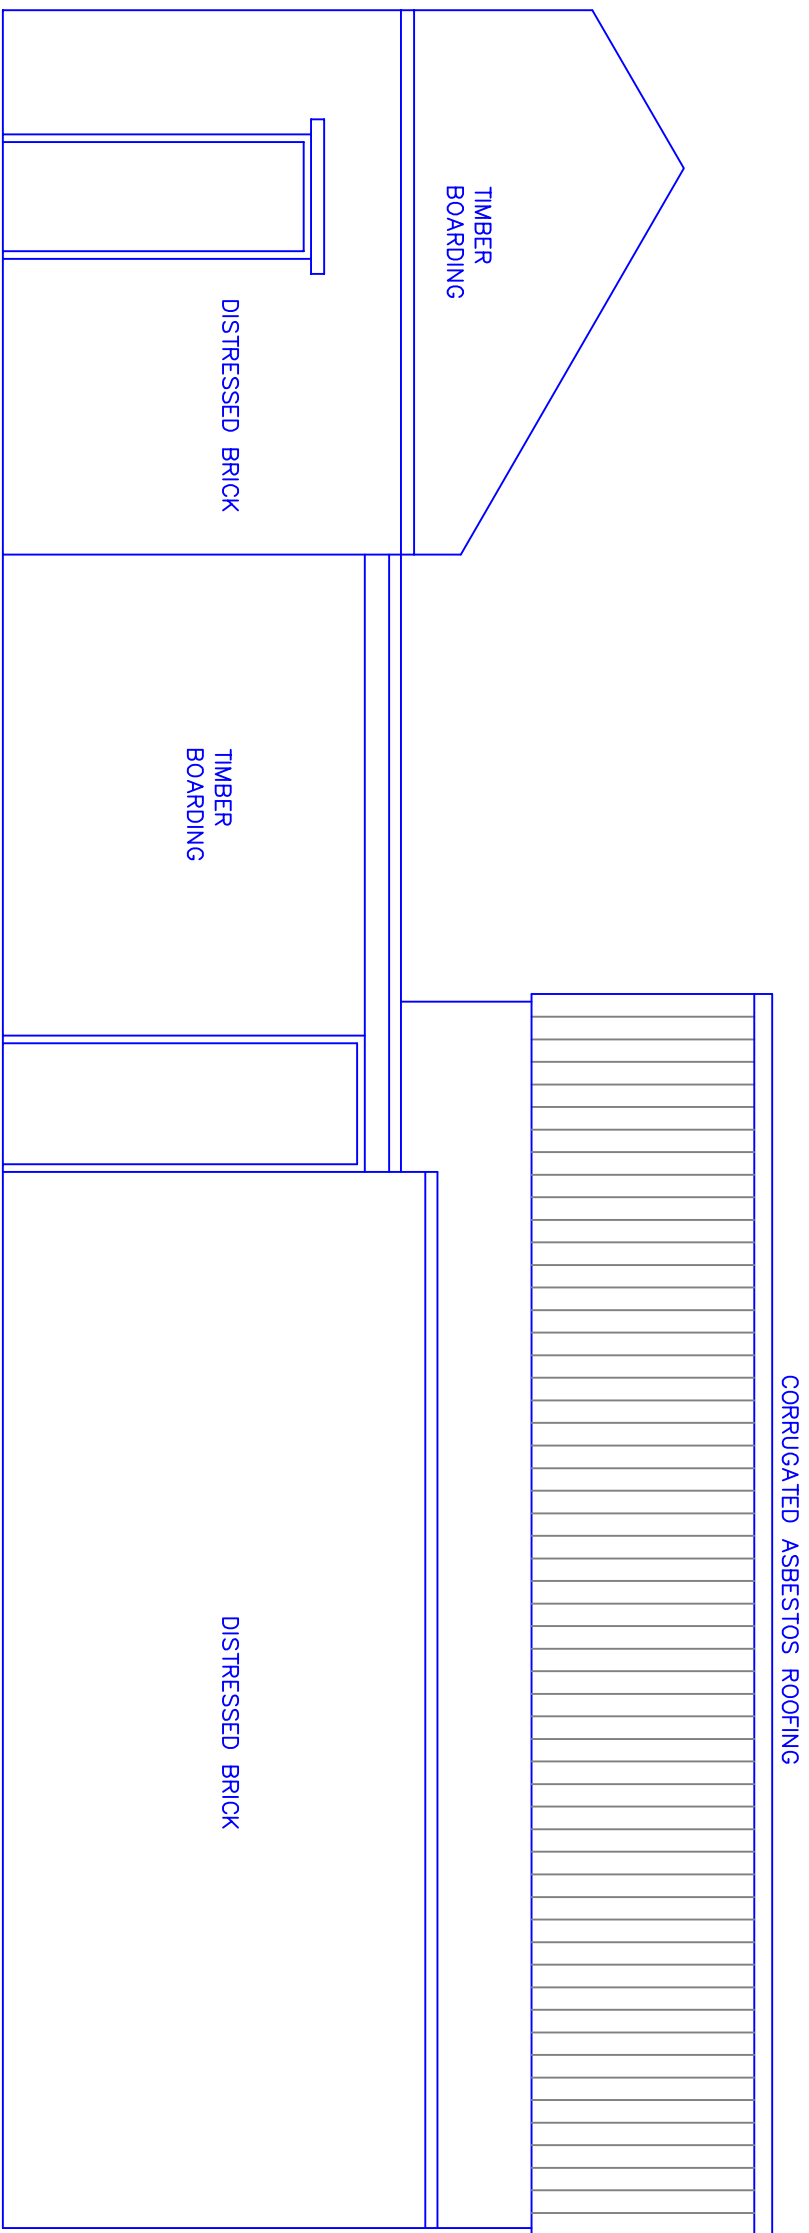

Existing East Elevation

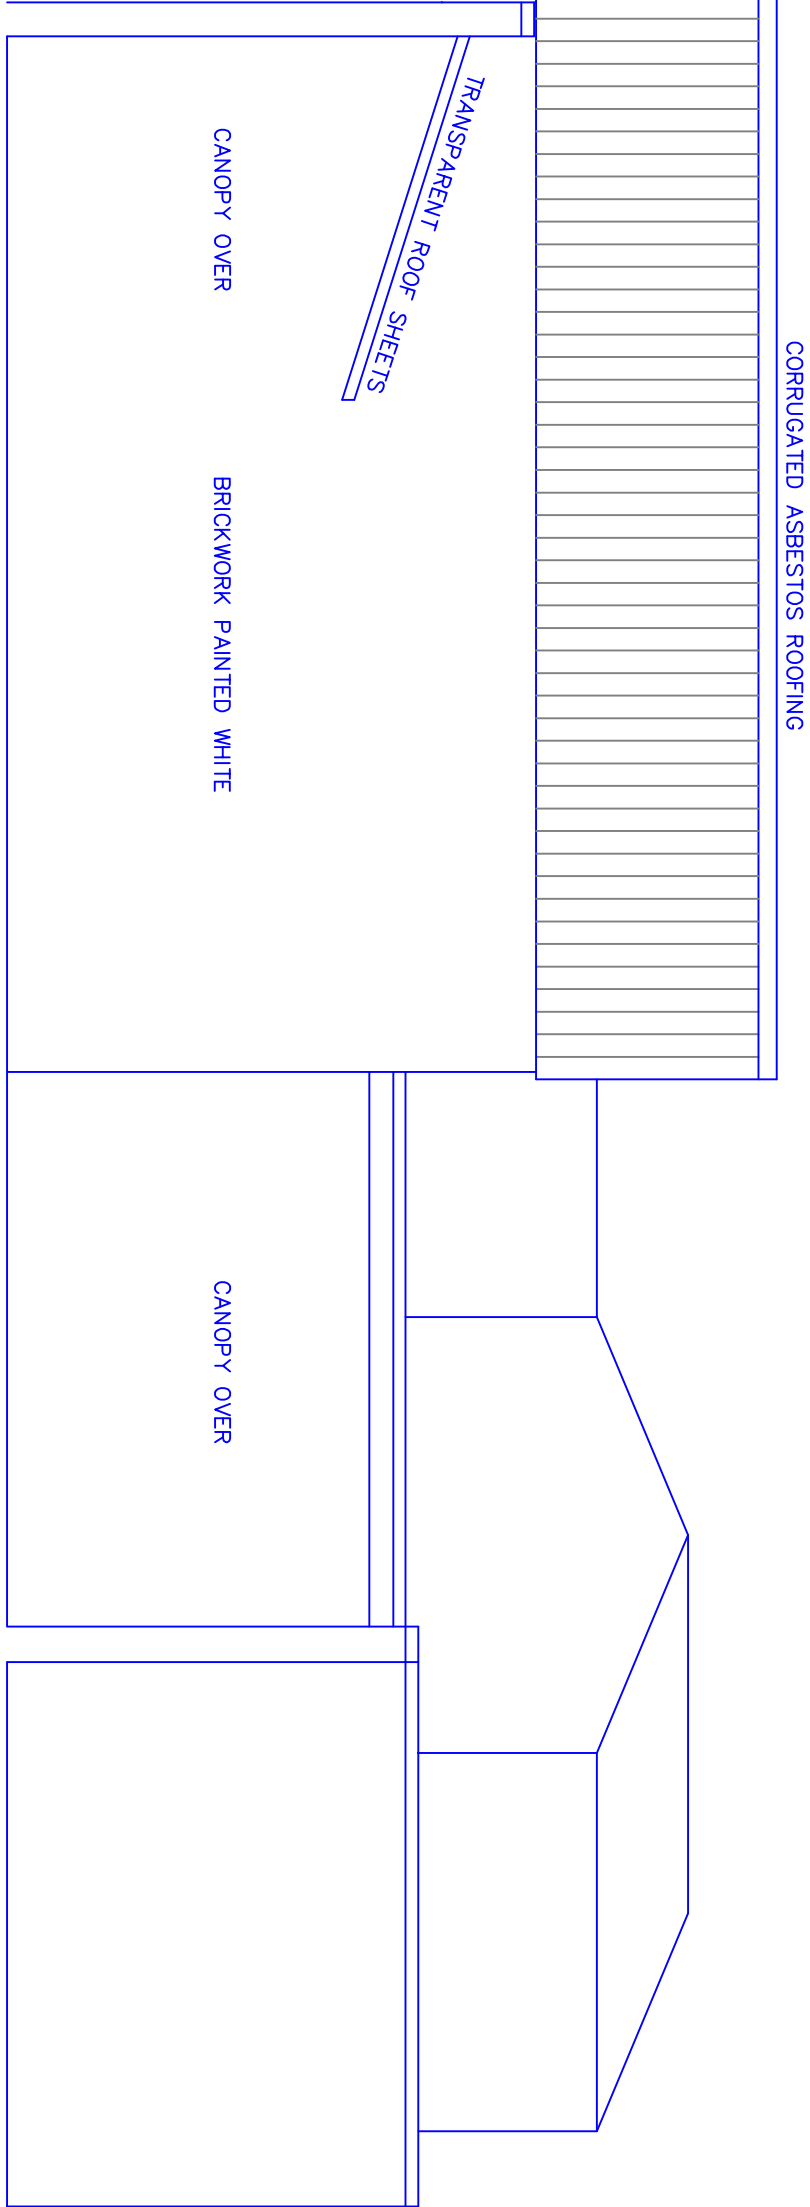

Existing West Elevation

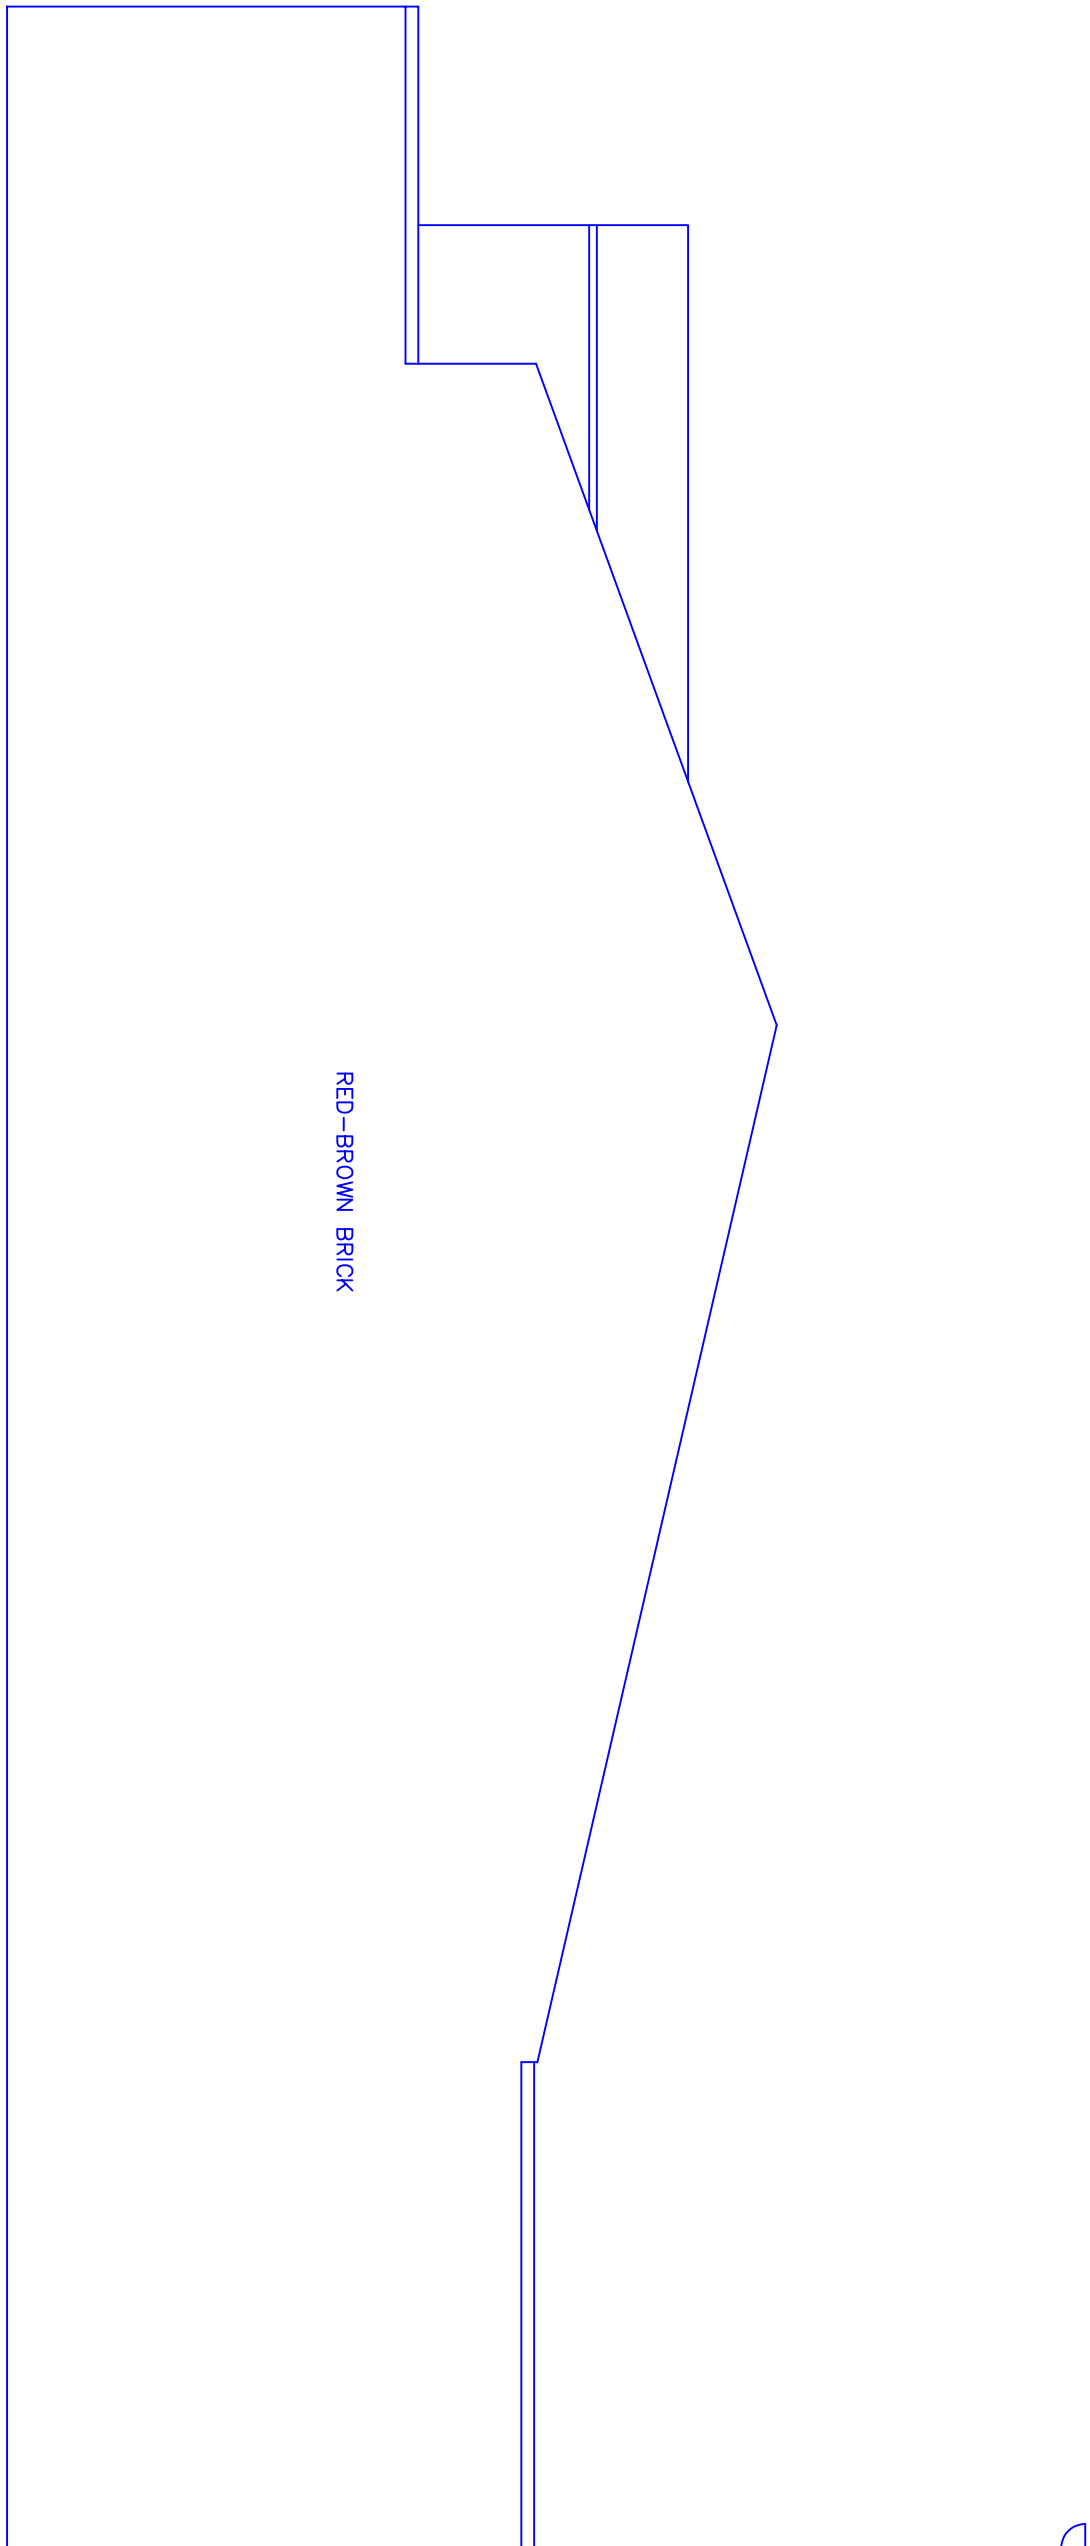

Existing North Elevation