

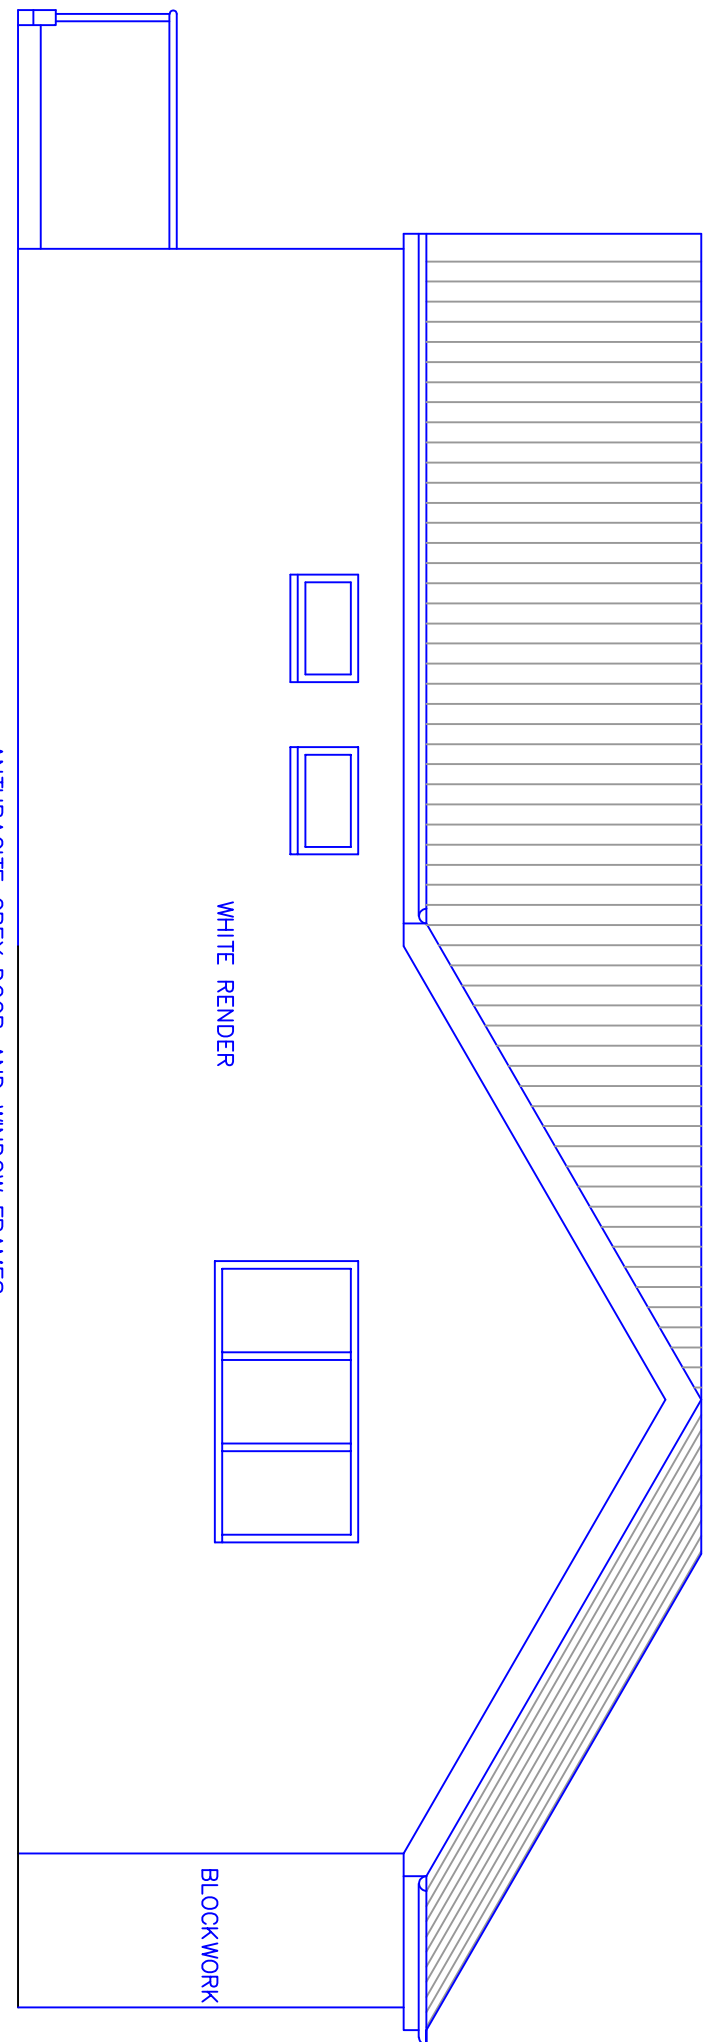
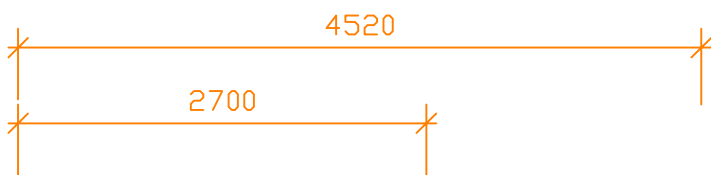
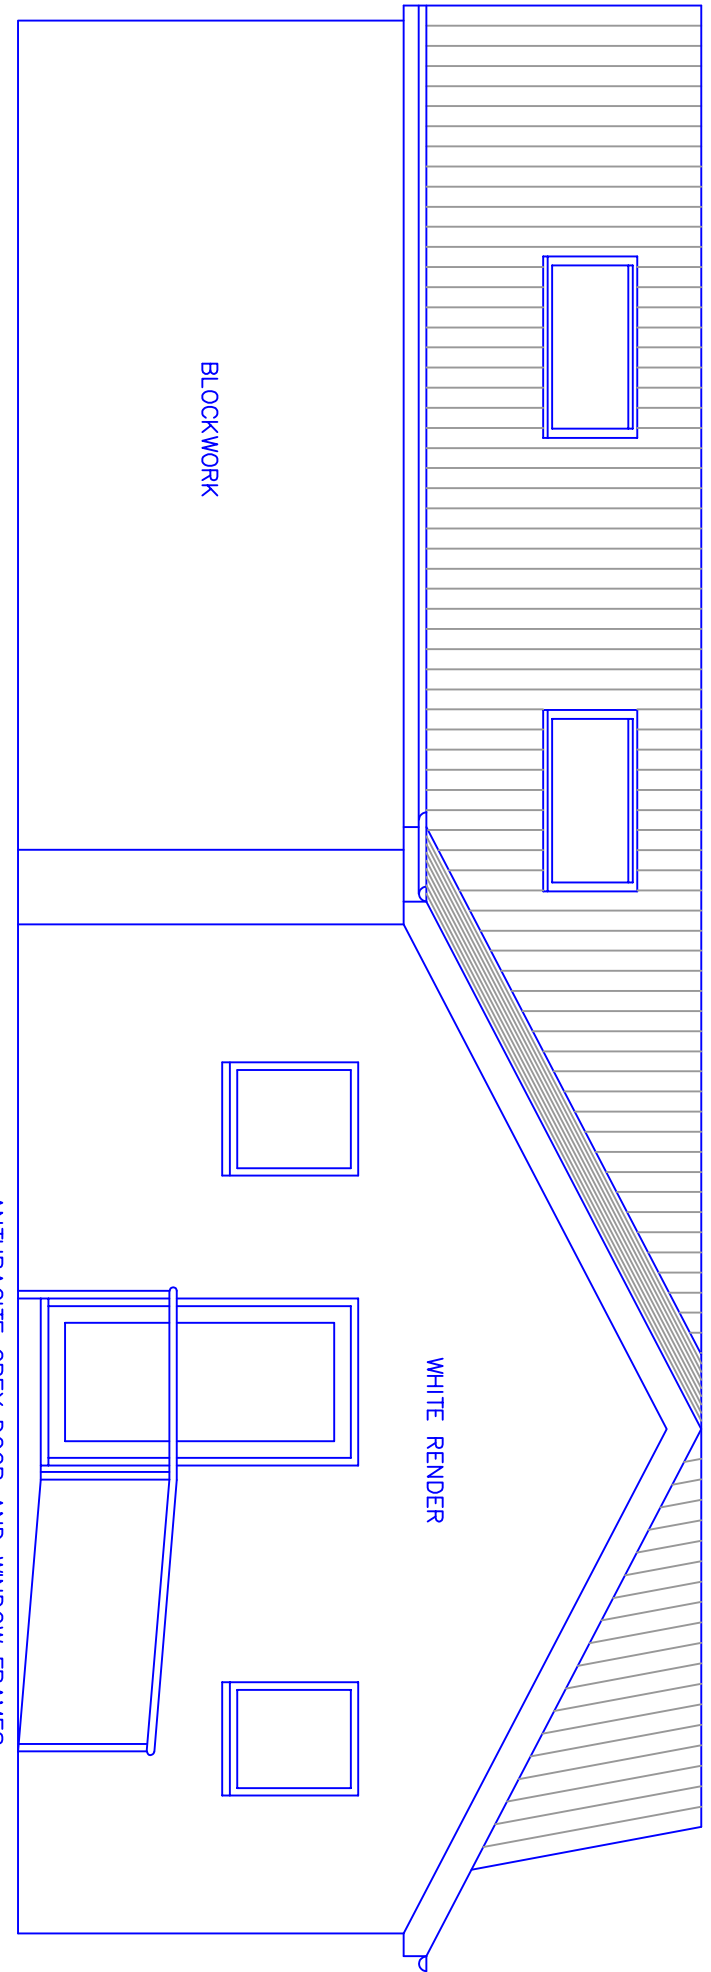
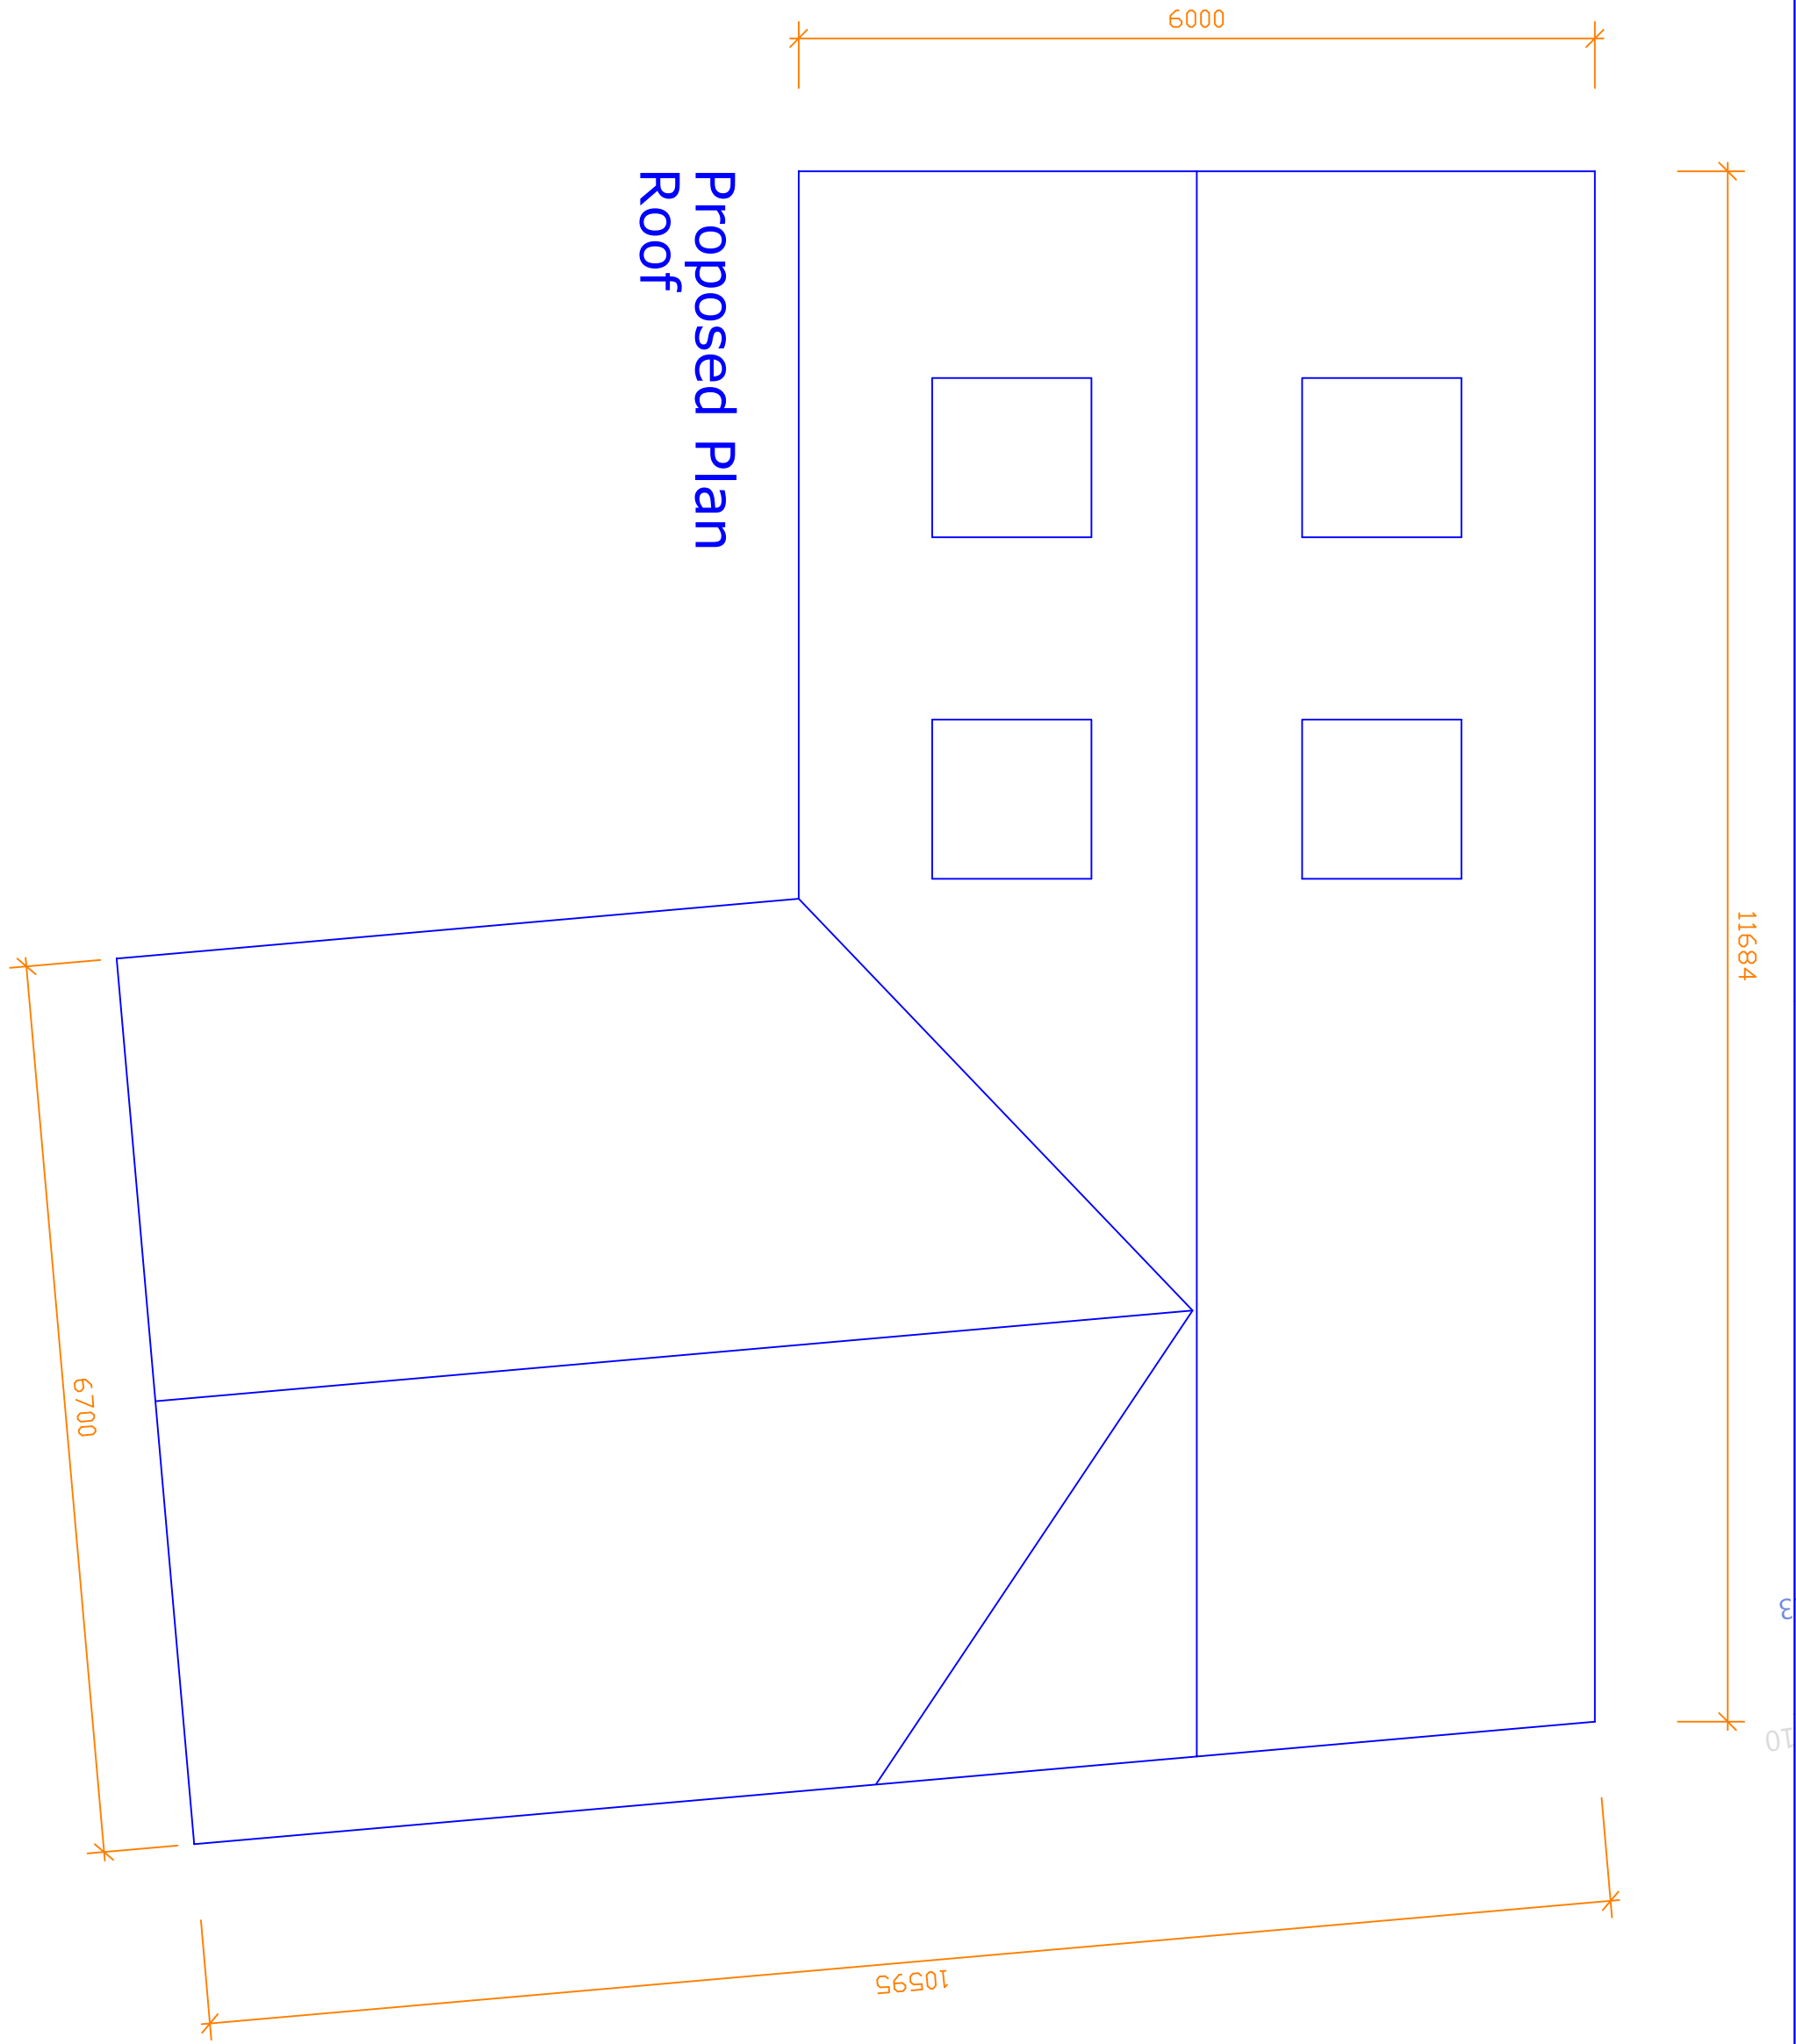
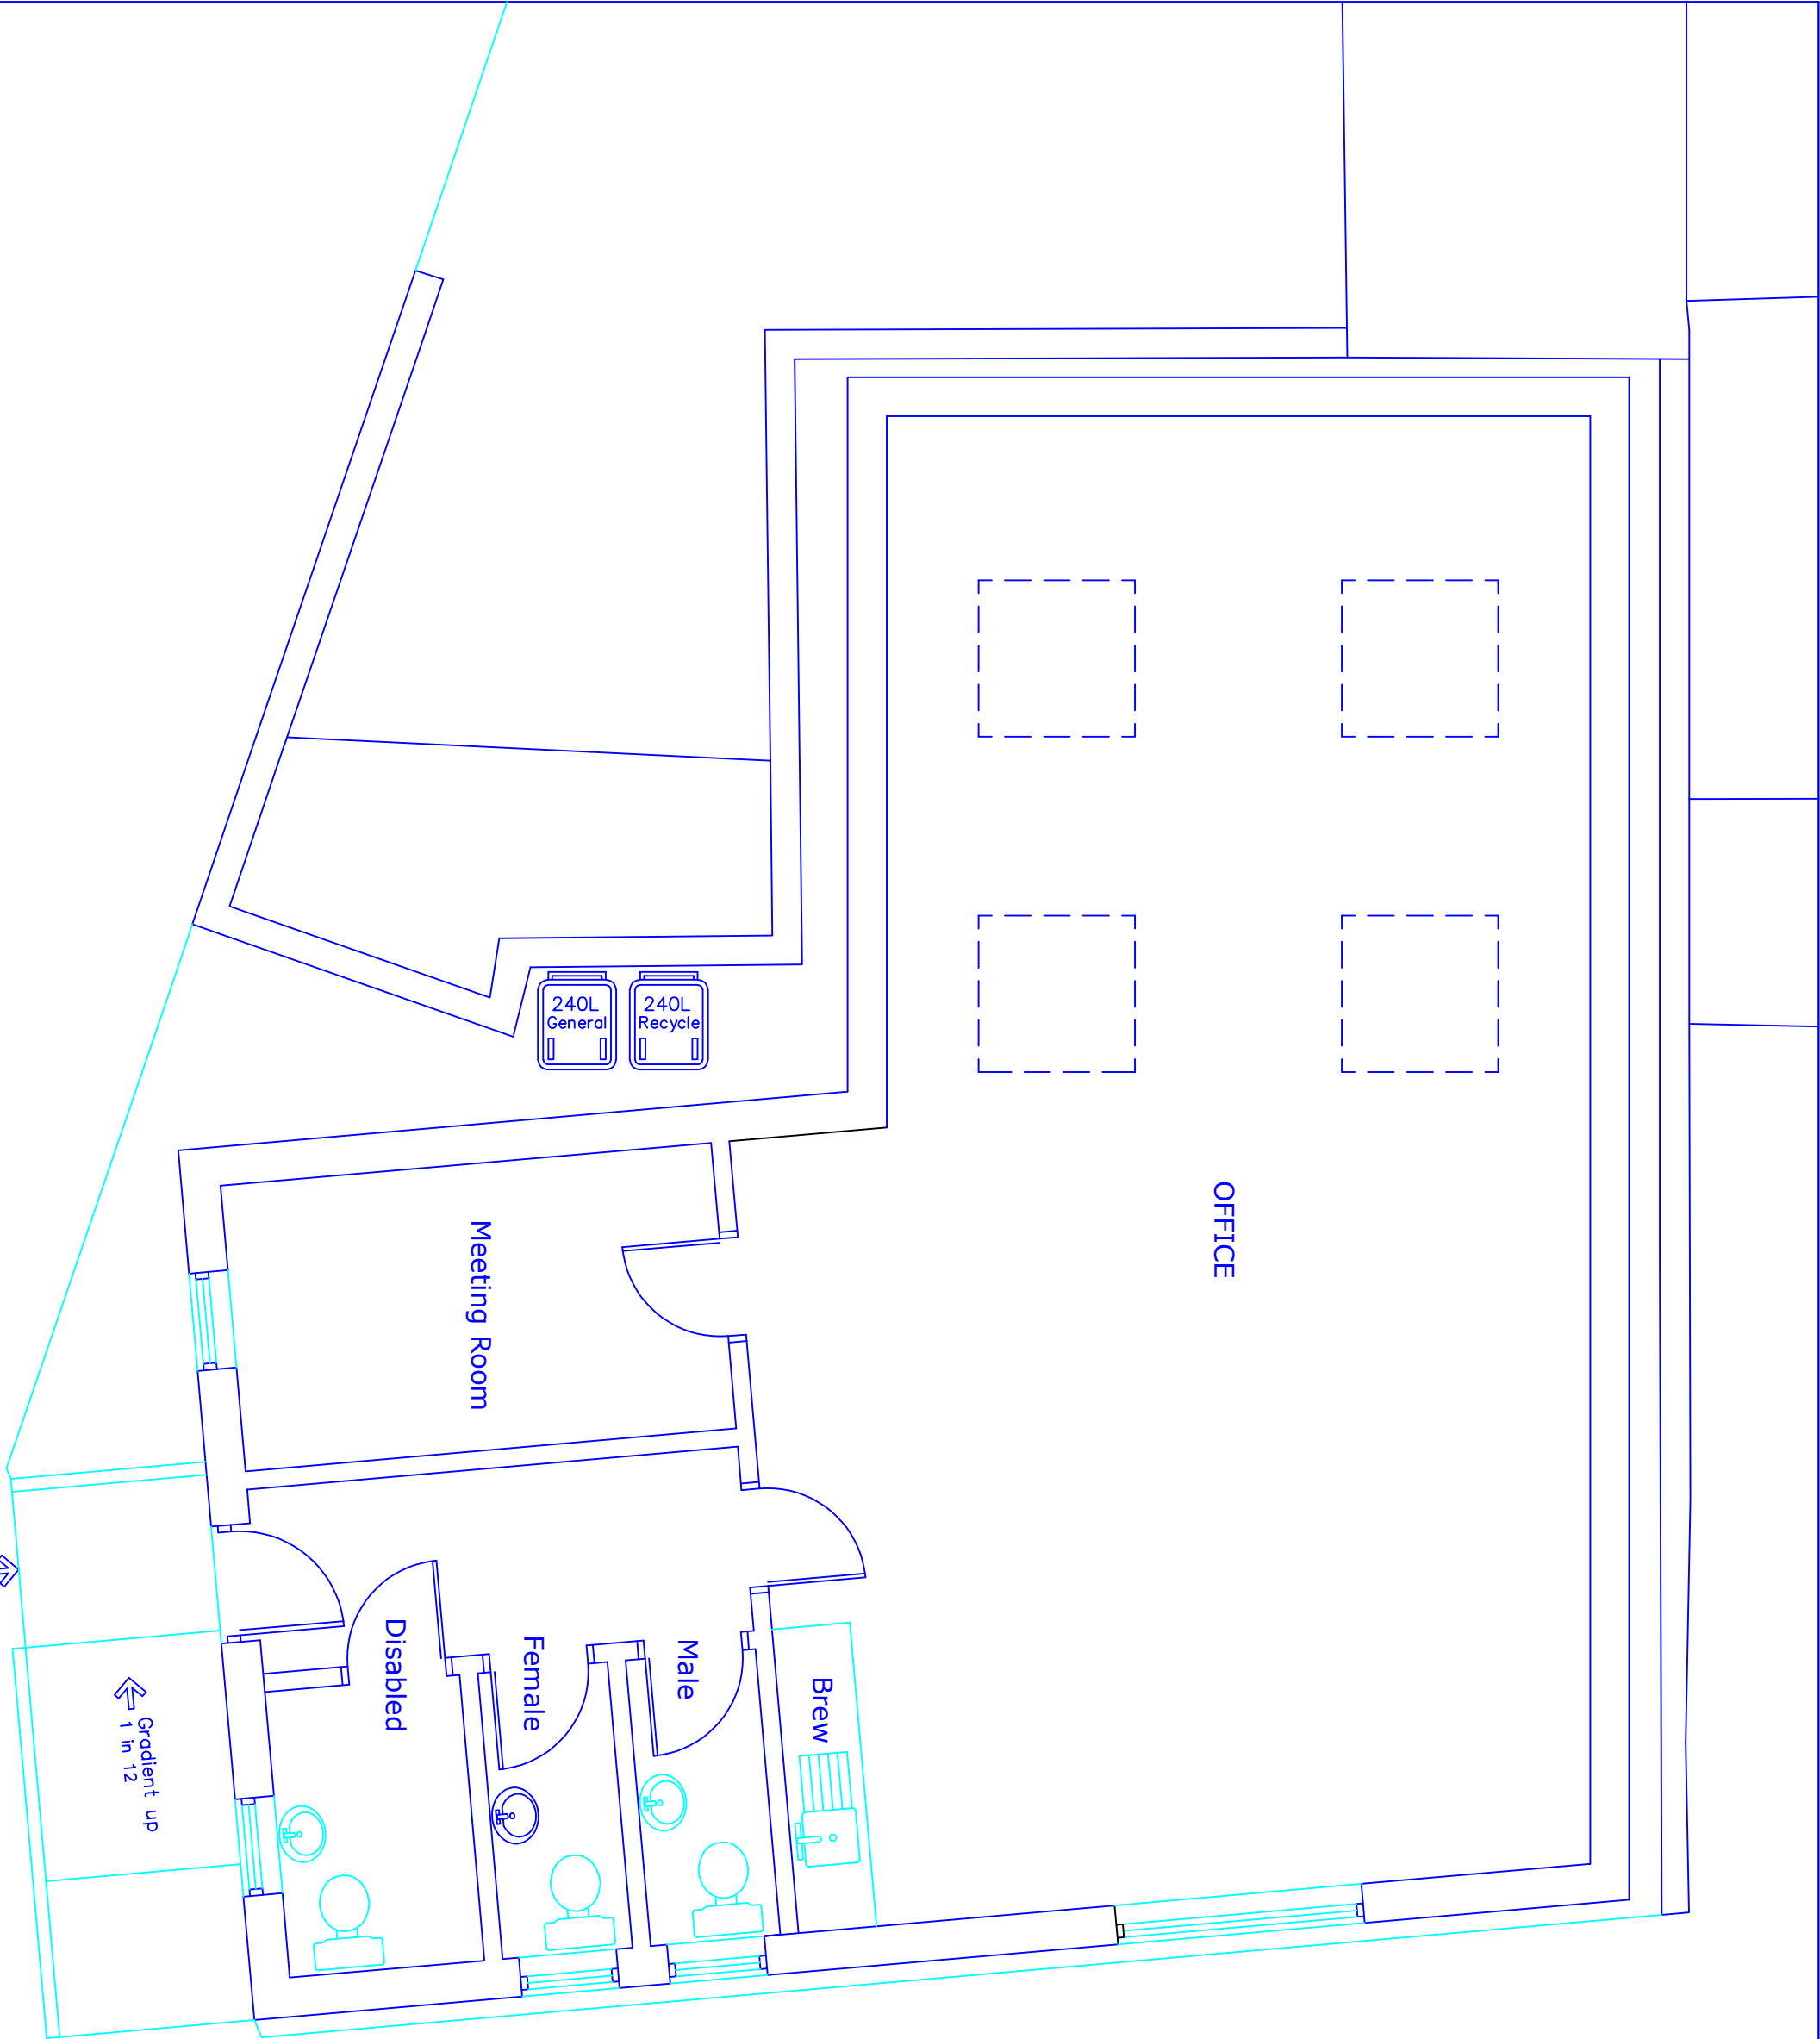


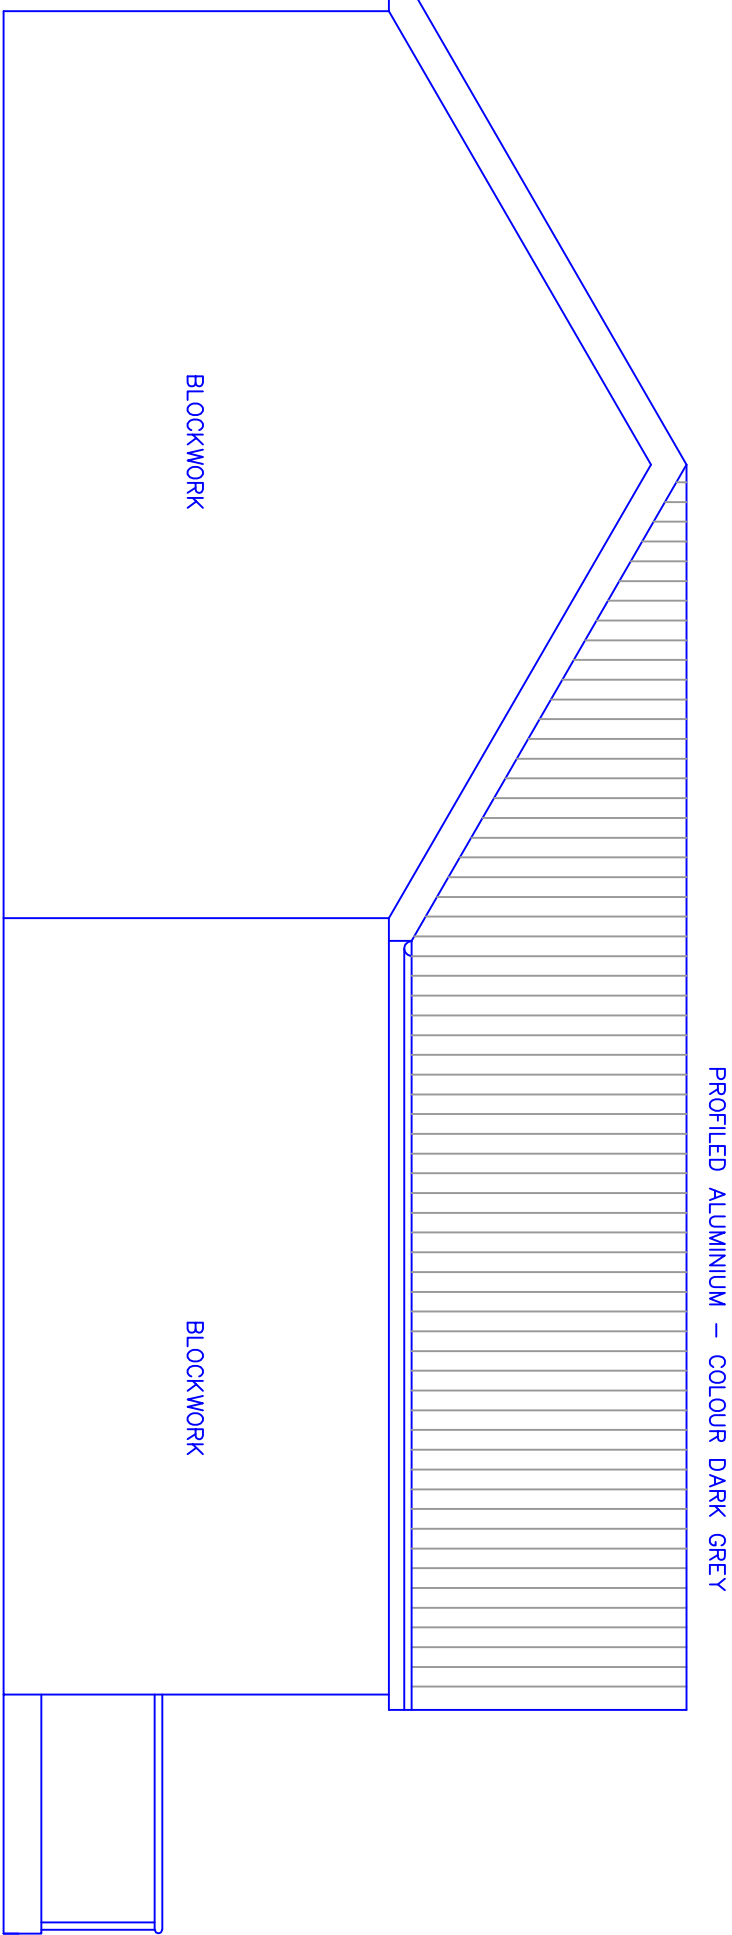

Regent Street (South) Elevation

Back Walmersley Road West (East) Elevation

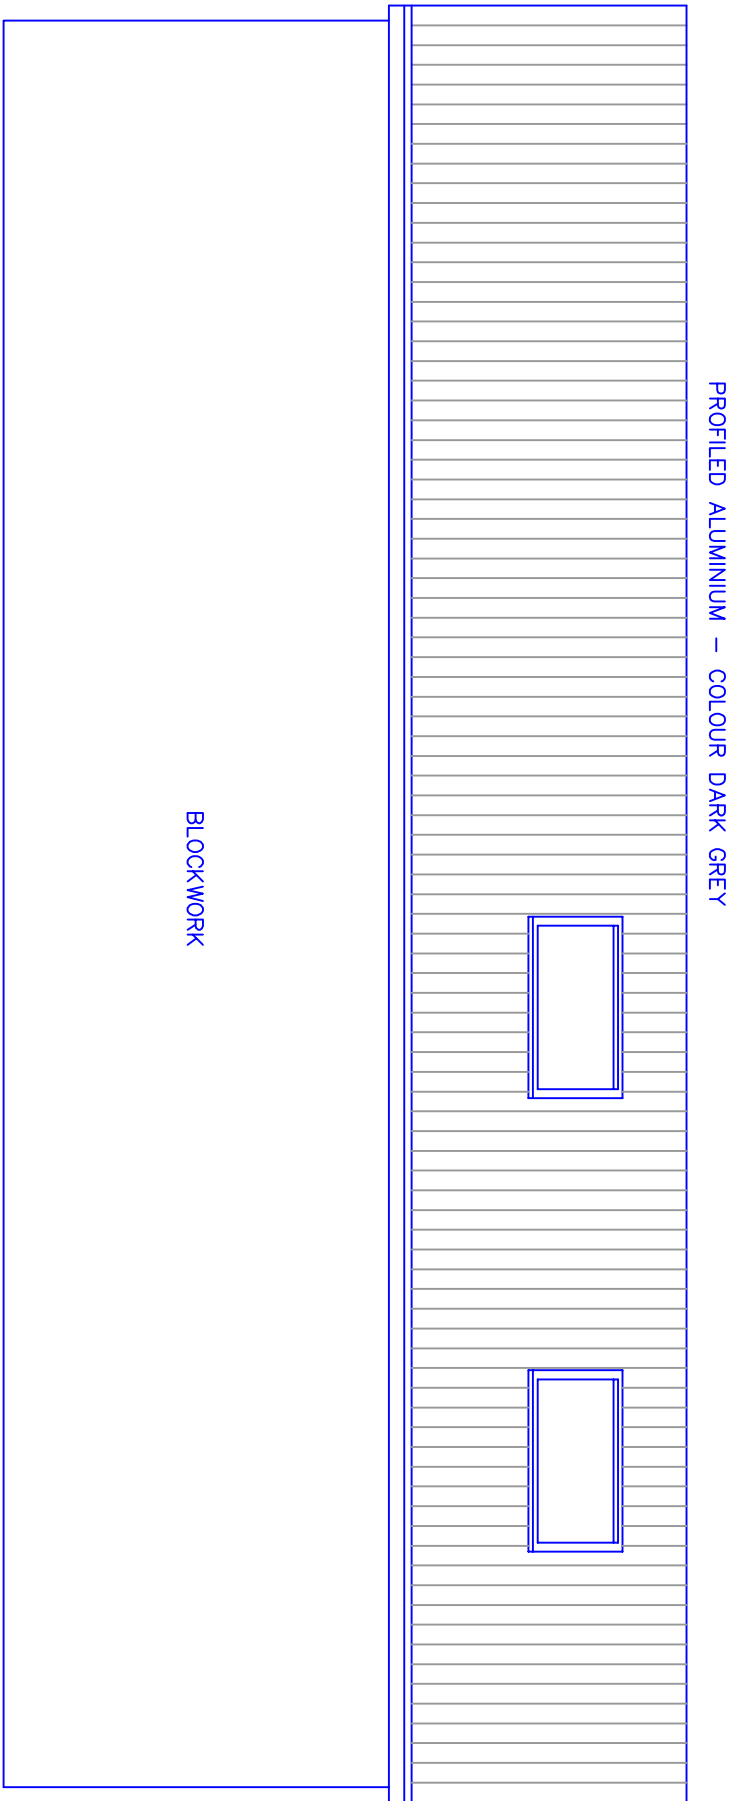

Rear Elevation (North) along yard of no. 27

Rear (West) Elevation facing no. 29

This drawing and design concept is the property of PPV design. It should not be reproduced without written permission

2 Helmsford Road, Holcombe Village
Ramsbottom, Lancashire BL8 4PA
Gary Dearden (BA(Hons) DipArch RIBA)
garypudesign@gmail.com
T: 0706 622731 M: 0712 669482

0 1 2 3 m

Former Tetlo and Hutchinson Ltd
Rear of Regent Street, Bury
BL9 5AT
scale 1:50 at A1
January 2026
Proposed Plans
and Elevations
P P V design Ltd