




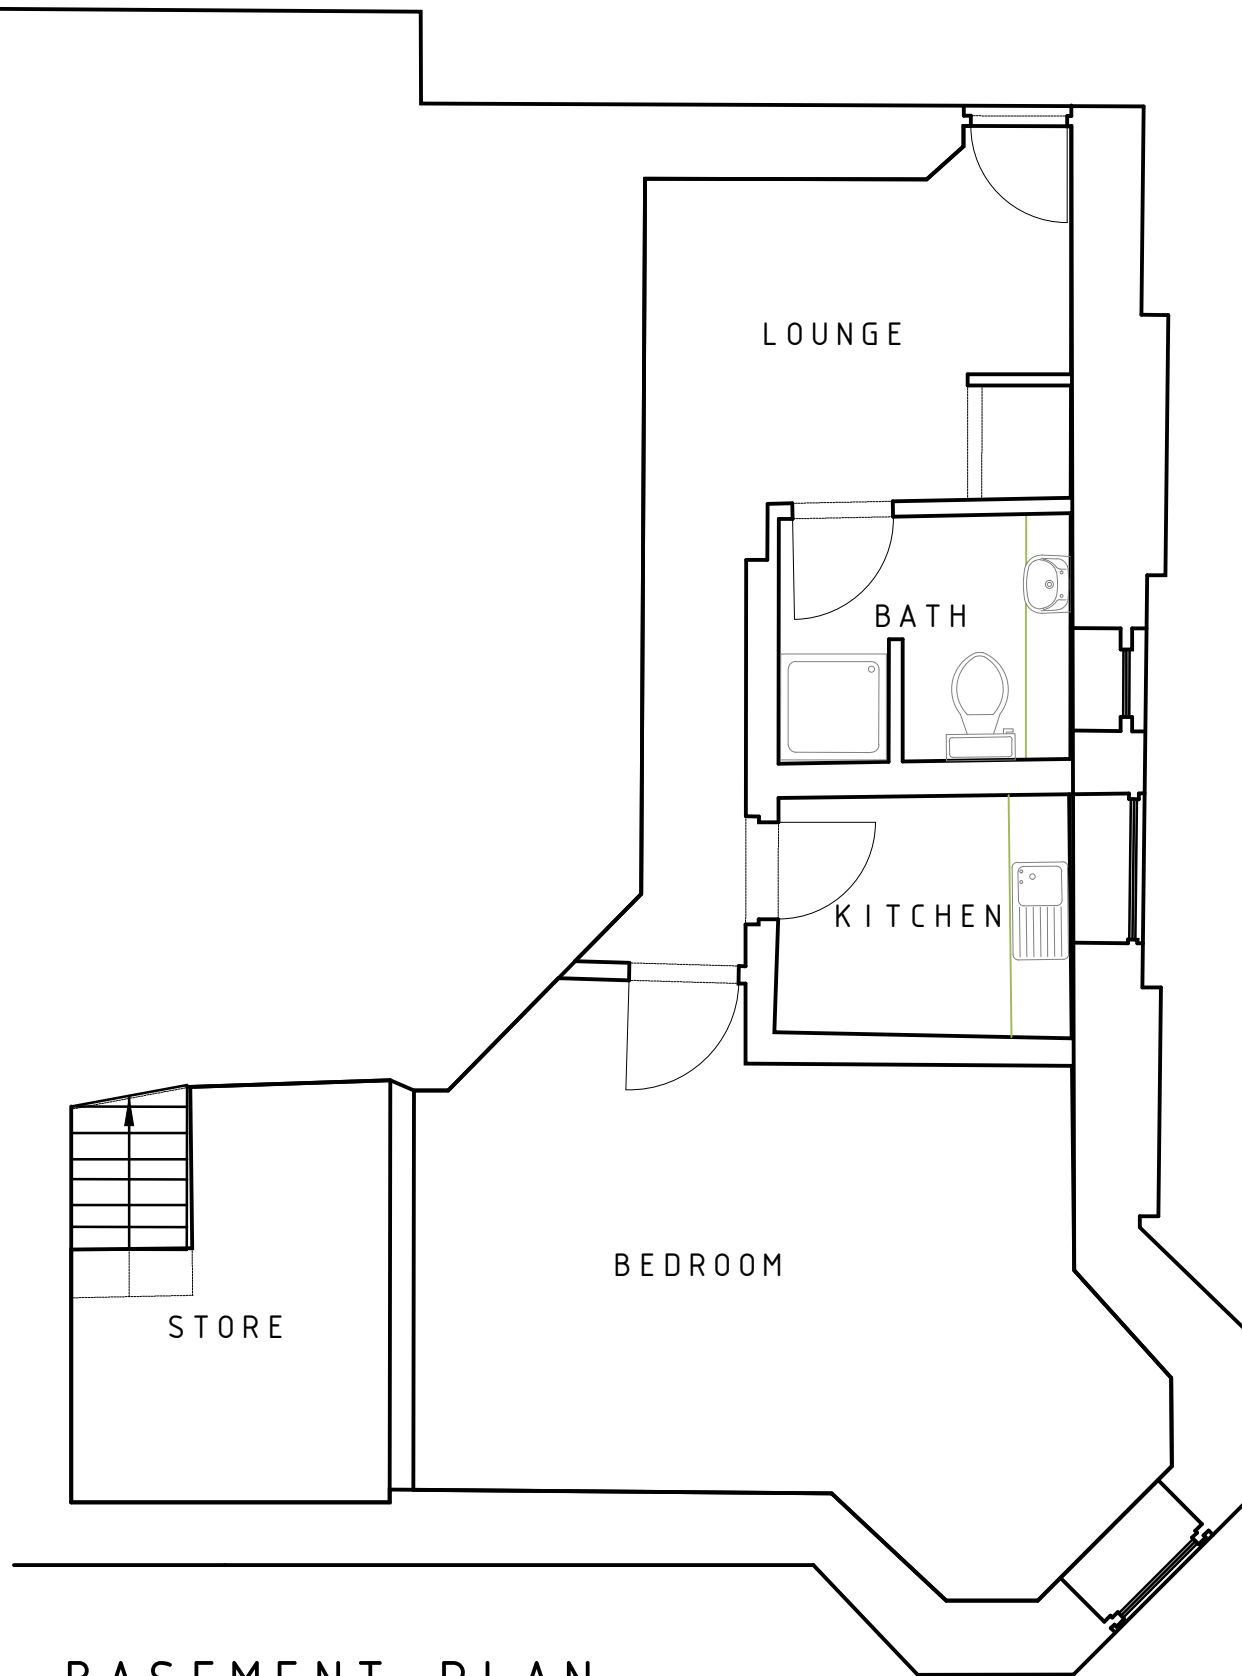


BASEMENT PLAN

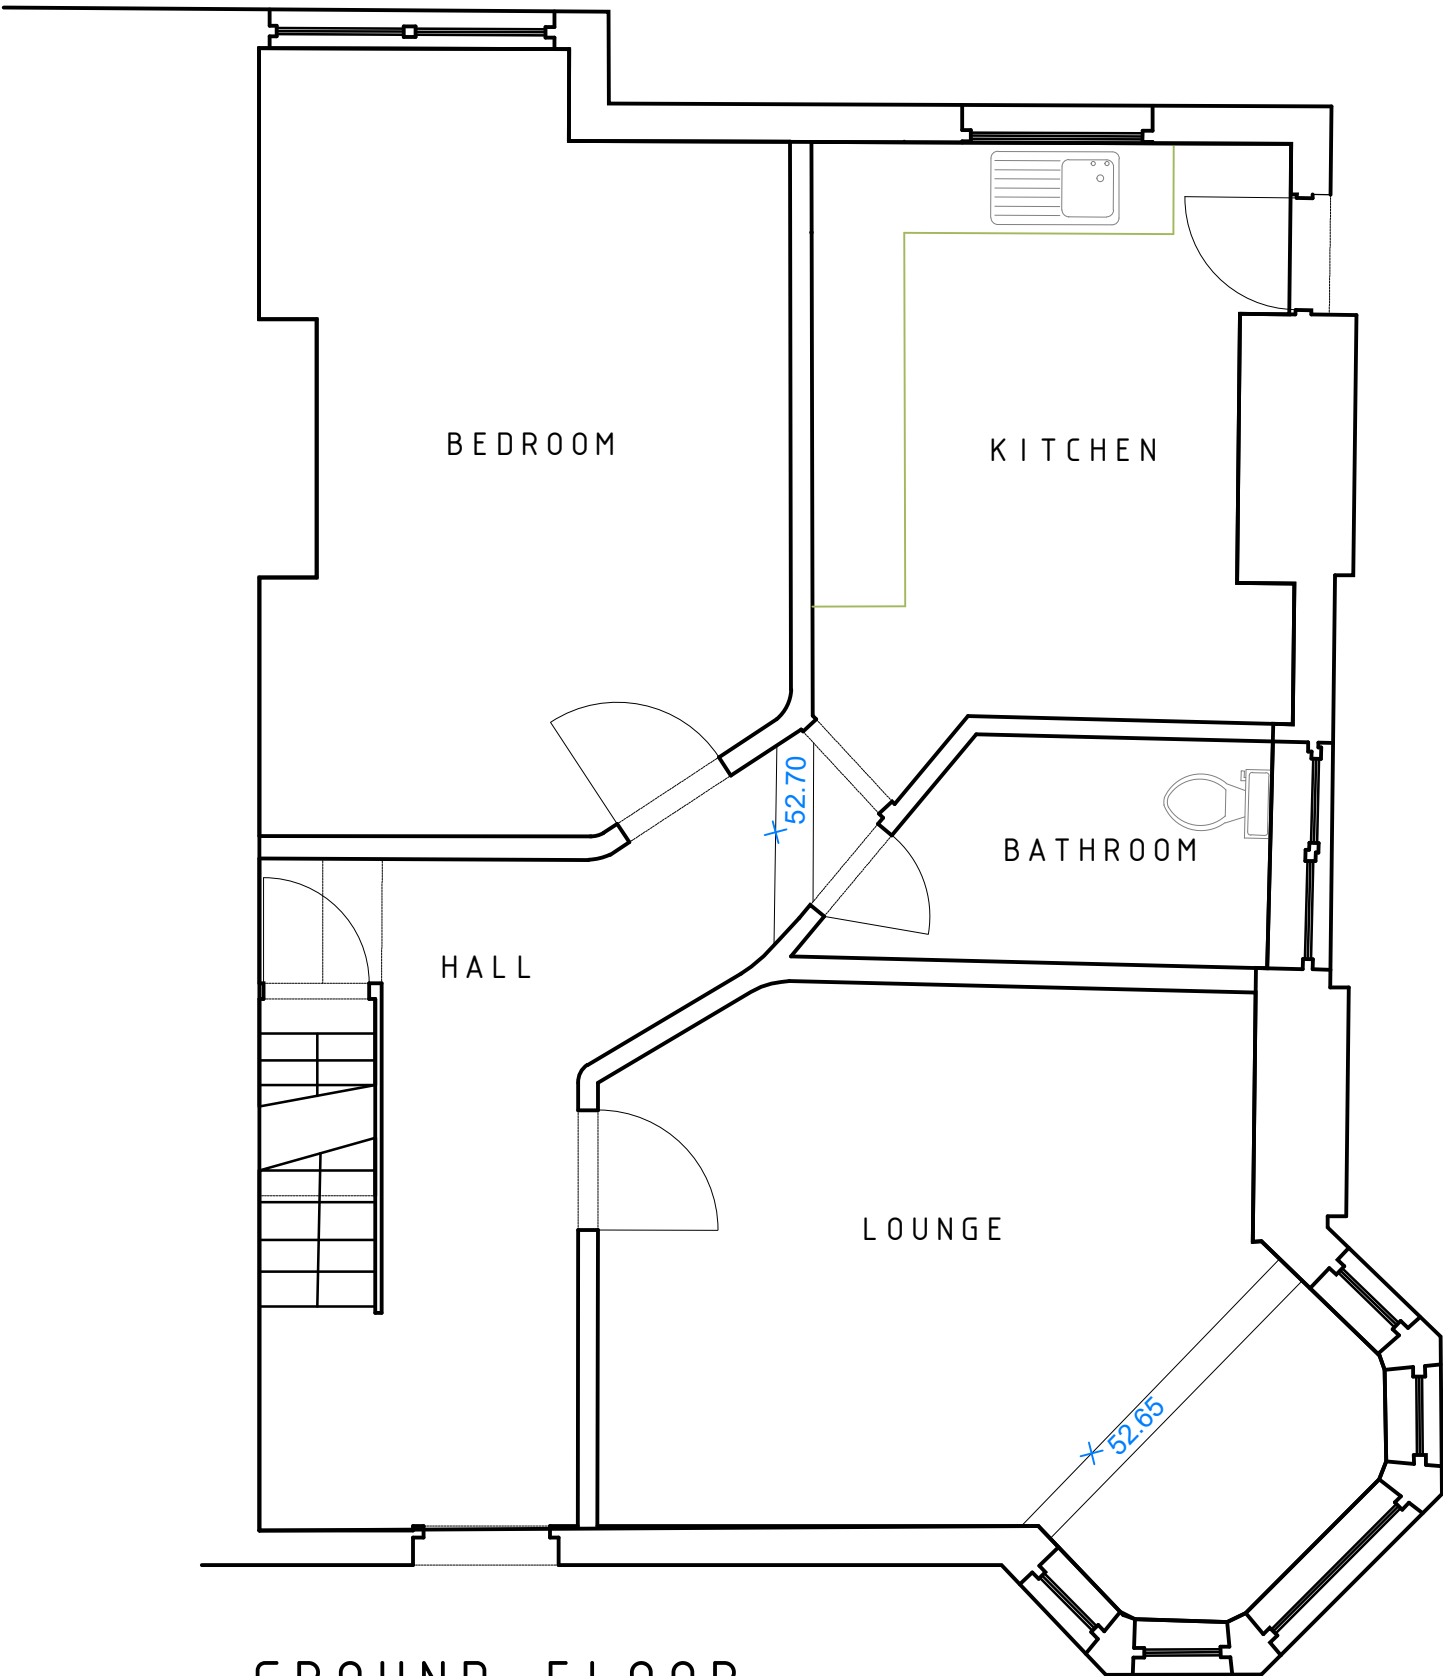

GROUND FLOOR

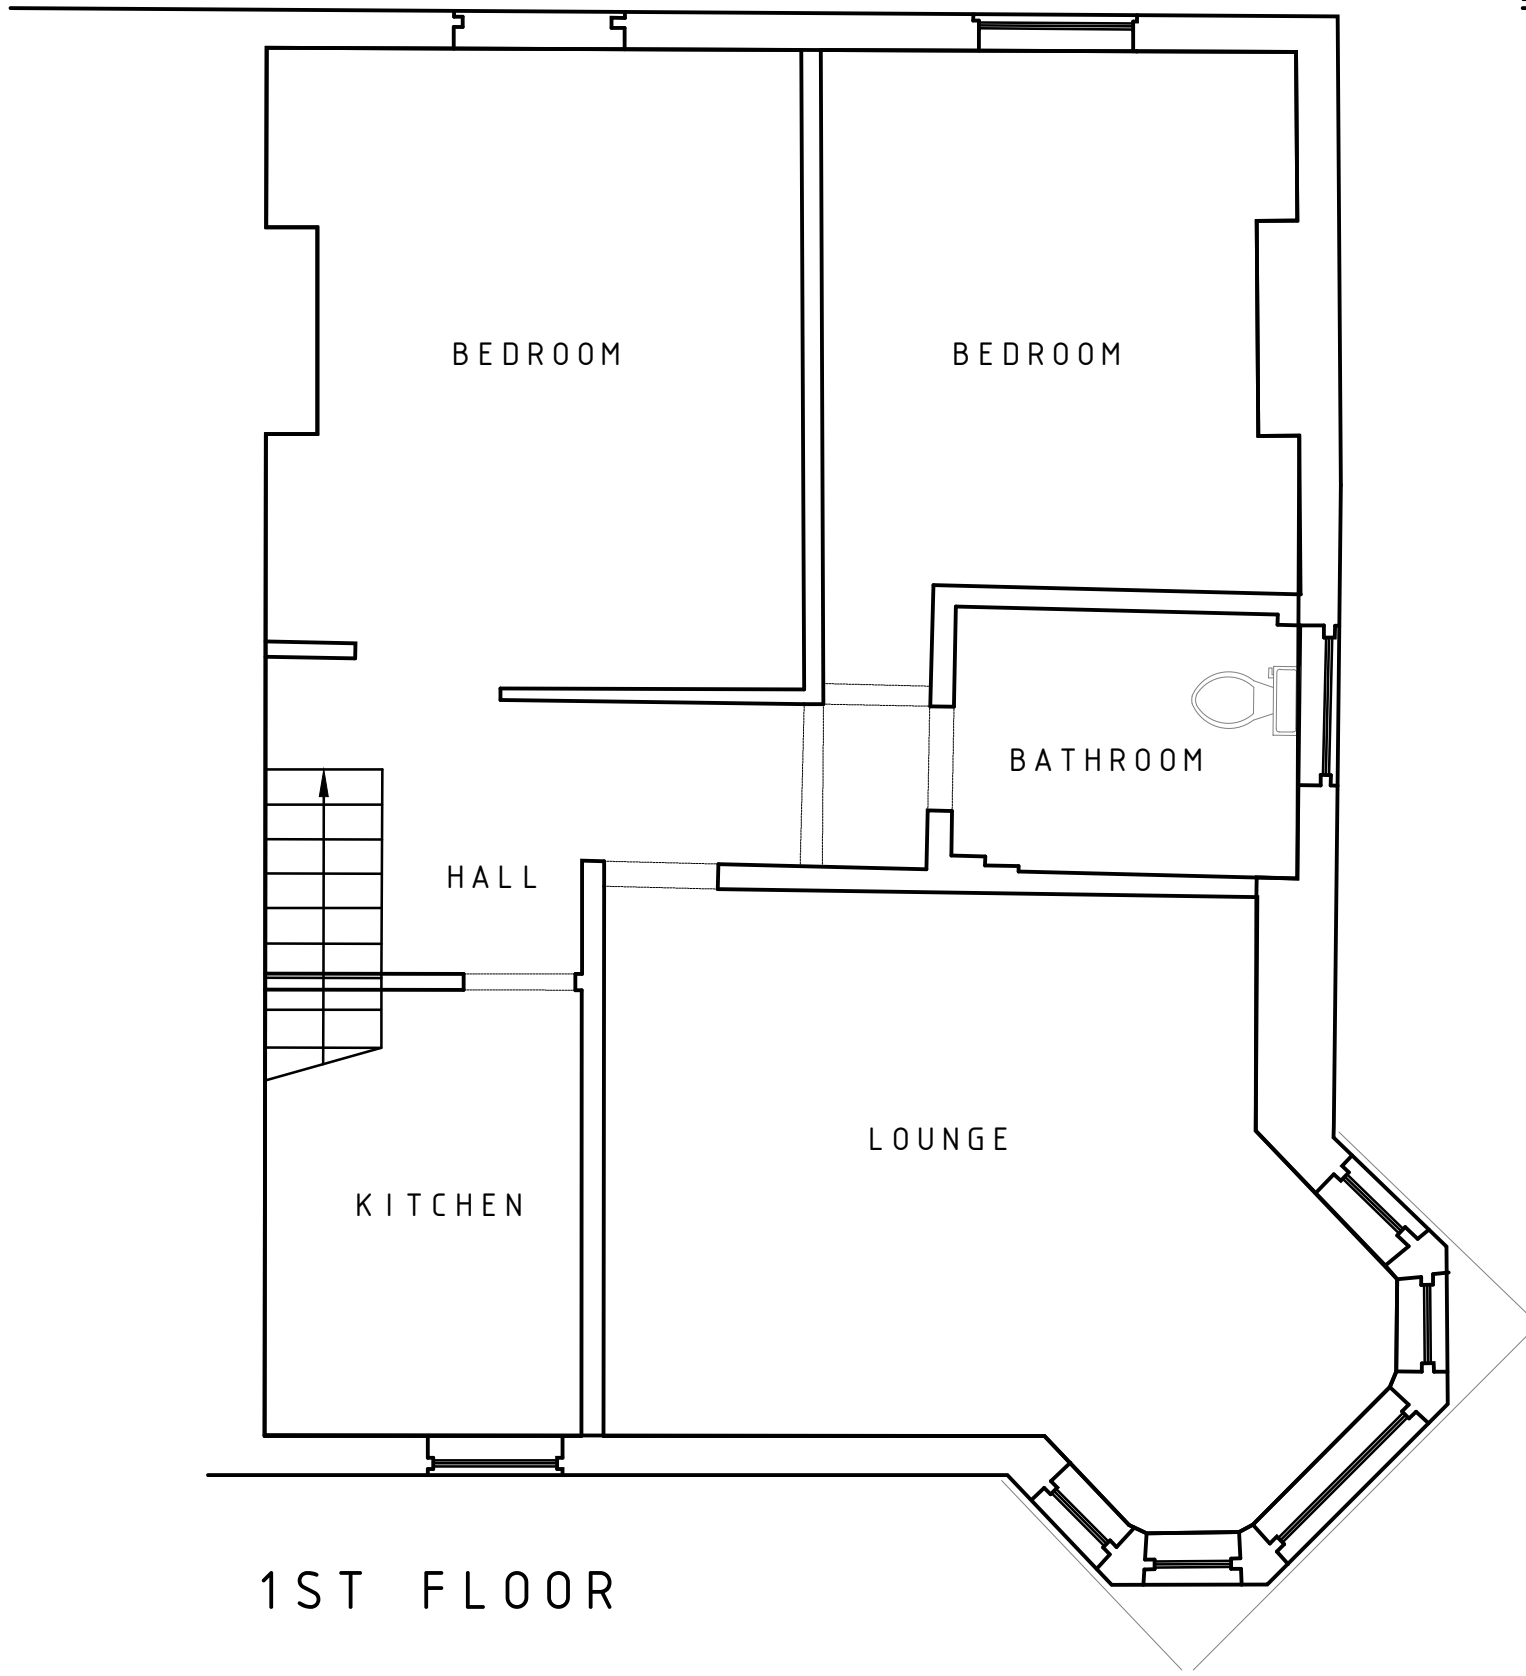

1ST FLOOR

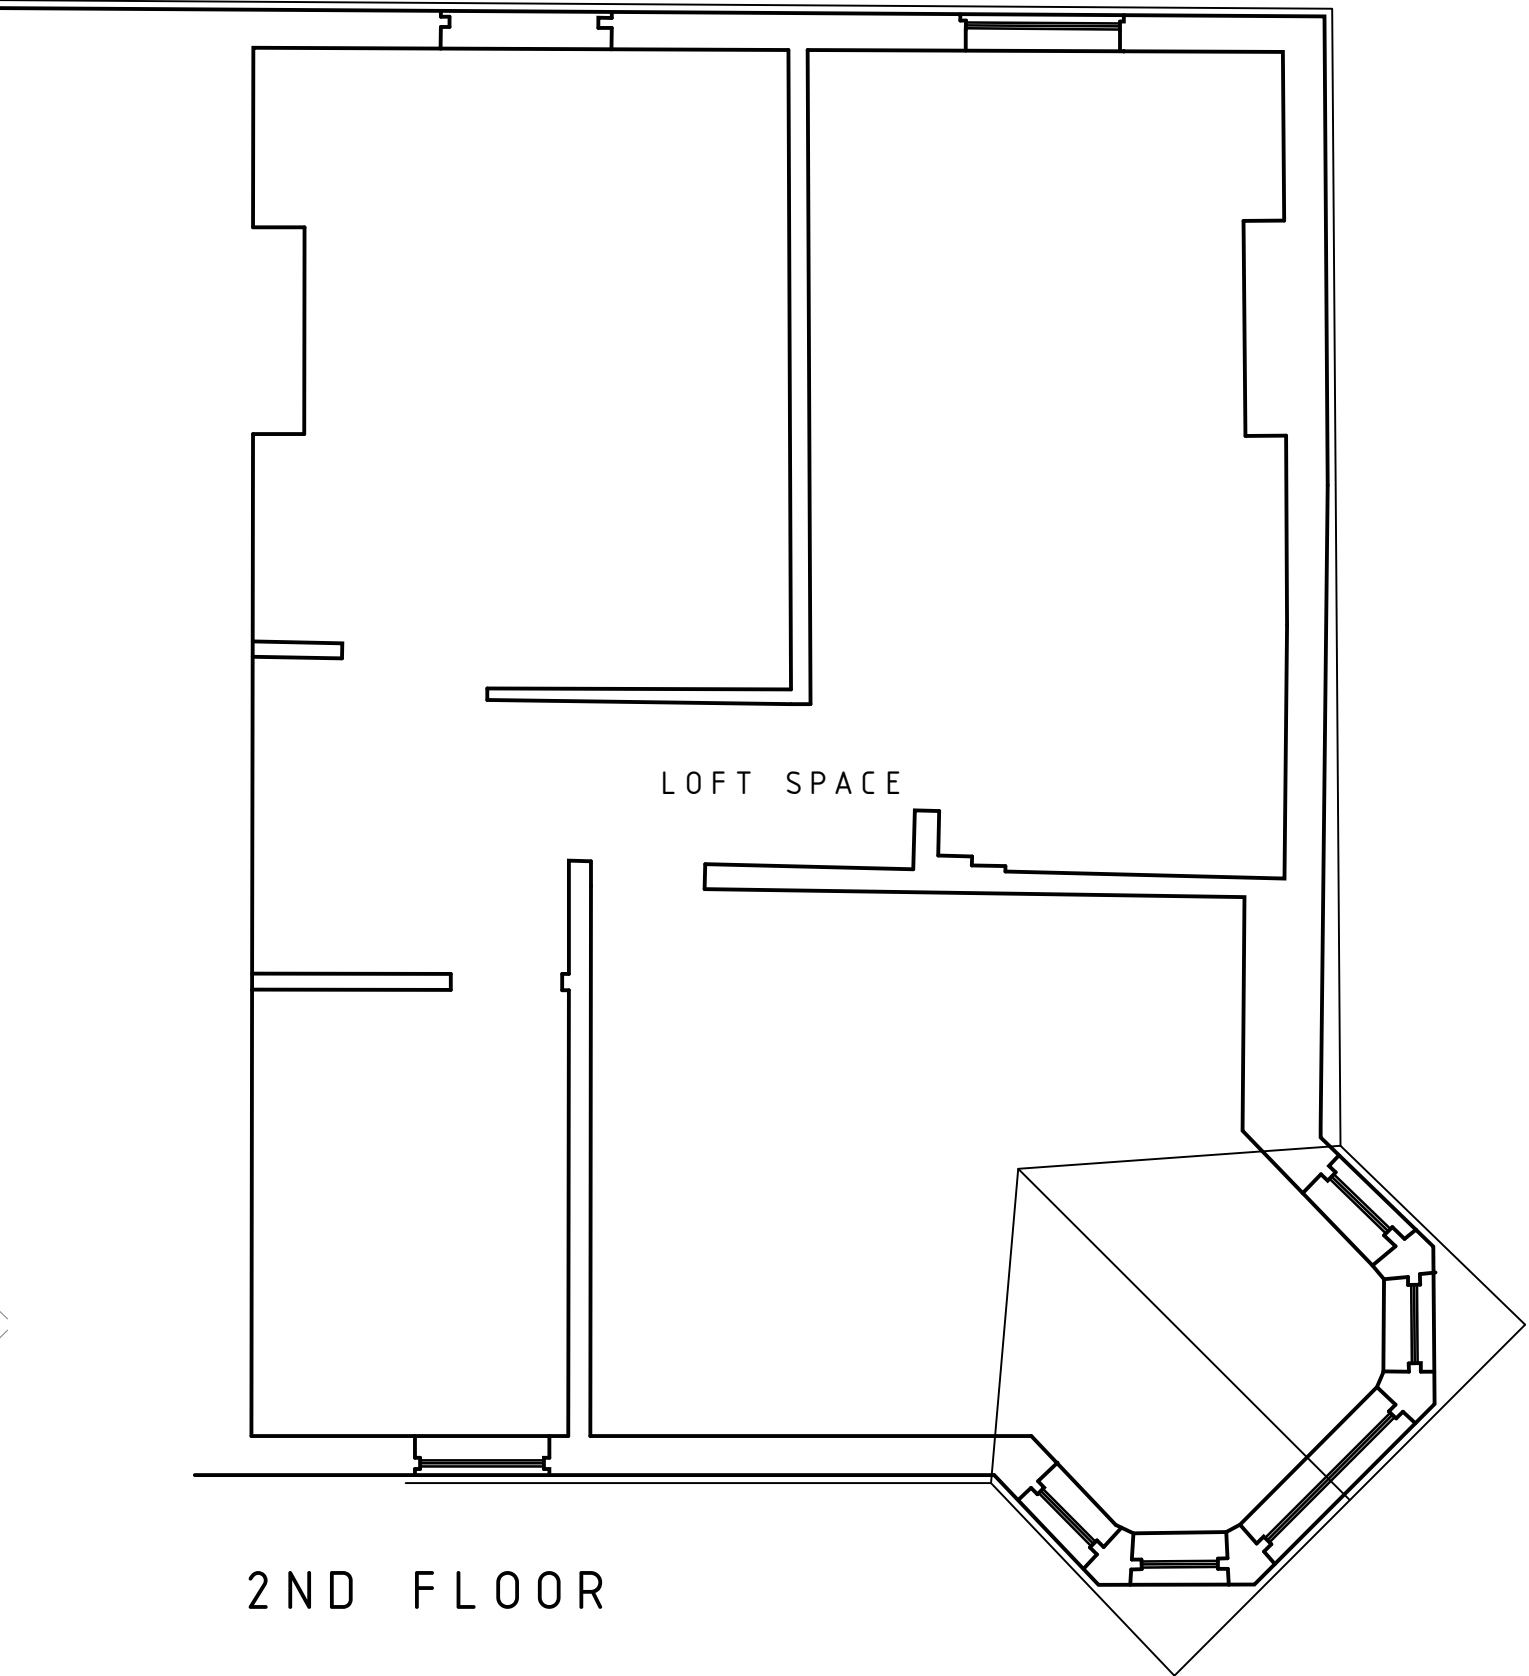


2ND FLOOR




FRONT ELEVATION (WEST)
Elevation 1



SIDE ELEVATION (SOUTH)
Elevation 2

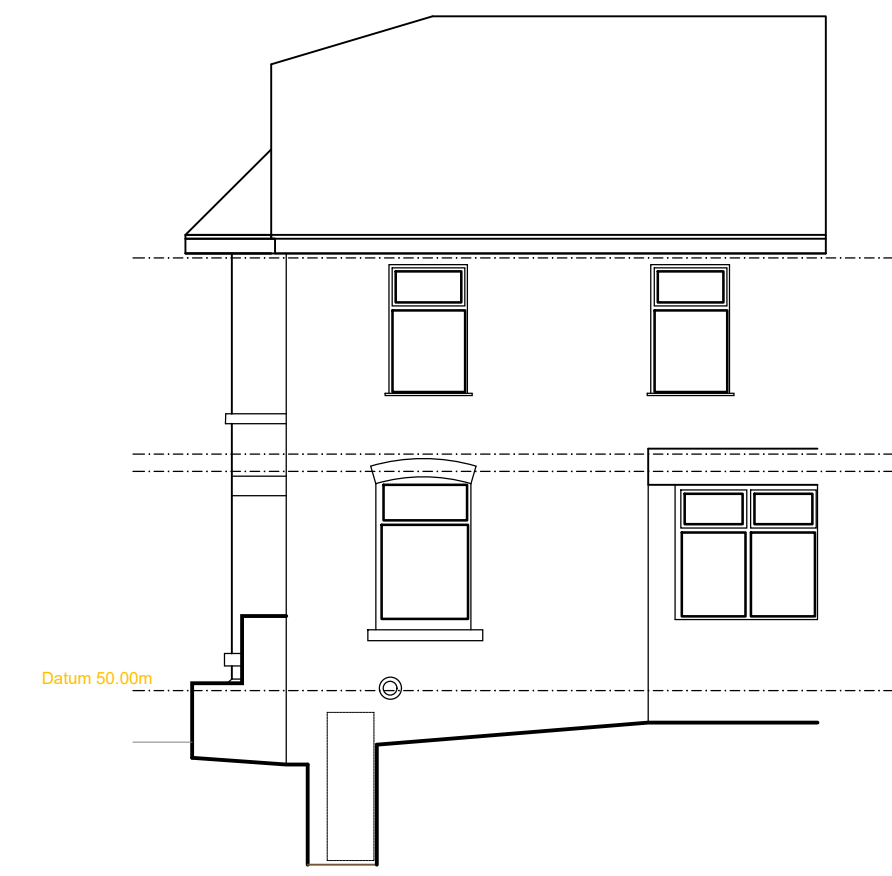

REAR ELEVATION (EAST)
Elevation 3

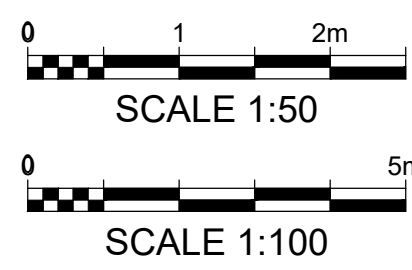

B	PLANNING UPDATED	-	19.04.24
A	FIRST ISSUE	-	01.04.24
AMENDMENTS		I	DATE
PROPOSED ALTERATIONS 35 HILTON CRESCENT PRESTWICH M25 9NQ			
EXISTING SUBJECT PLANS AND ELEVATIONS	DATE 01.04.2024 SCALE 1:50 - PLAN 1:100 - ELEVS	JOB No. 0002 DRG No. 01 AMENDMENT B	

