




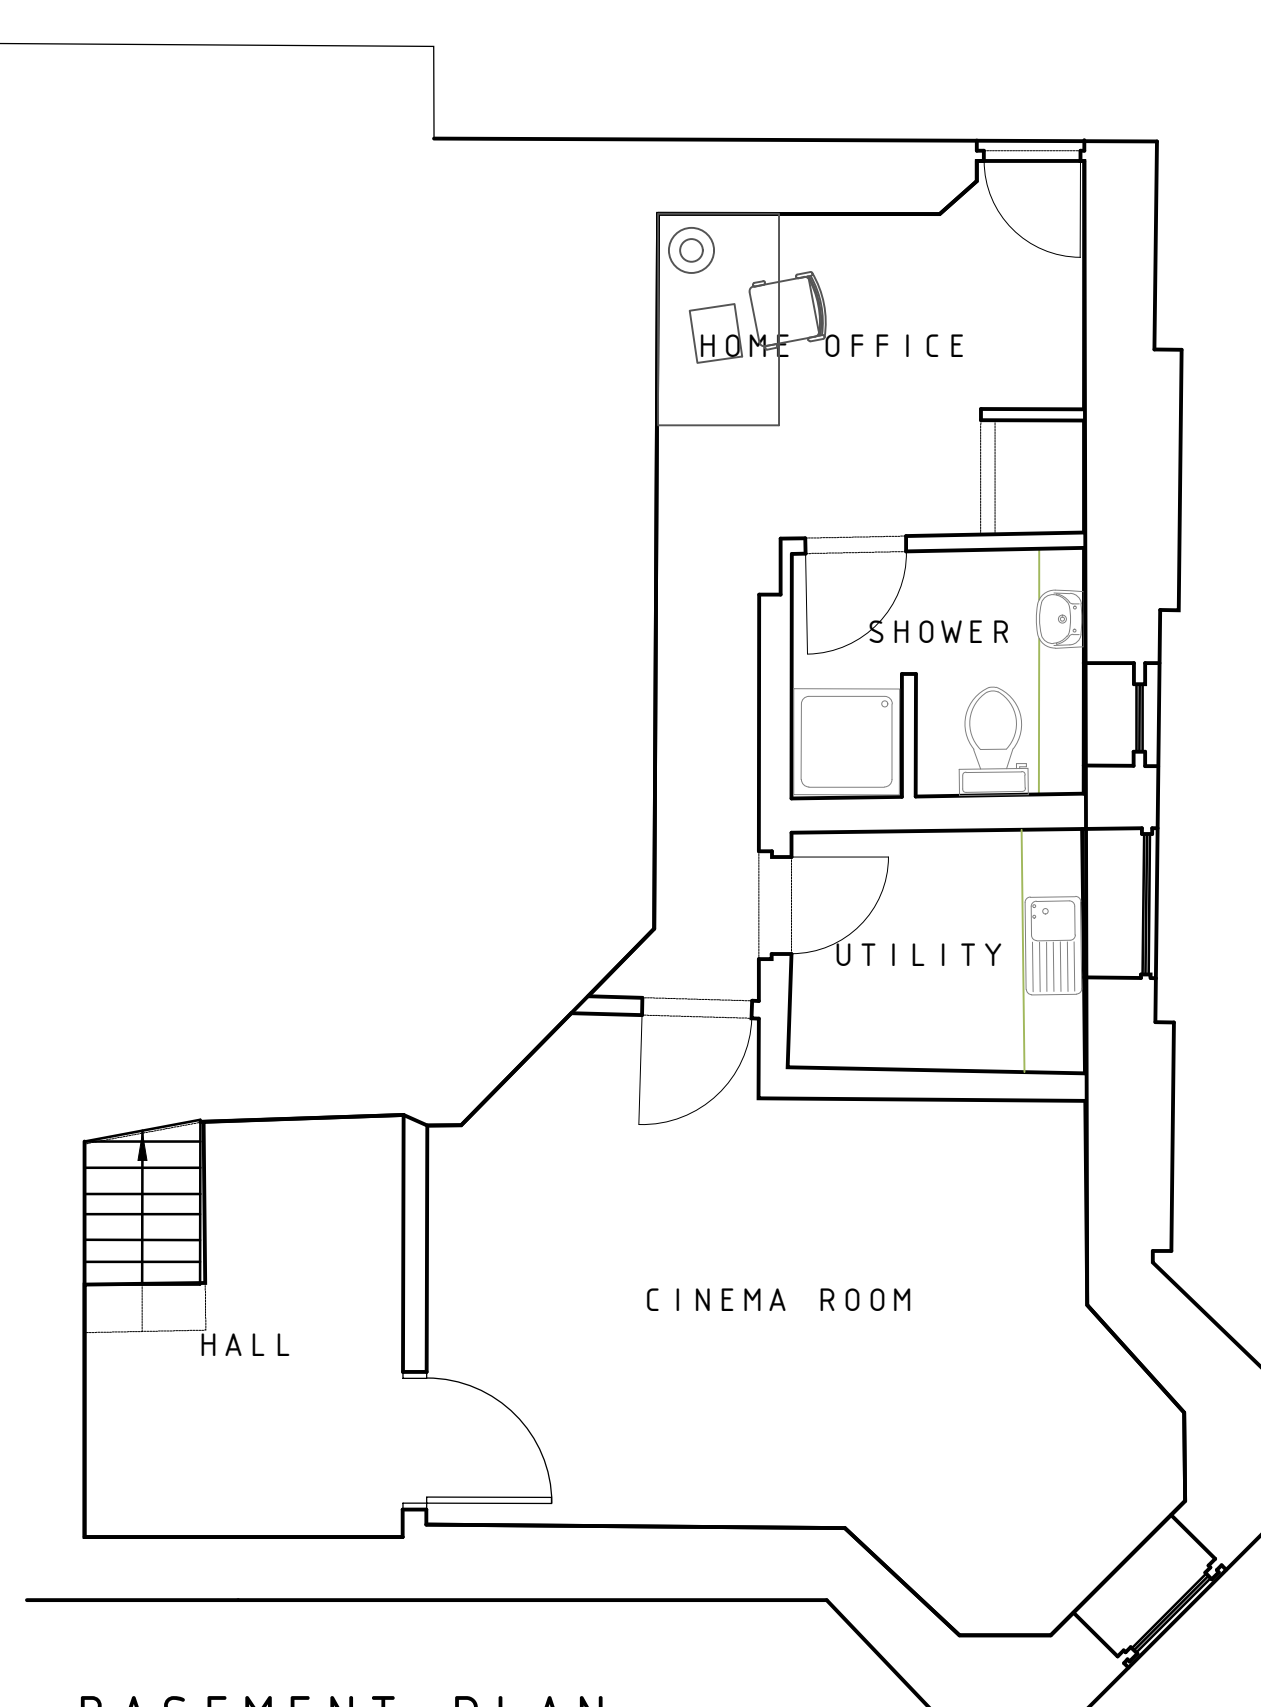


BASEMENT PLAN

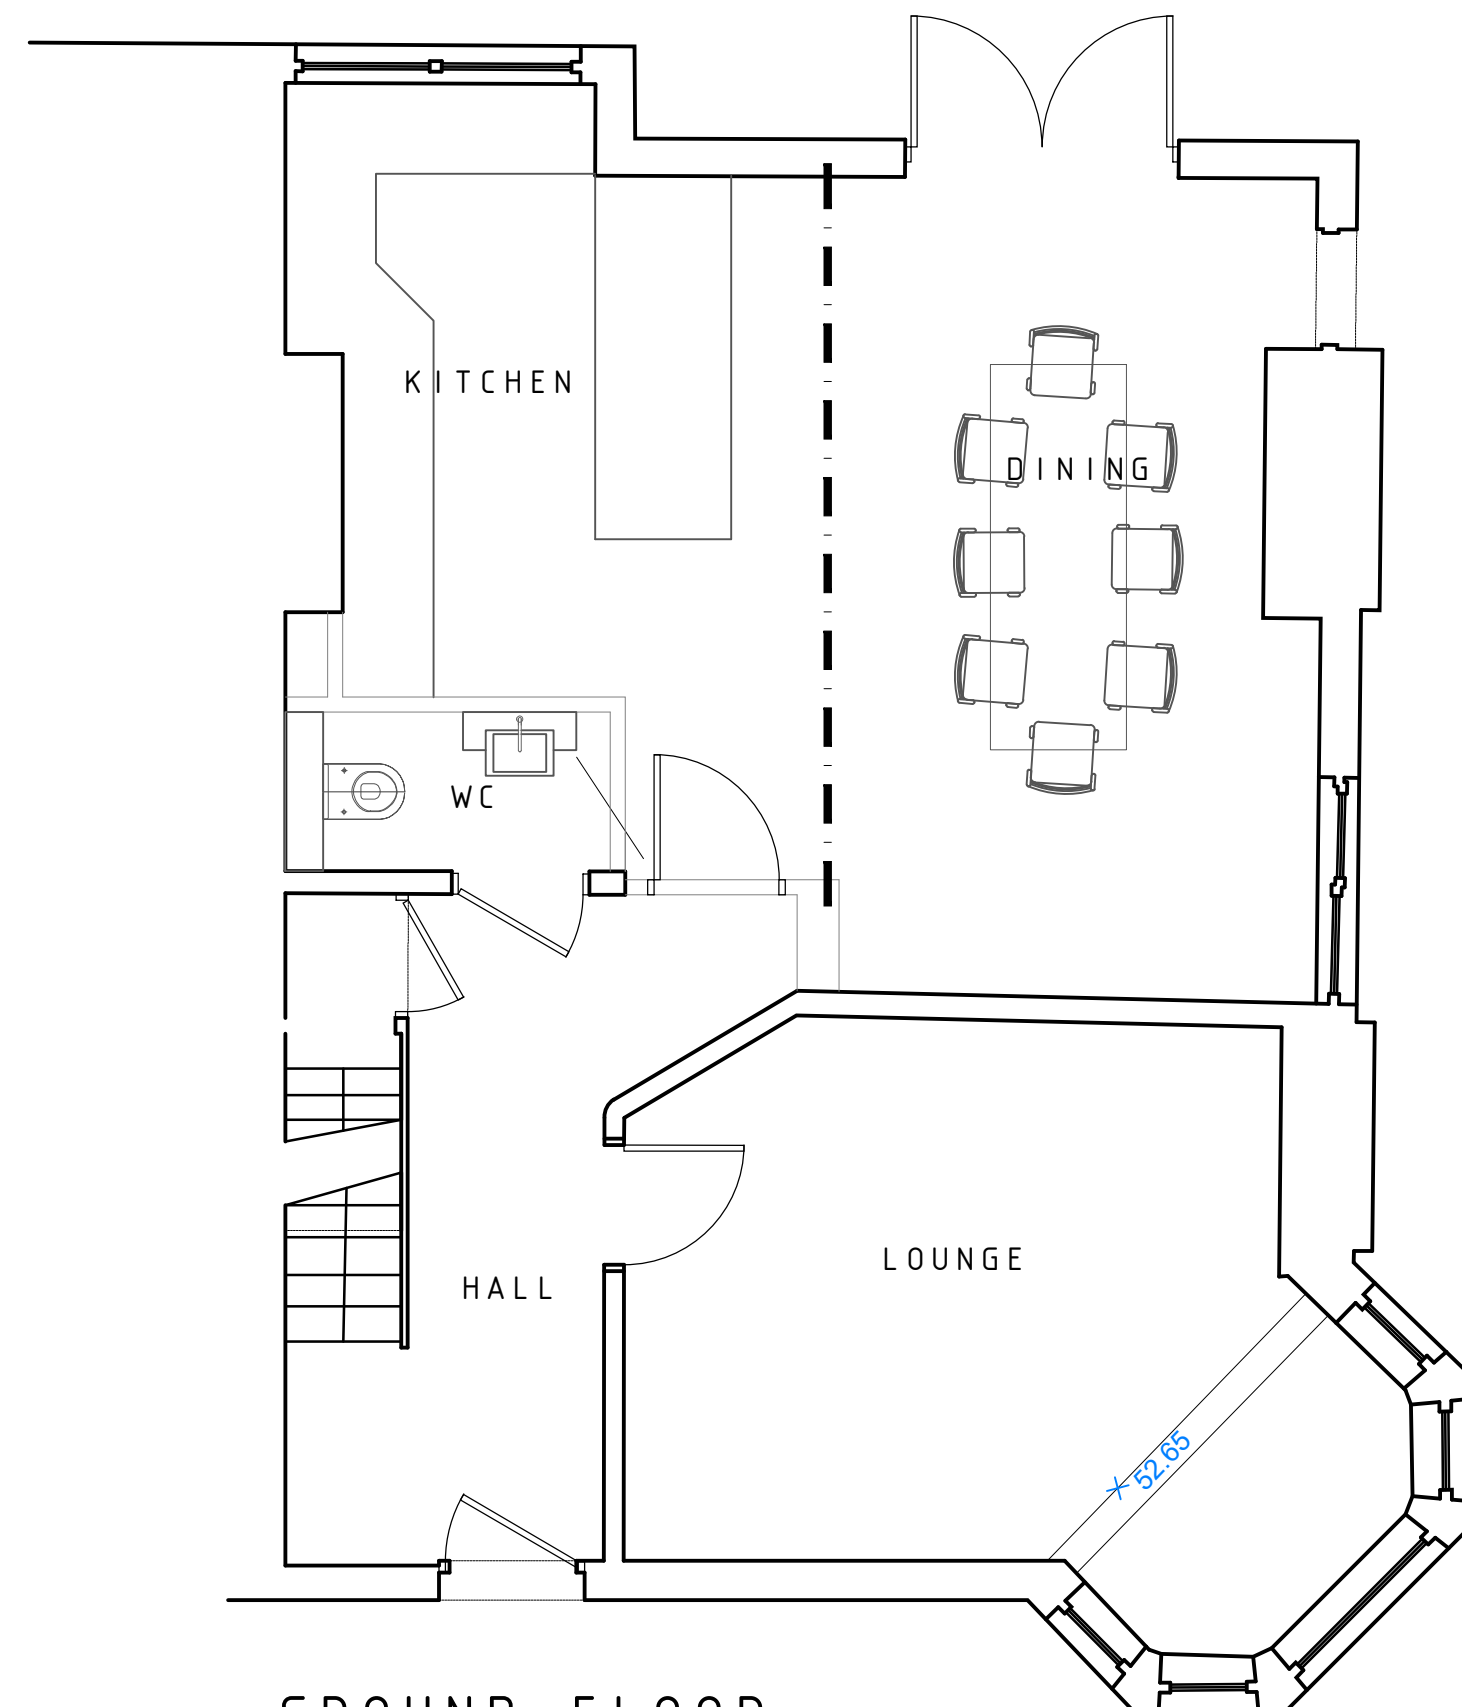

GROUND FLOOR

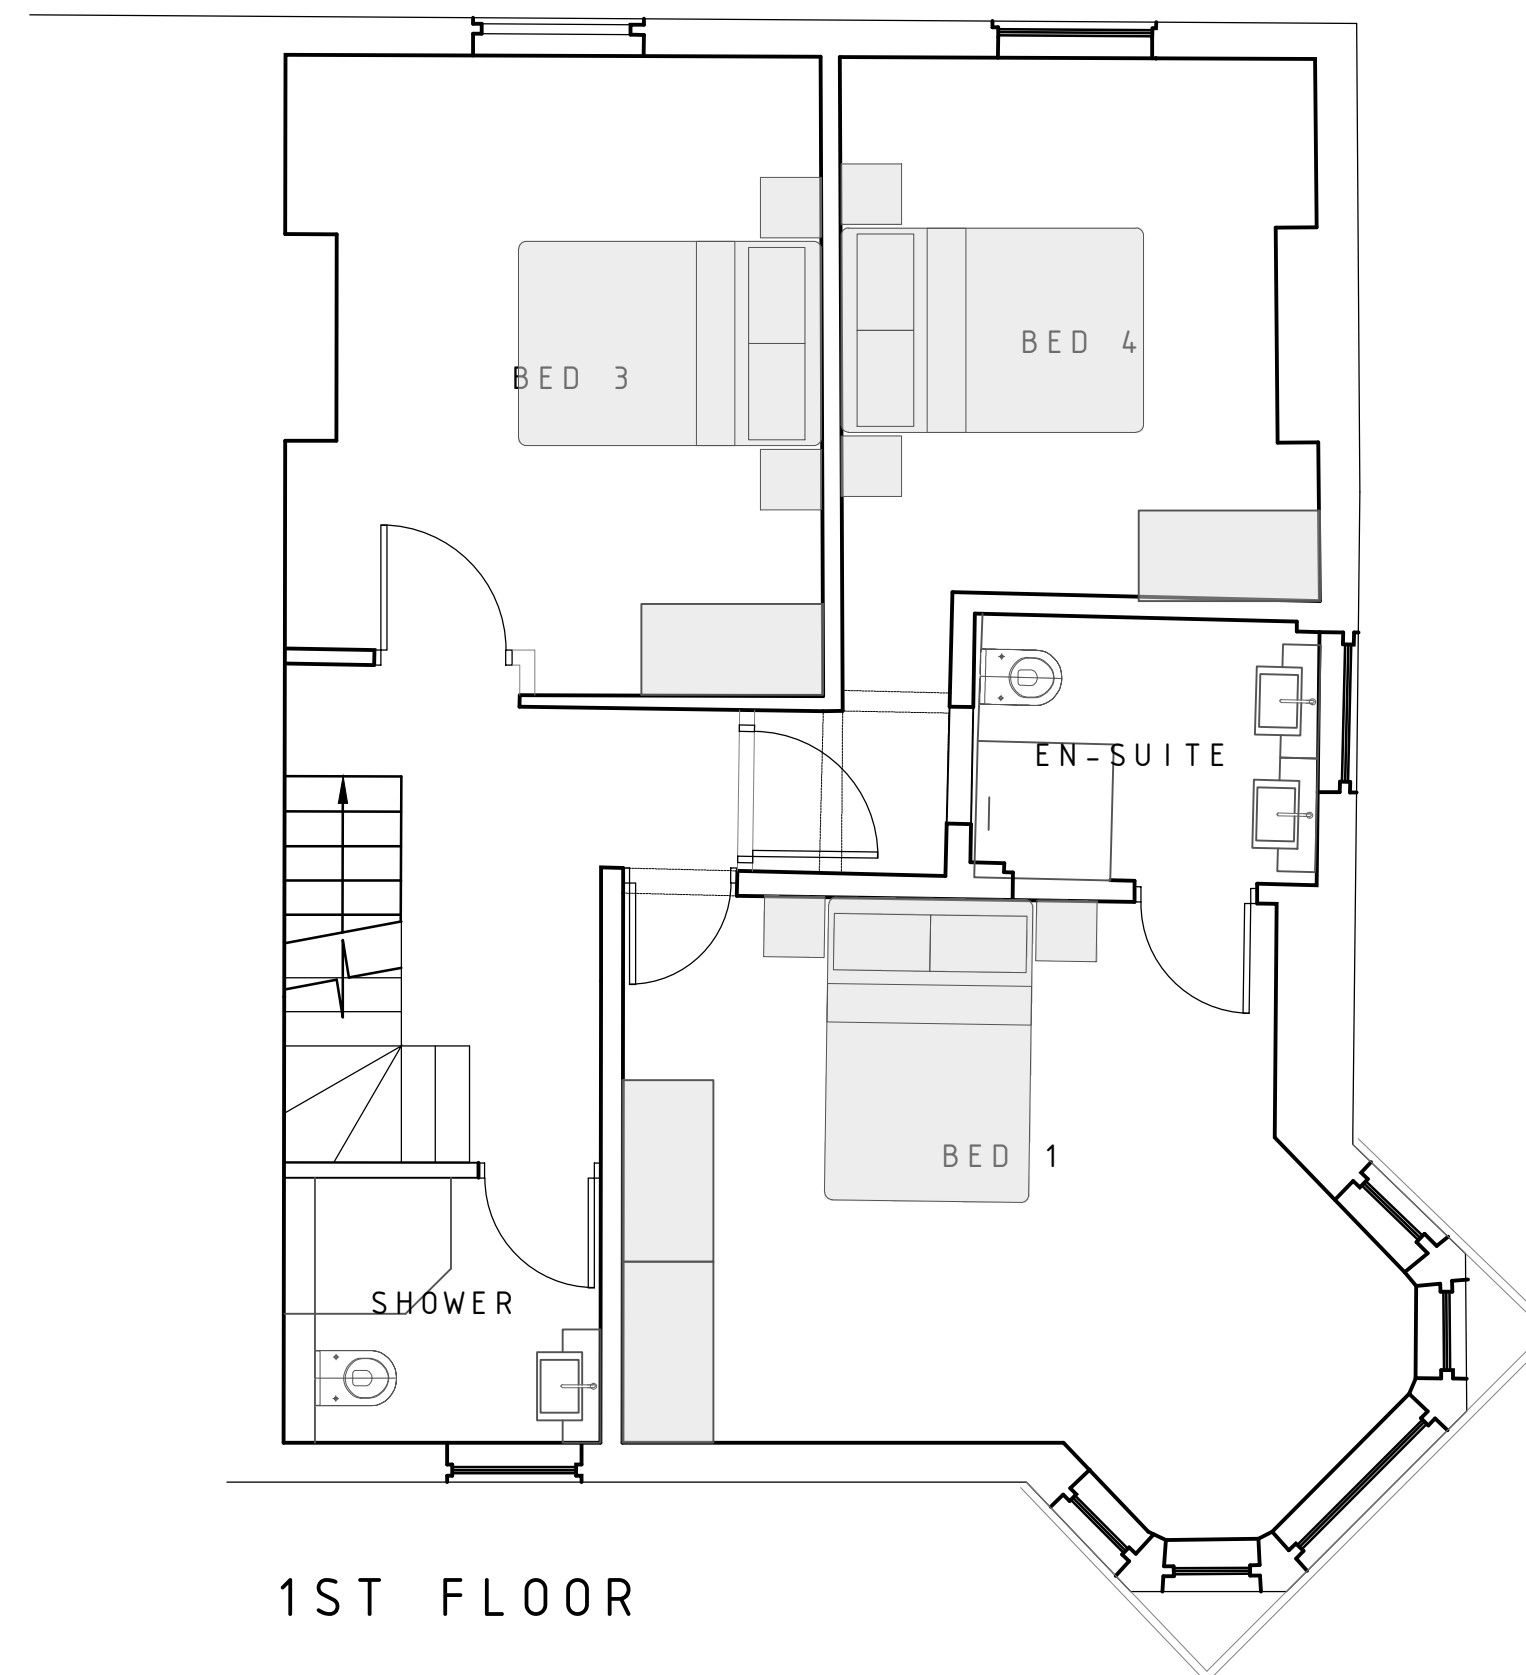

1ST FLOOR

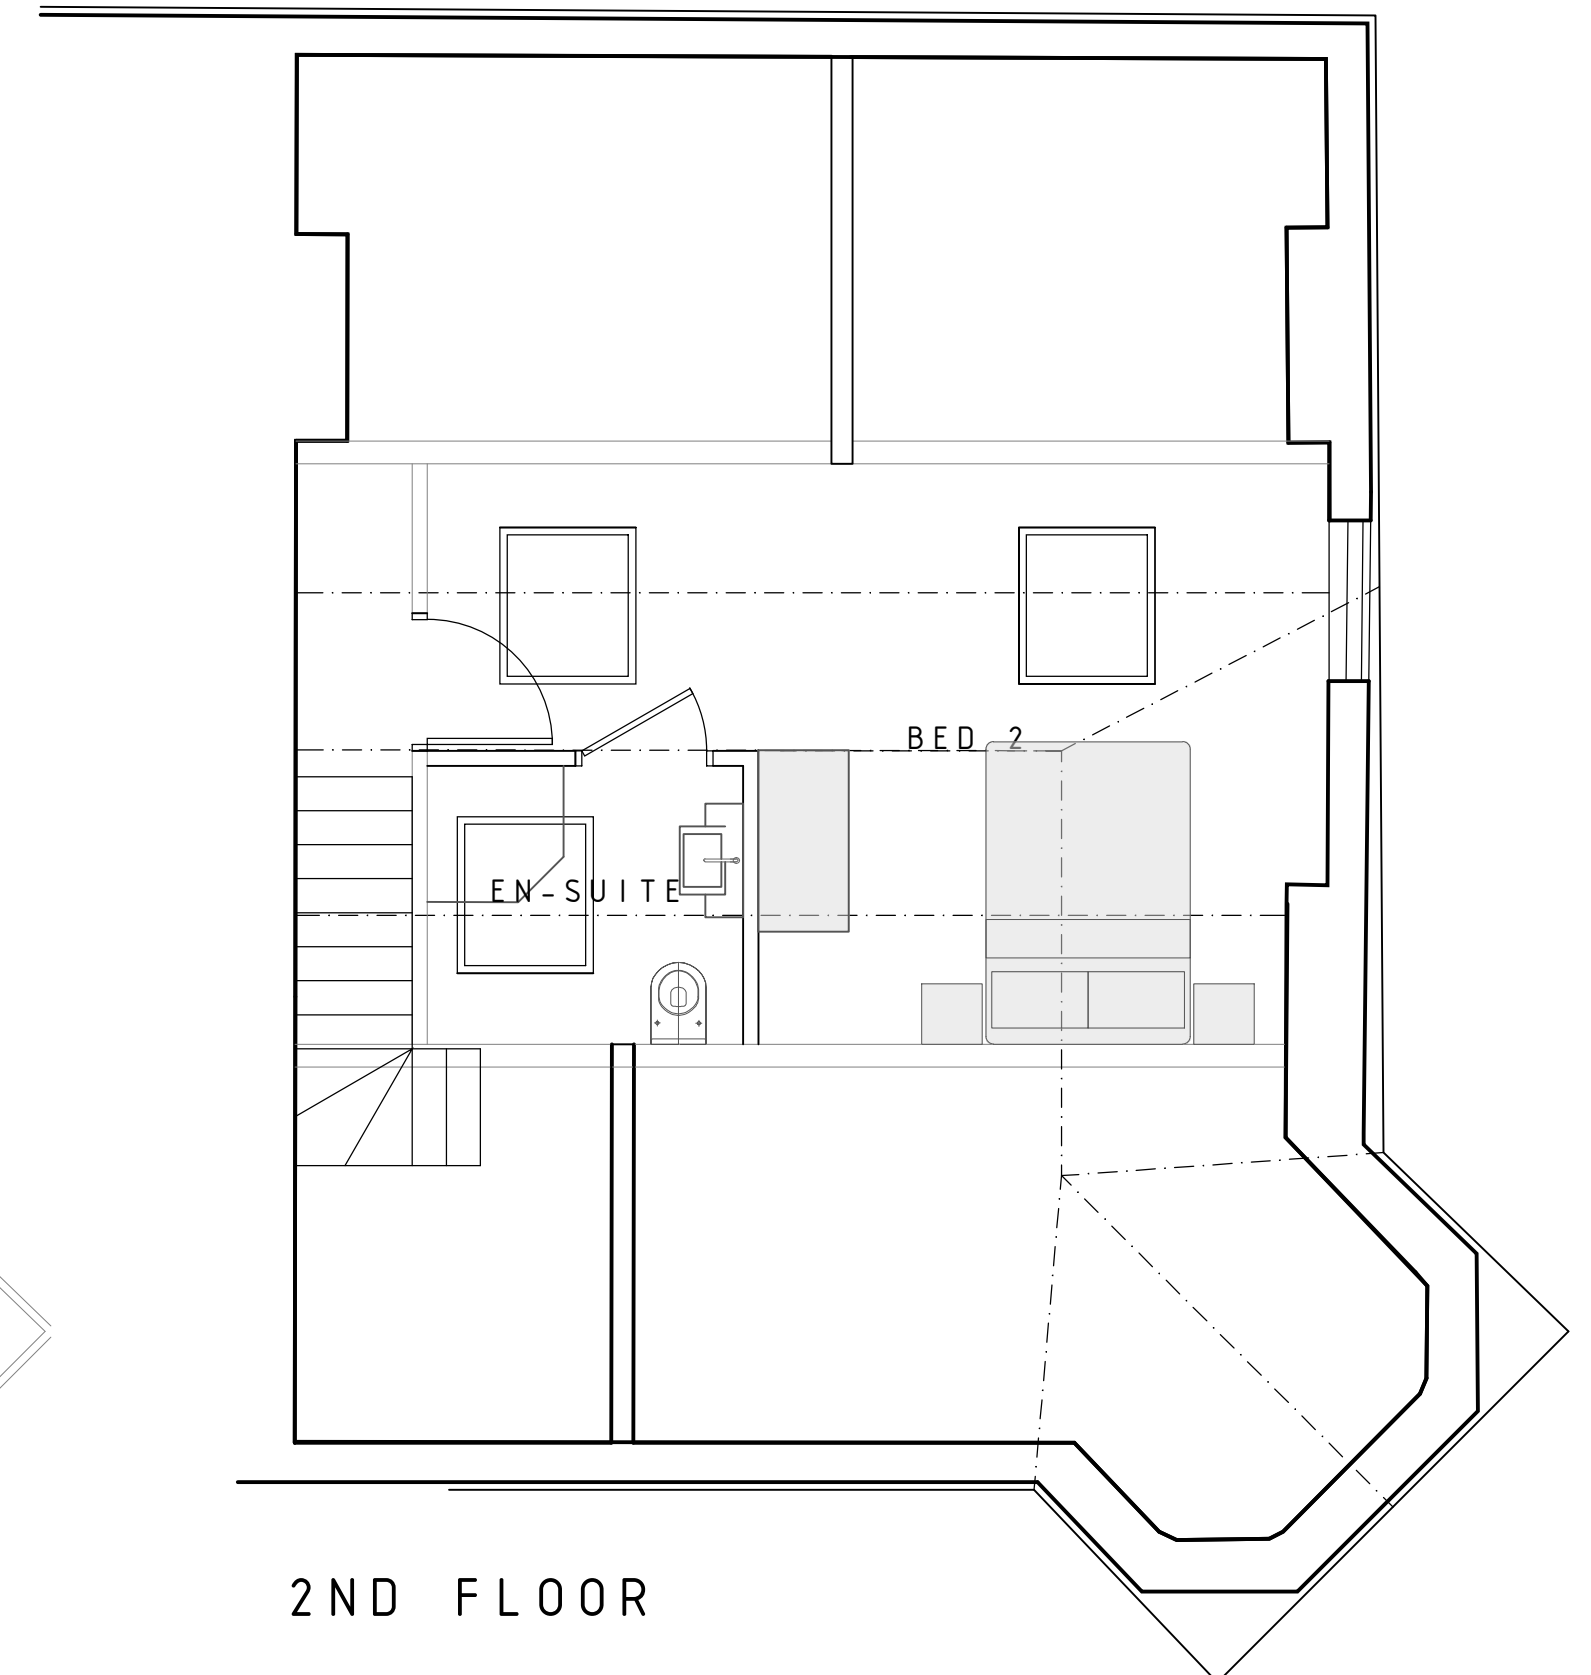


2ND FLOOR




FRONT ELEVATION (WEST)
Elevation 1



SIDE ELEVATION (SOUTH)
Elevation 2

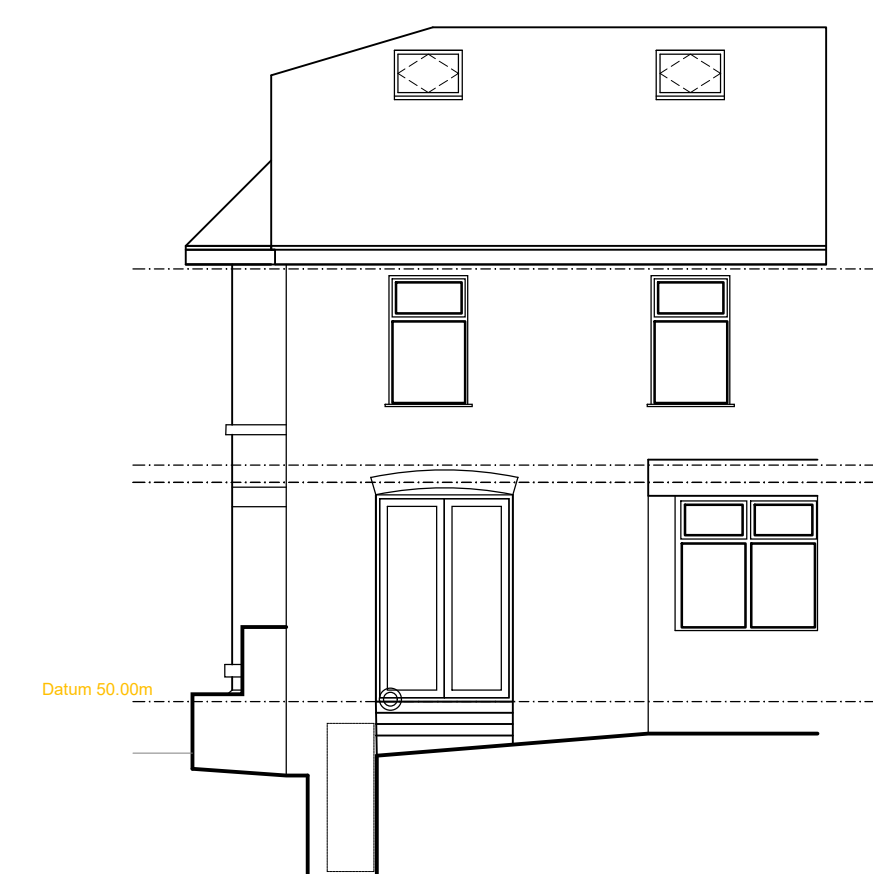

REAR ELEVATION (EAST)
Elevation 3

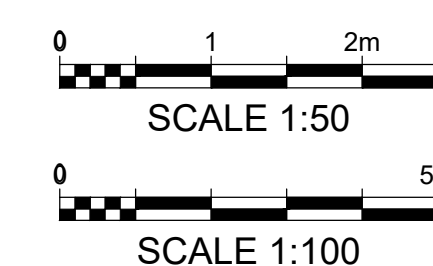

B	PLANNING UPDATED	-	19.04.24
A	FIRST ISSUE	-	01.04.24
AMENDMENTS	I	DATE	
PROPOSED ALTERATIONS 35 HILTON CRESCENT PRESTWICH M25 9NQ			
PROPOSED	SUBJECT	DATE	01.04.2024
PLANS AND	SCALE	1:50 - PLAN	
ELEVATIONS		1:100 - ELEV	
 DREAM HOMES CONSTRUCTION		JOB No.	0002
		DRG No.	02
		AMENDMENT	B