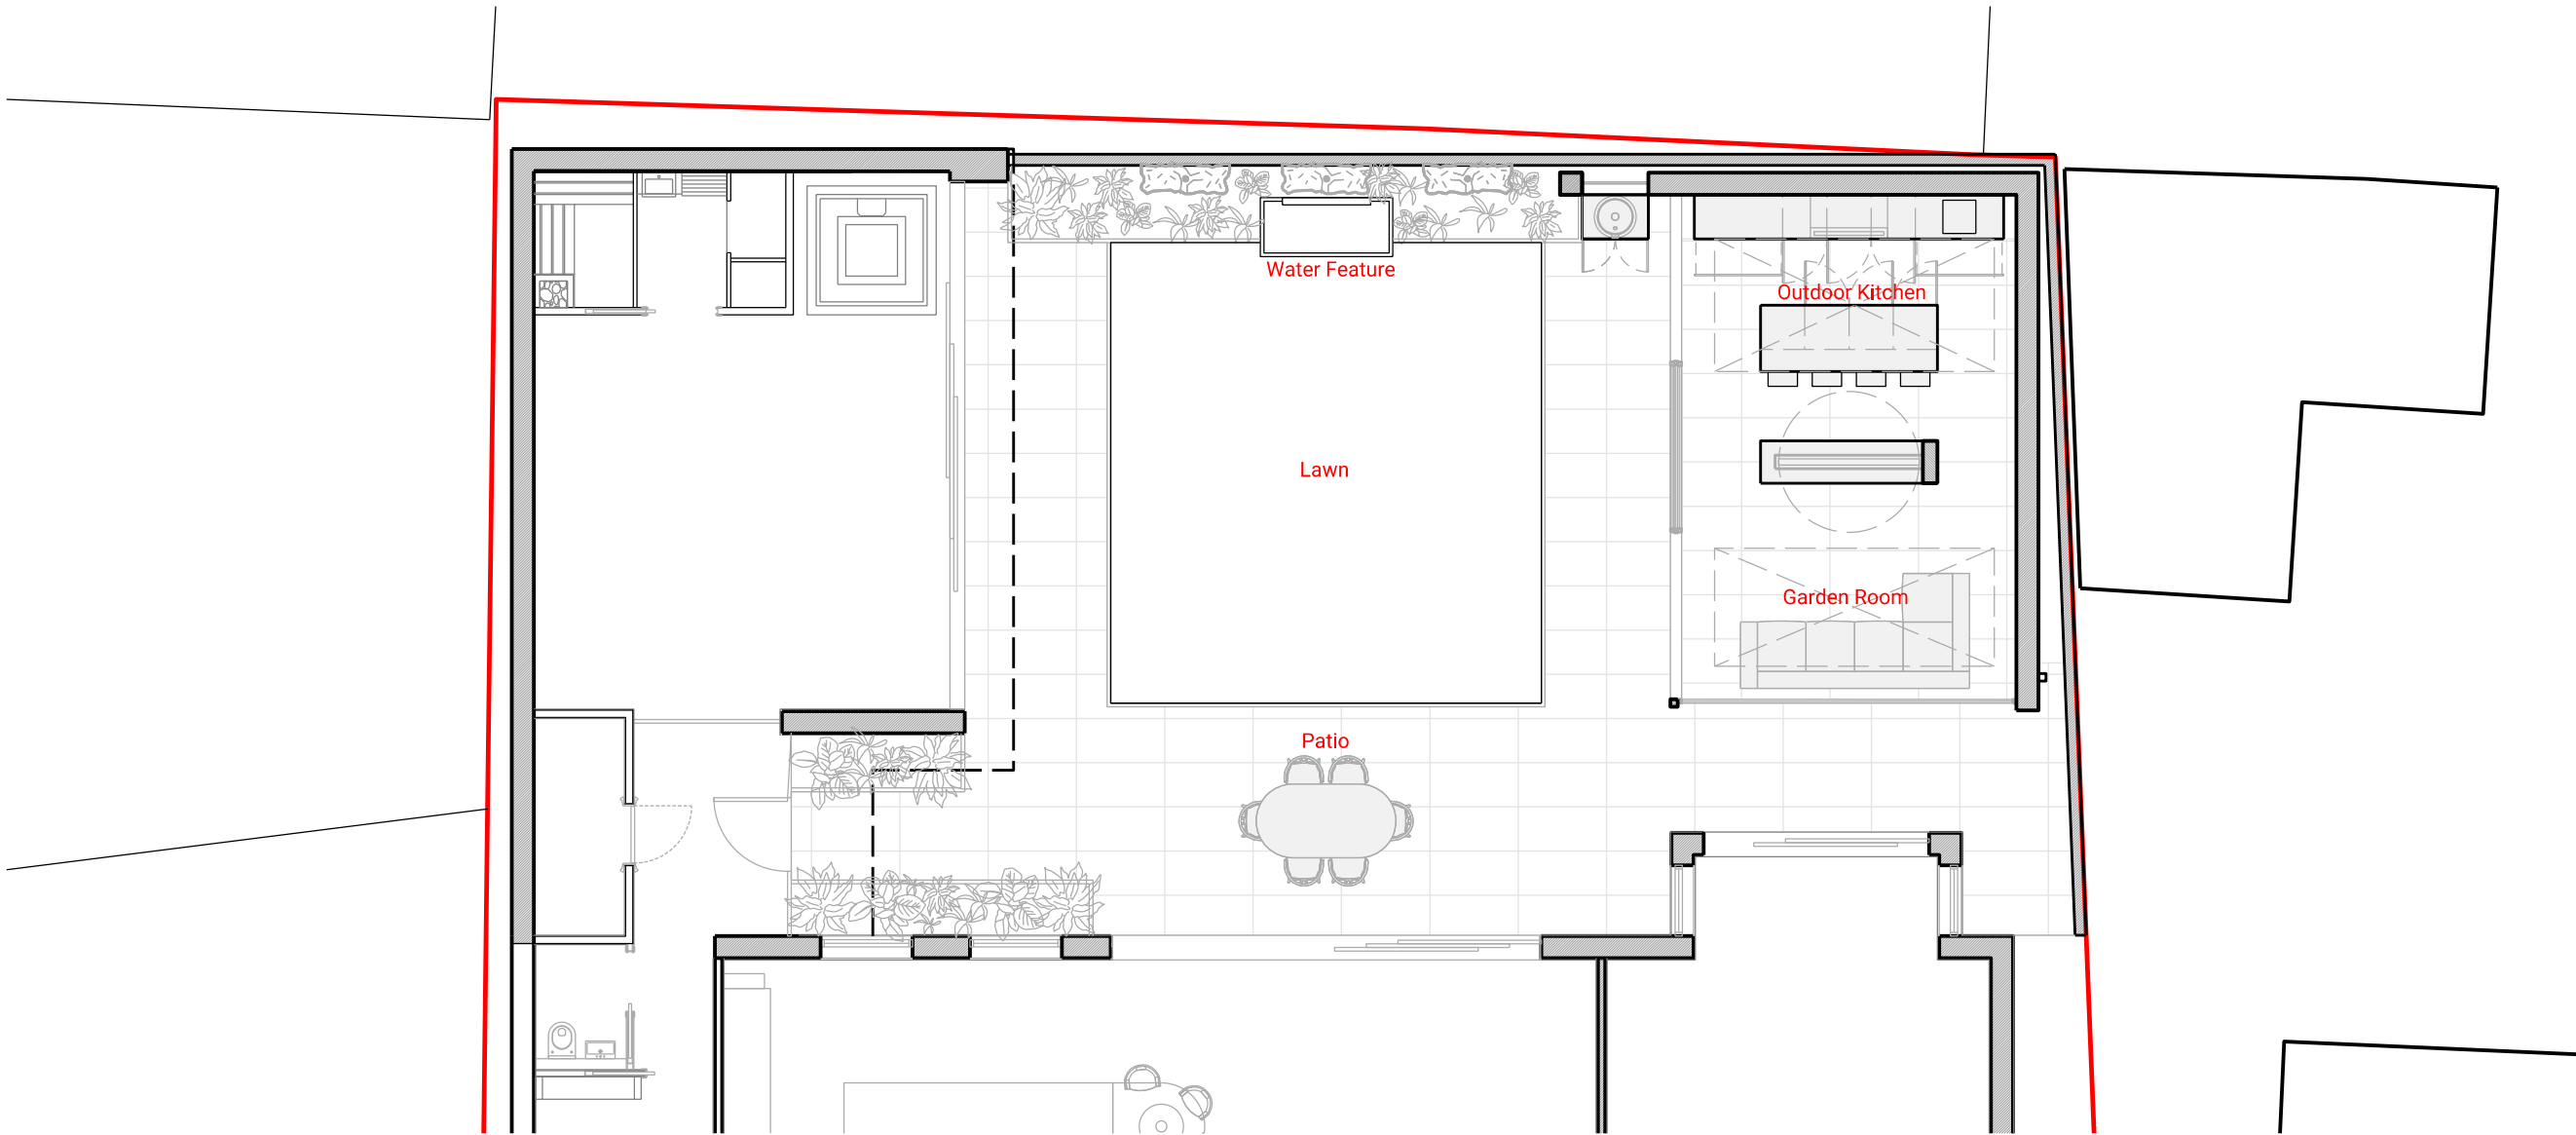


NORTHERN ARCHITECTS

11 Grosvenor Road  
Altrincham  
WA14 1LA  
pg@northernarchitects.co.uk  
+447799196215  
www.northernarchitects.co.uk

Project  
1 Ringley Chase  
Whitefield

Project No.  
NA-2406

Revisions

| Rev | Description | By | Date |
|-----|-------------|----|------|
|     |             |    |      |
|     |             |    |      |
|     |             |    |      |
|     |             |    |      |

Notes:



Drawing Title  
Ground Floor Plan  
as Proposed

|            |        |          |
|------------|--------|----------|
| Scale      | Date   | Status   |
| 1:100 @ A3 | Aug 24 | Planning |

NA (-2) 001

This drawing is the exclusive copyright of Northern Architects Limited and remains under the ownership of the company. Reproduction, sharing, or copying of this drawing without prior written consent is prohibited.  
Adhere to all dimensions as indicated. It is essential to verify all dimensions on-site before proceeding with construction or manufacturing.  
Do not scale off of this drawing.