


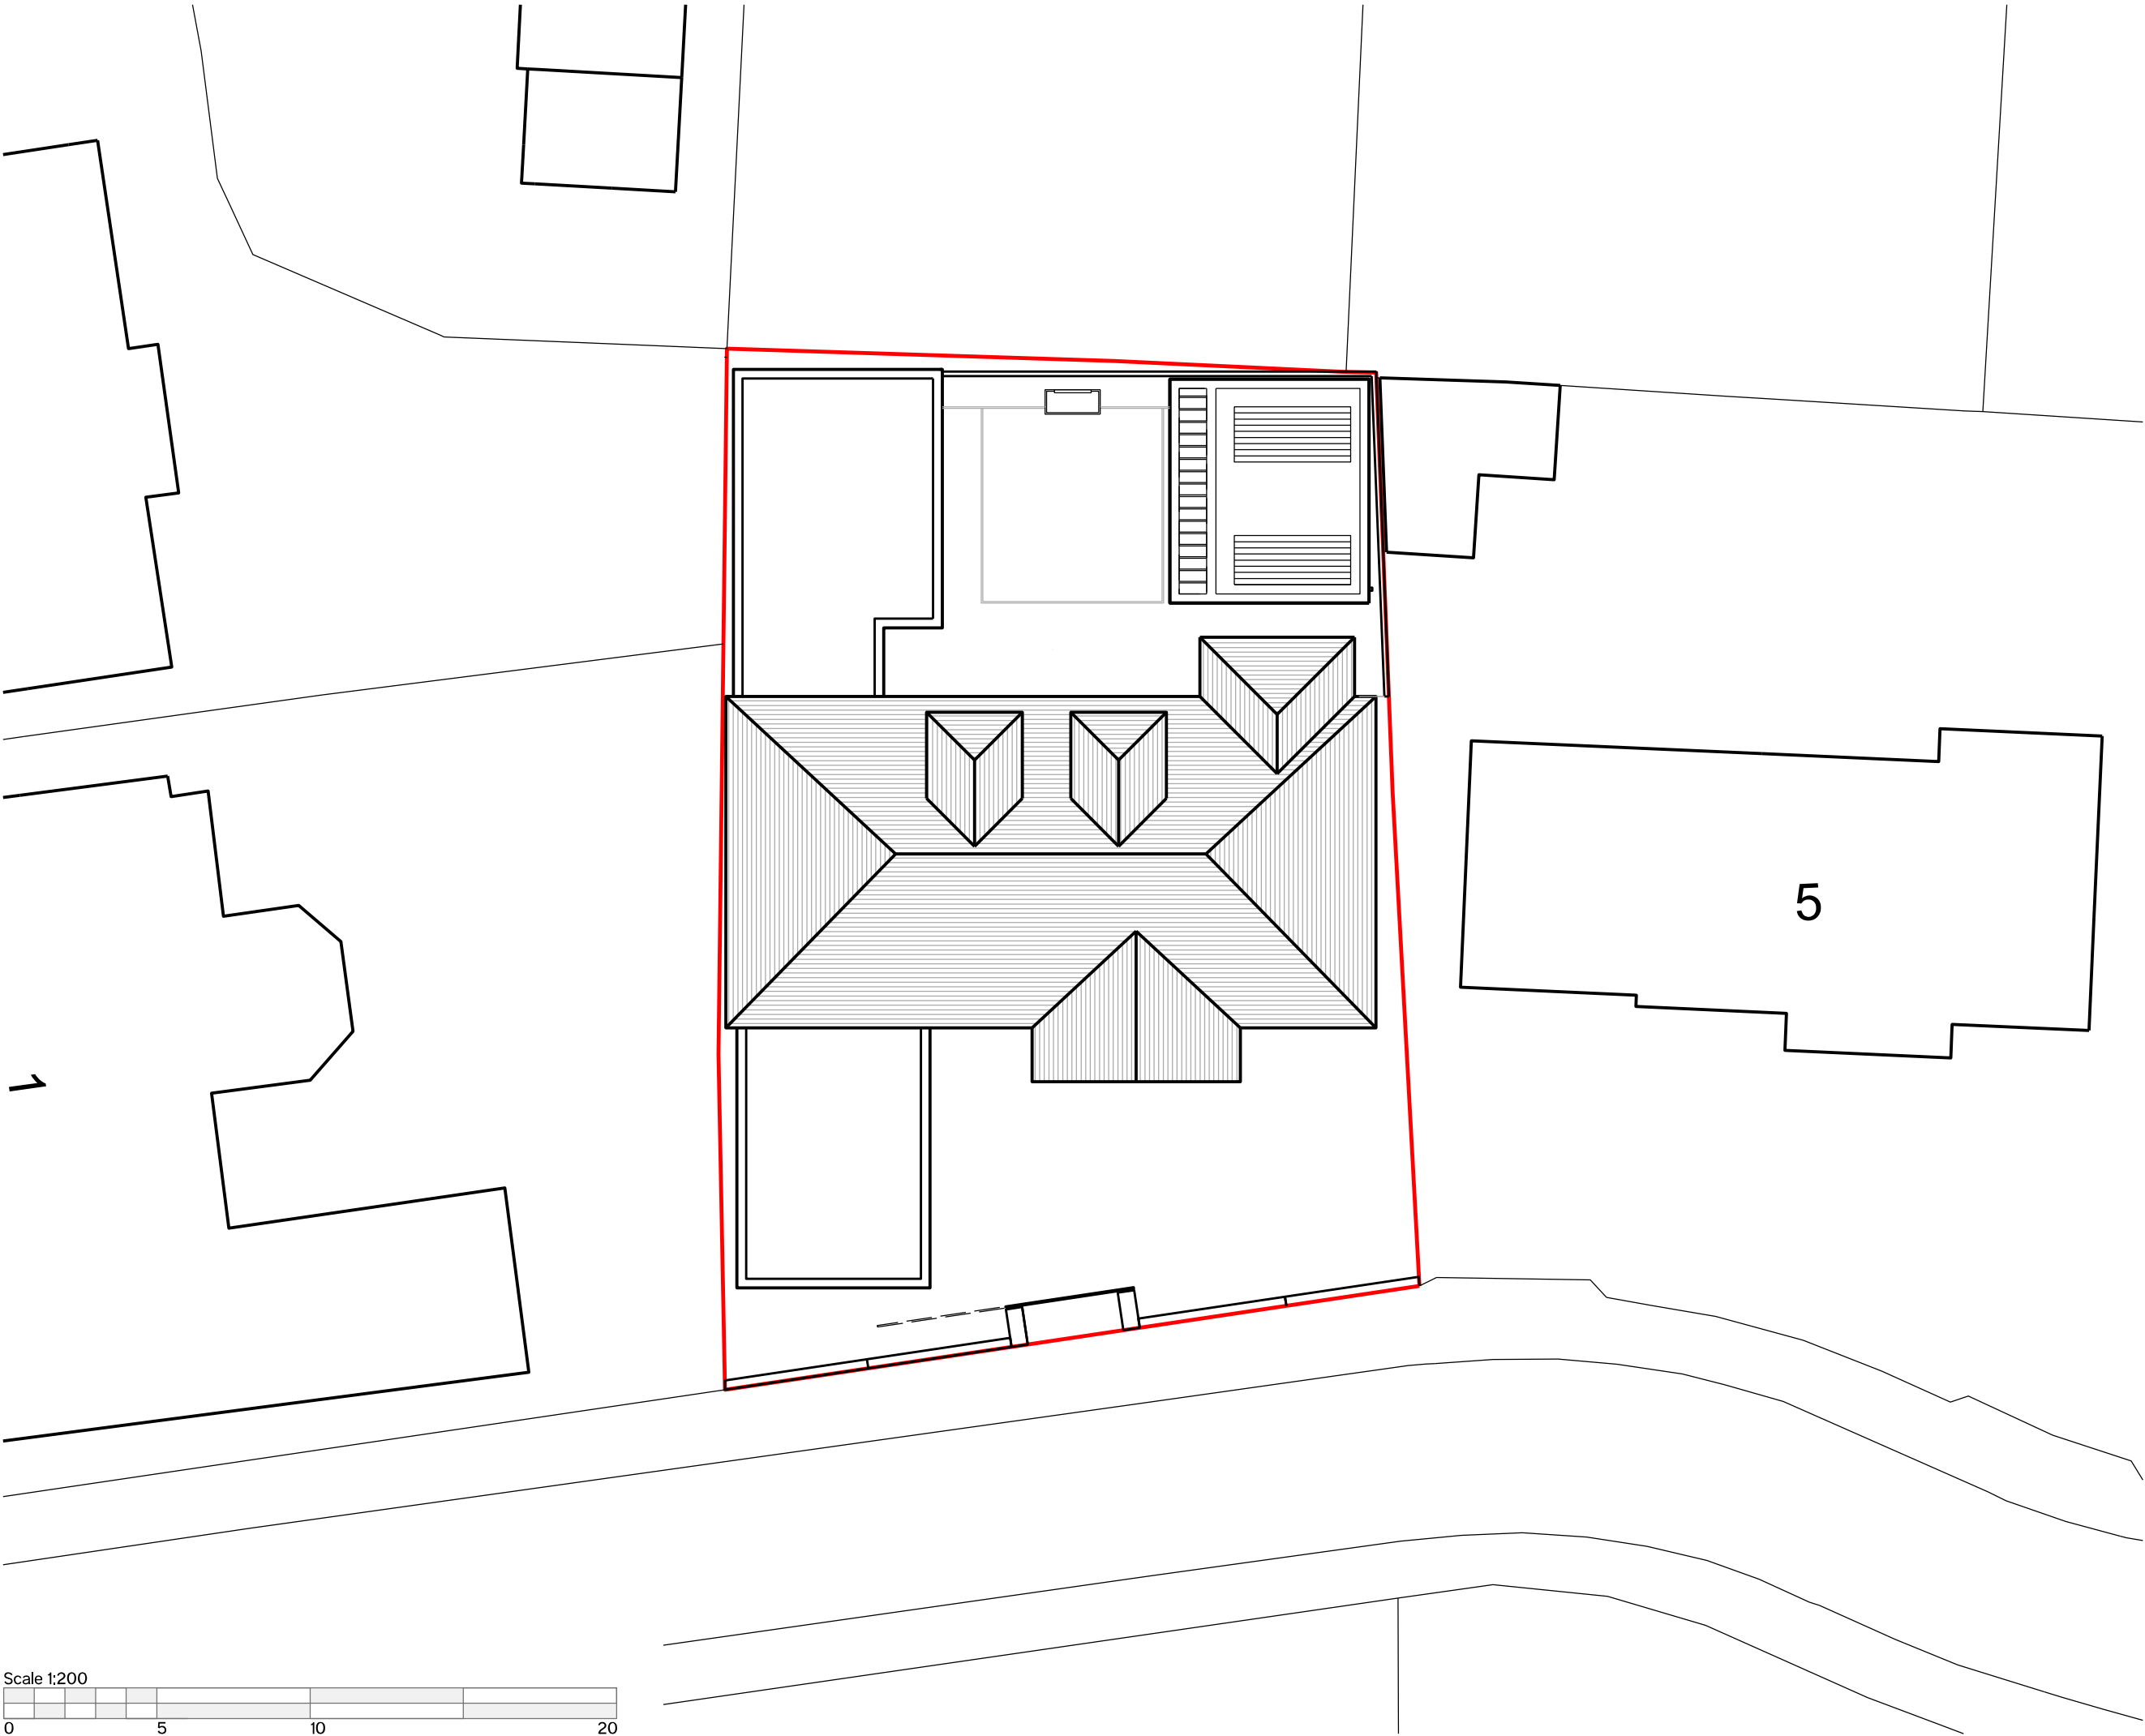

NORTHERN ARCHITECTS

11 Grosvenor Road
Altrincham
WA14 1LA
pg@northernarchitects.co.uk
+447799196215
www.northernarchitects.co.uk

Project
1 Ringley Chase
Whitefield

Project No.
NA-2406

Revisions

Rev	Description	By	Date

Notes:



Drawing Title
Site Plan as Proposed

Scale Date Status
1:200 @ A3 Aug 24 Planning

NA (-1) 001

This drawing is the exclusive copyright of Northern Architects Limited and remains under the ownership of this company. Reproduction, sharing, or copying of this drawing without prior written consent is prohibited.
Adhere to all dimensions as indicated. It is essential to verify all dimensions on-site before proceeding with construction or manufacturing.
Do not scale off of this drawing.