




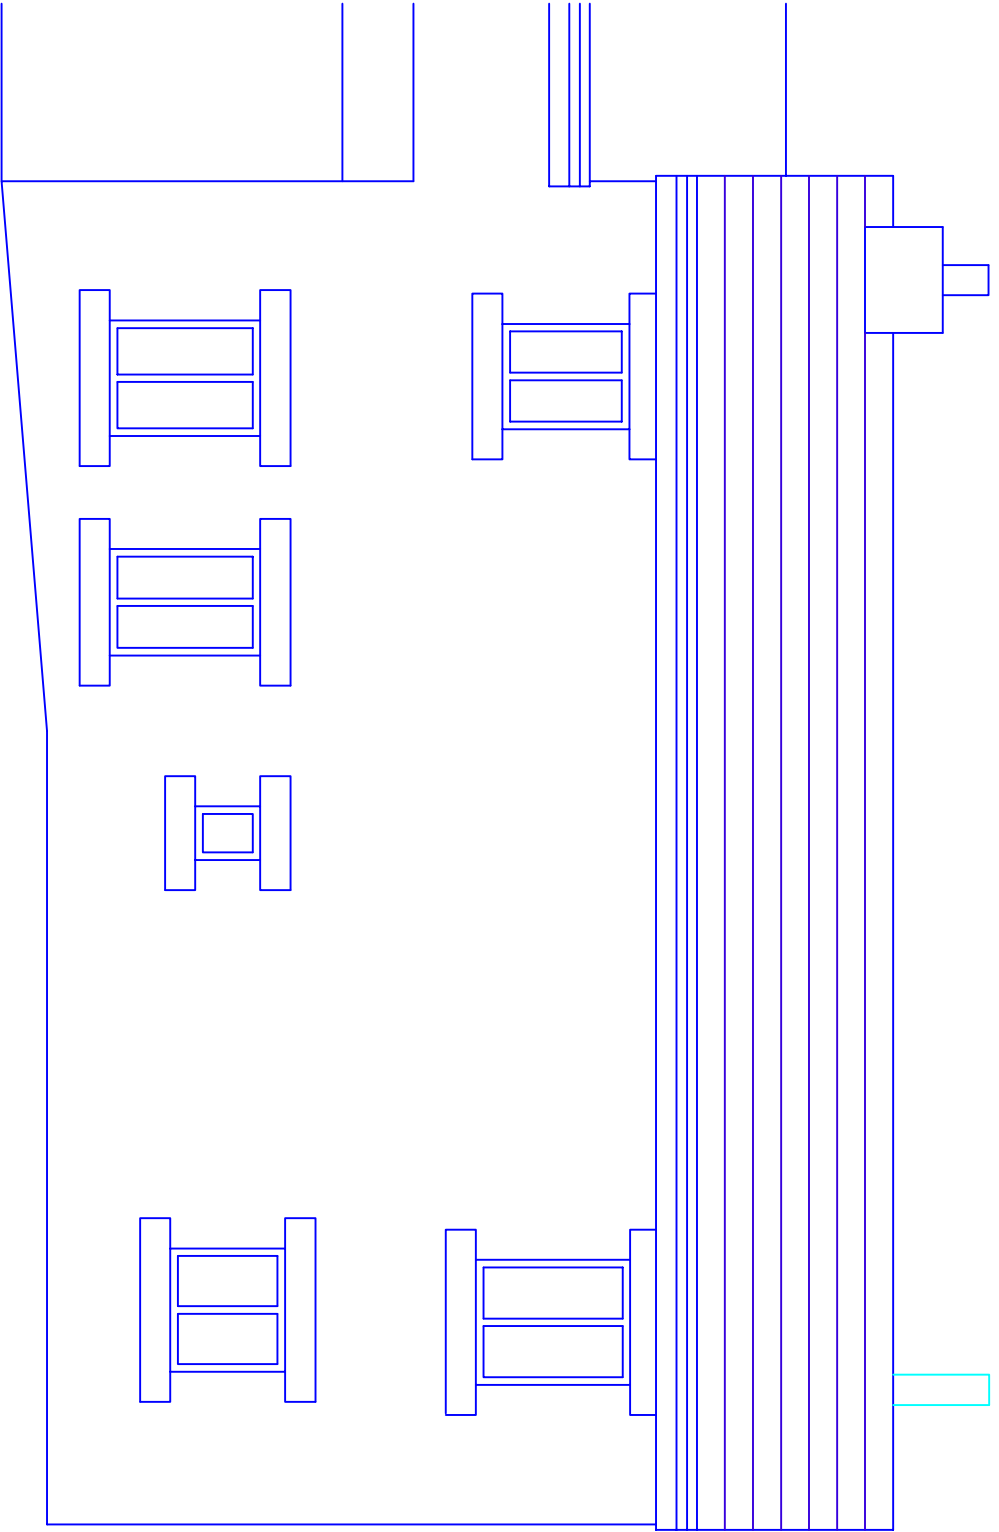



Proposed Side Elevation - North

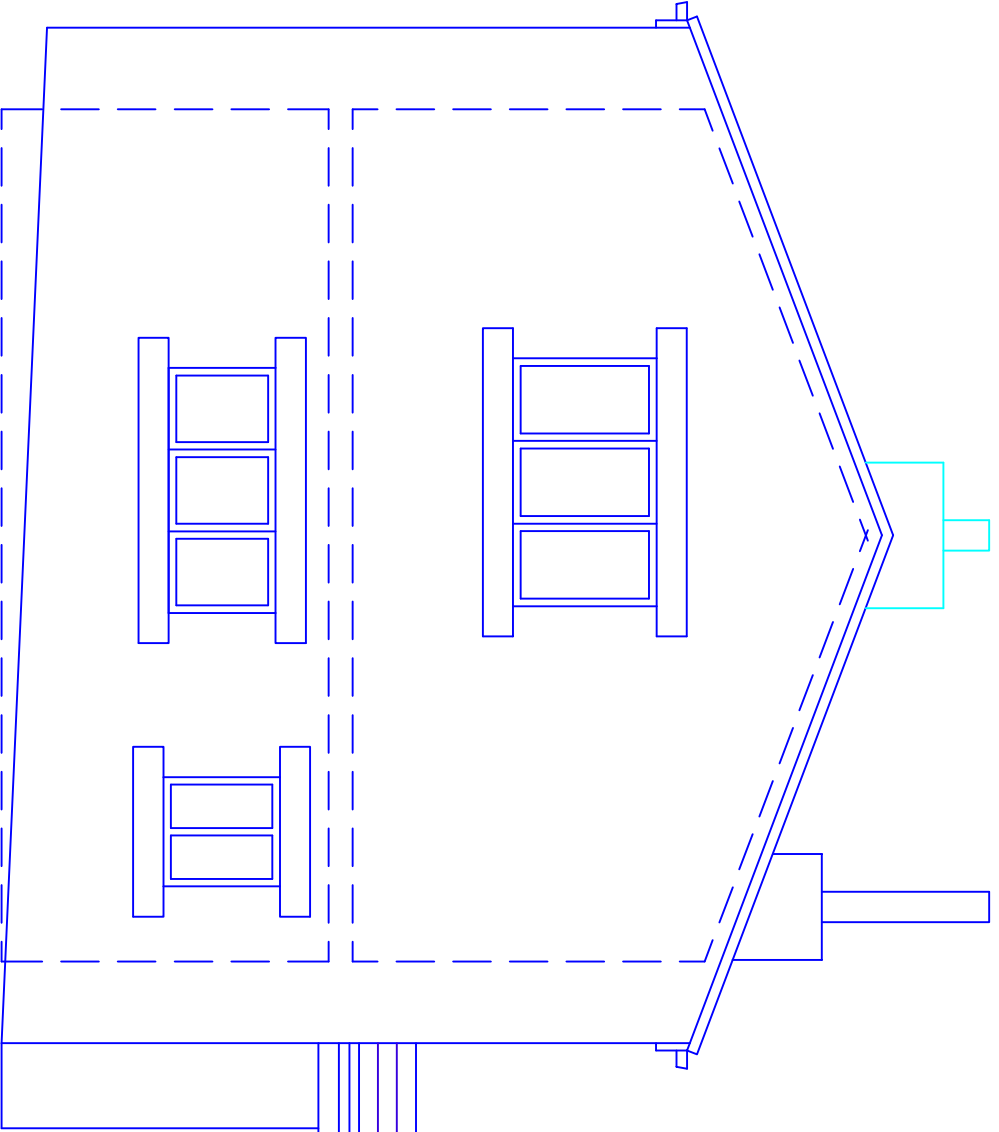

Proposed Front Elevation - West

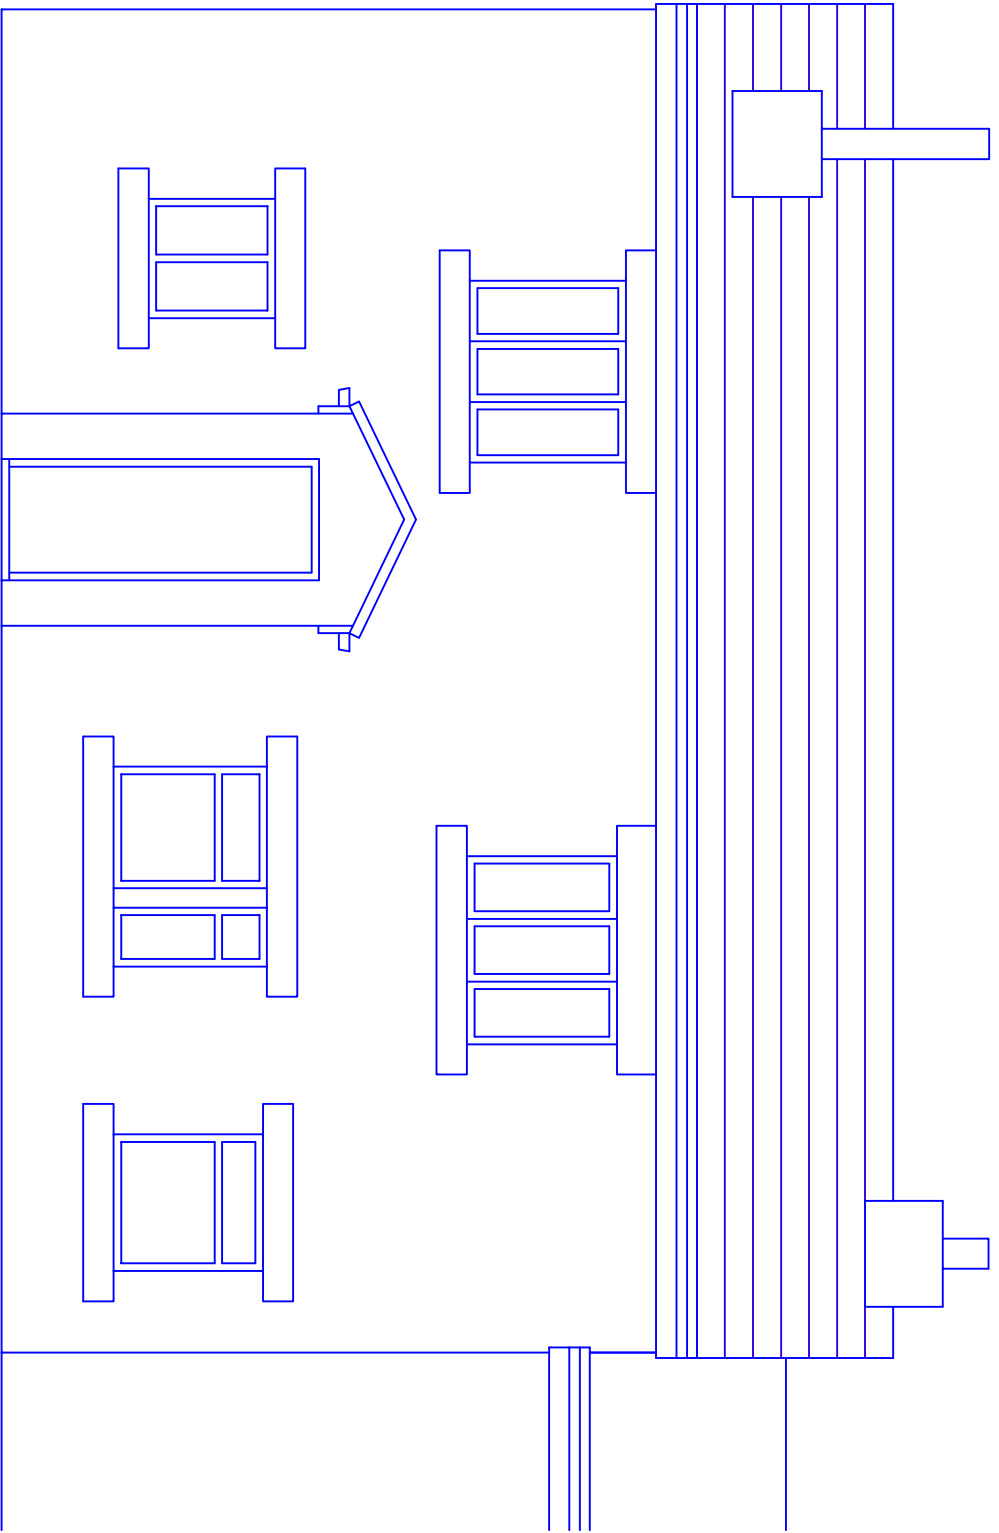

Proposed Side Elevation - South

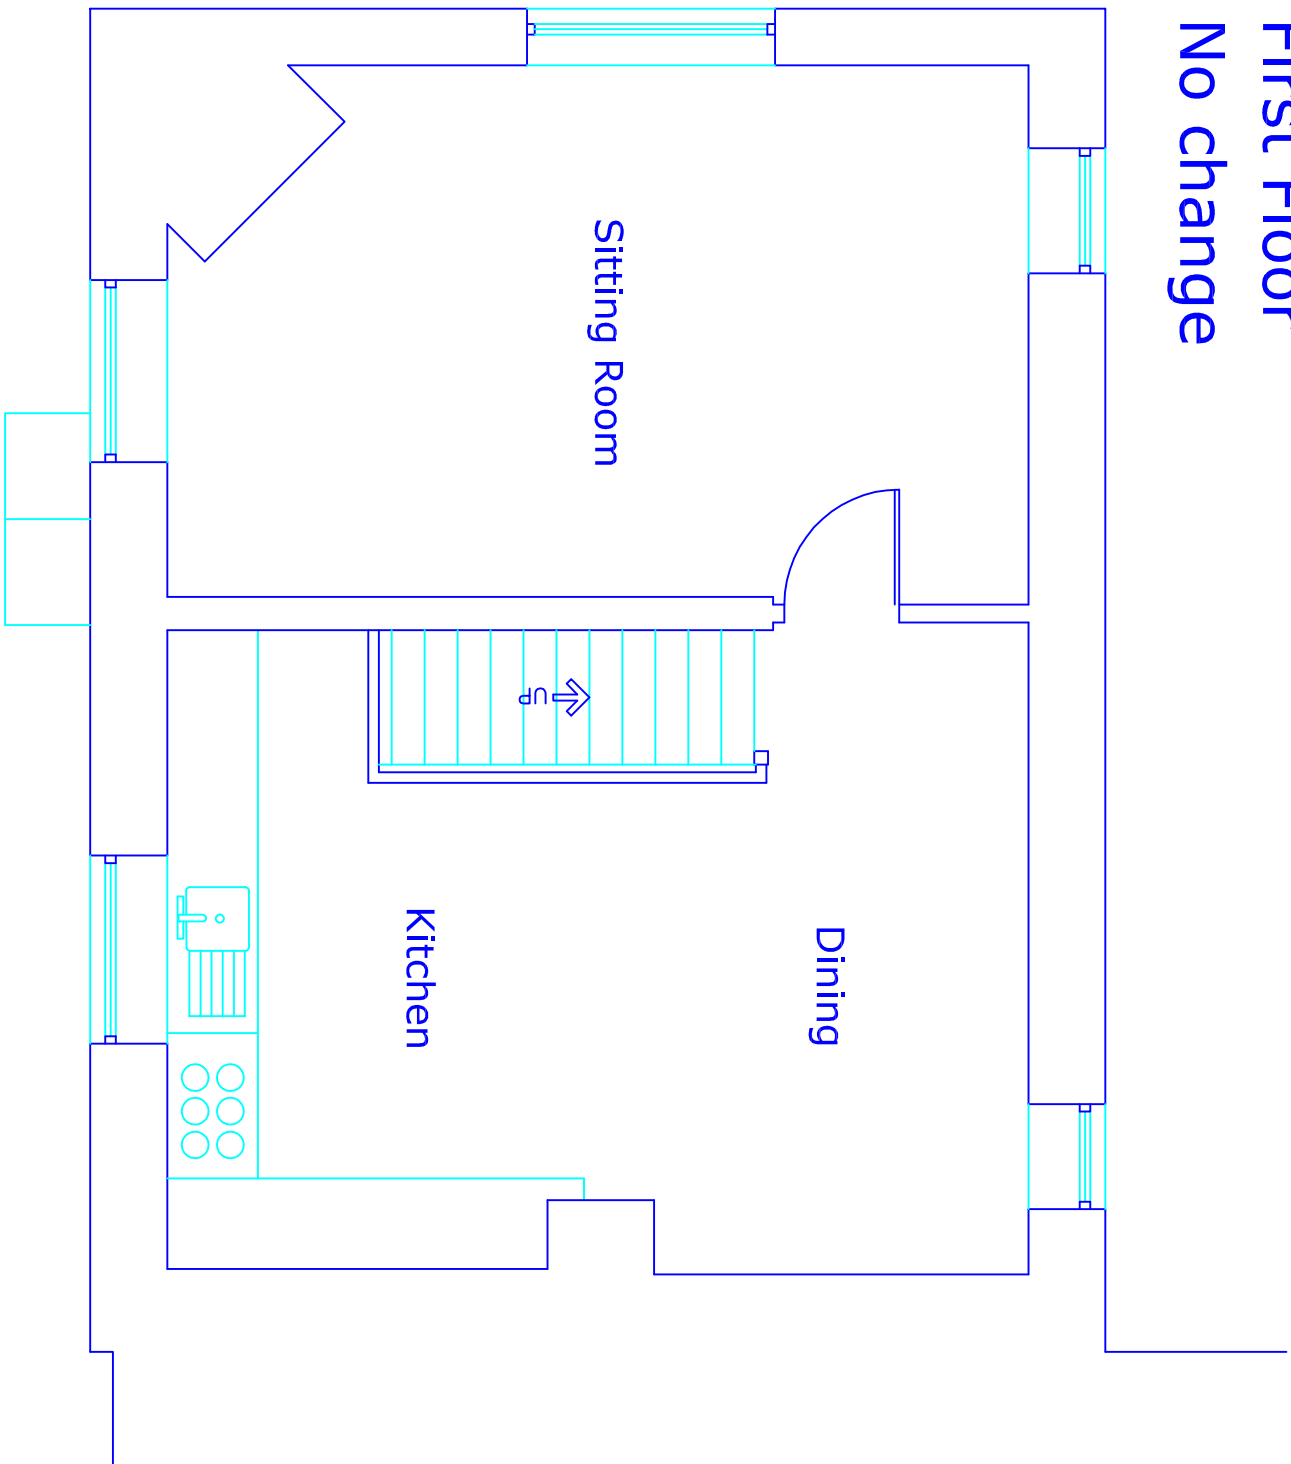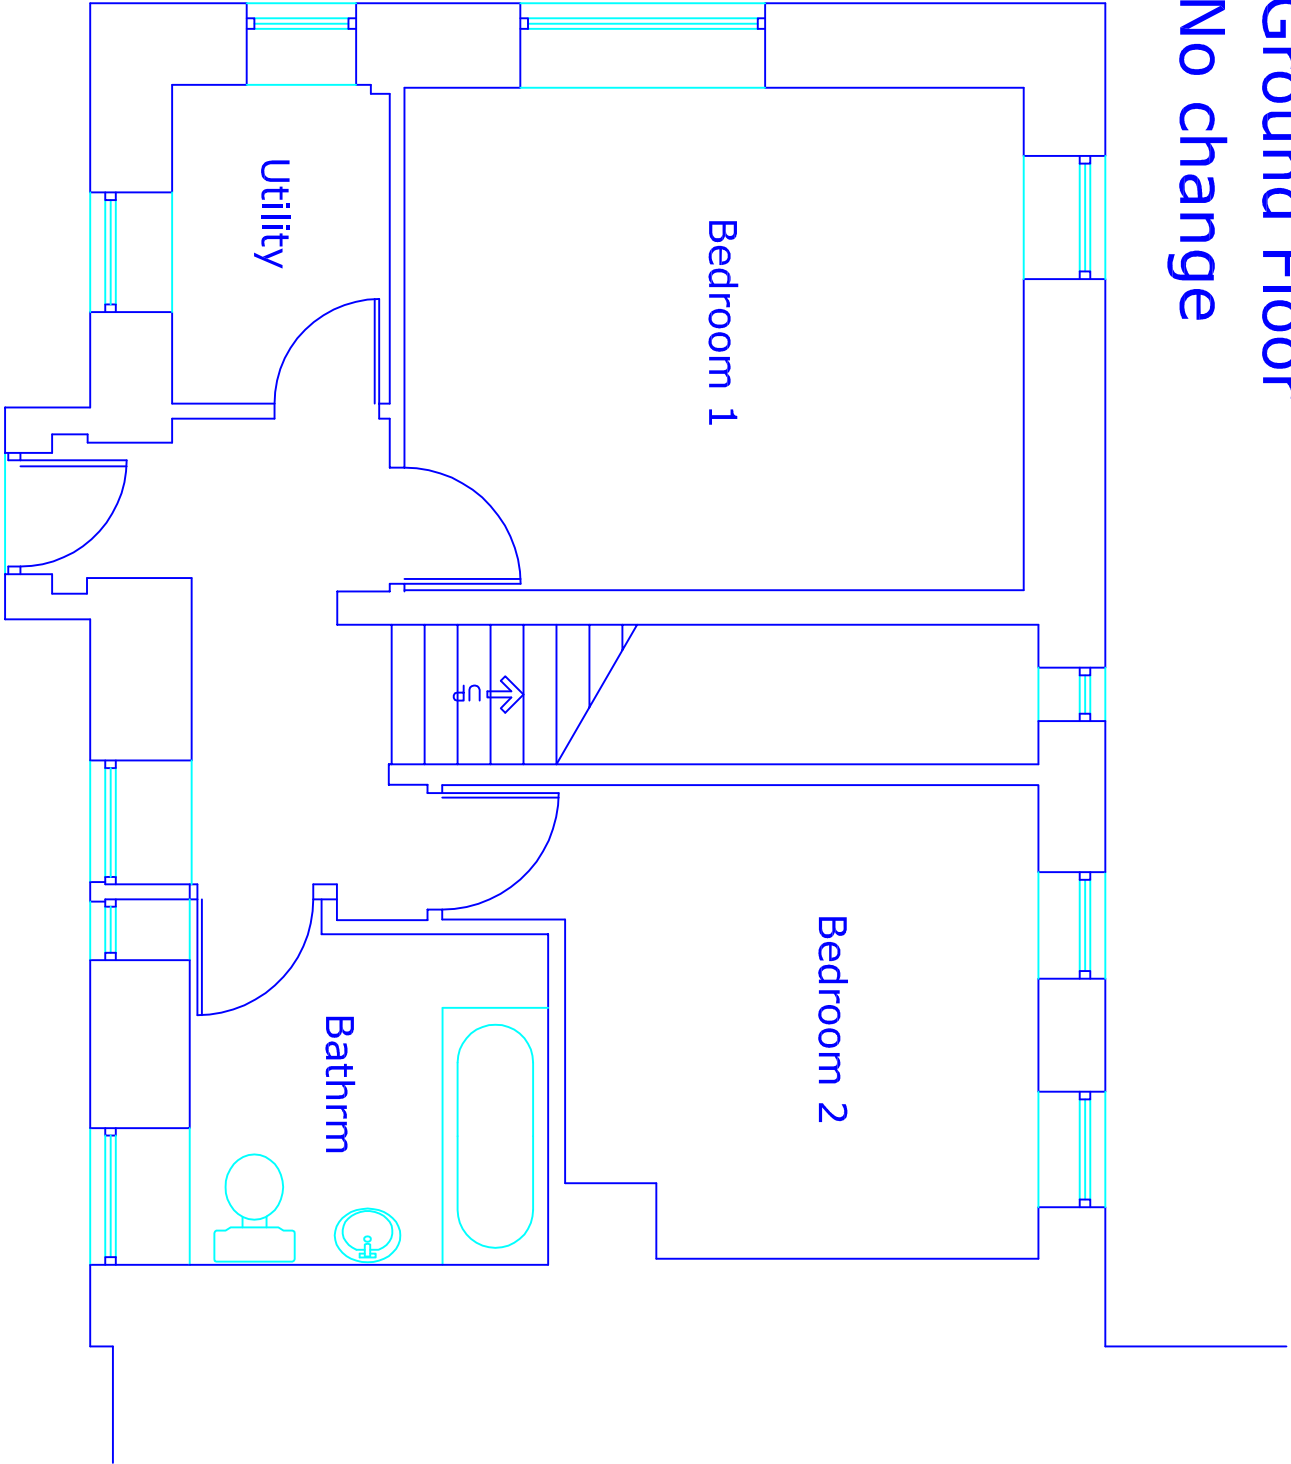

This drawing and design concept is the property of PPV design. It should not be reproduced without written permission

2 Helmsford Road, Holcombe Village
Ramsbottom, Lancashire BL8 4PA
Gary Dearden (PPV homes) DipArch RIBA
gary@ppv-design.co.uk www.ppv-design.co.uk
T. 0706 6221731 M. 07112 669482

109 Holcombe Old Road
Holcombe
Bury
BL8 4NF
scale 1:150 at A1
April 2022
Proposed Plans
and Elevations
ABI-02A
P P V design Ltd

A Windows amended to be casement 15.06.2022
0 1 2 3 m