
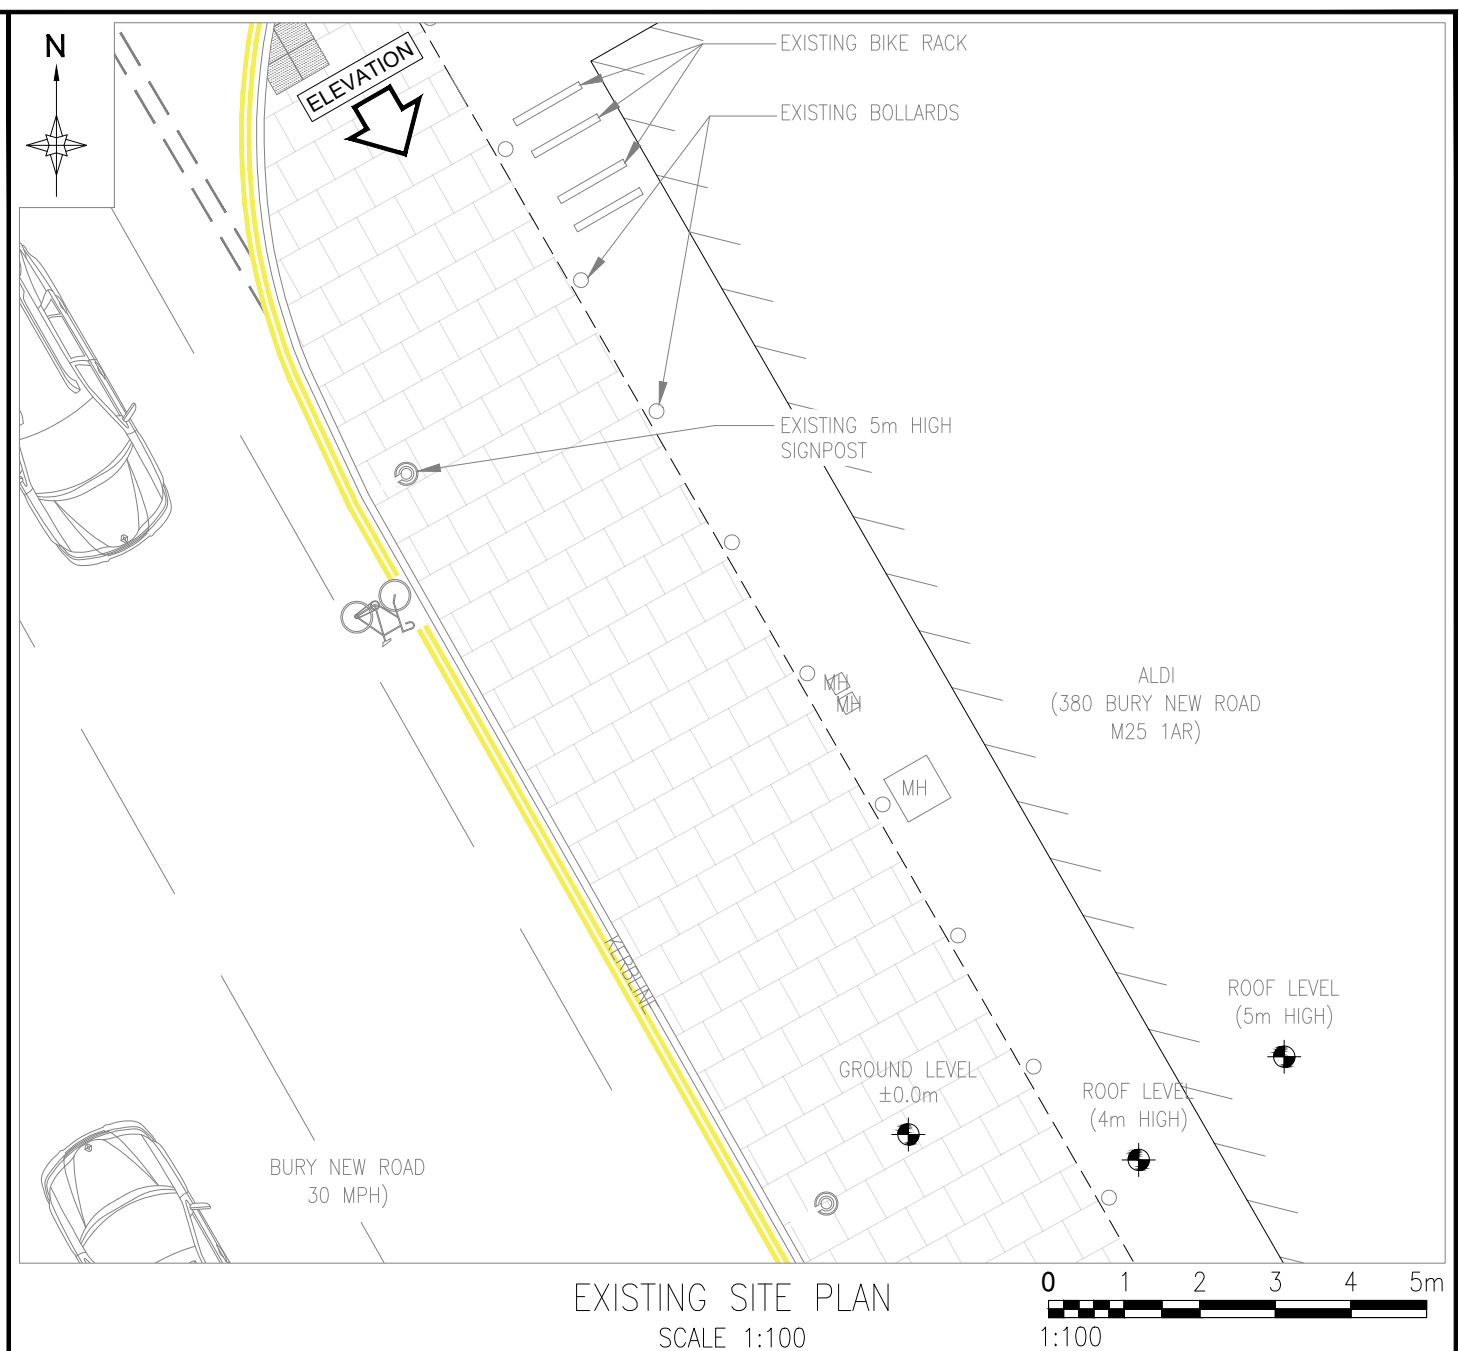



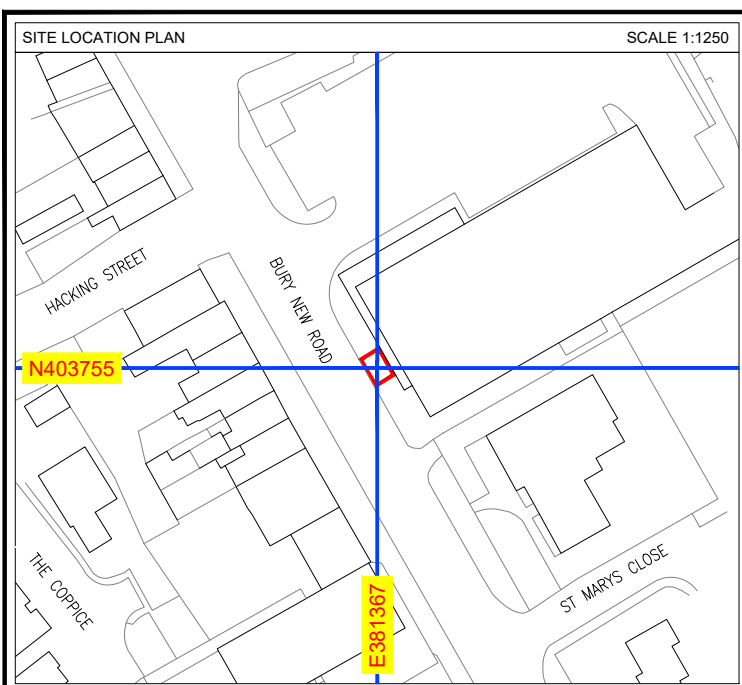


B	DIMENSION ADDED FOR VACANT FOOTPATH				CAP	06.12.24
A	ISSUED FOR APPROVAL				SM	12.11.24
REV	DESCRIPTION				BY	DATE
SCALE AS SHOW WHEN PRINTED AT A4		DRAWN	SM	CHECKED	CAP	ALL DIMENSIONS IN METRES U.N.O
		DATE	12.11.24	DATE	12.11.24	
LOCATION PLAN - Digital Mapping Solutions from Dotted Eyes.						
SITE BLOCK PLAN - Digital Mapping Solutions from Promap						

DRAWING TITLE
STREET HUB
PSW-101
EXISTING SITE PLAN

SITE ADDRESS
BURY NEW ROAD
PRESTWICH
MANCHESTER
M25 1AR

REV	B
-----	---

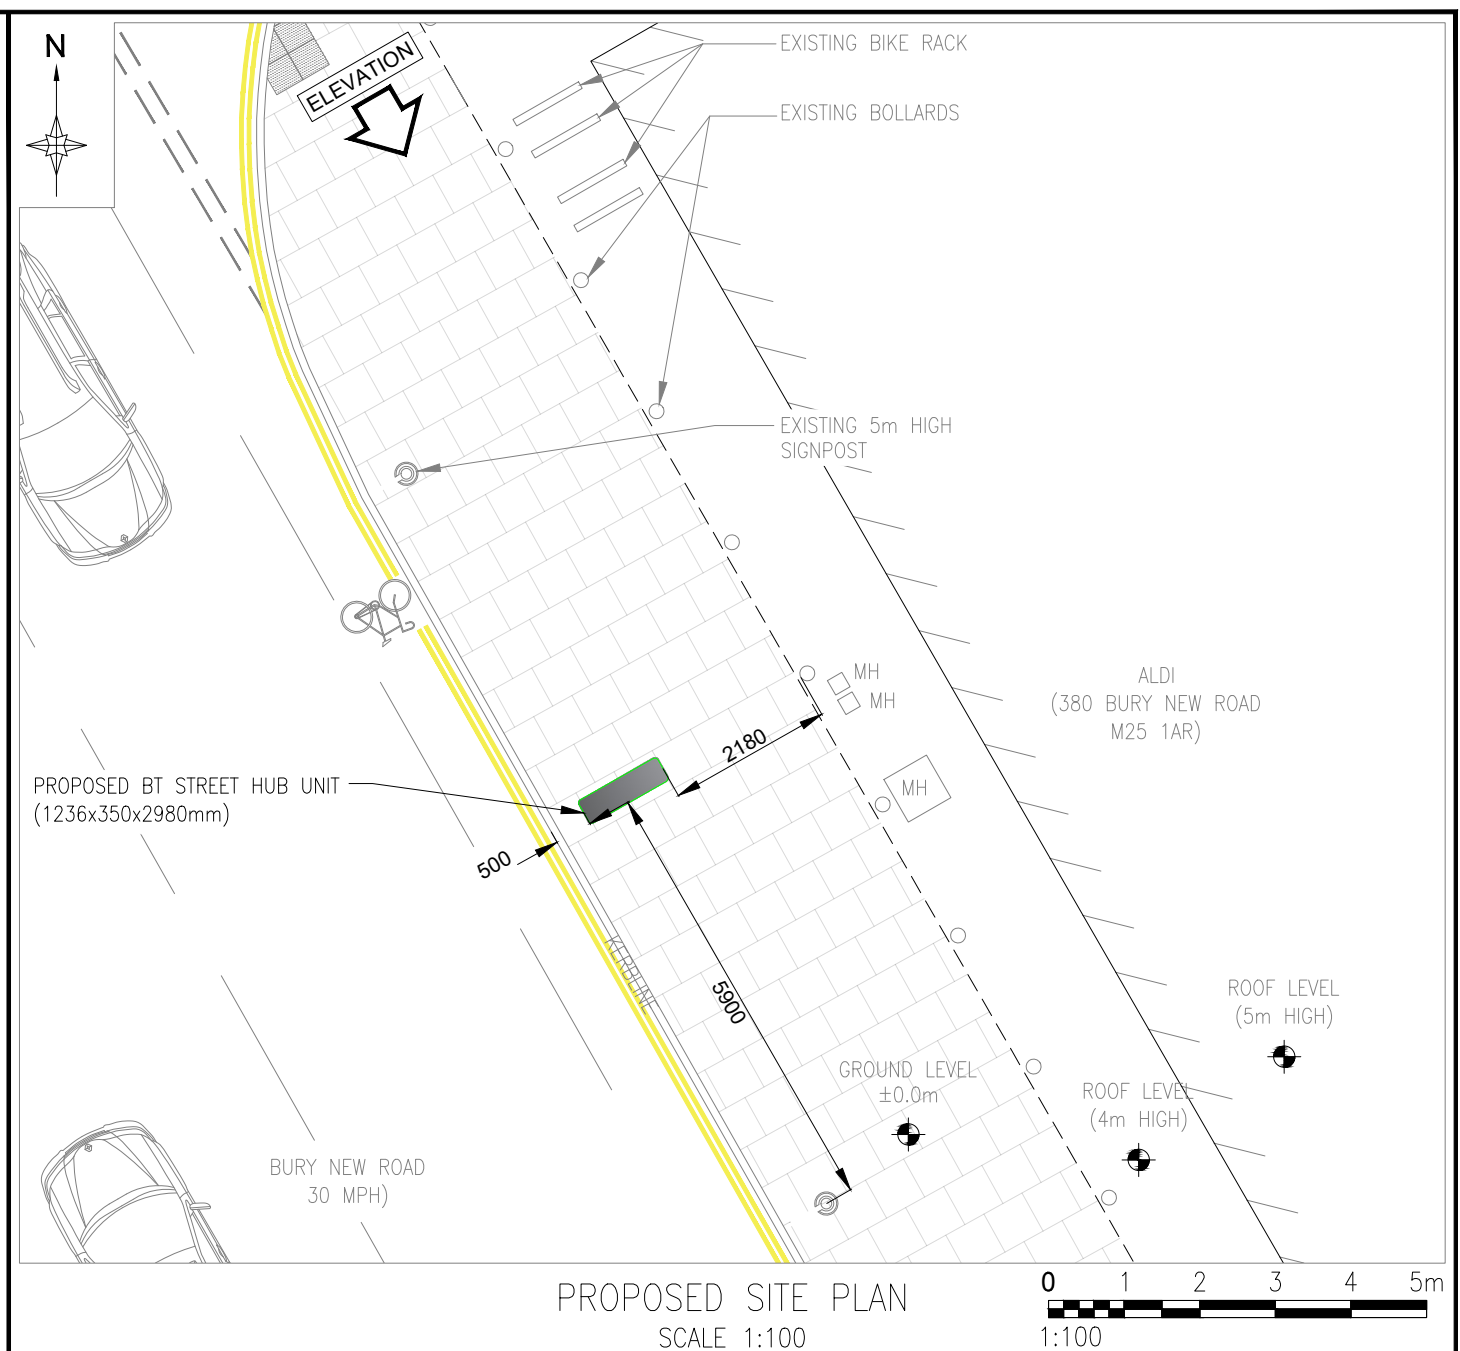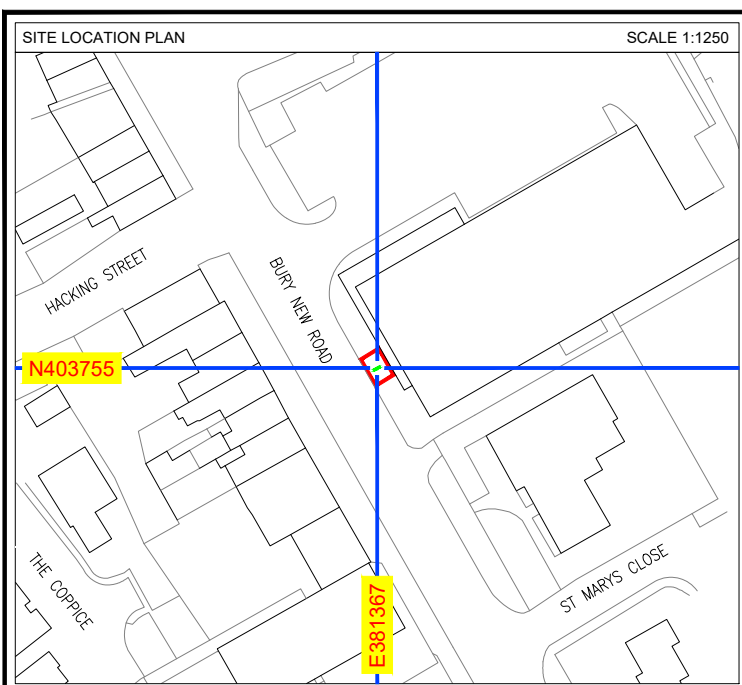


B	DIMENSION ADDED FOR VACANT FOOTPATH				CAP	06.12.24
A	ISSUED FOR APPROVAL				SM	12.11.24
REV	DESCRIPTION				BY	DATE
SCALE AS SHOW WHEN PRINTED AT A4		DRAWN	SM	CHECKED	CAP	ALL DIMENSIONS IN METRES U.N.O
		DATE	12.11.24	DATE	12.11.24	
LOCATION PLAN - Digital Mapping Solutions from Dotted Eyes.						
SITE BLOCK PLAN - Digital Mapping Solutions from Promap						

DRAWING TITLE
STREET HUB
PSW-101
PROPOSED SITE PLAN

SITE ADDRESS
BURY NEW ROAD
PRESTWICH
MANCHESTER
M25 1AR

REV	B
-----	---

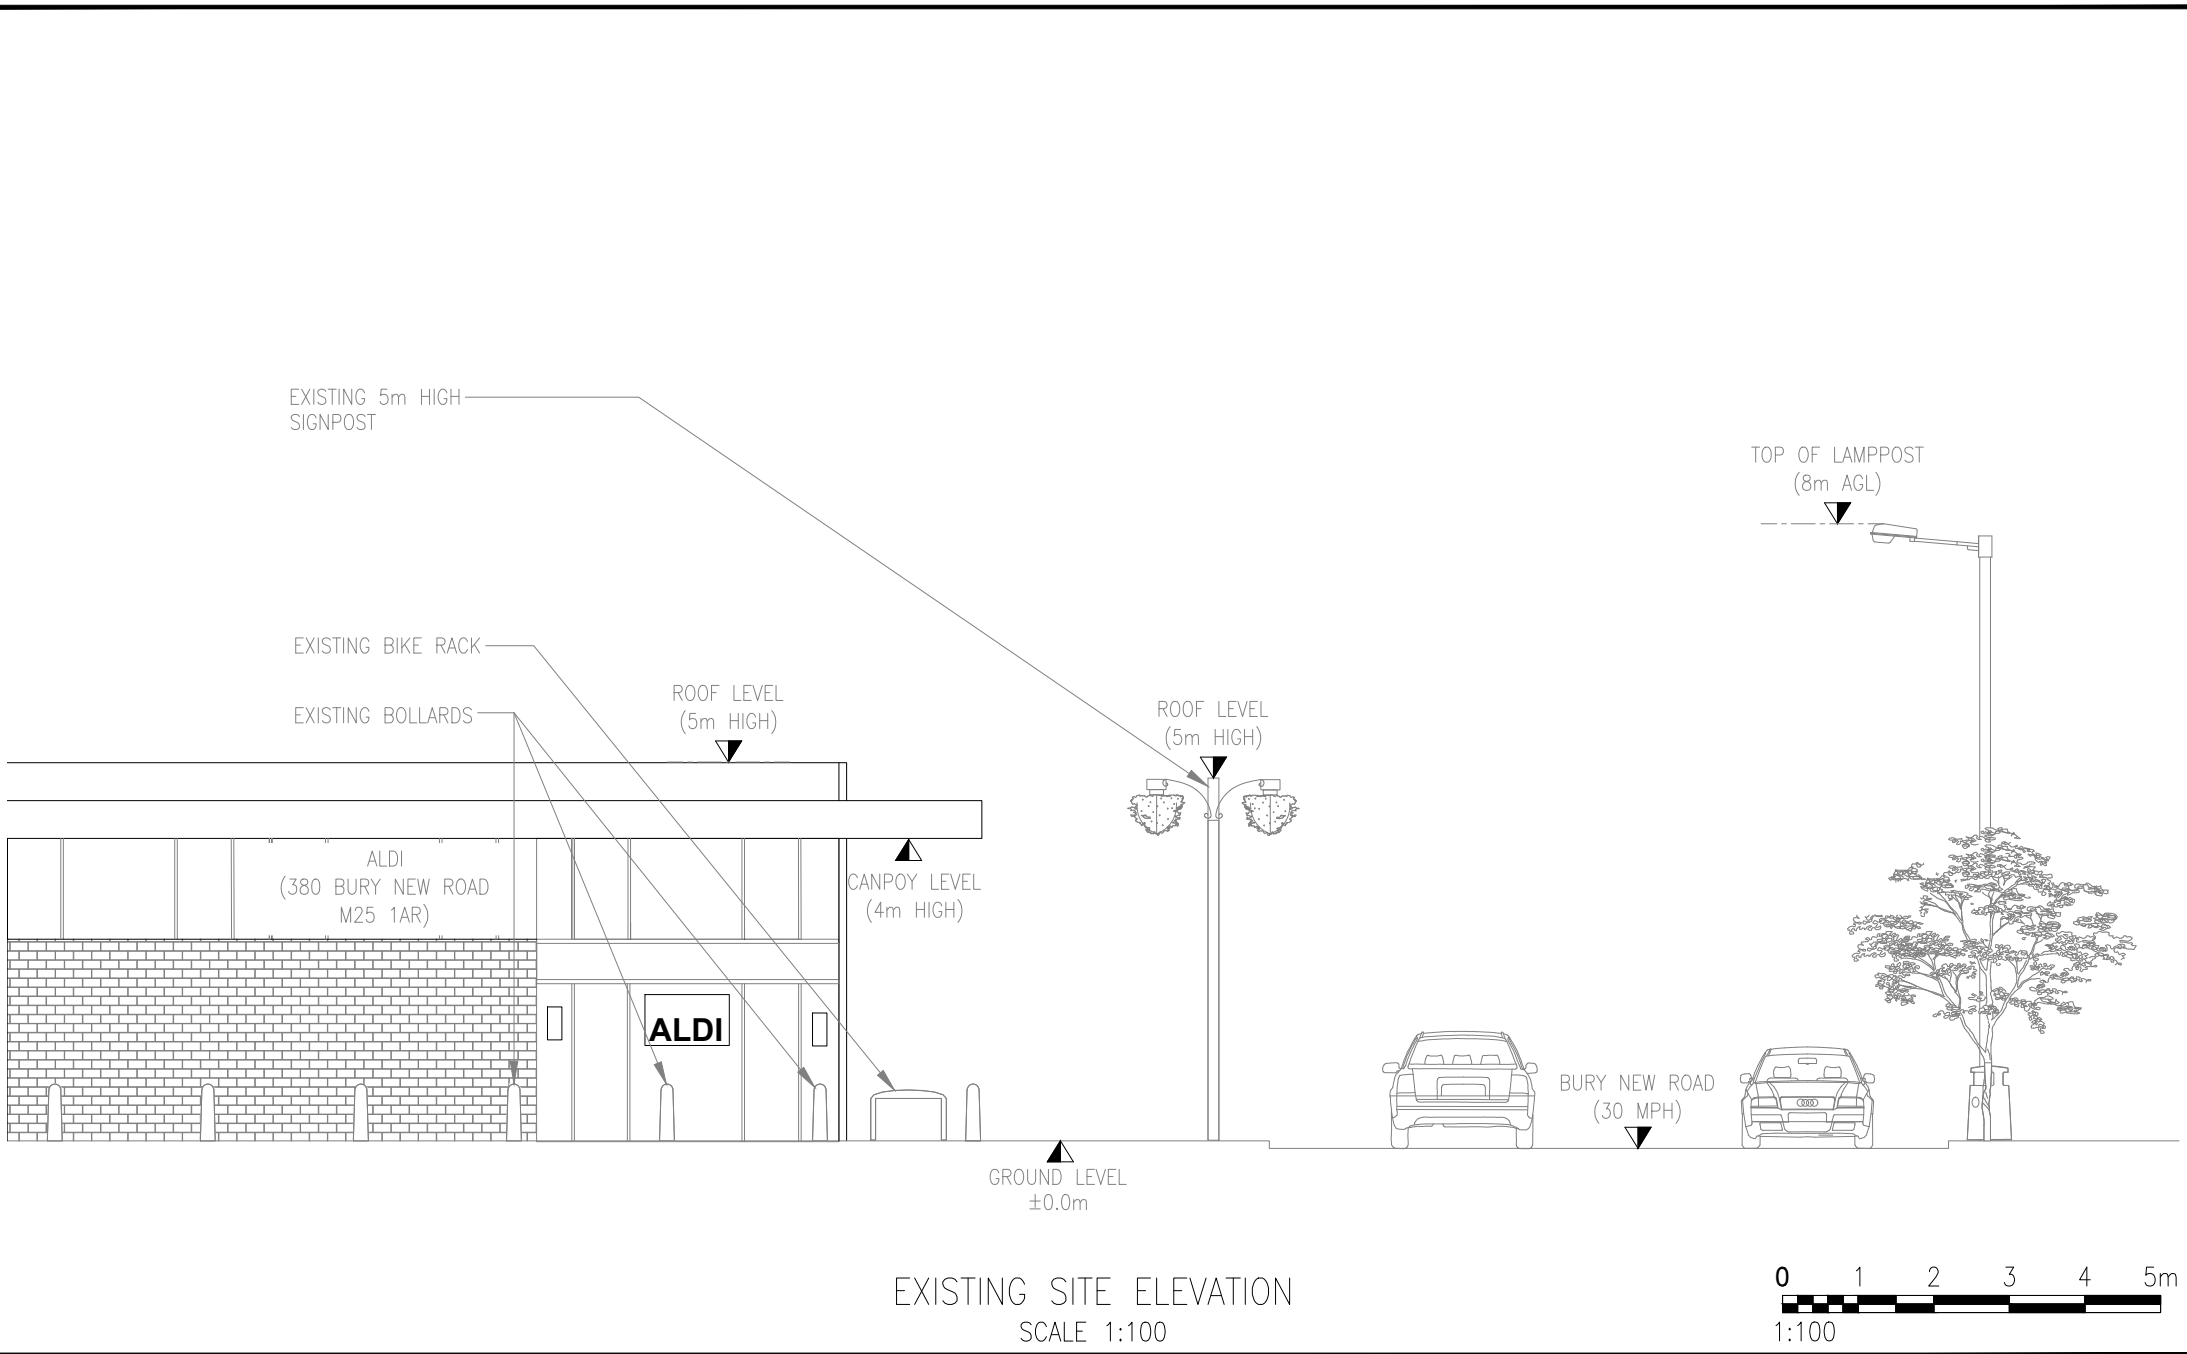


B	DIMENSION ADDED FOR VACANT FOOTPATH				CAP	06.12.24
A	ISSUED FOR APPROVAL				SM	12.11.24
REV	DESCRIPTION				BY	DATE
SCALE AS SHOW WHEN PRINTED AT A4		DRAWN	SM	CHECKED	CAP	ALL DIMENSIONS IN METRES U.N.O
		DATE	12.11.24	DATE	12.11.24	
LOCATION PLAN - Digital Mapping Solutions from Dotted Eyes.						
SITE BLOCK PLAN - Digital Mapping Solutions from Promap						

DRAWING TITLE
STREET HUB
PSW-101
EXISTING SITE ELEVATION

SITE ADDRESS
BURY NEW ROAD
PRESTWICH
MANCHESTER
M25 1AR

REV	B
-----	---

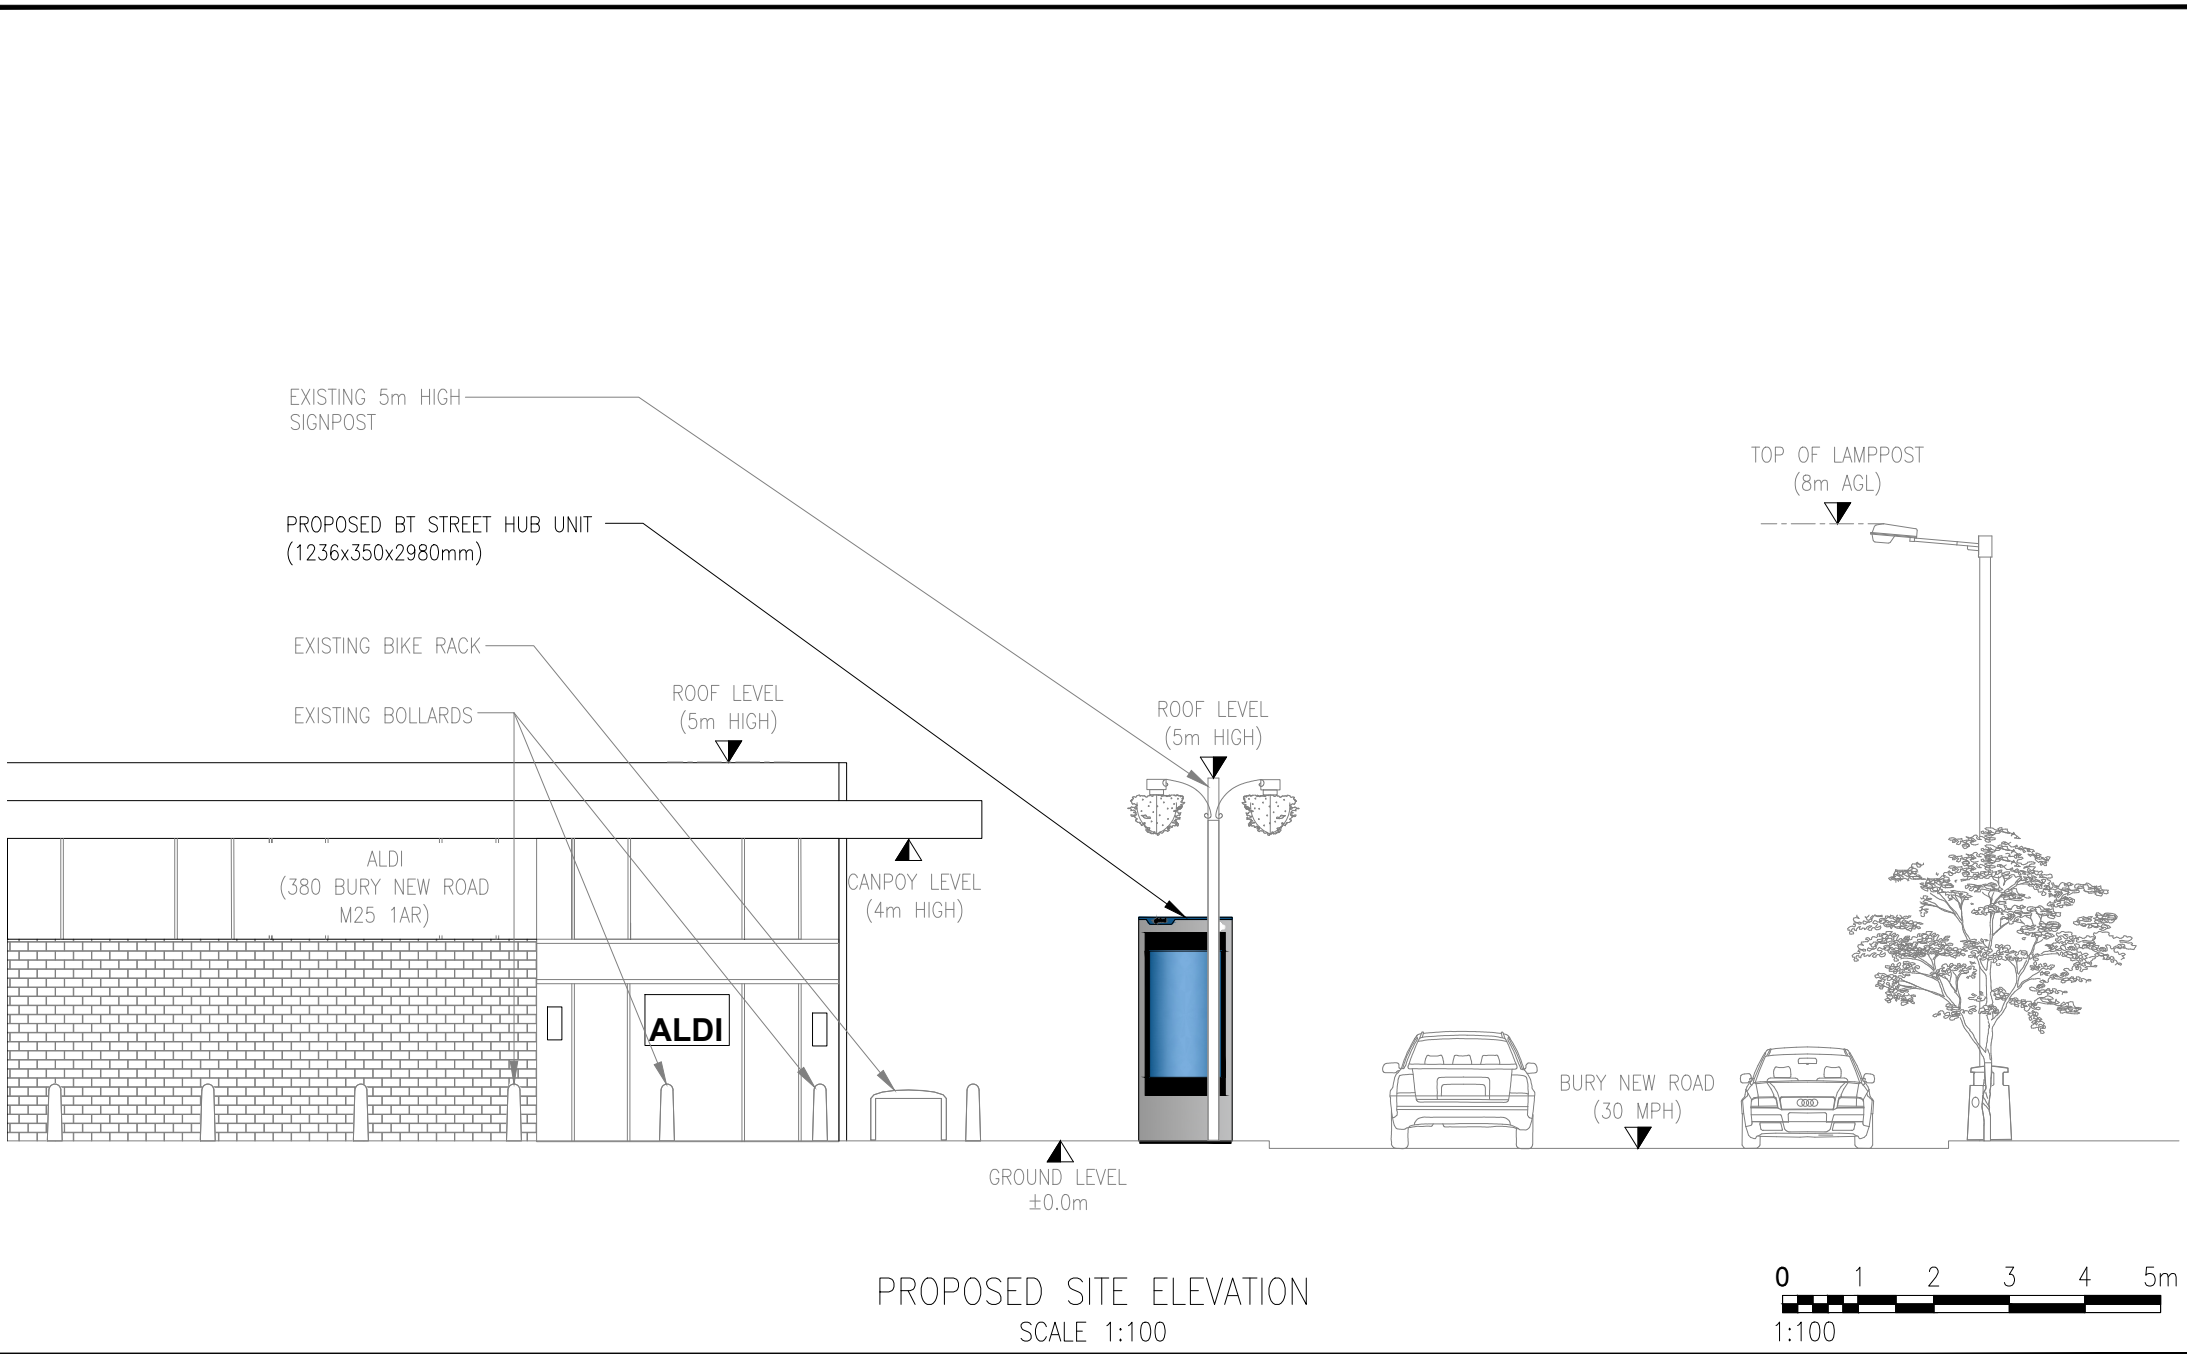

B	DIMENSION ADDED FOR VACANT FOOTPATH				CAP	06.12.24
A	ISSUED FOR APPROVAL				SM	12.11.24
REV	DESCRIPTION				BY	DATE
SCALE AS SHOW WHEN PRINTED AT A4		DRAWN	SM	CHECKED	CAP	ALL DIMENSIONS IN METRES U.N.O
		DATE	12.11.24	DATE	12.11.24	
LOCATION PLAN - Digital Mapping Solutions from Dotted Eyes.						
SITE BLOCK PLAN - Digital Mapping Solutions from Promap						

DRAWING TITLE
STREET HUB
PSW-101
PROPOSED SITE ELEVATION

SITE ADDRESS
BURY NEW ROAD
PRESTWICH
MANCHESTER
M25 1AR
REV
B