
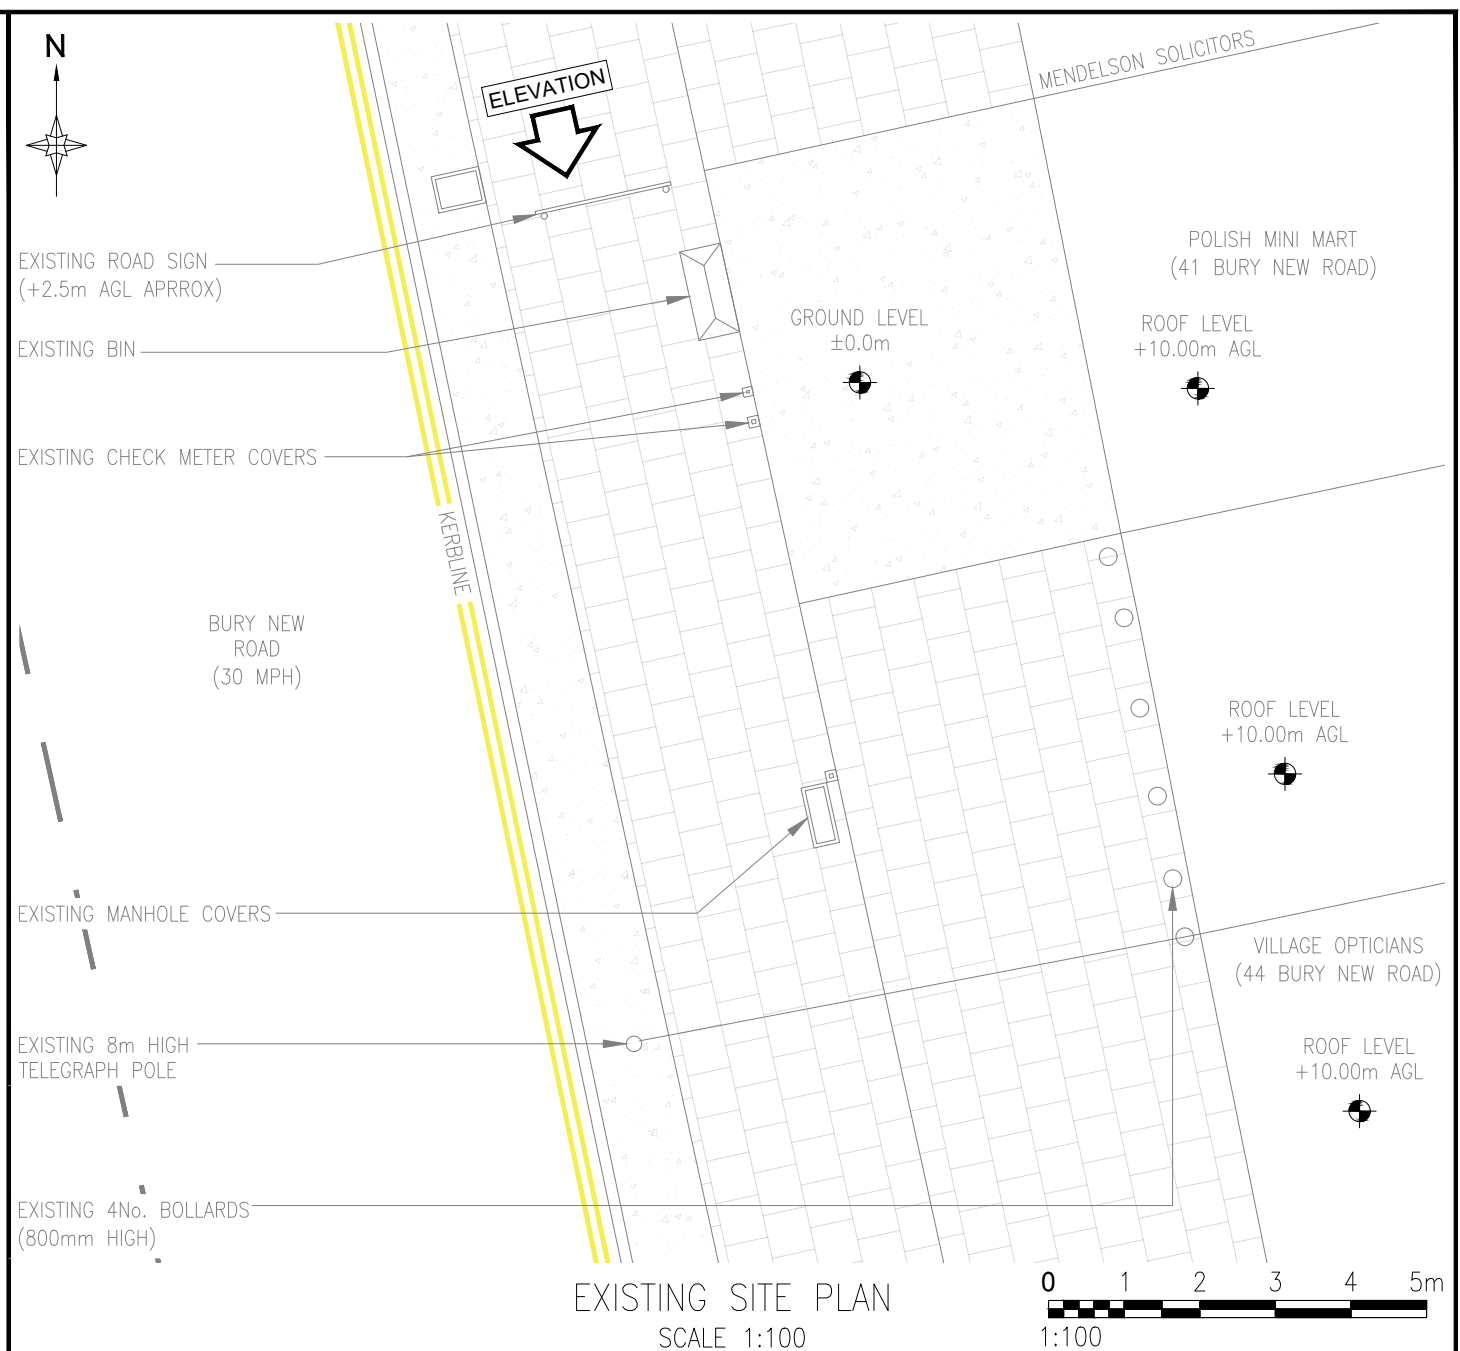
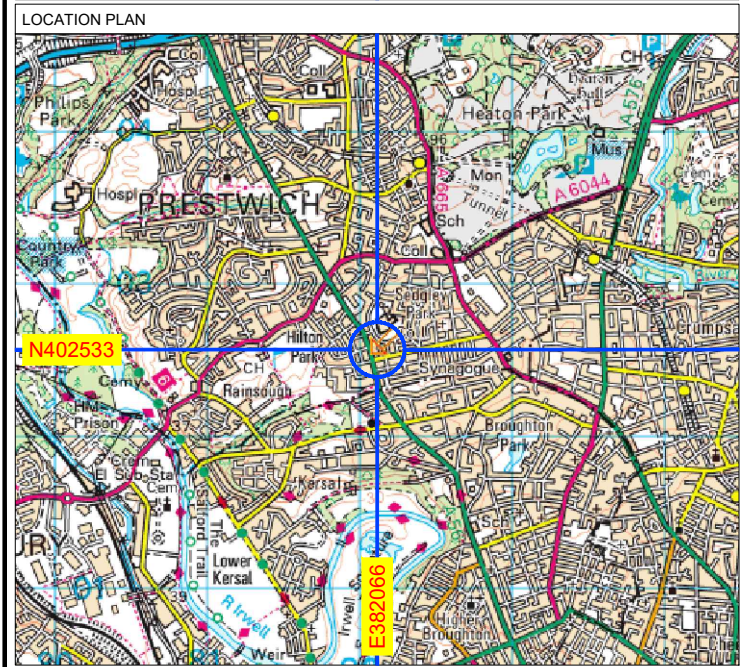



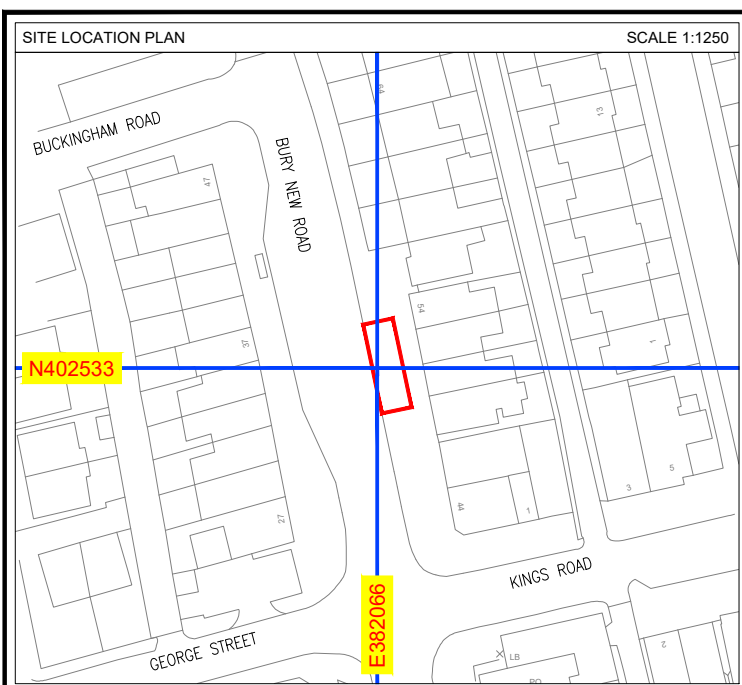


A		ISSUED FOR APPROVAL				CAP	14.11.24
REV	DESCRIPTION					BY	DATE
SCALE AS SHOW WHEN PRINTED AT A4		DRAWN	CAP	CHECKED	DCC	ALL DIMENSIONS IN METRES U.N.O	
		DATE	14.11.24	DATE	14.11.24		
LOCATION PLAN - Digital Mapping Solutions from Dotted Eyes.							
SITE BLOCK PLAN - Digital Mapping Solutions from Promap							

DRAWING TITLE
STREET HUB
PSW-104
EXISTING SITE PLAN

SITE ADDRESS
41 BURY NEW ROAD
SEDGLEY PARK
PRESTWICH
M25 9WP

REV	A
-----	---

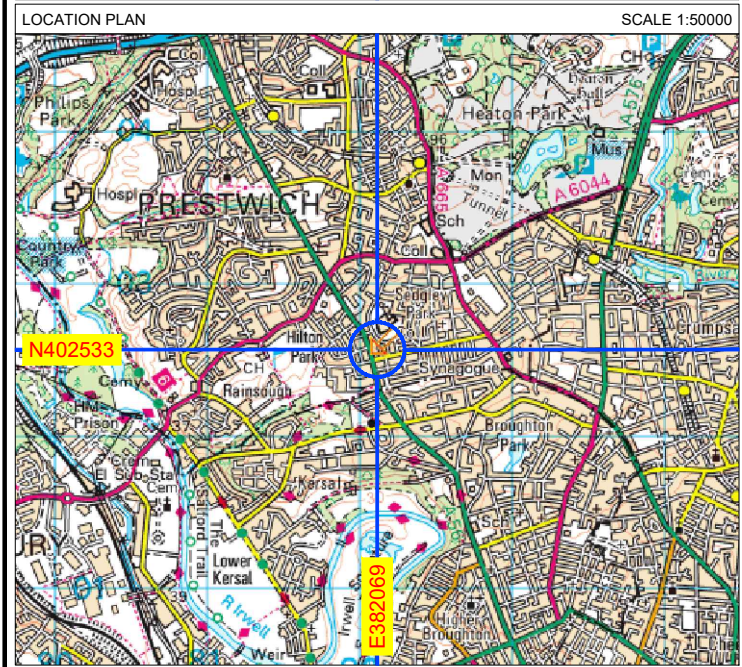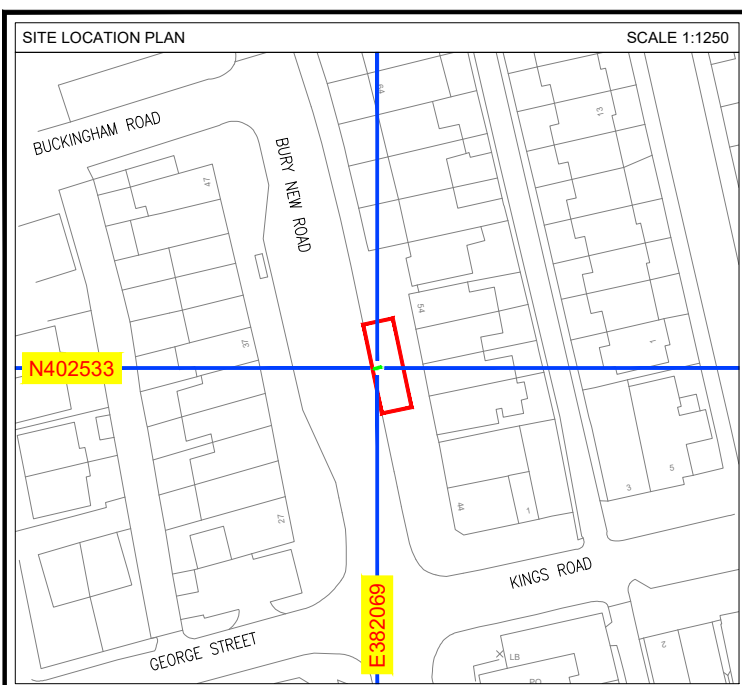


A		ISSUED FOR APPROVAL				CAP	14.11.24
REV		DESCRIPTION				BY	DATE
SCALE AS SHOW WHEN PRINTED AT A4		DRAWN	CAP	CHECKED	DCC	ALL DIMENSIONS IN METRES U.N.O	
		DATE	14.11.24	DATE	14.11.24		
LOCATION PLAN - Digital Mapping Solutions from Dotted Eyes.							
SITE BLOCK PLAN - Digital Mapping Solutions from Promap							

DRAWING TITLE
STREET HUB
PSW-104
PROPOSED SITE PLAN

SITE ADDRESS
41 BURY NEW ROAD
SEDGLEY PARK
PRESTWICH
M25 9WP

REV	A
-----	---

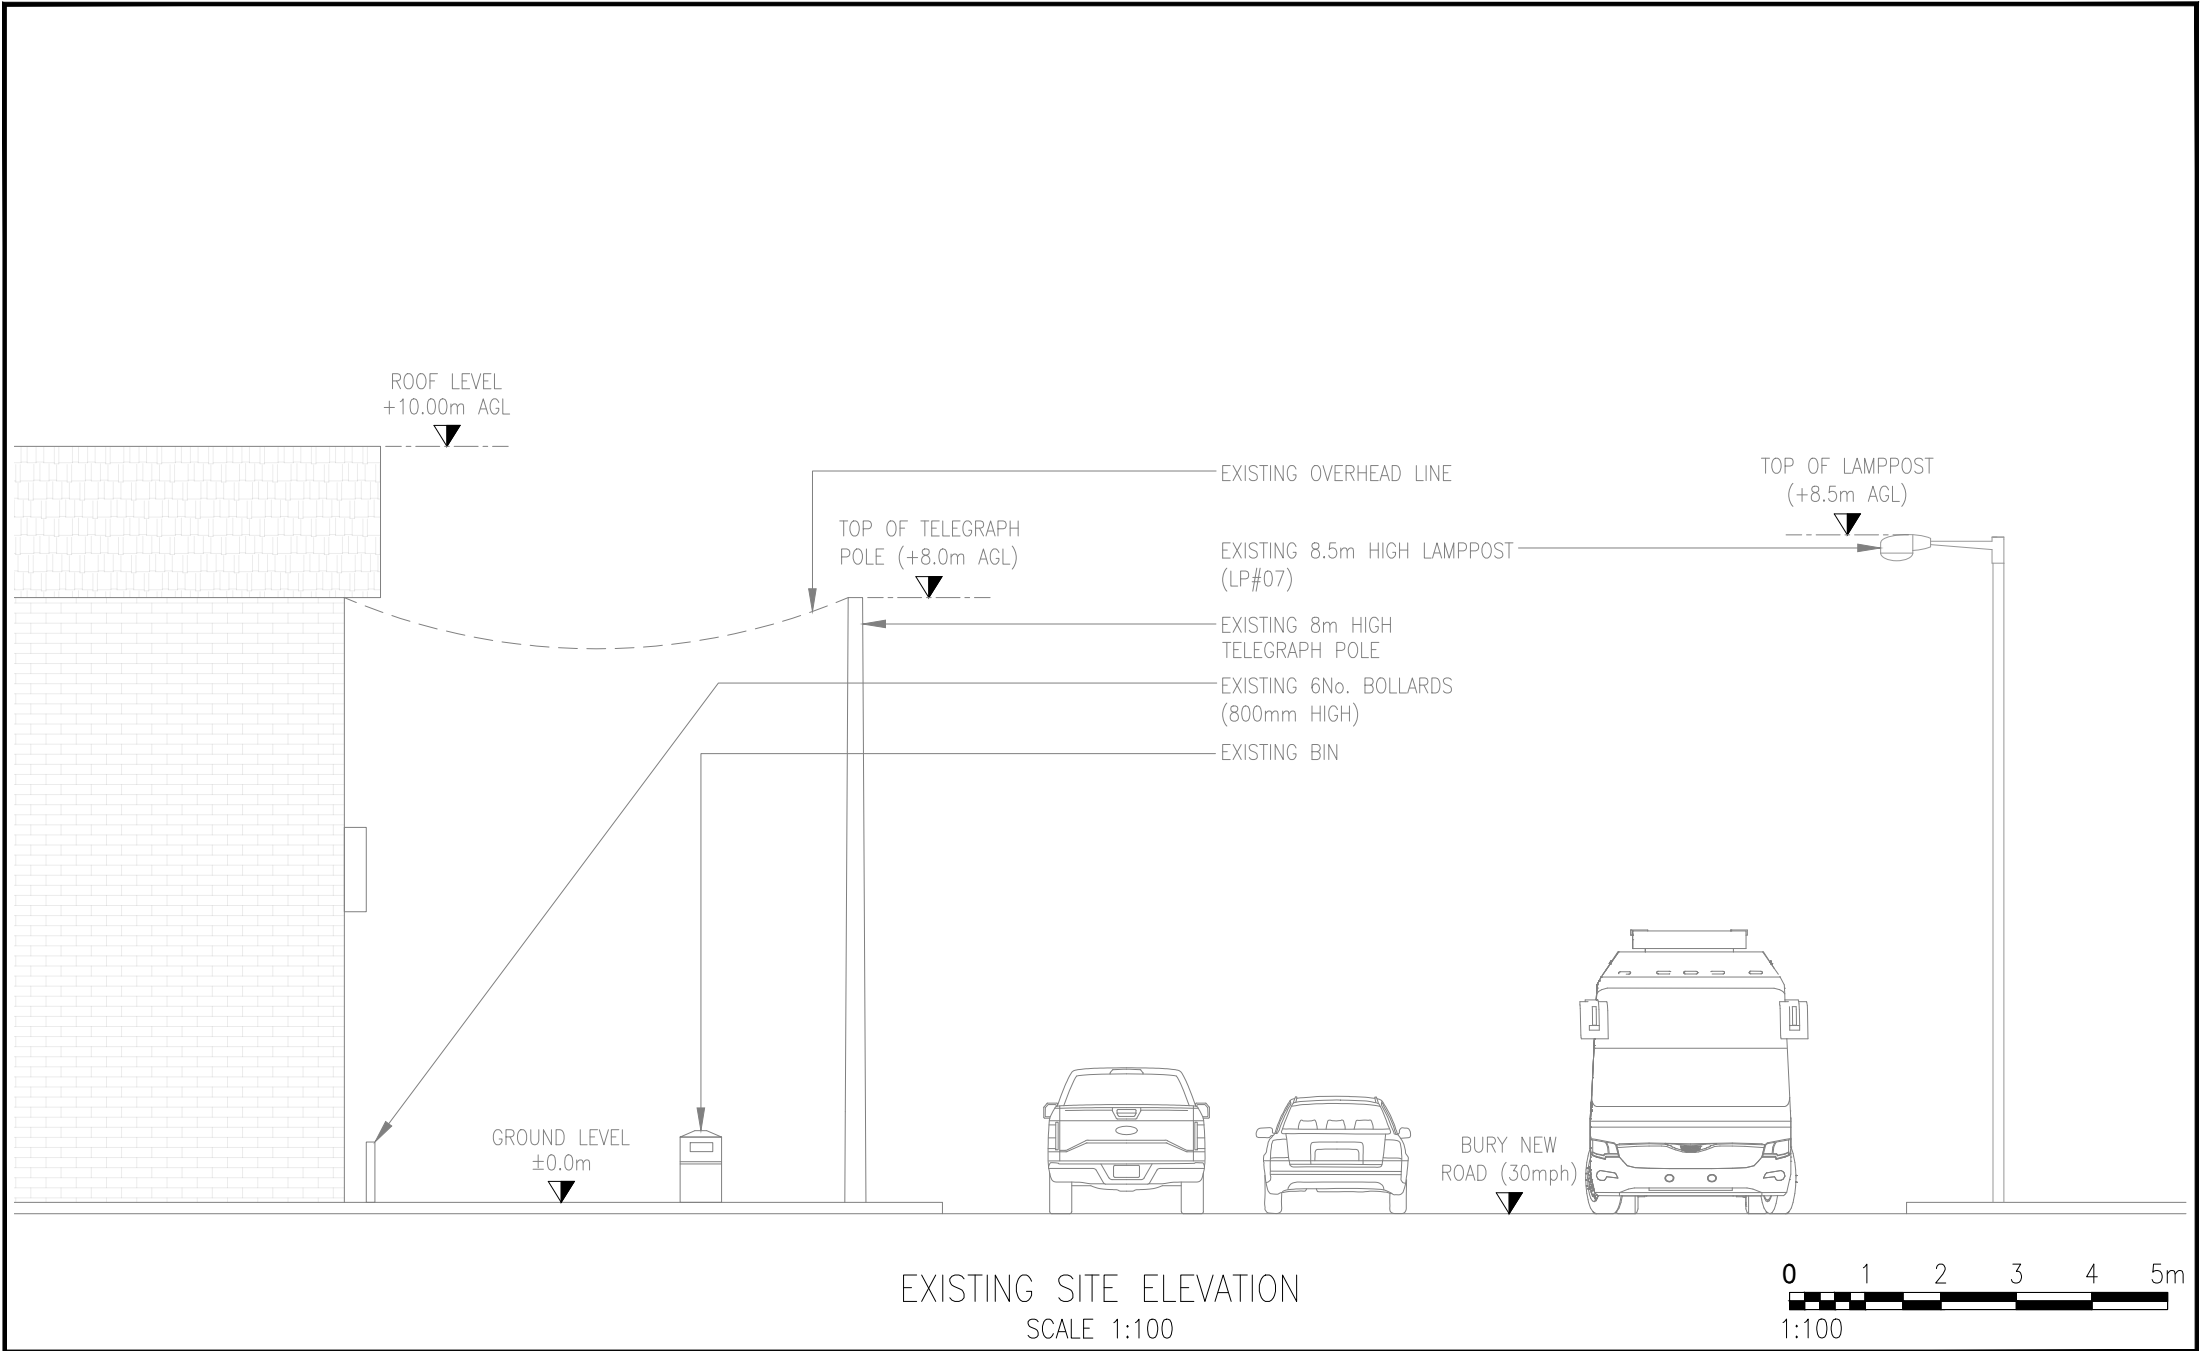


A		ISSUED FOR APPROVAL				CAP	14.11.24
REV		DESCRIPTION				BY	DATE
SCALE AS SHOW WHEN PRINTED AT A4		DRAWN	CAP	CHECKED	DCC	ALL DIMENSIONS IN METRES U.N.O	
		DATE	14.11.24	DATE	14.11.24		
LOCATION PLAN - Digital Mapping Solutions from Dotted Eyes.							
SITE BLOCK PLAN - Digital Mapping Solutions from Promap							

DRAWING TITLE
STREET HUB
PSW-104
EXISTING SITE ELEVATION

SITE ADDRESS
41 BURY NEW ROAD
SEDGLEY PARK
PRESTWICH
M25 9WP

REV A

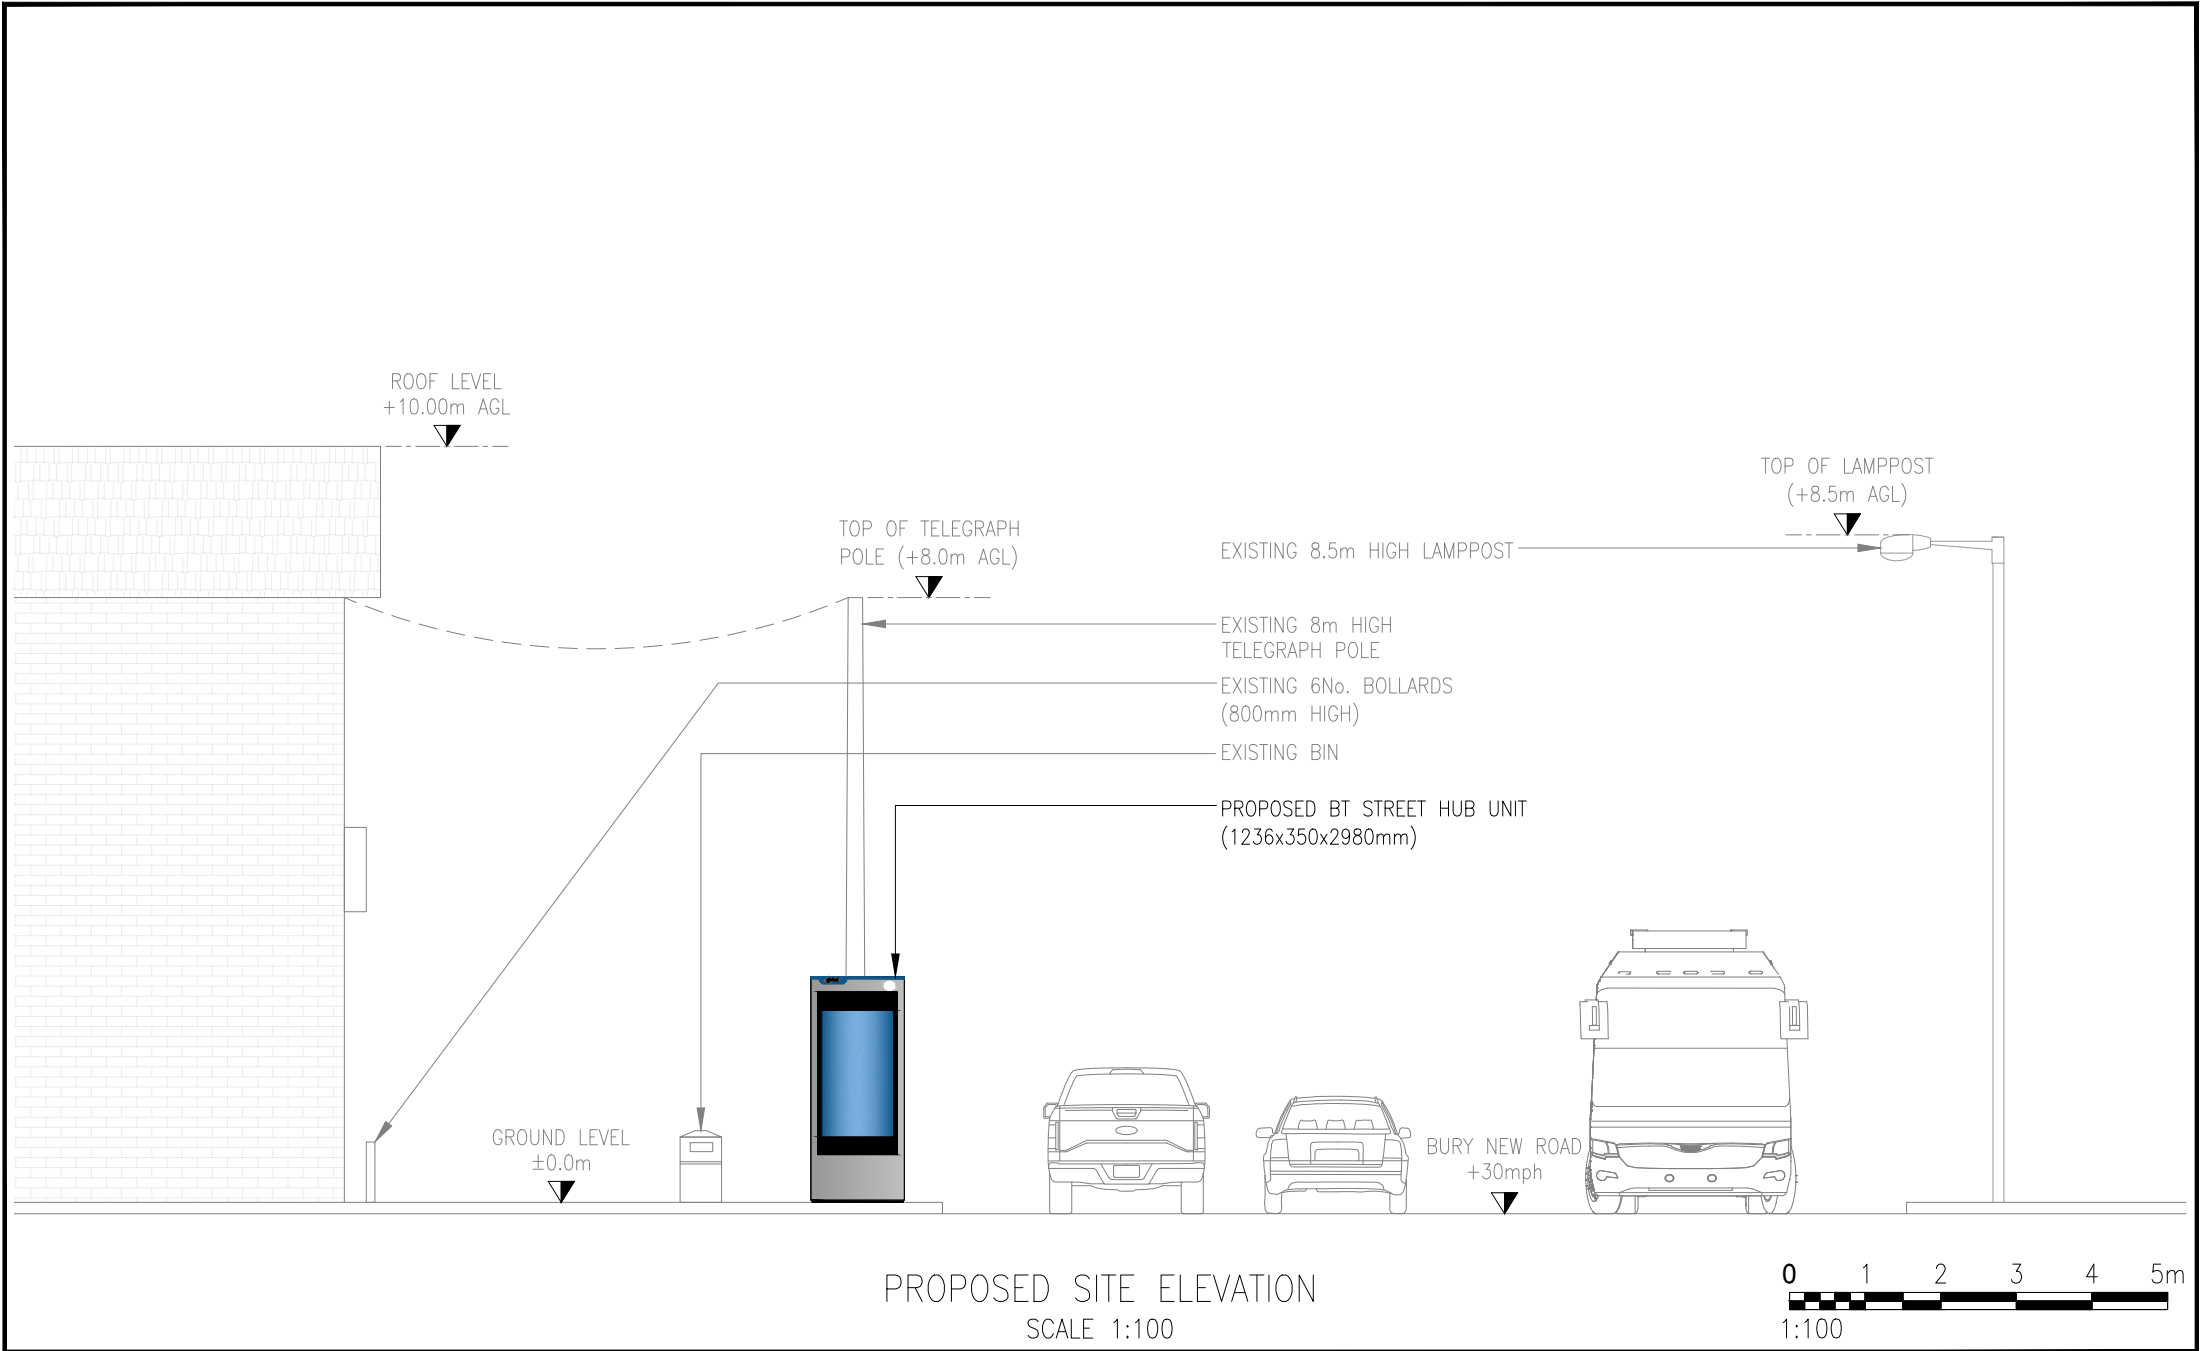

A	ISSUED FOR APPROVAL					CAP	14.11.24
REV	DESCRIPTION					BY	DATE
SCALE AS SHOW WHEN PRINTED AT A4		DRAWN	CAP	CHECKED	DCC	ALL DIMENSIONS IN METRES U.N.O	
		DATE	14.11.24	DATE	14.11.24		
LOCATION PLAN - Digital Mapping Solutions from Dotted Eyes.							
SITE BLOCK PLAN - Digital Mapping Solutions from Promap							

DRAWING TITLE
STREET HUB
PSW-104
PROPOSED SITE ELEVATION

SITE ADDRESS
41 BURY NEW ROAD
SEDGLEY PARK
PRESTWICH
M25 9WP

REV A