
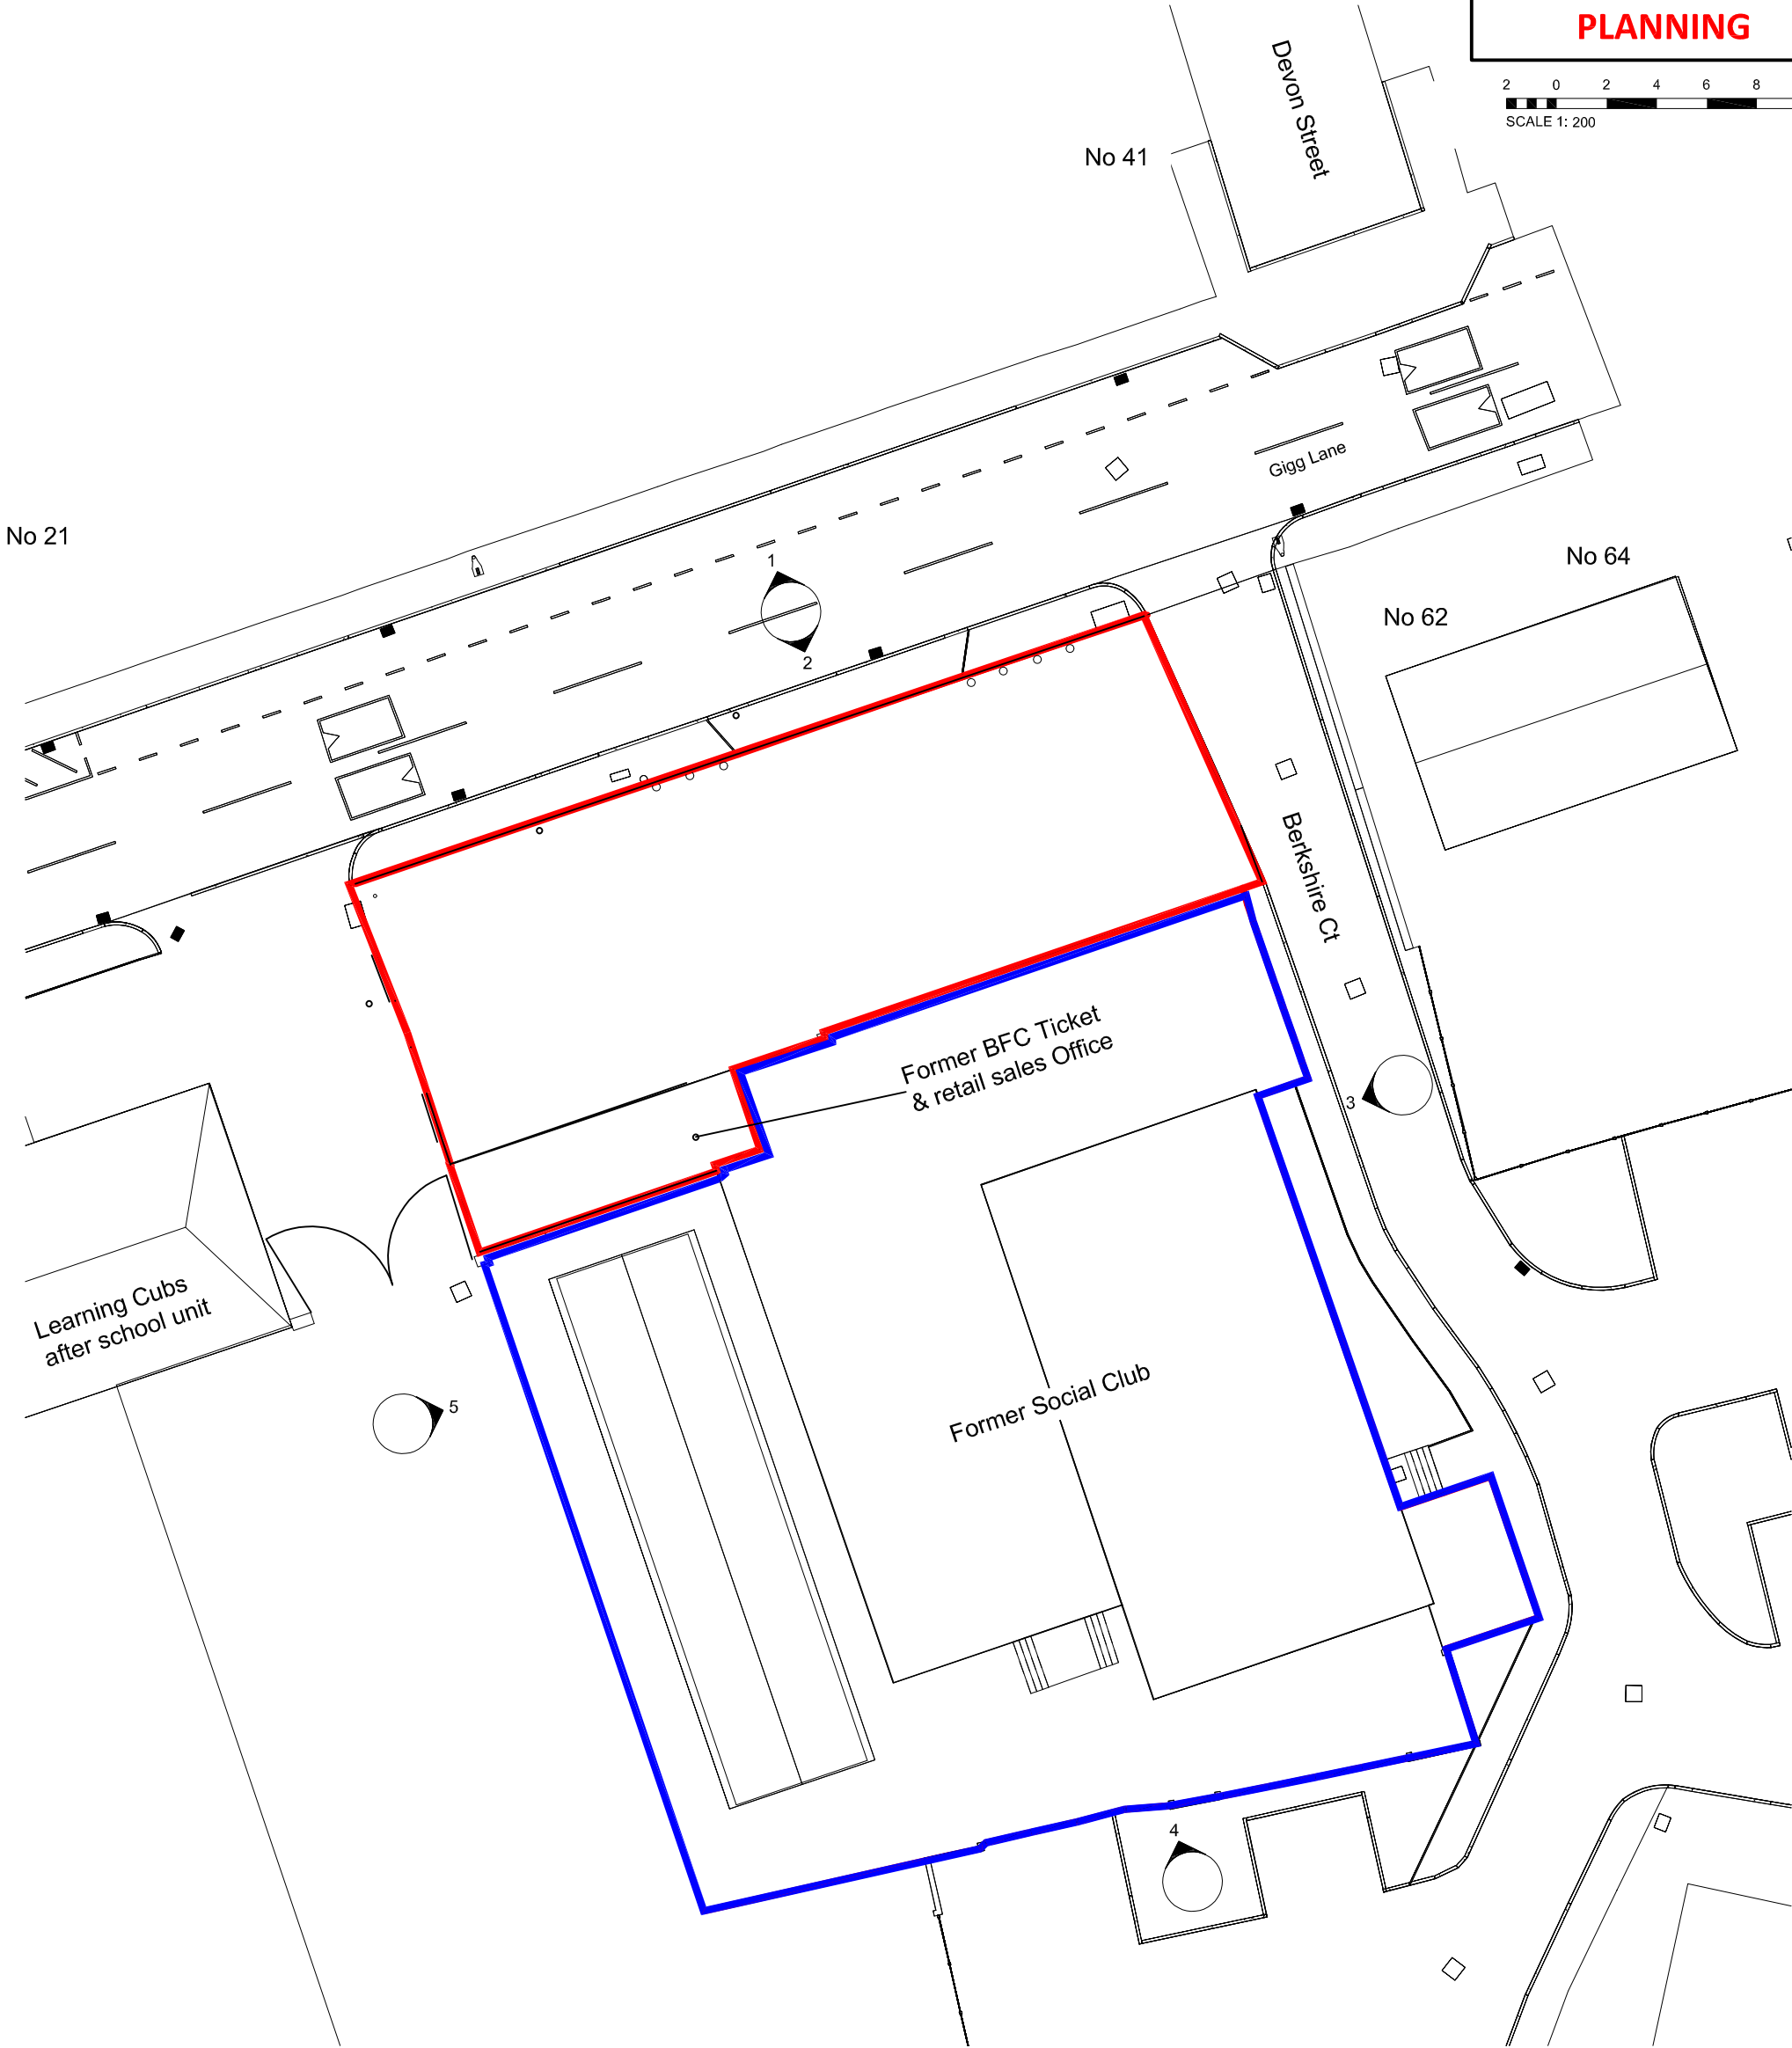


PLANNING

 

Rev	Description	By	Chk	Date
Project:	Change of Use to Web Based Car Sales Gigg Lane, Bury, BL9 9HU			
Title:	Site plan as Existing			
Client:	Car Sales Club Ltd			
Drawn By:	Checked By:			on 28.02.24
Original Size:	A2	Project Number:	22138	
Drawing Number:	S1-XX-DR-A-0802			REV

Site Plan Existing
1 : 200