
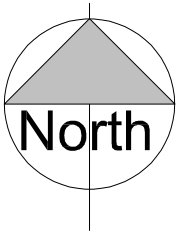
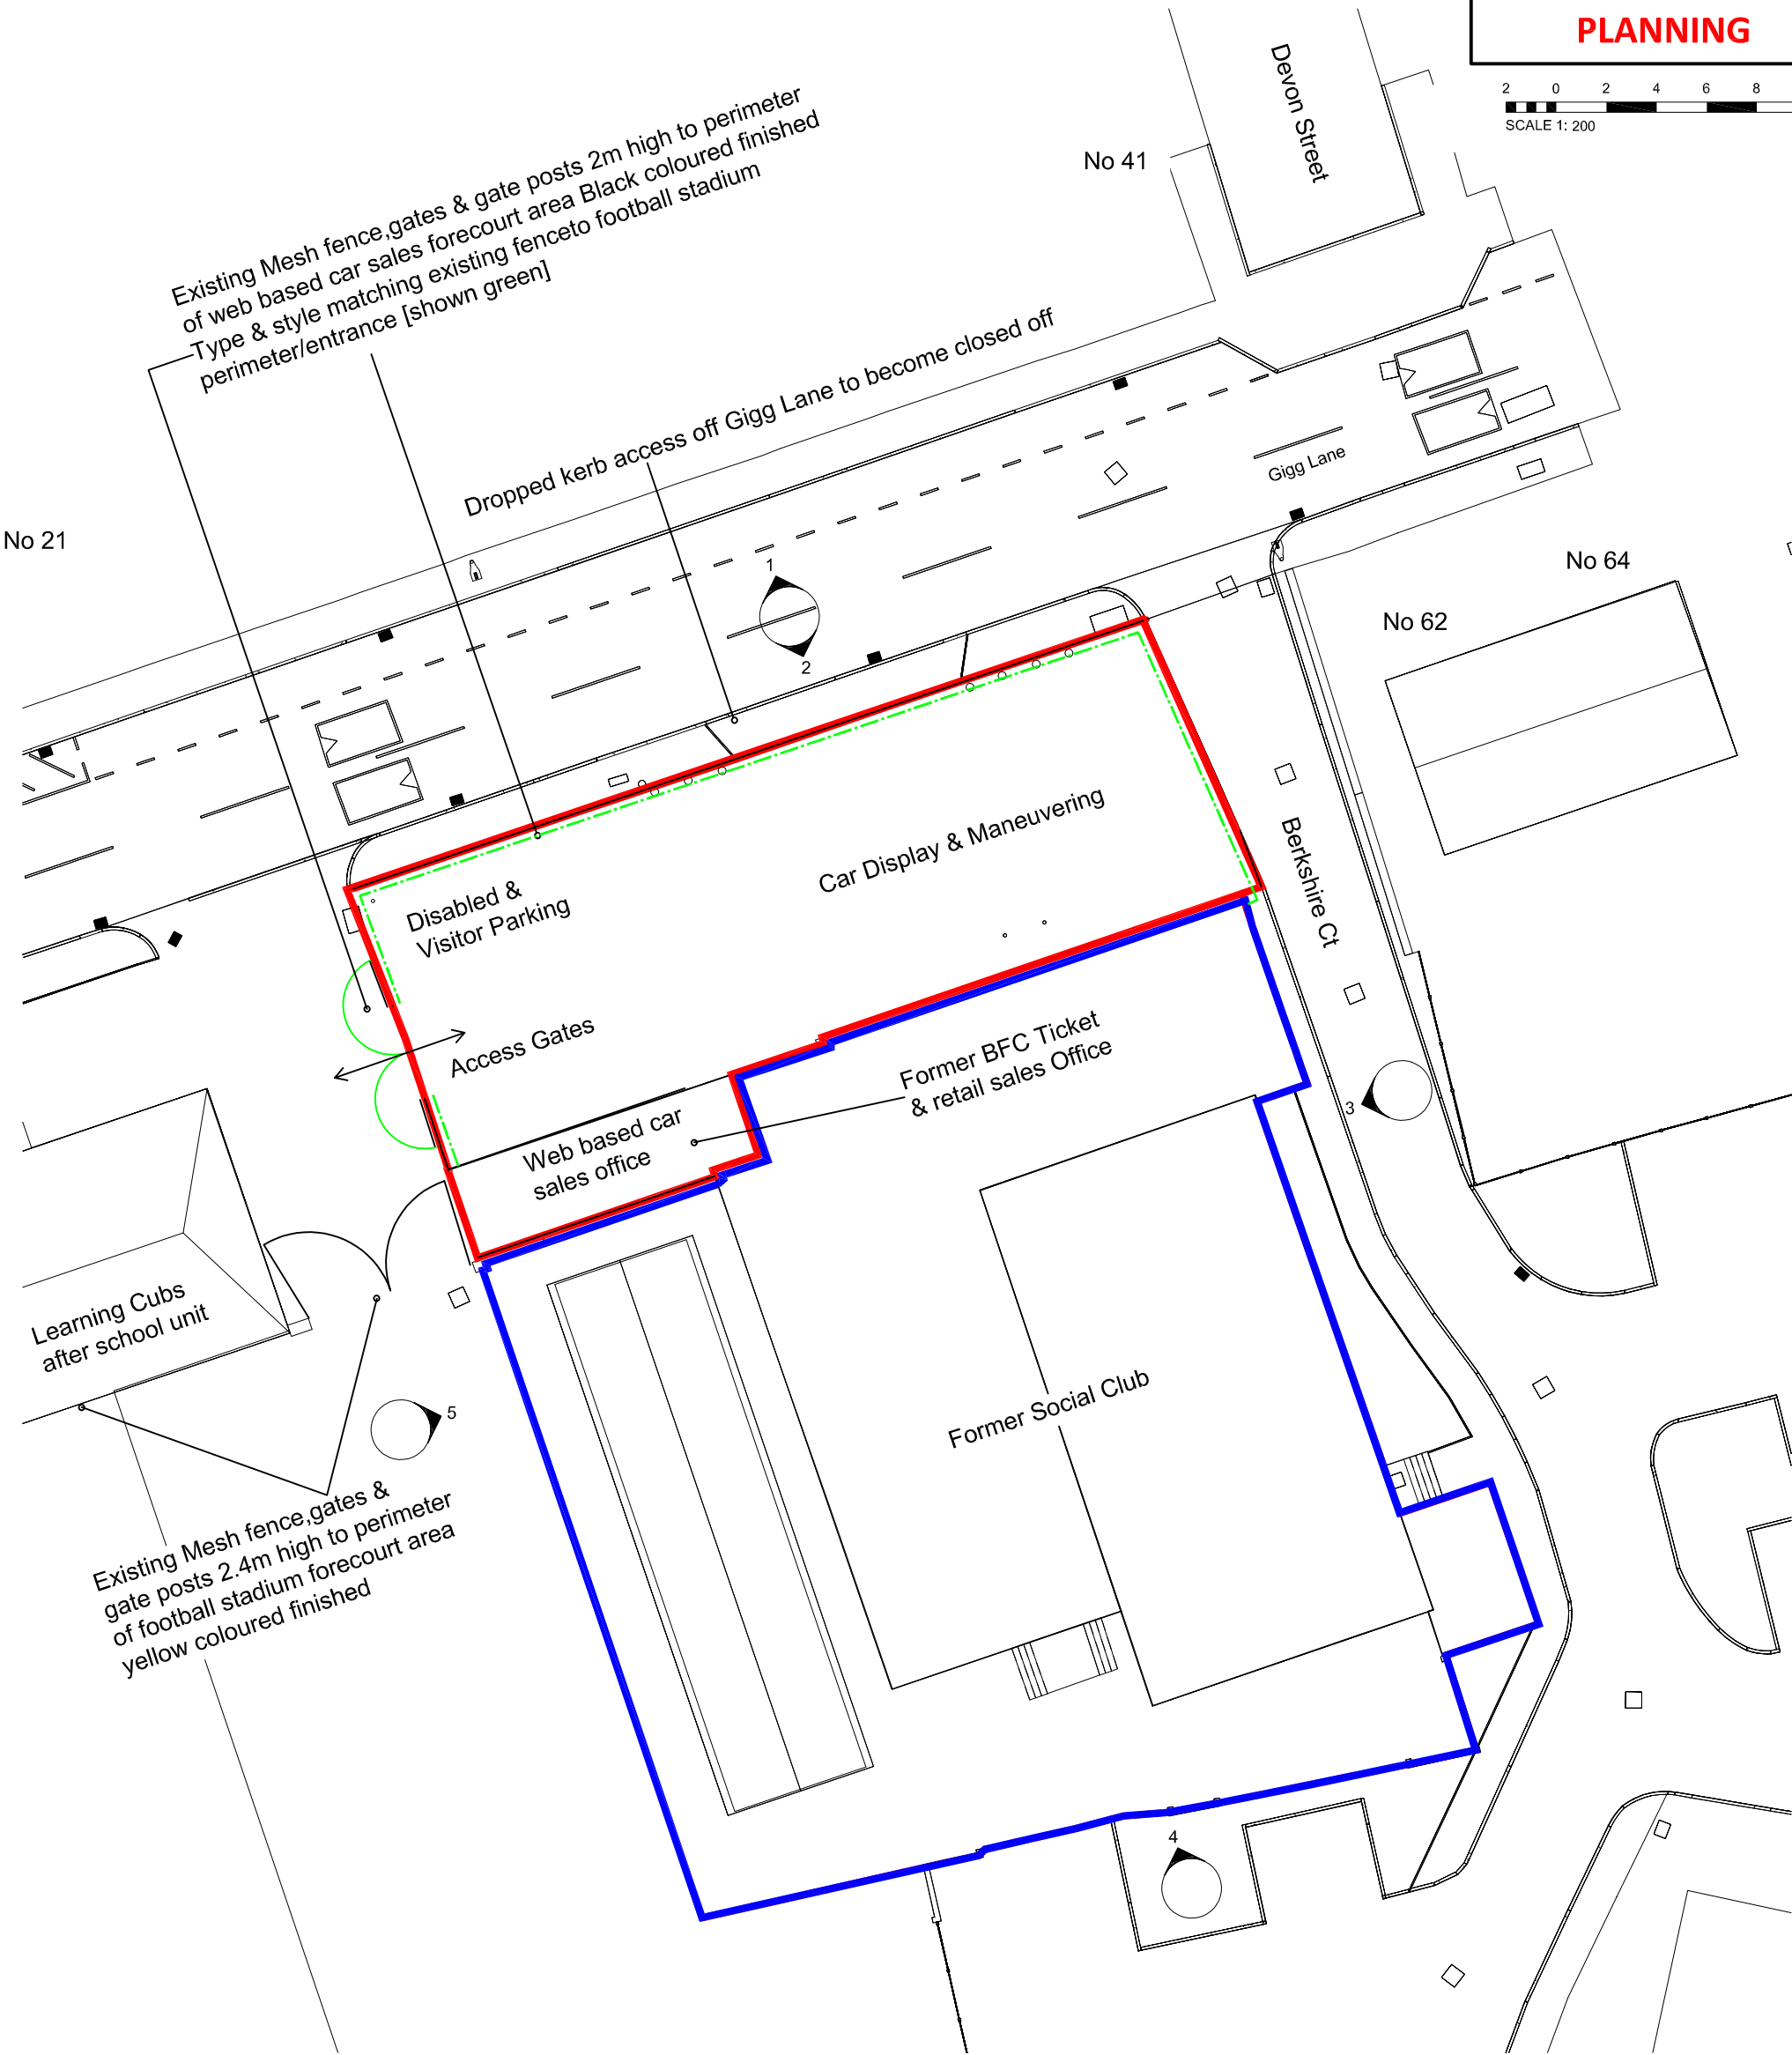


PLANNING

 

Site Plan Existing
1 : 200

Rev	Description	By	Chk	Date
Project: Change of Use to Web Based Car Sales Gigg Lane, Bury, BL9 9HU				
Title: Site plan as Proposed				
Client: Car Sales Club Ltd				
Drawn By:	Checked By:	on	28.02.24	
Original Size: A2	Project Number: 22138			
Drawing Number:	S1-XX-DR-A-0810			REV