


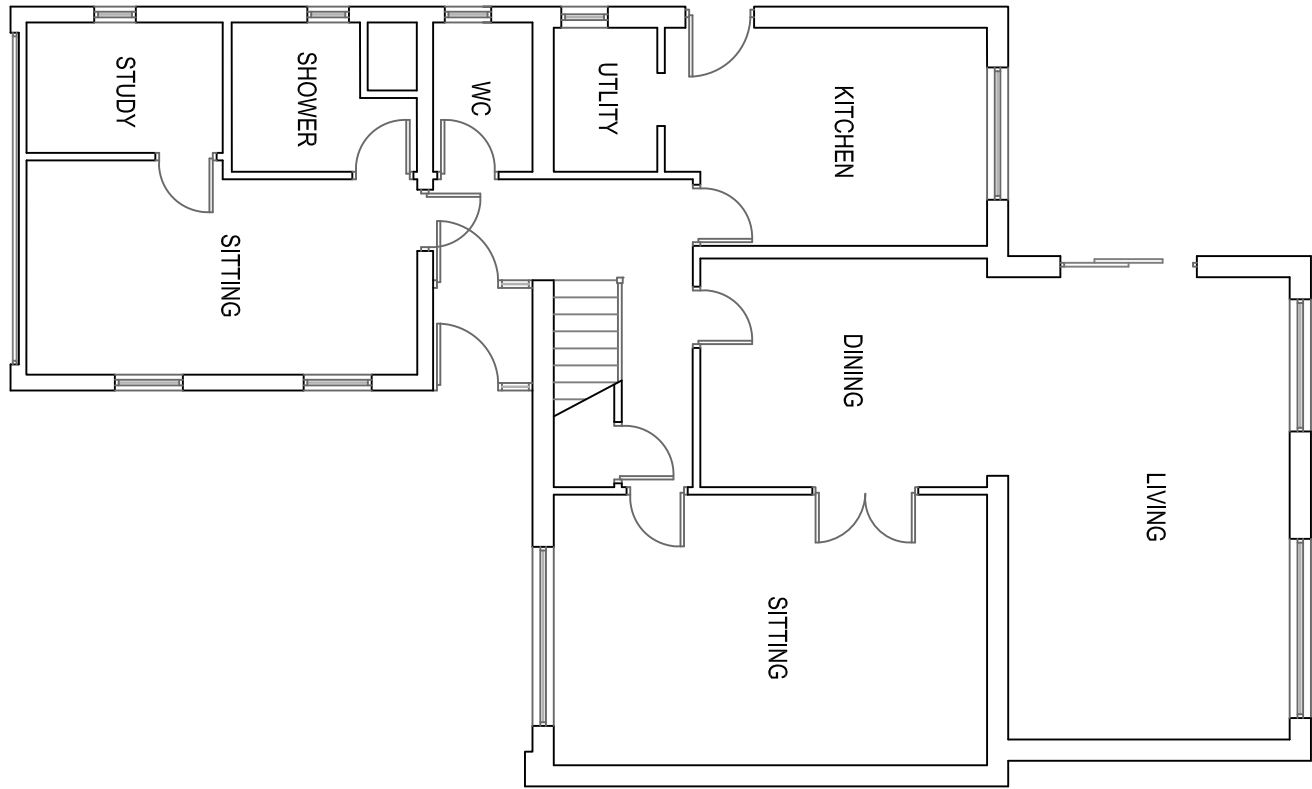


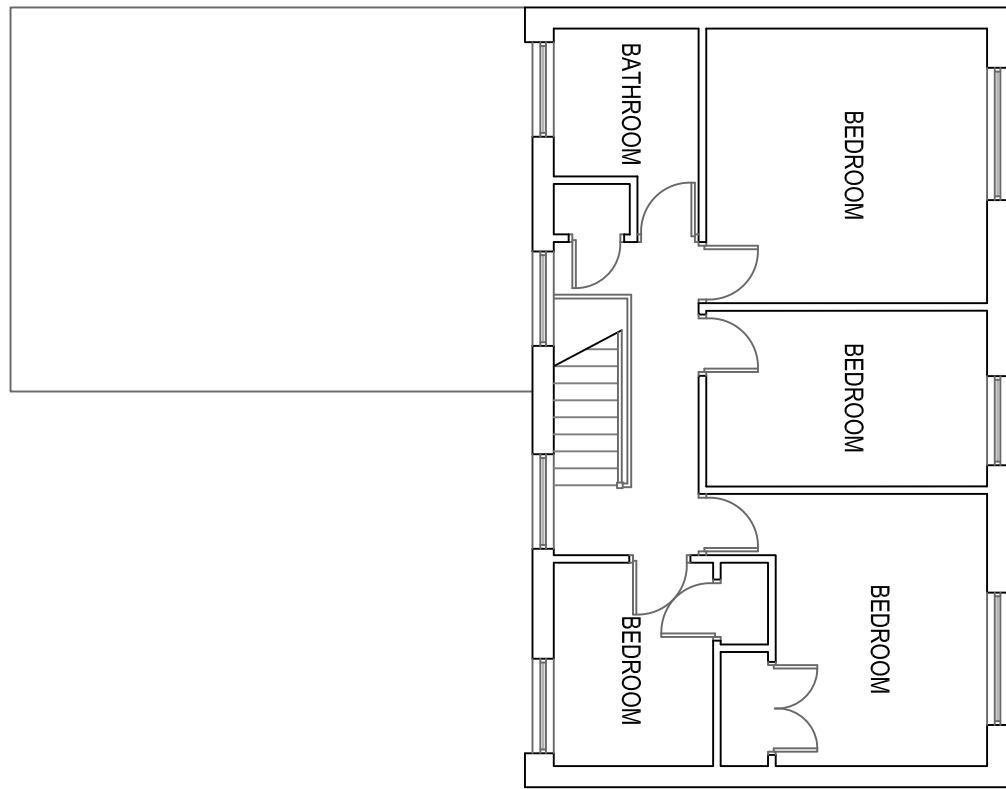


EXISTING GF PLAN 1:100

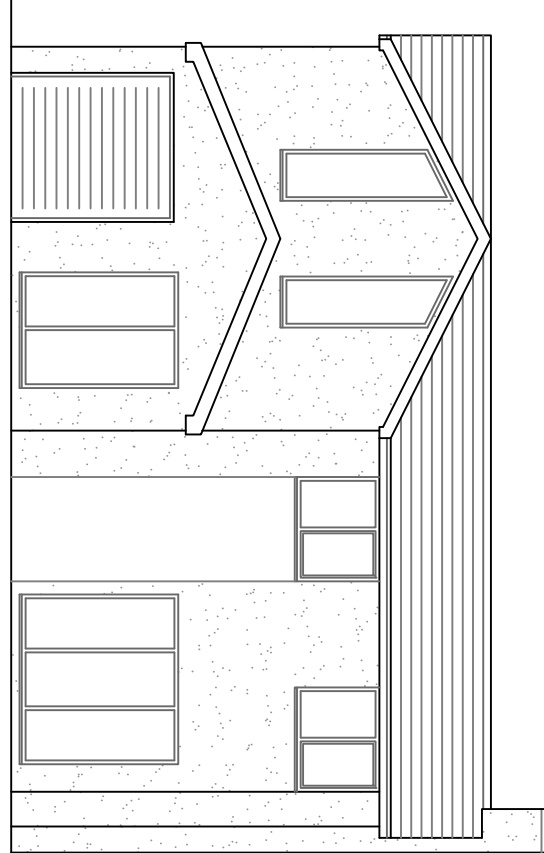


EXISTING FF PLAN 1:100

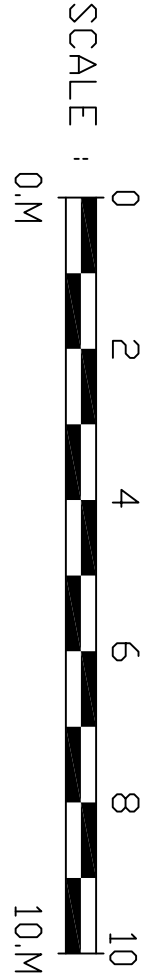


No. 9

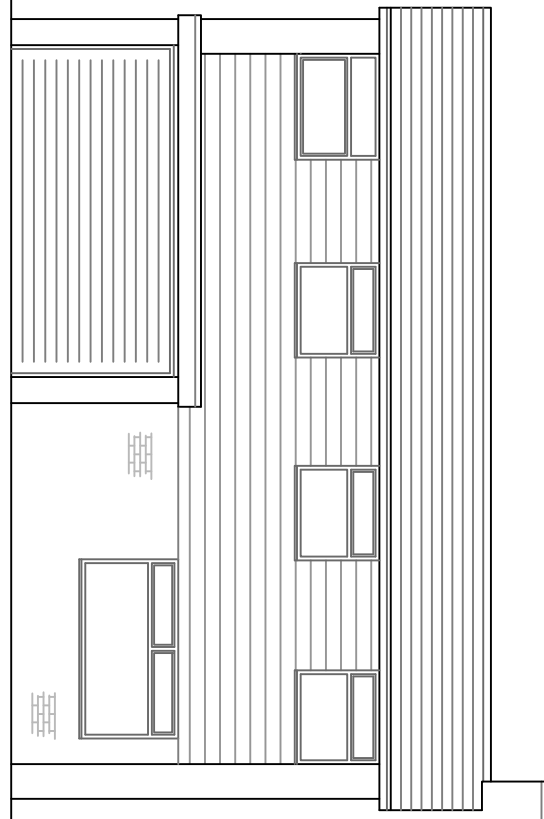


No.11

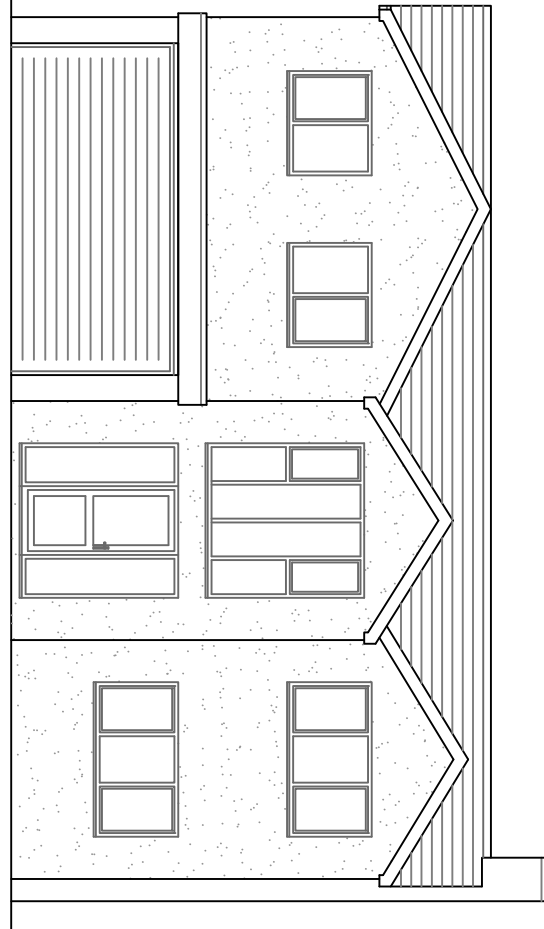


No.13

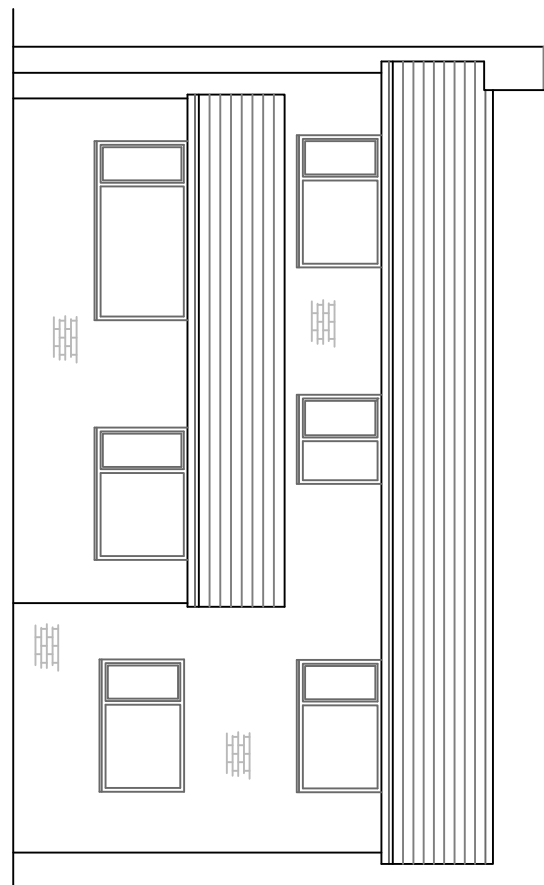


EXISTING REAR ELEVATION 1:100

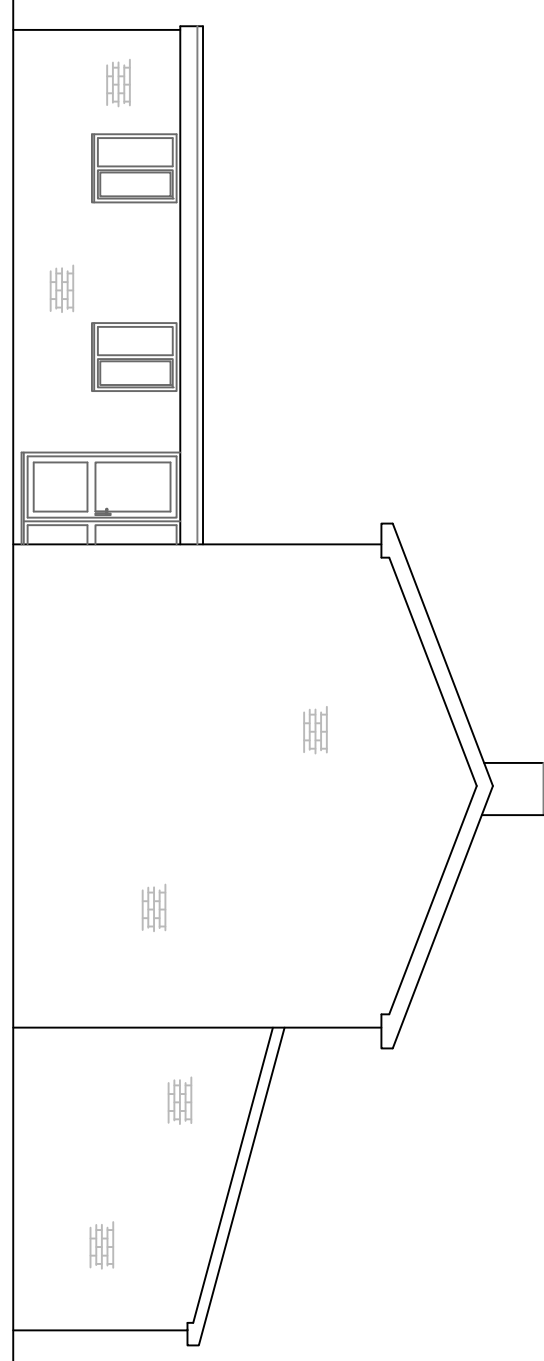


EXISTING SIDE ELEVATION 1:100

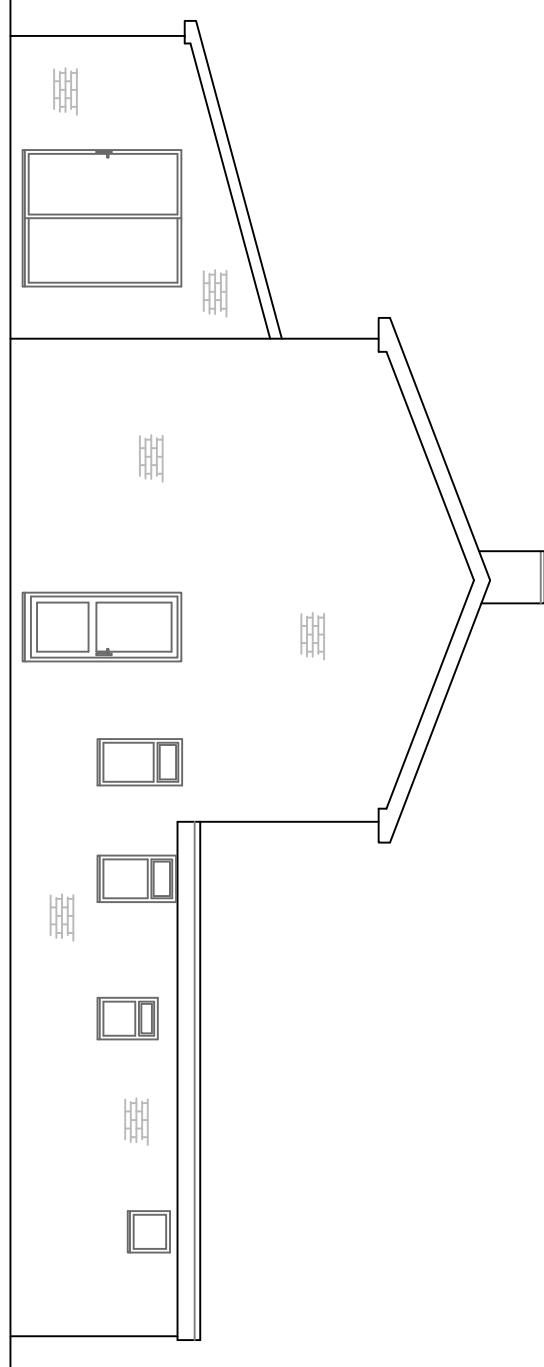


EXISTING SIDE ELEVATION 1:100

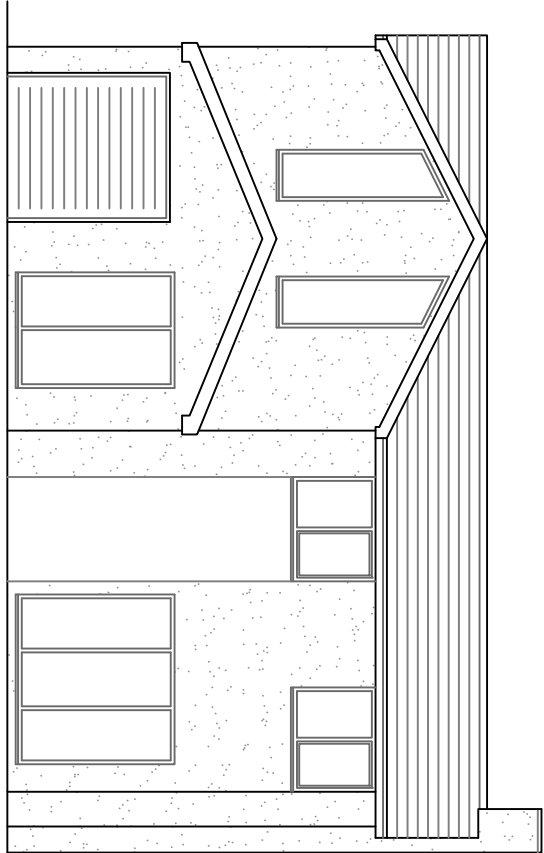


No. 9

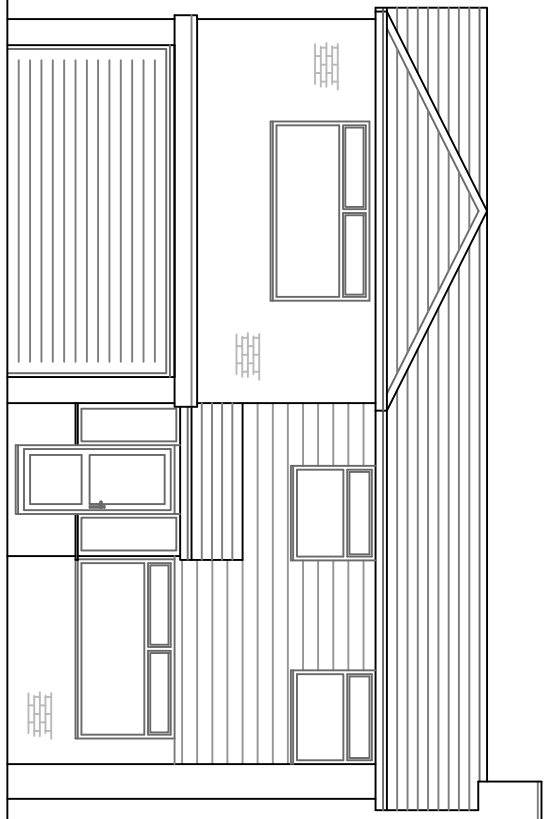


No.11

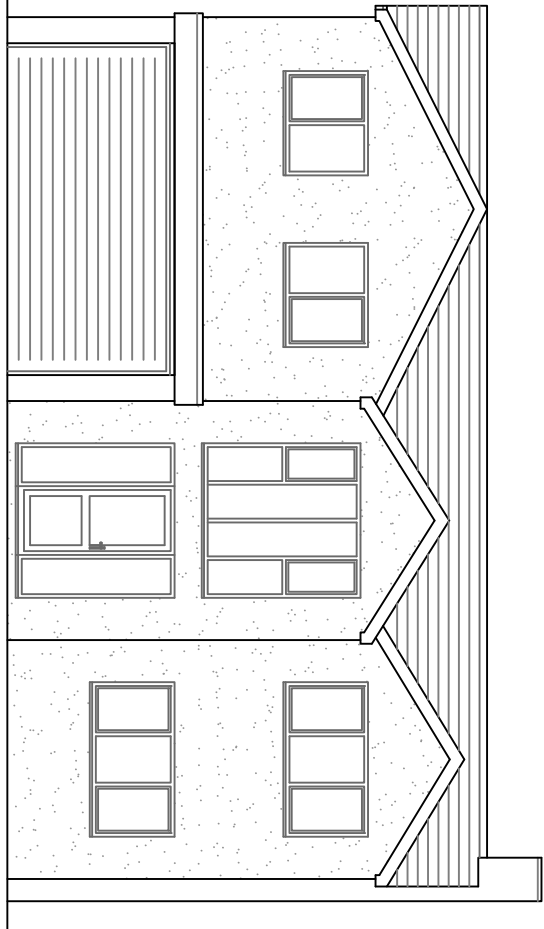


No.13

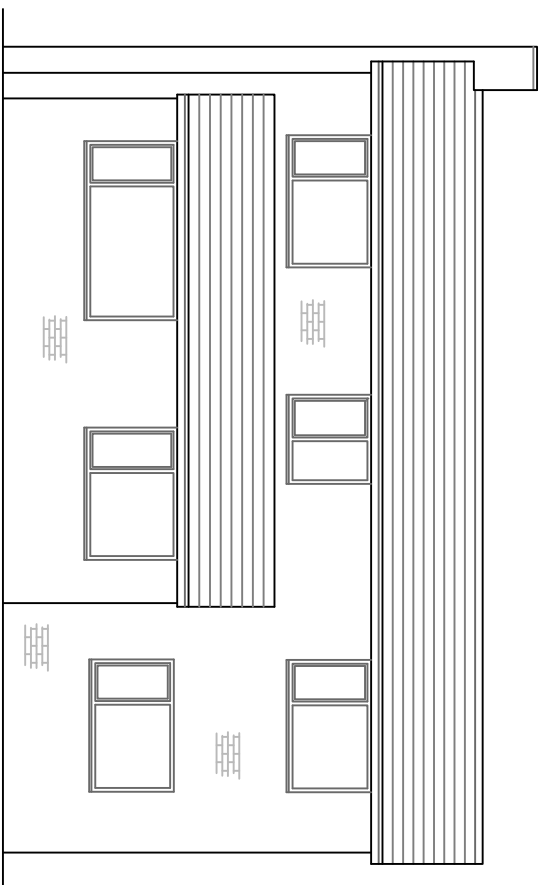


PROPOSED REAR ELEVATION 1:100

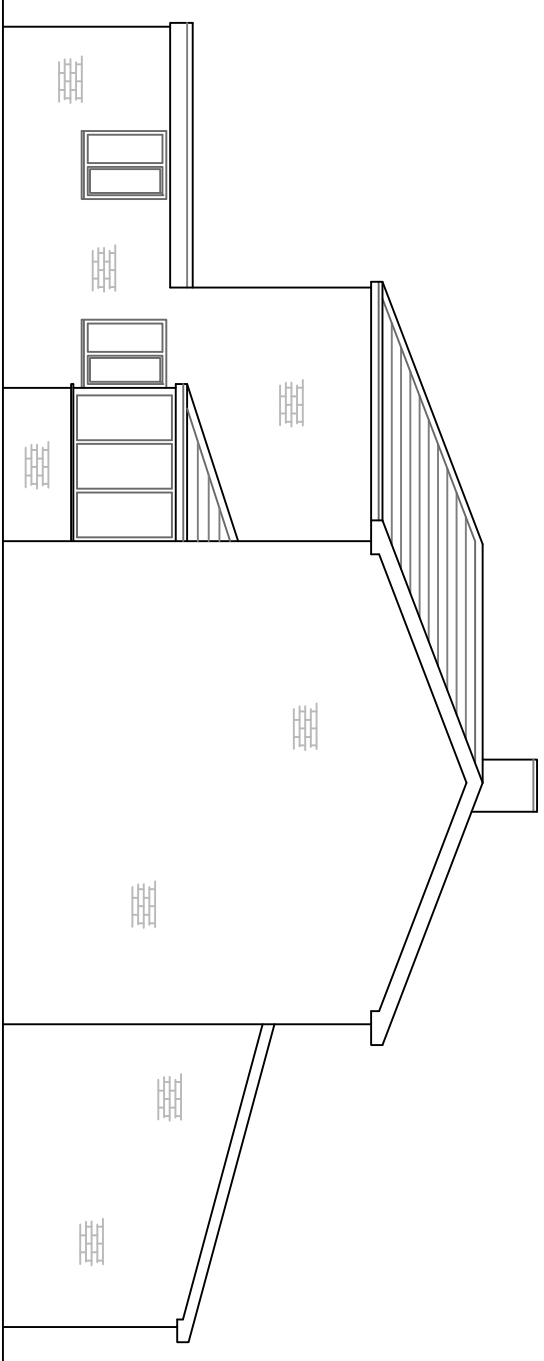


PROPOSED SIDE ELEVATION 1:100

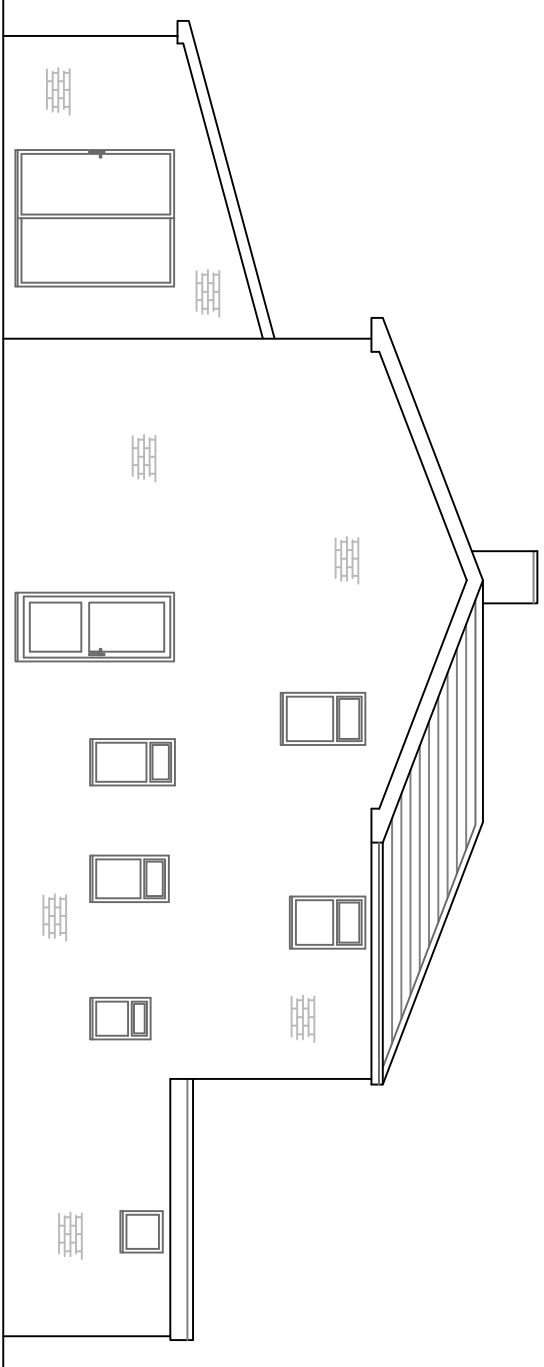


PROPOSED SIDE ELEVATION 1:100

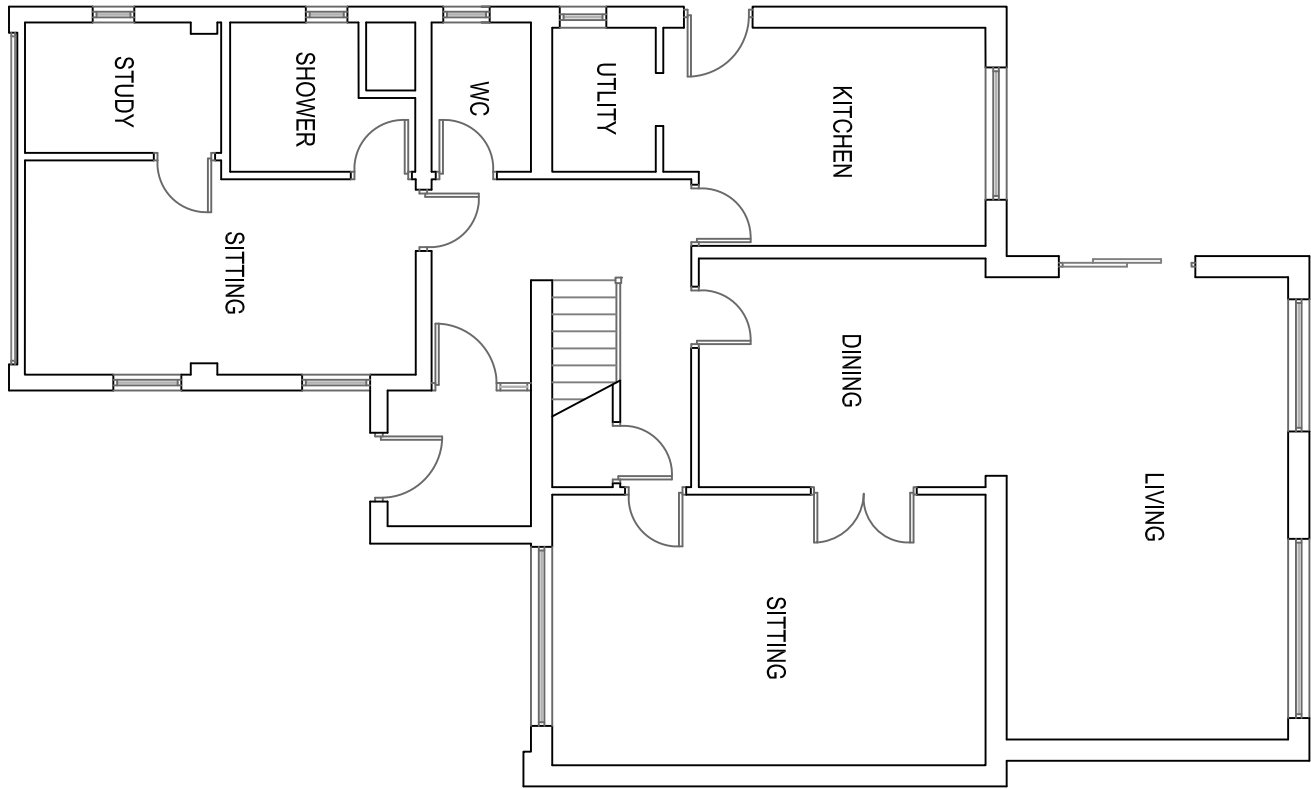

PROPOSED GF PLAN 1:100

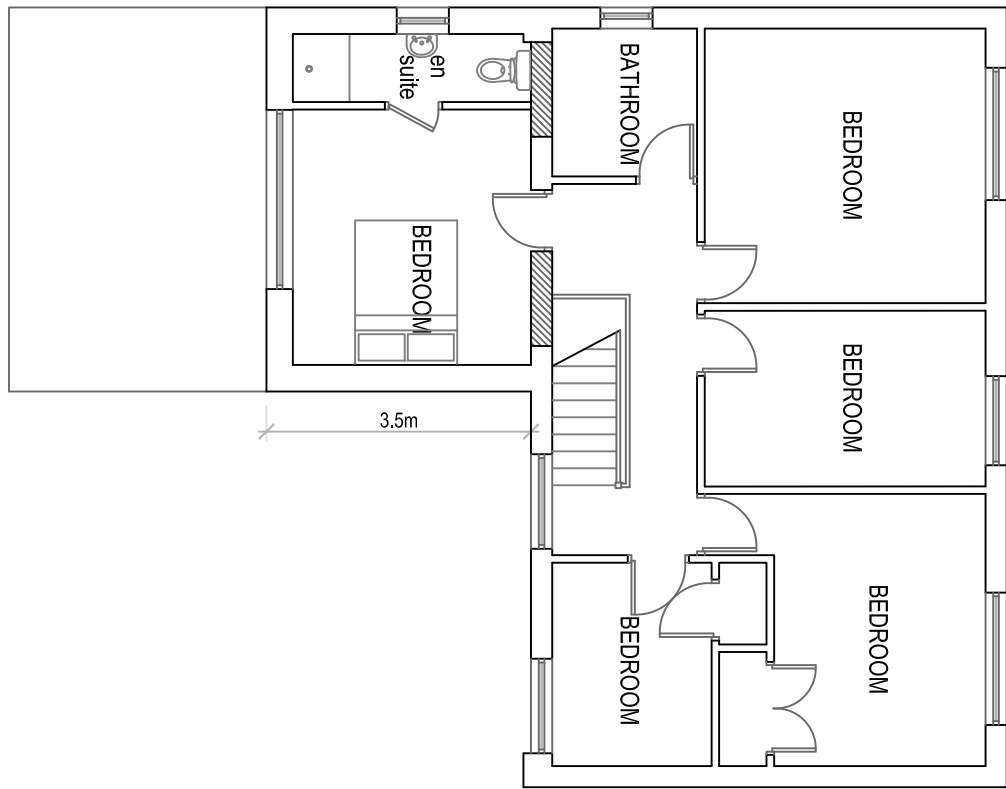

PROPOSED FF PLAN 1:100

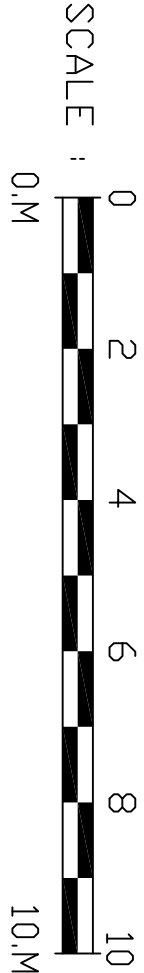

11 Marie Croft
Whitefield
M45 7NB

Existing & Proposed Plans
and Elevations

Drawn: CDW
Scale: 1:100 @ A1
Date: March 2024

2611_WHL_05_Planning