




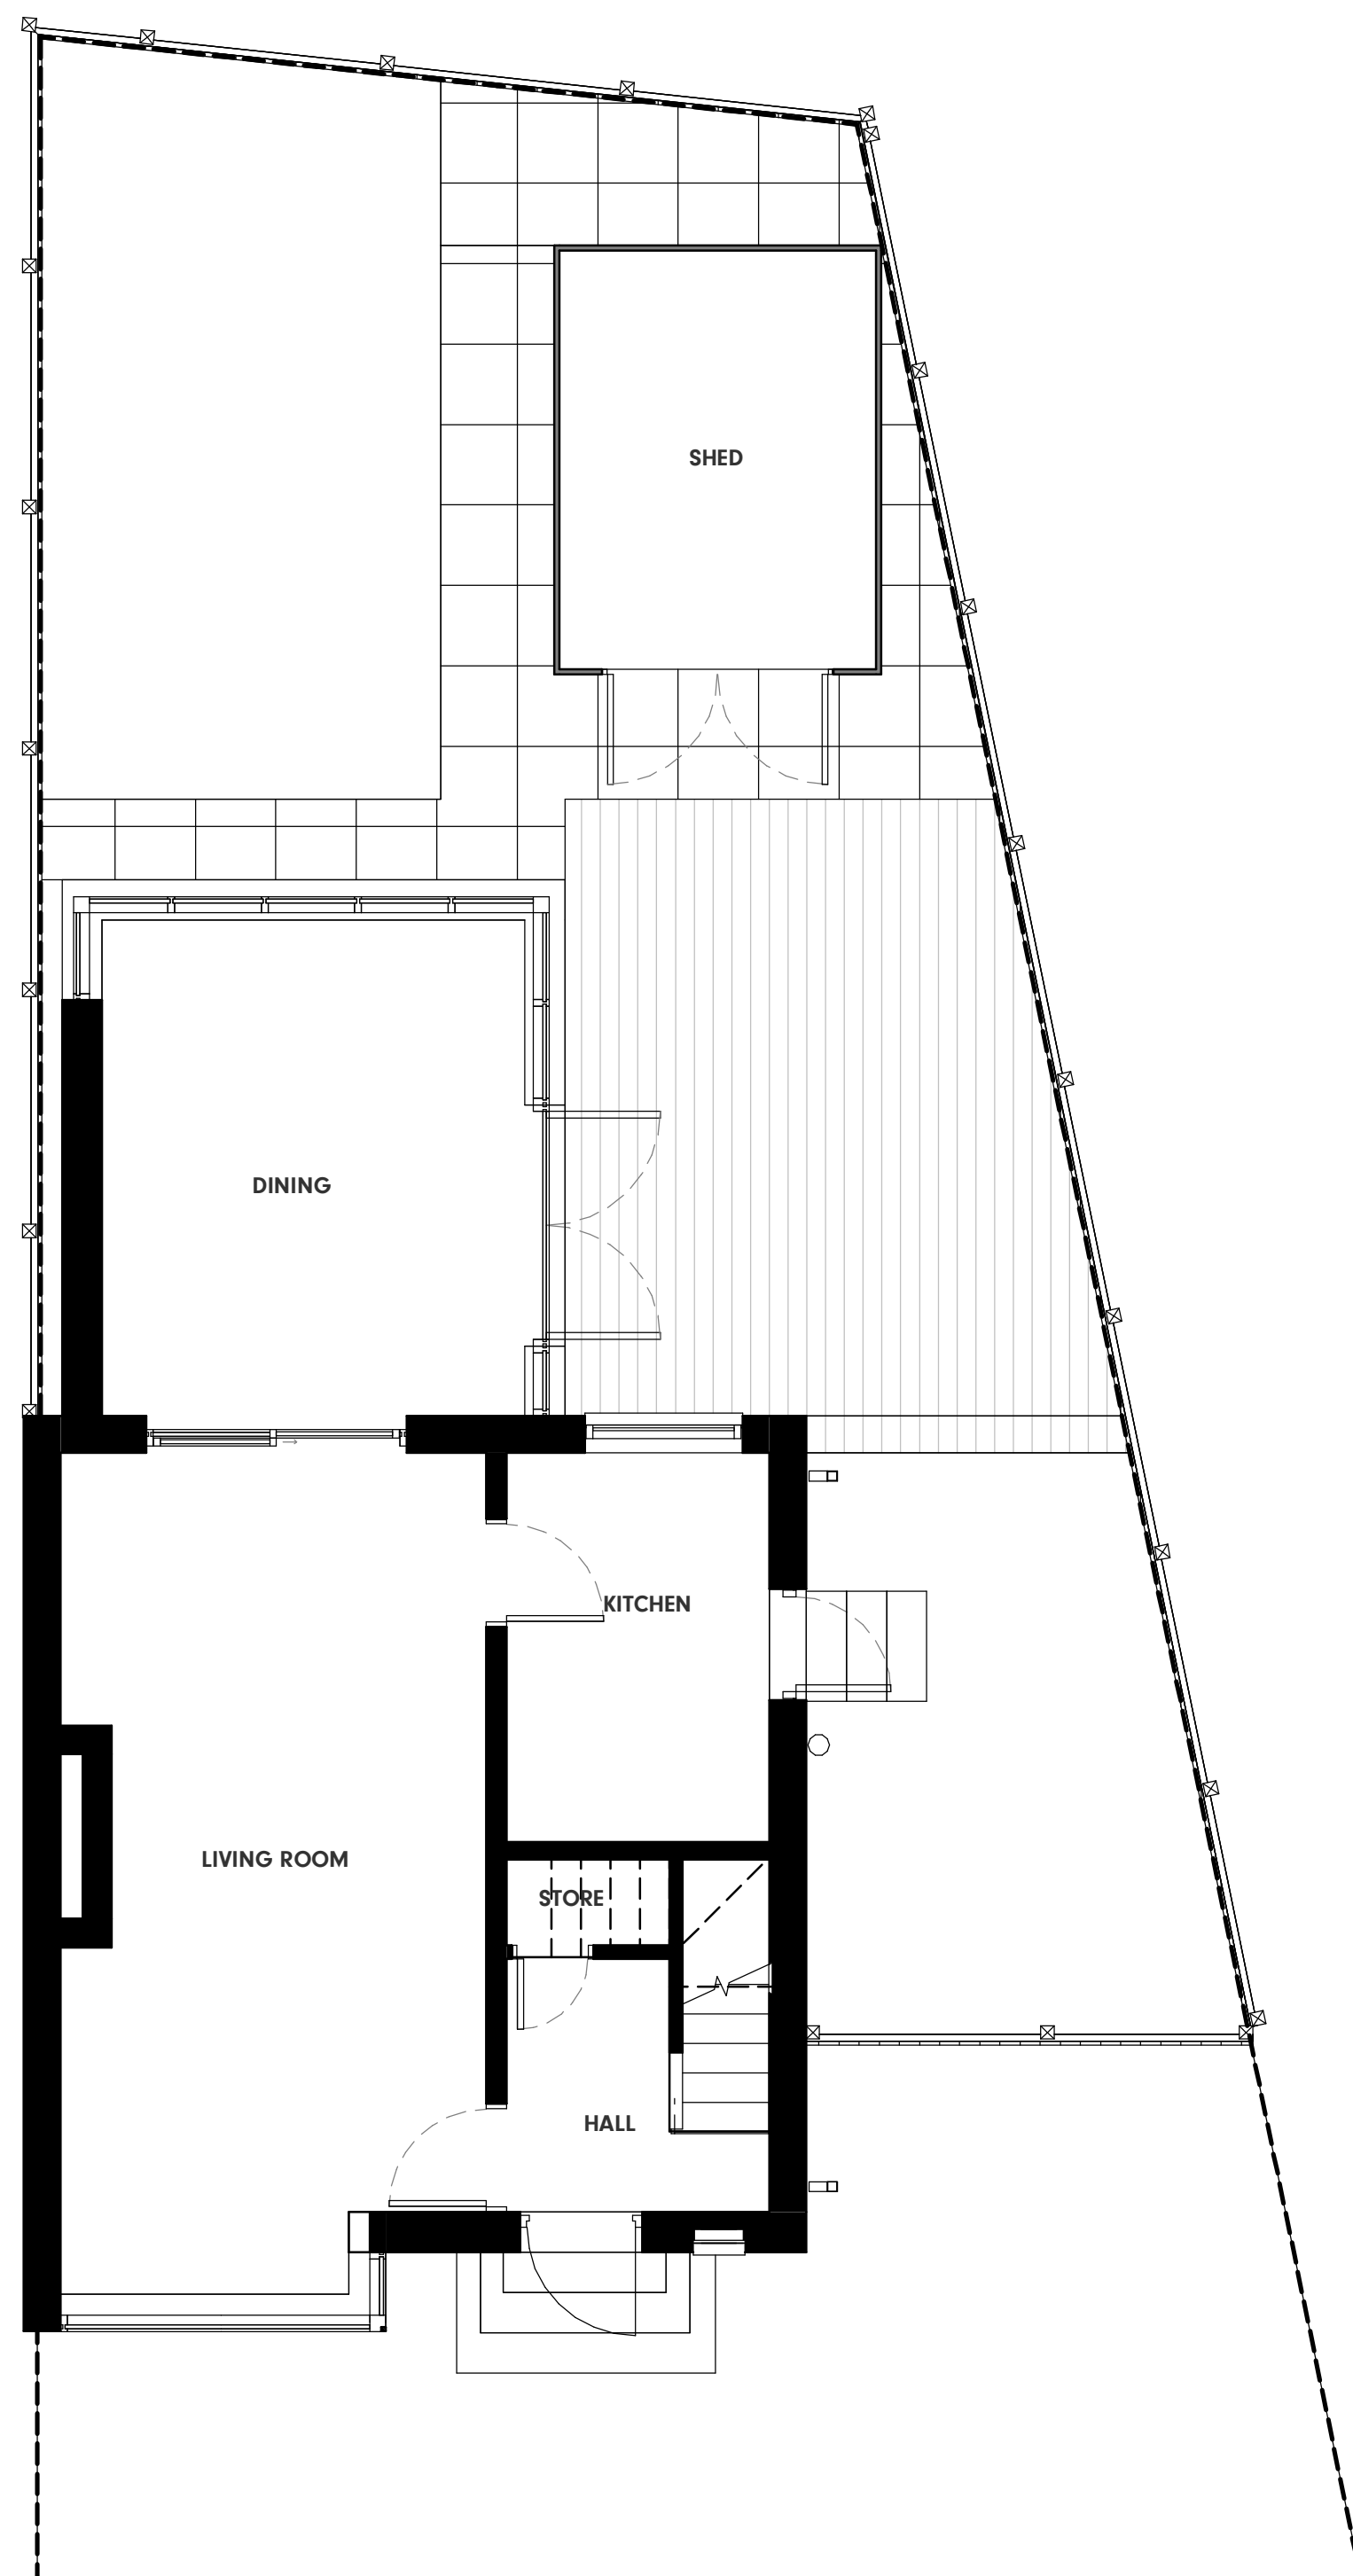


Existing Ground Floor Plan

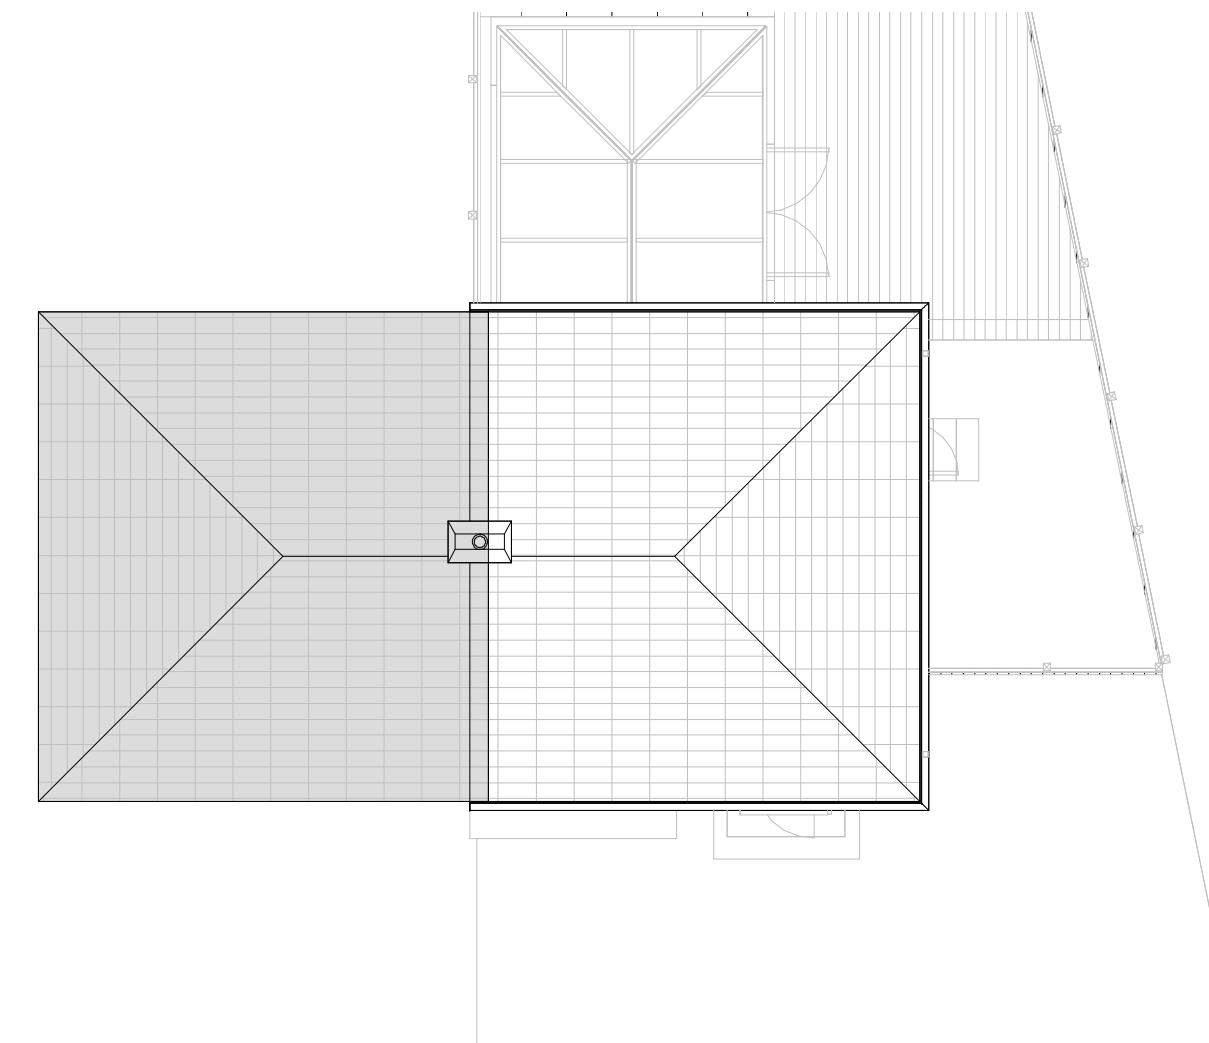

Existing Roof Plan

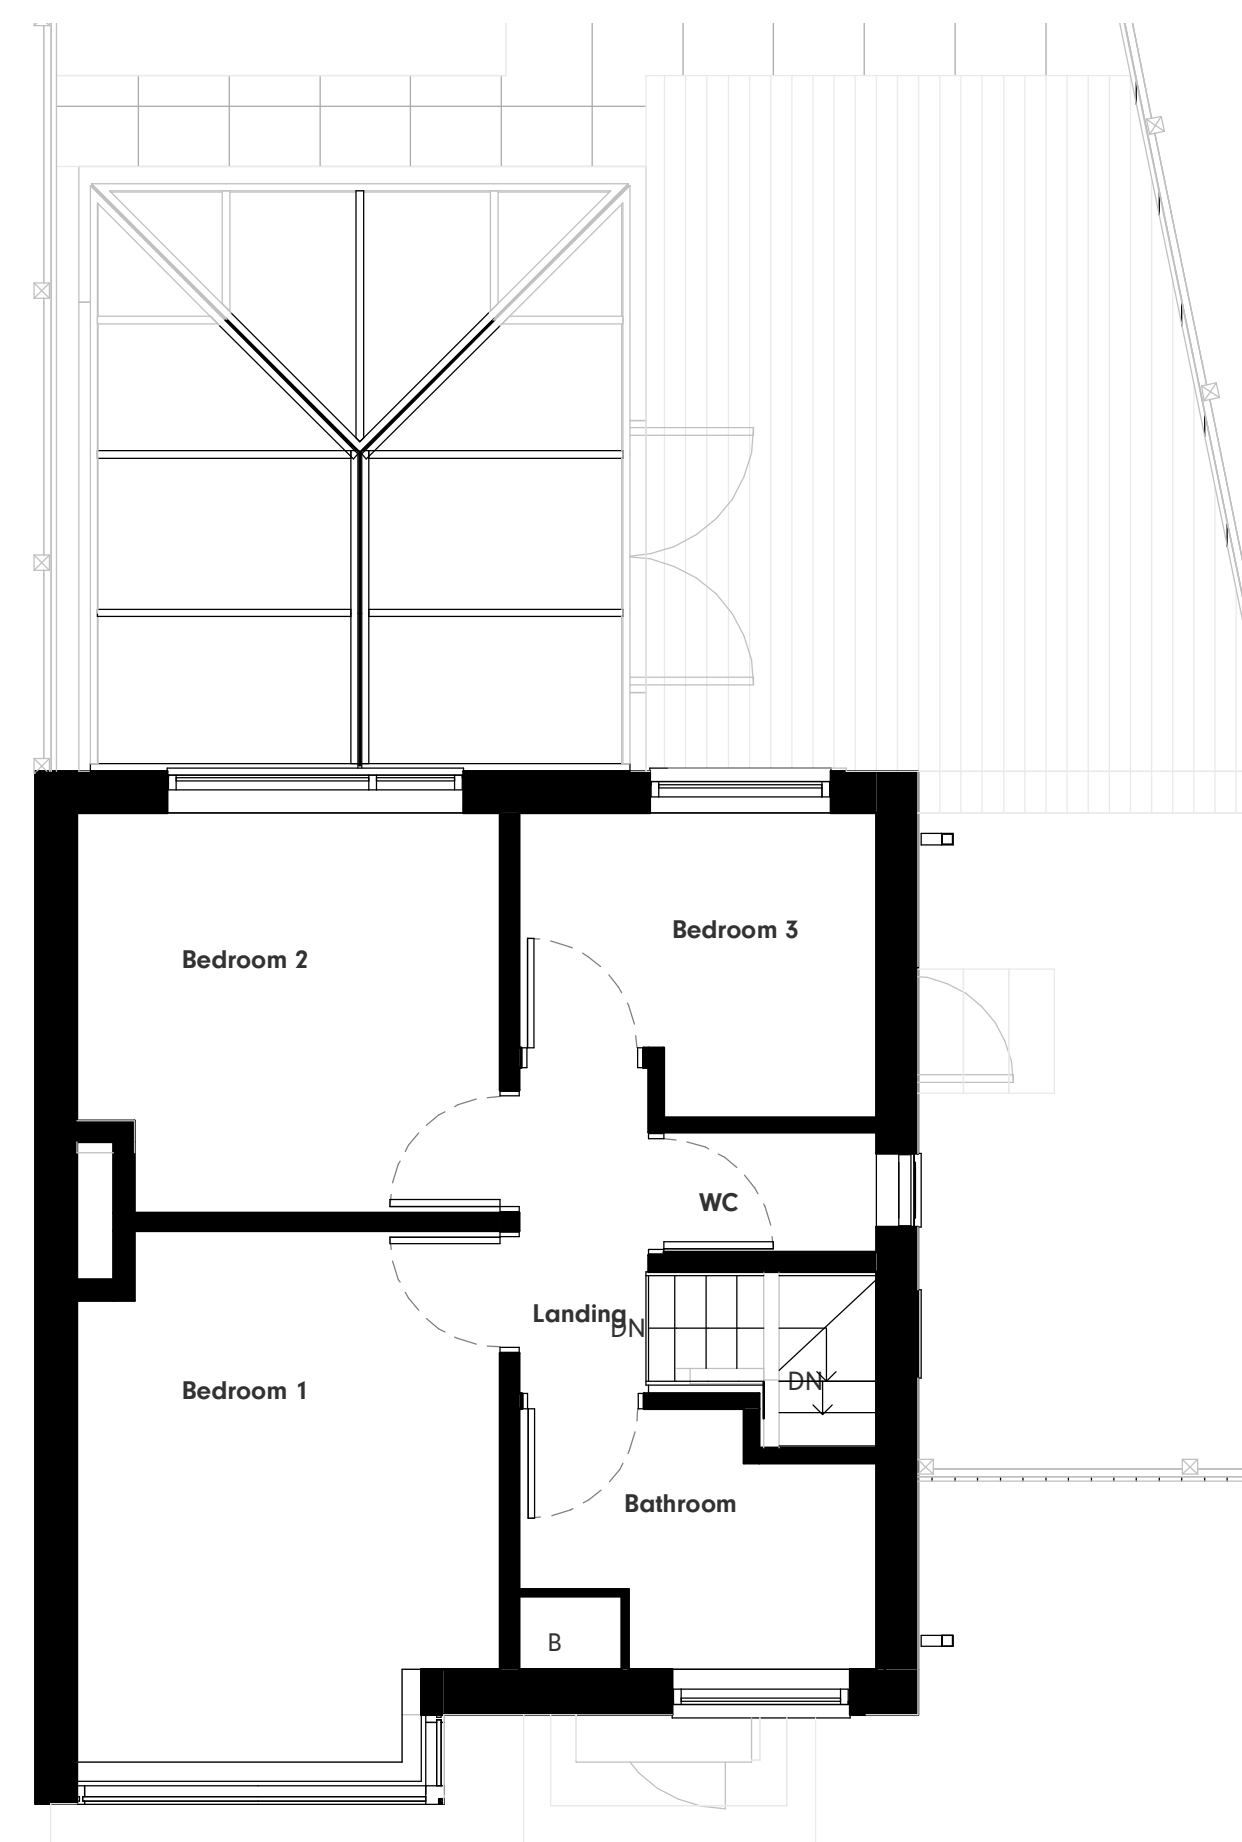

Existing First Floor Plan

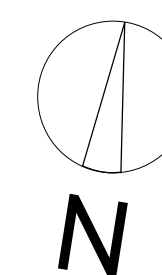


This drawing is © Architecture Unknown Limited and is not to be copied, reproduced or redistributed either in whole or in part without the prior written permission of the originator.

The originator shall have no responsibility for any liability, loss, cost, damage or expense arising from or relating to any use of this document other than for its intended purpose on this project.

This drawing shall be read in conjunction with all other relevant drawings, specifications and associated documentation. Any discrepancies, errors or omissions are to be reported to the originator before proceeding with work.

All dimensions are to be checked on site by the contractor prior to proceeding with any work.

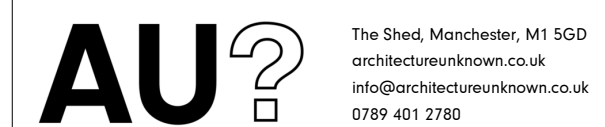

Sheet:			
EXISTING FLOOR PLANS			
Client:			
JOHN ROBERTS			
Project:			
33 Charlbury Ave Prestwich, Manchester M25 0FJ			
Drawn by:		Date:	Size:
DK		APRIL 21	A1
Checked by:		Date:	
AU		MAY 21	
Scale:	Drawing no.		Rev:
As indicated	21.070.301		P1