



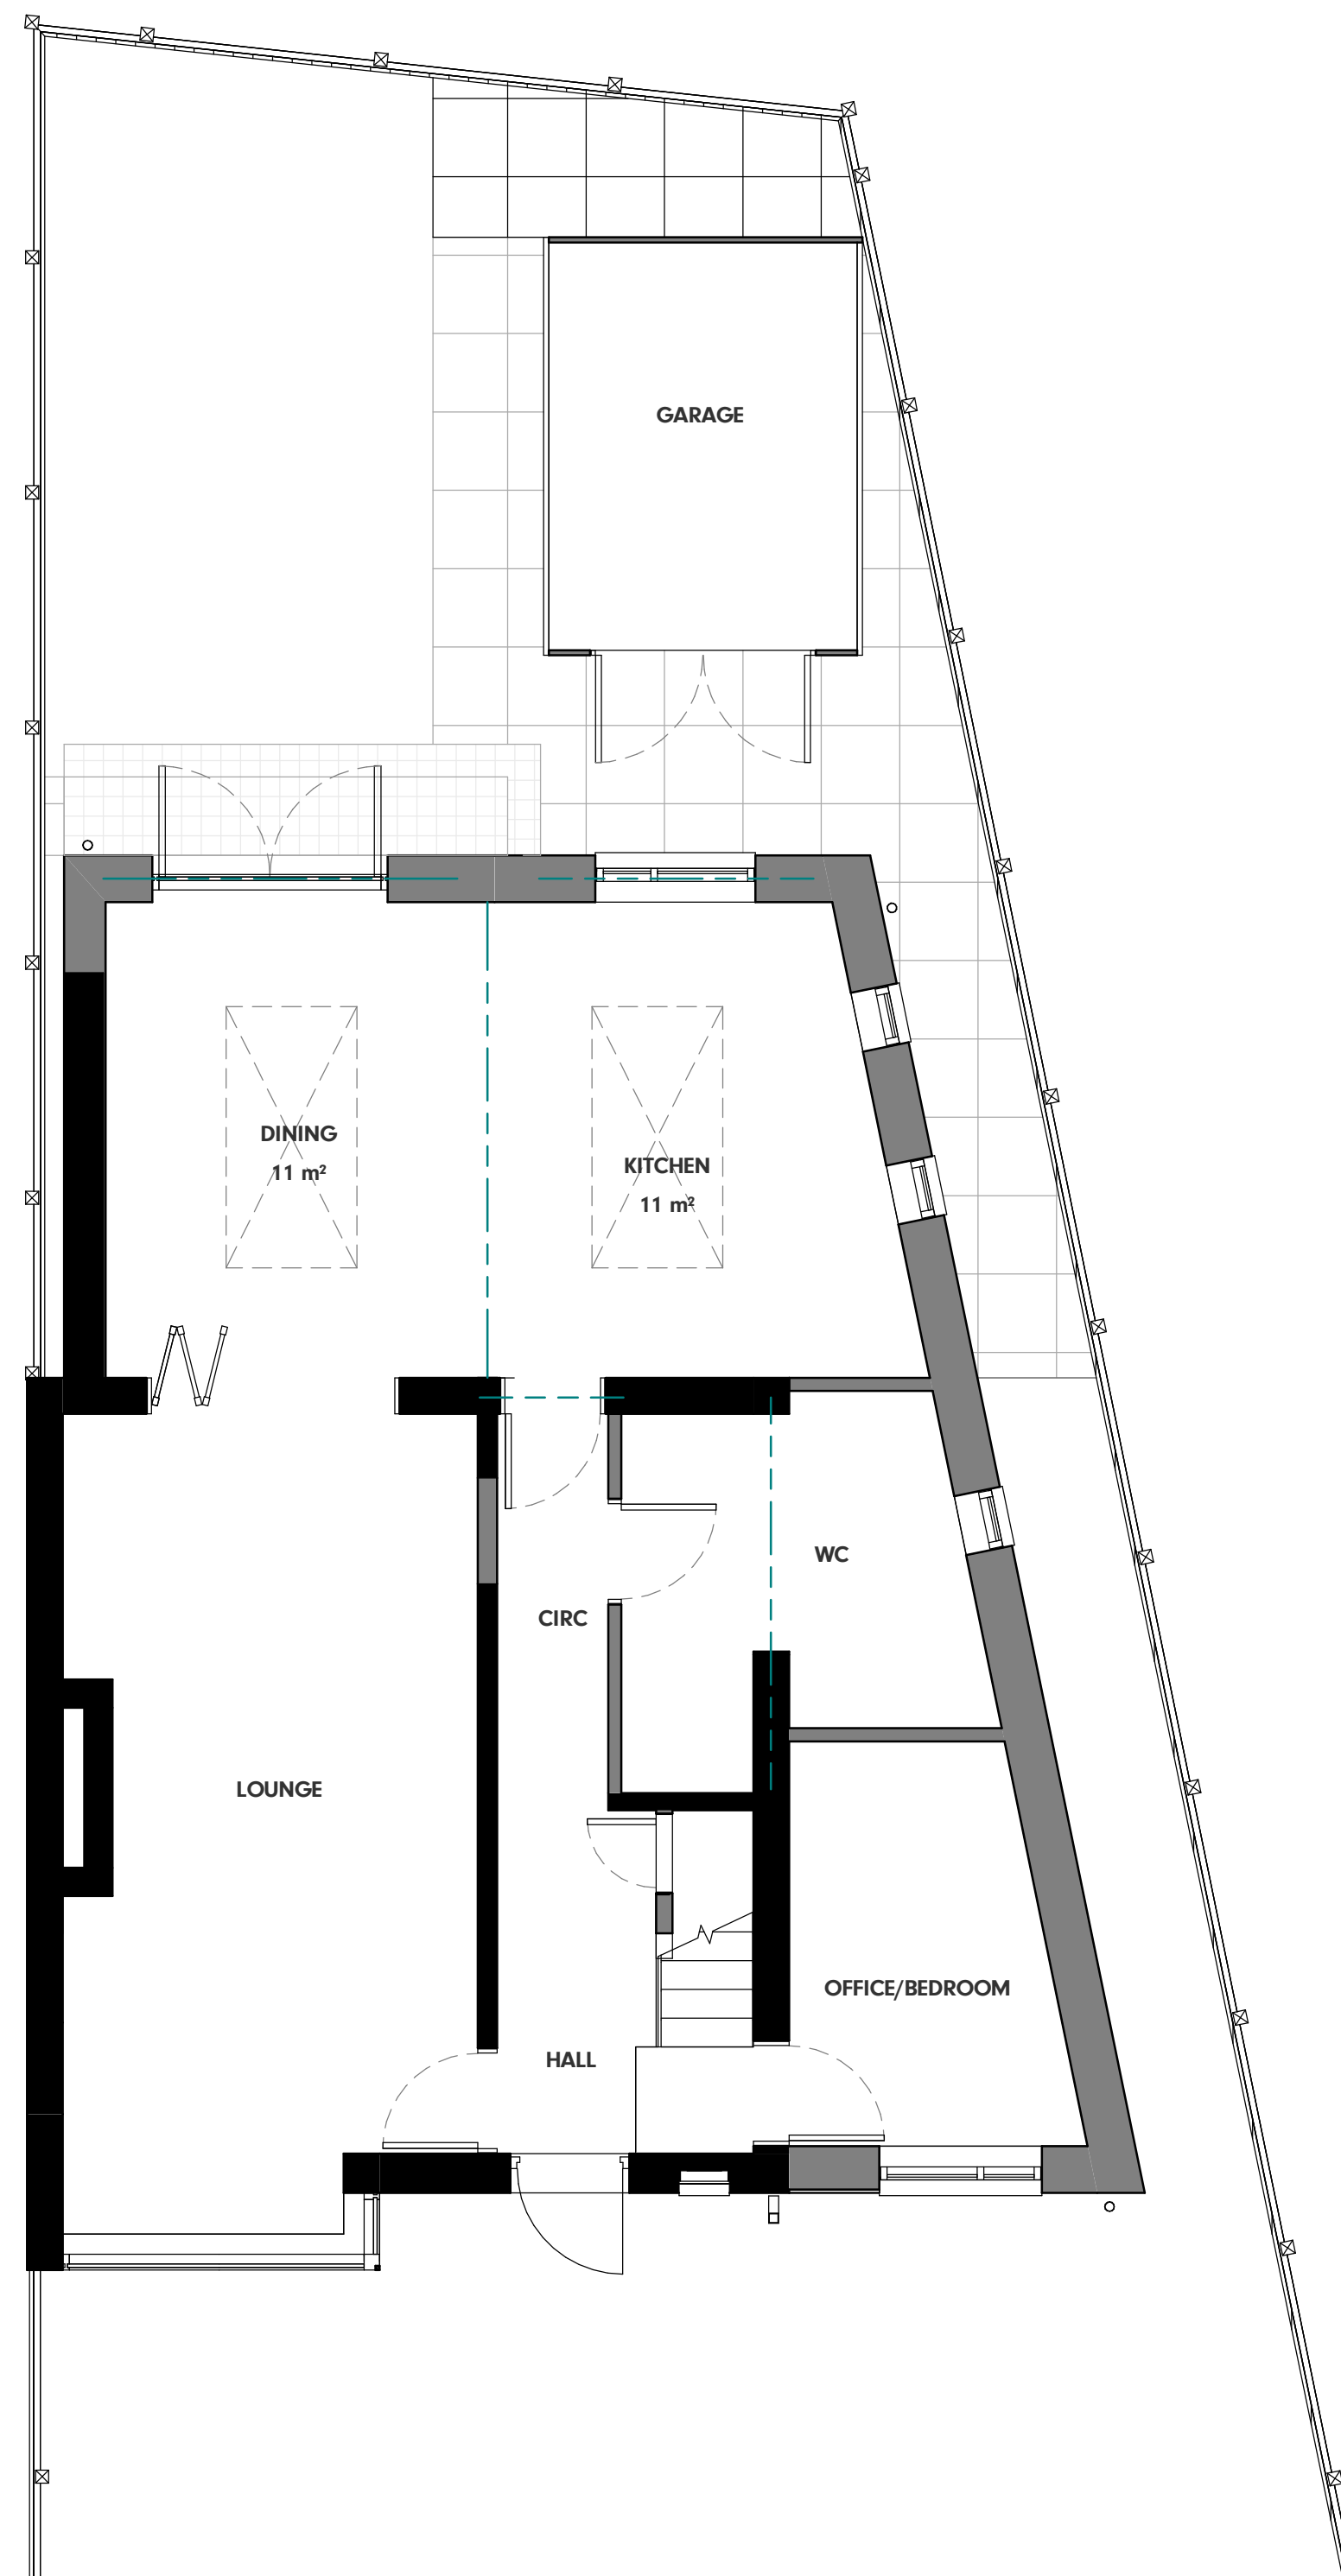

Proposed Ground Floor Plan

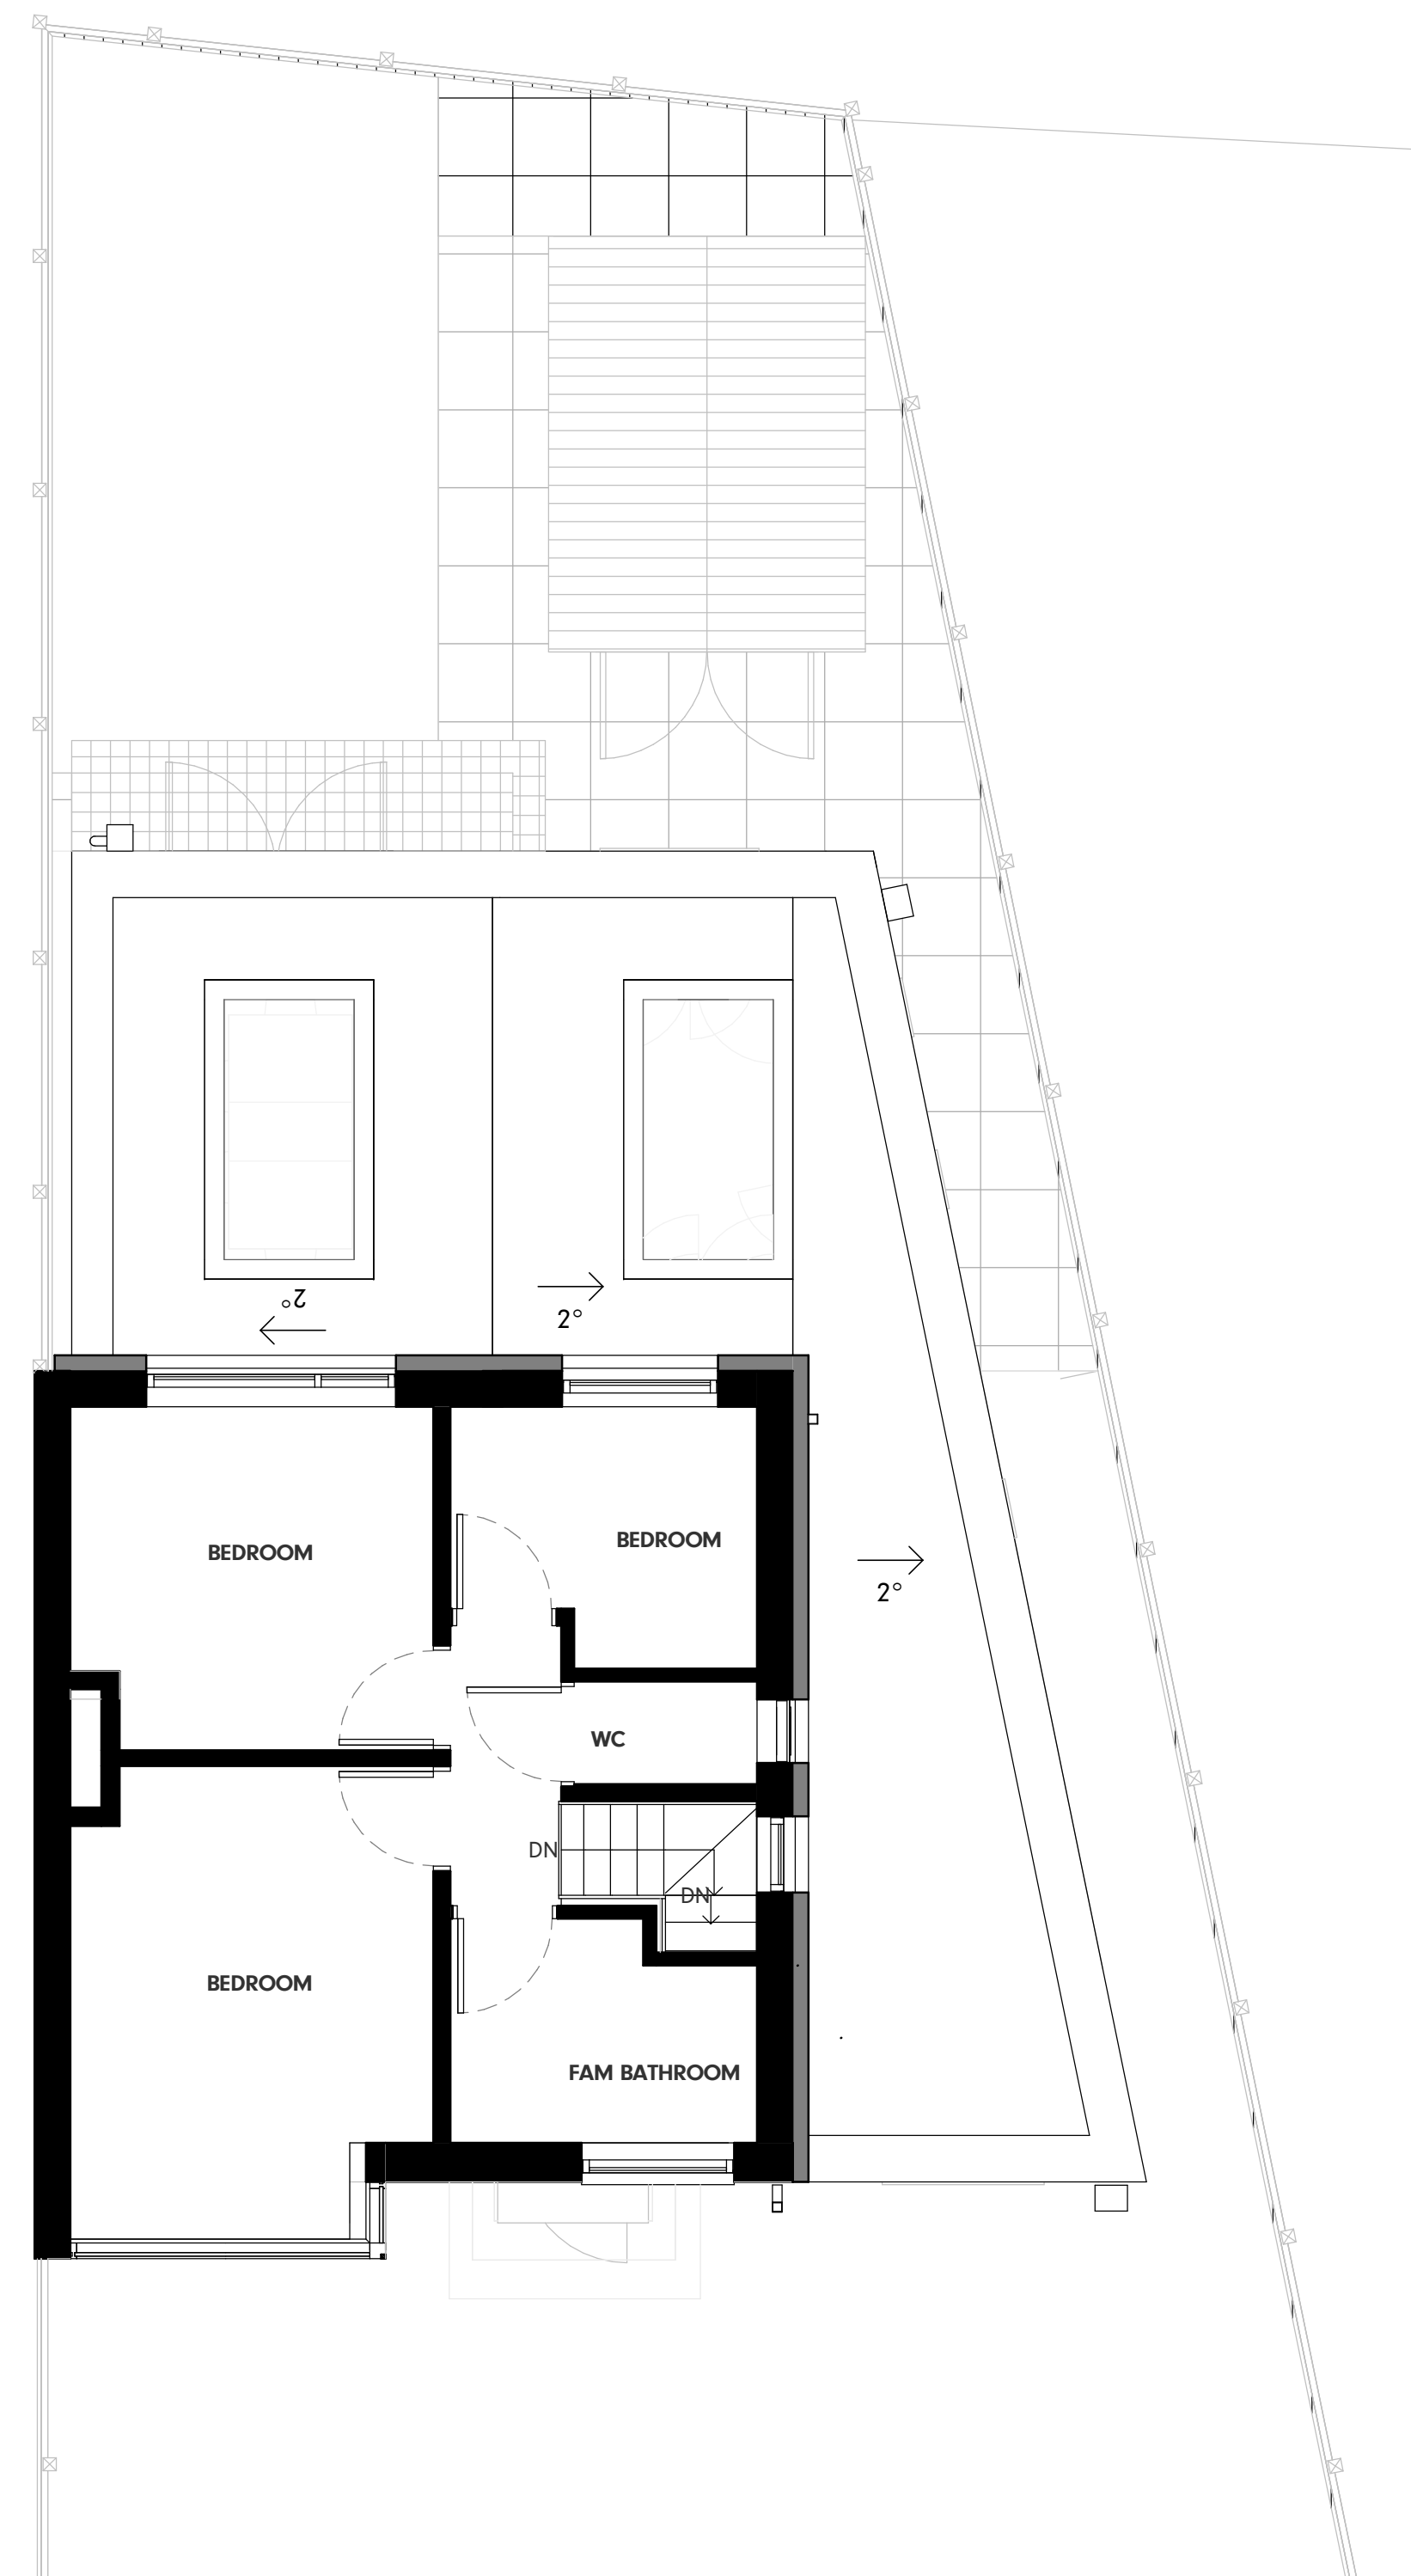

Proposed First Floor Plan

Status:						
PLANNING						
Ref	Hazard Identification				Date	
P1	PLANNING	AJ	12.02.2024			
Ref	Revision	By	Date			

This drawing is © Architecture Unknown Limited and is not to be copied, reproduced or re-distributed either in whole or in part without the prior written permission of the originator.

The originator shall have no responsibility for any liability, loss, cost, damage or expense arising from or relating to any use of this document other than for its intended purpose on this project.

This drawing shall be read in conjunction with all other relevant drawings, specifications and associated documentation. Any discrepancies, errors or omissions are to be reported to the originator before proceeding with work.

All dimensions are to be checked on site by the contractor prior to proceeding with any work.

AU? The Shed, Manchester, M1 5GD
architectureunknown.co.uk
info@architectureunknown.co.uk
0789 401 2780

Sheet:		
PROPOSED FLOOR PLANS		
Client:		
JOHN ROBERTS		
Project:		
53 Charlbury Ave Prestwich, Manchester M25 0JF		
Drawn by:	Date:	Size:
DK	FEB 24	
Checked by:	Date:	A1
AU	FEB 24	
Scale:	Drawing no.	Rev.
1 : 50	21.070.302	P1