


Do not scale from this drawing. All dimensions to be checked on site prior to manufacture and construction. This drawing is the property of Harrison Ince Holdings Limited and should not be reproduced without permission.
All discrepancies to be brought to the attention of the architect immediately.
This drawing is to be read in conjunction with the specification / bill of quantities and related drawings.

REVISIONS
-

FIRST ISSUE

23.02.2024 JM

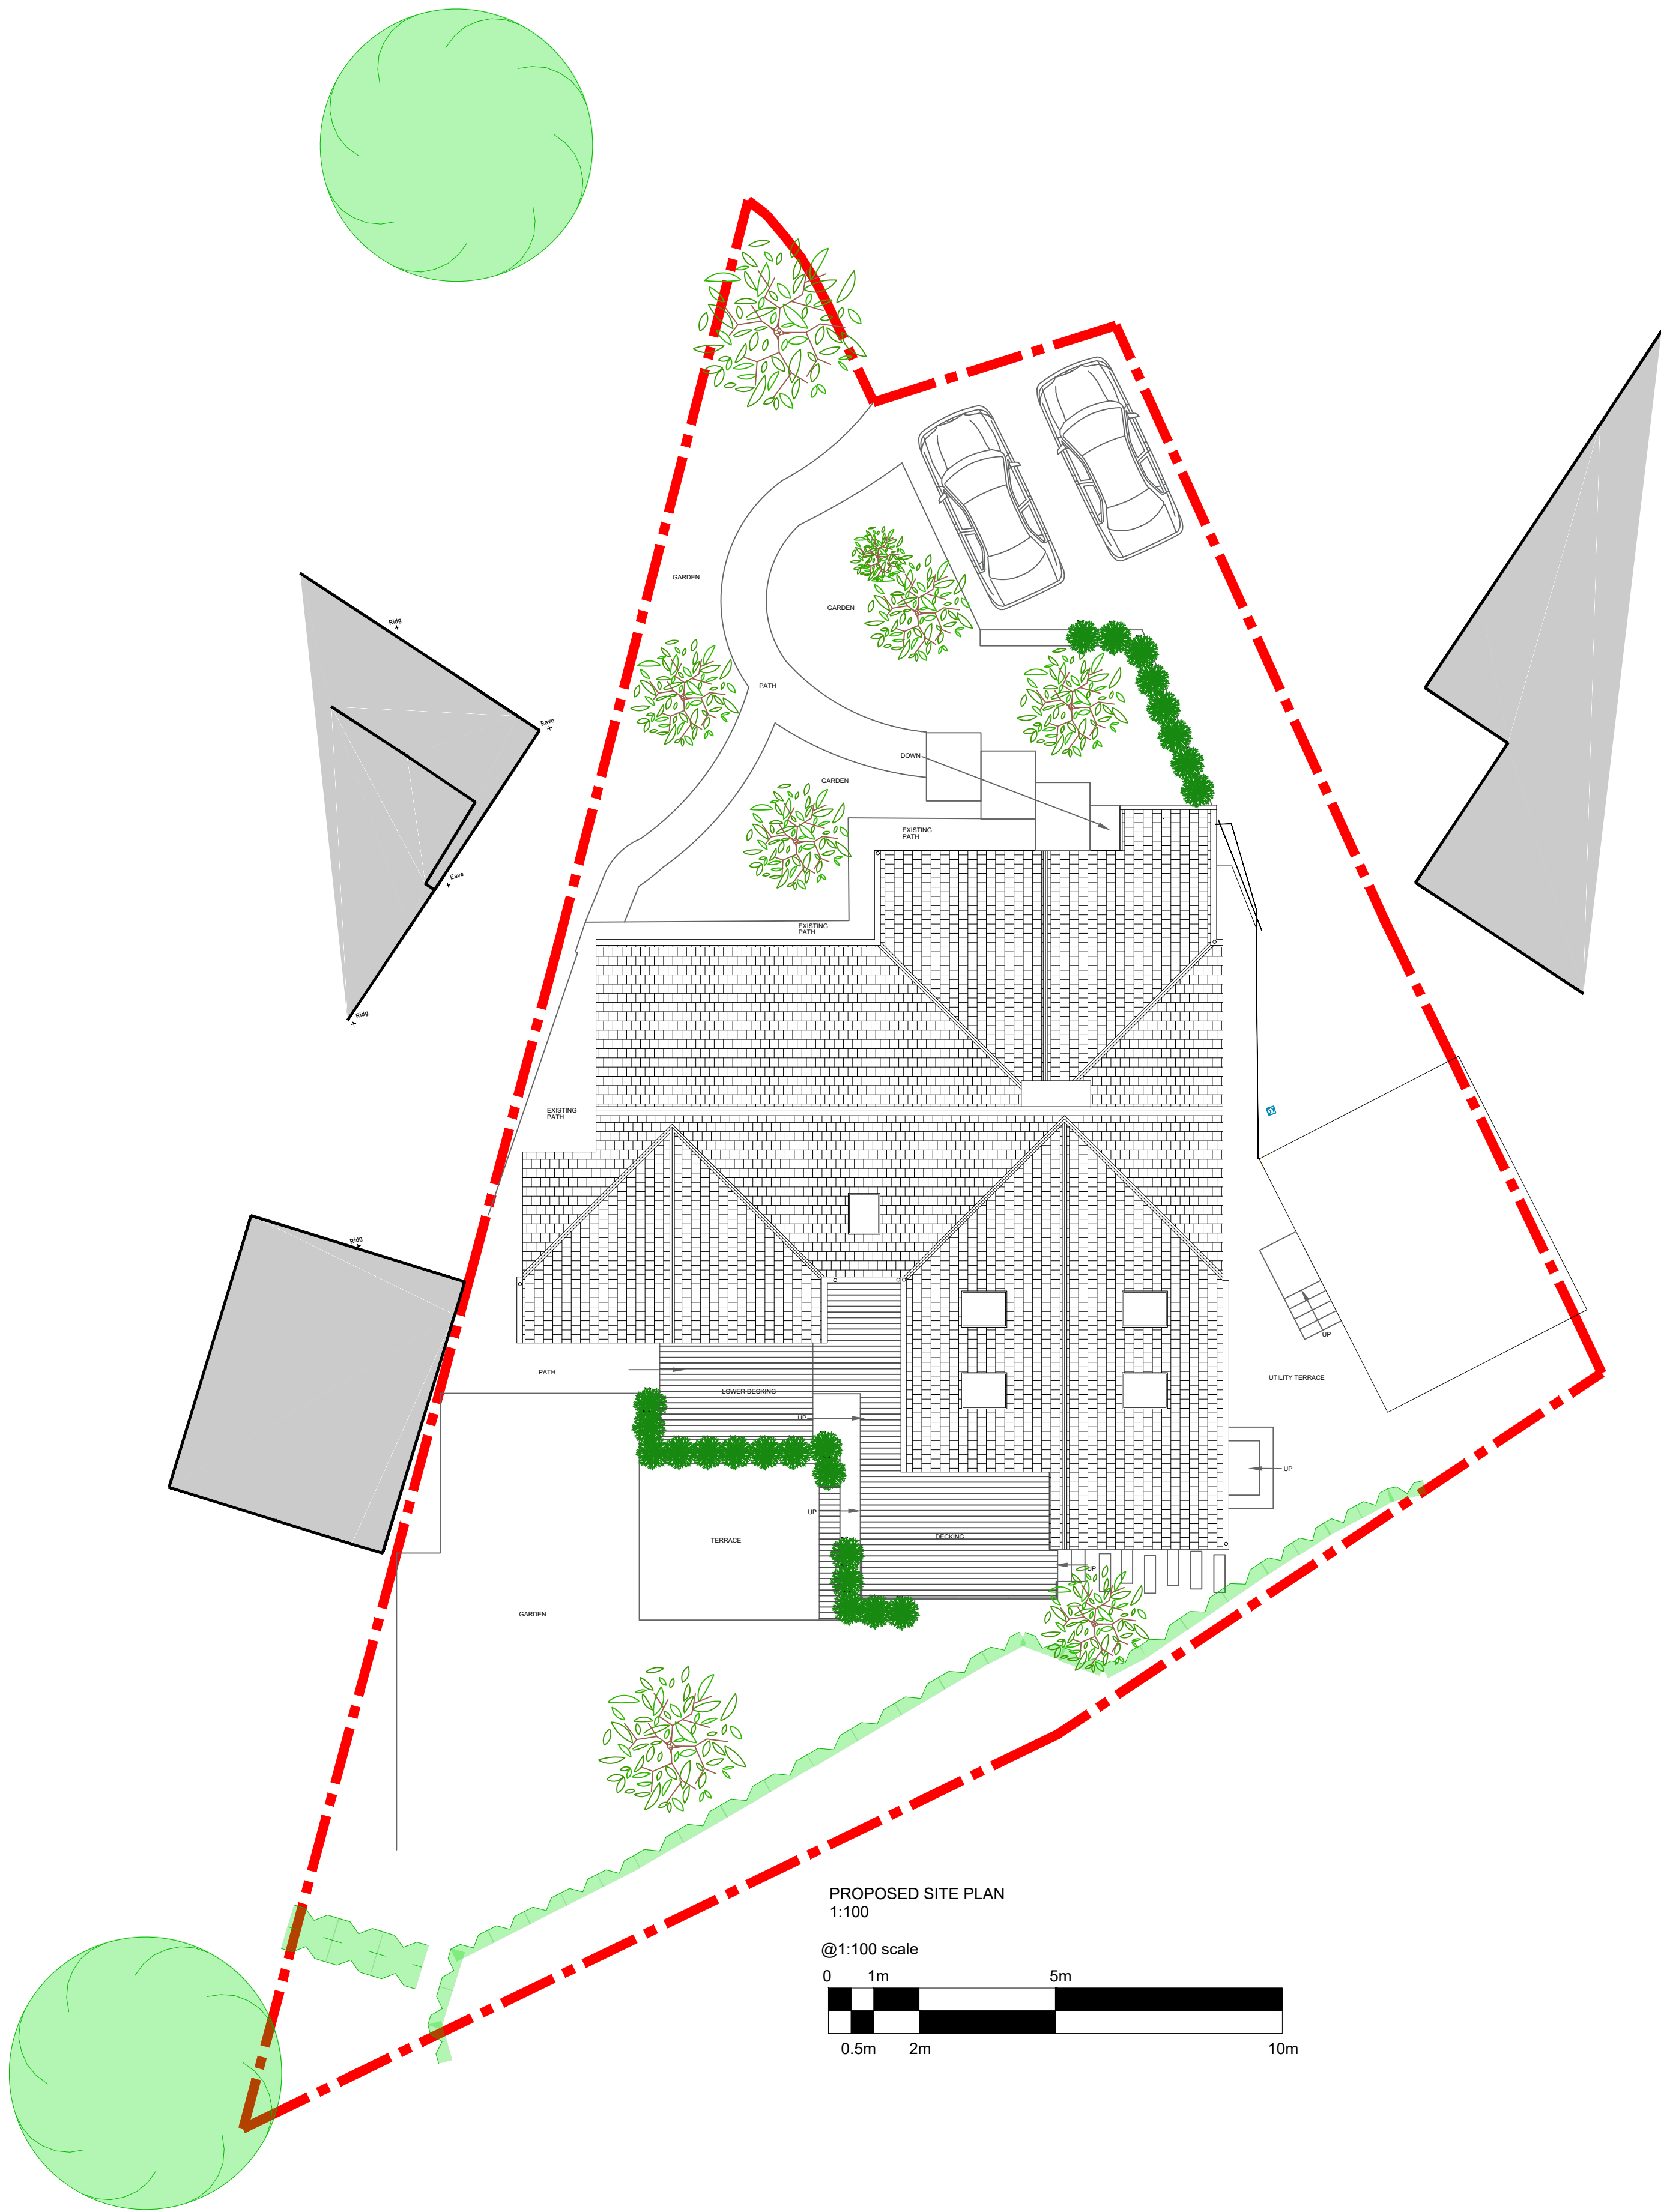

FOR PLANNING



HARRISON INCE

ARCHITECTS INTERIOR DESIGNERS

CLIENT
MARSDEN

PROJECT
17 ASHBORNE DRIVE
SUMMERSEAT, BURY, BL9 5PD

TITLE
PROPOSED SITE PLAN

DATE	JAN 2024	SCALE	1:50 @ A1
JOB NO.	PN2401	DWG. NO.	AS00
DRAWN	CAD/JM	CHECKED	

SUN HOUSE
2-4 LITTLE PETER STREET
KNOTT MILL
MANCHESTER
M15 4PS
TEL: 0161 236 3650
EMAIL: enquiries@harrison-ince.co.uk