


Do not scale from this drawing. All dimensions to be checked on site prior to manufacture and construction. This drawing is the property of Harrison Ince Holdings Limited and should not be reproduced without permission.
All discrepancies to be brought to the attention of the architect immediately.
This drawing is to be read in conjunction with the specification / bill of quantities and related drawings.

REVISIONS

FIRST ISSUE

15.01.2024 JM

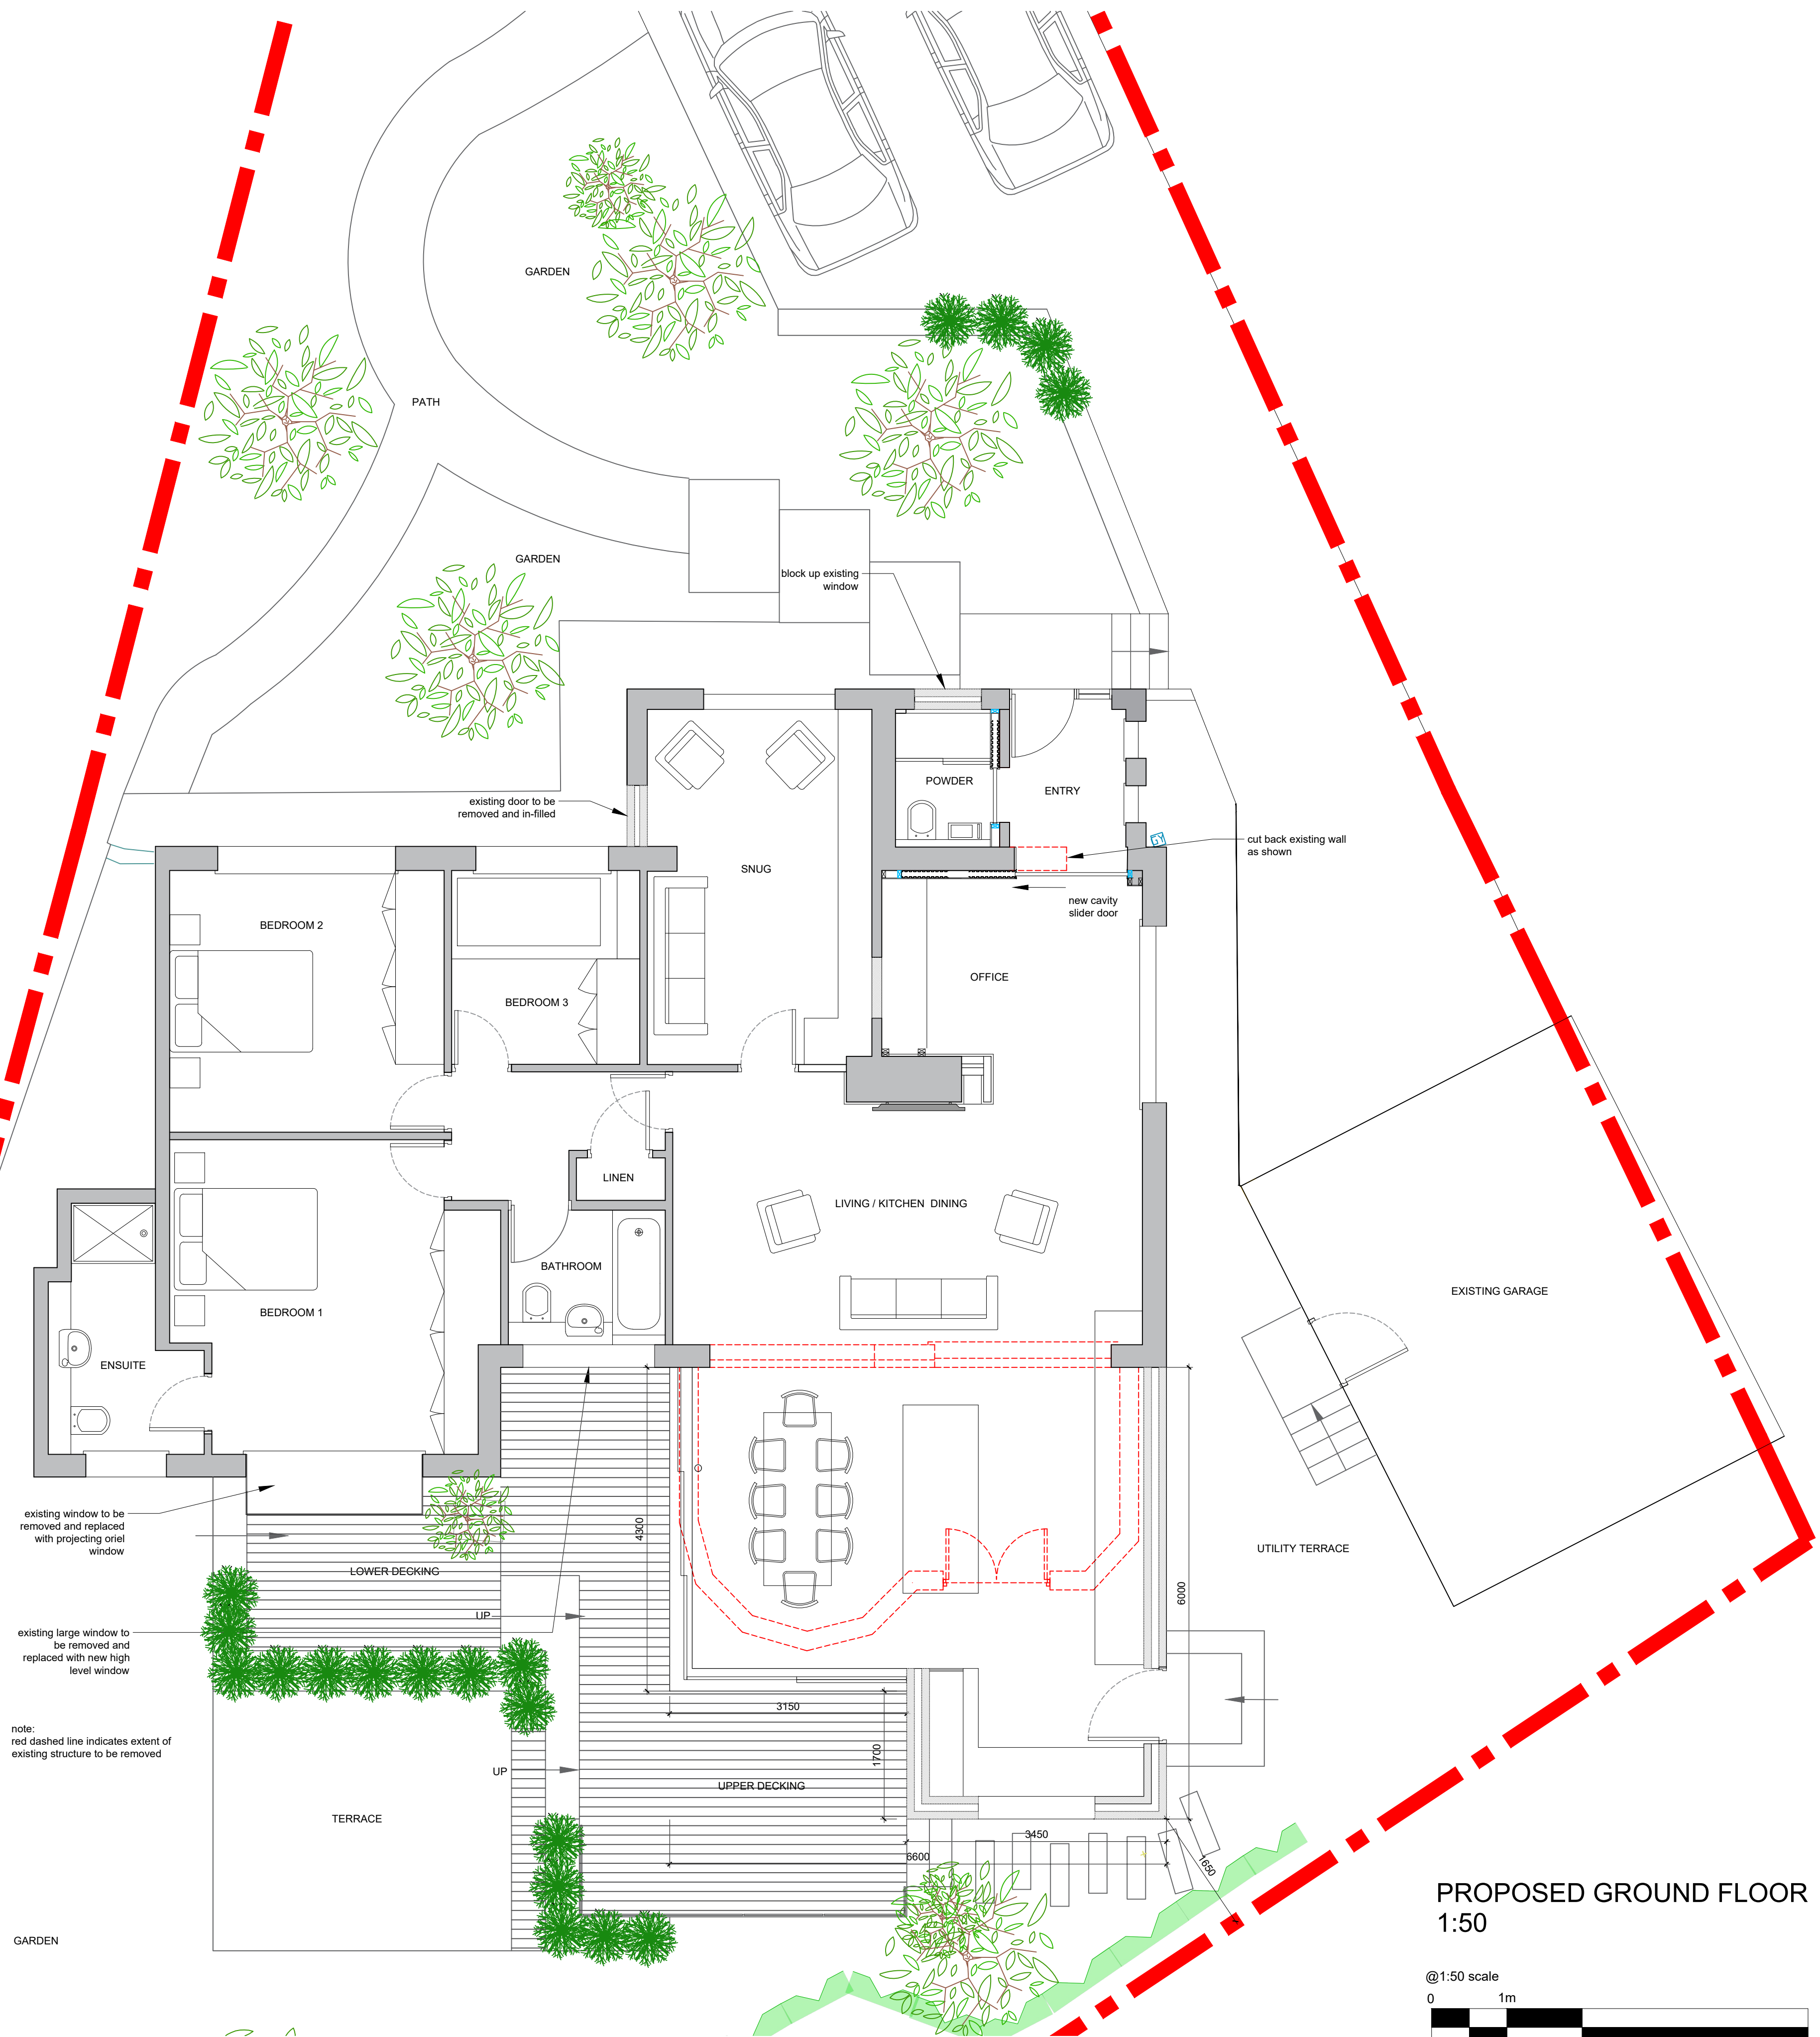

FOR PLANNING



HARRISON INCE

ARCHITECTS INTERIOR DESIGNERS

MARSDEN

17 ASHBORNE DRIVE
SUMMERSEAT, BURY, BL9 5PD

PROPOSED GROUND FLOOR PLAN

DATE JAN 2024

JOB NO. PN2401

DRAWN CAD/JM

SCALE 1:50 @ A1

DWG. NO. AL01

CHECKED

2-4 LITTLE PETER STREET
RUN HOUSE
KNOTT MILL
MANCHESTER
M15 4PS
TEL: 0161 236 3050
EMAIL: enquiries@harrison-ince.co.uk