


Do not scale from this drawing. All dimensions to be checked on site prior to manufacture and construction. This drawing is the property of Harrison Ince Holdings Limited and should not be reproduced without permission. All discrepancies to be brought to the attention of the architect immediately. This drawing is to be read in conjunction with the specification / bill of quantities and related drawings.


REVISIONS

FIRST ISSUE


02.01.2024 JM

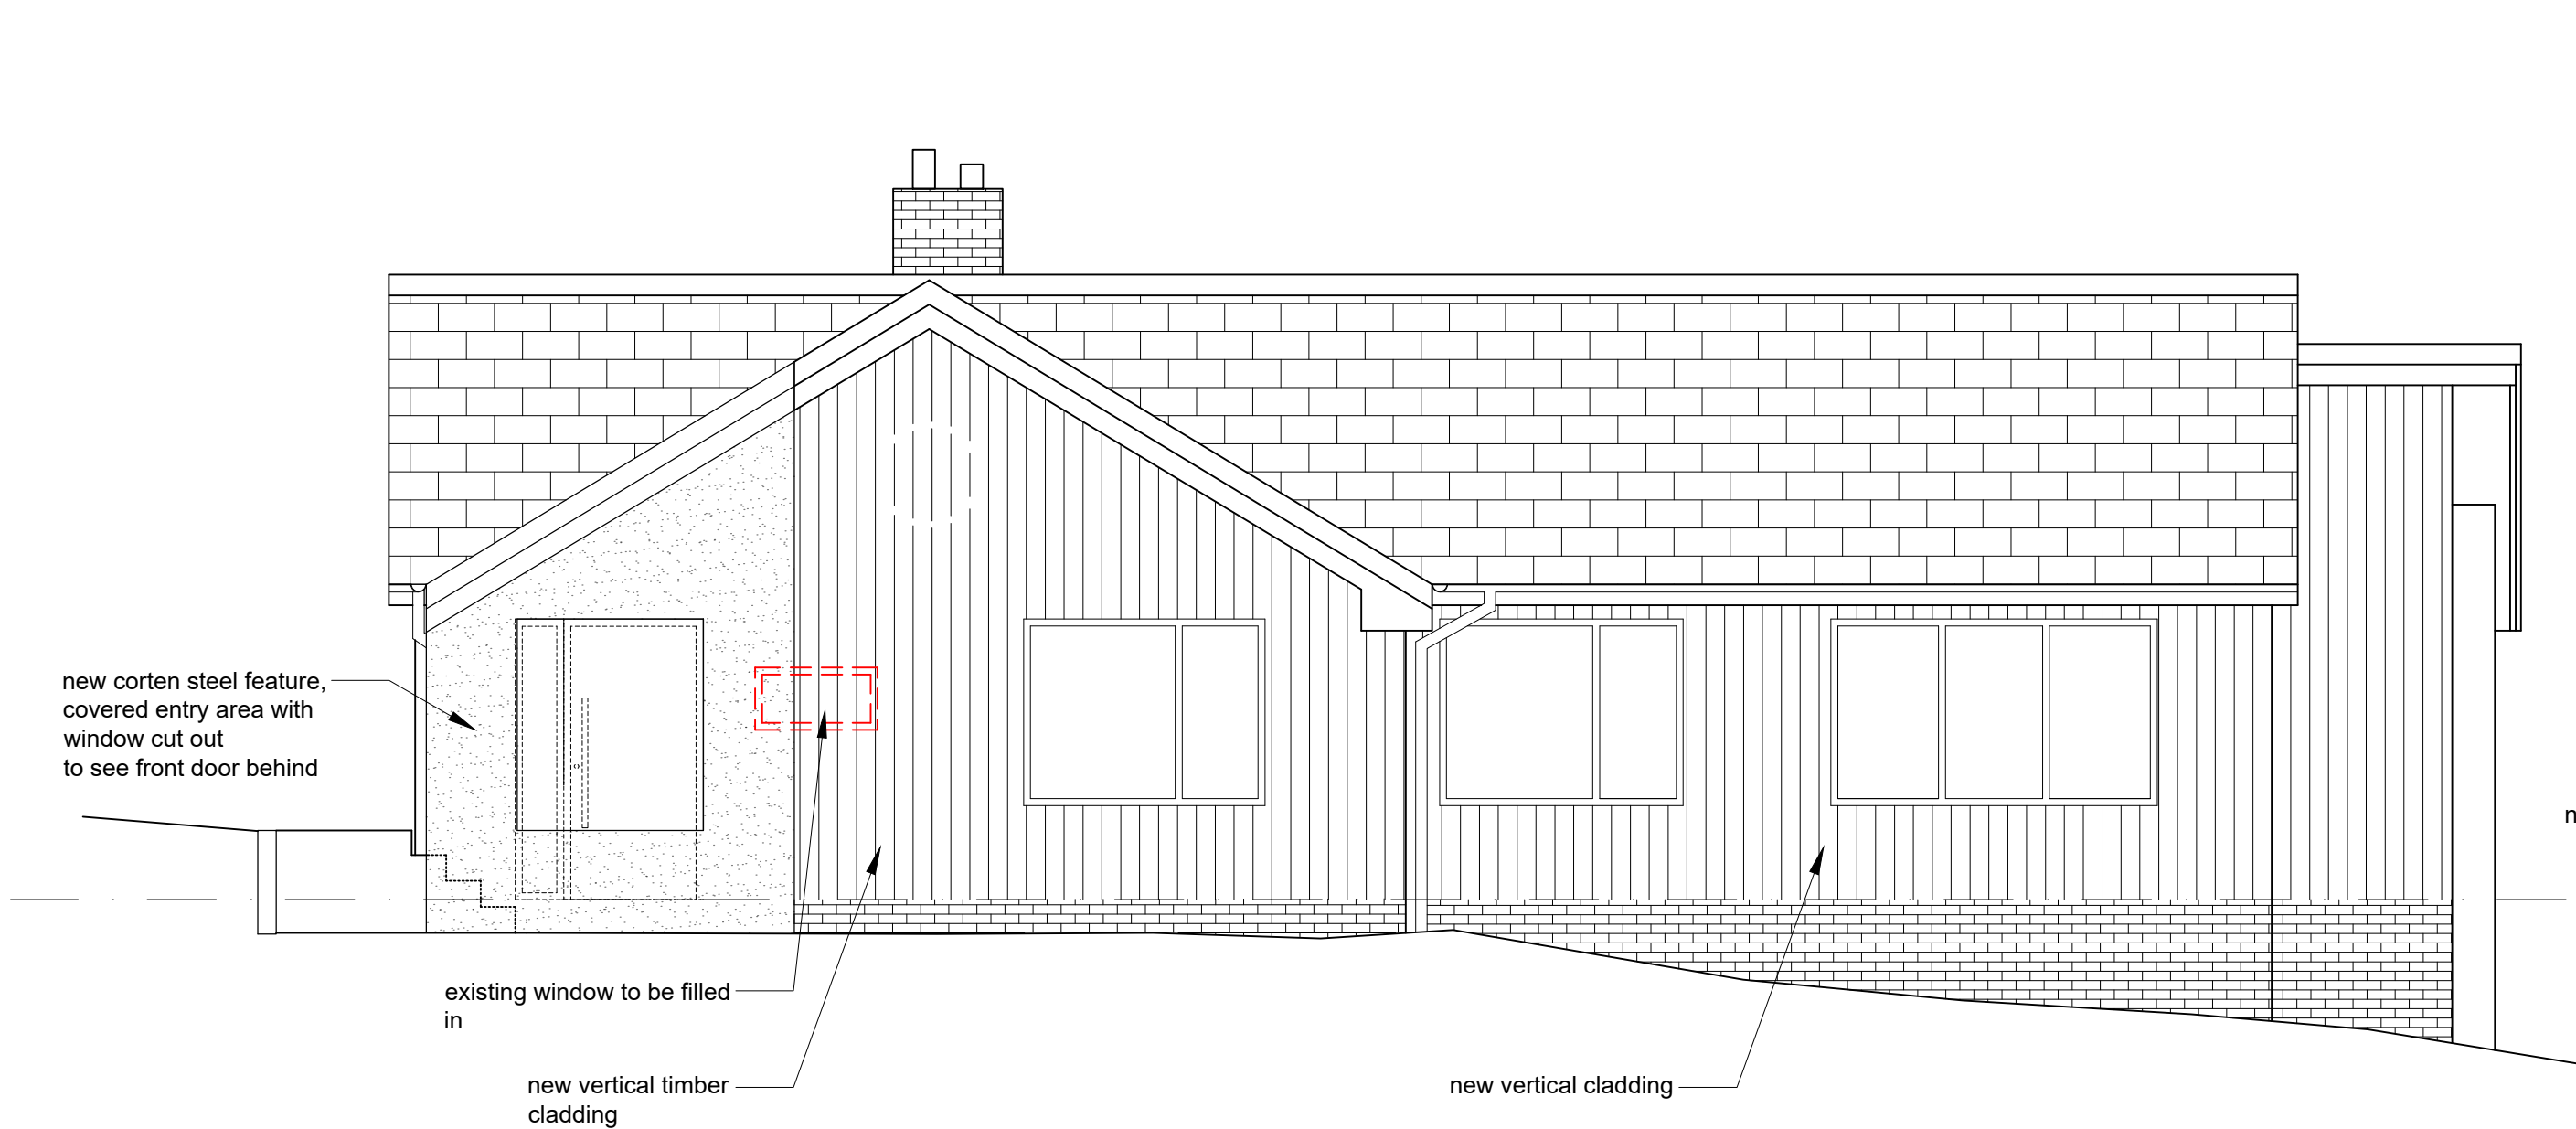


PROPOSED NORTH ELEVATION (FRONT)

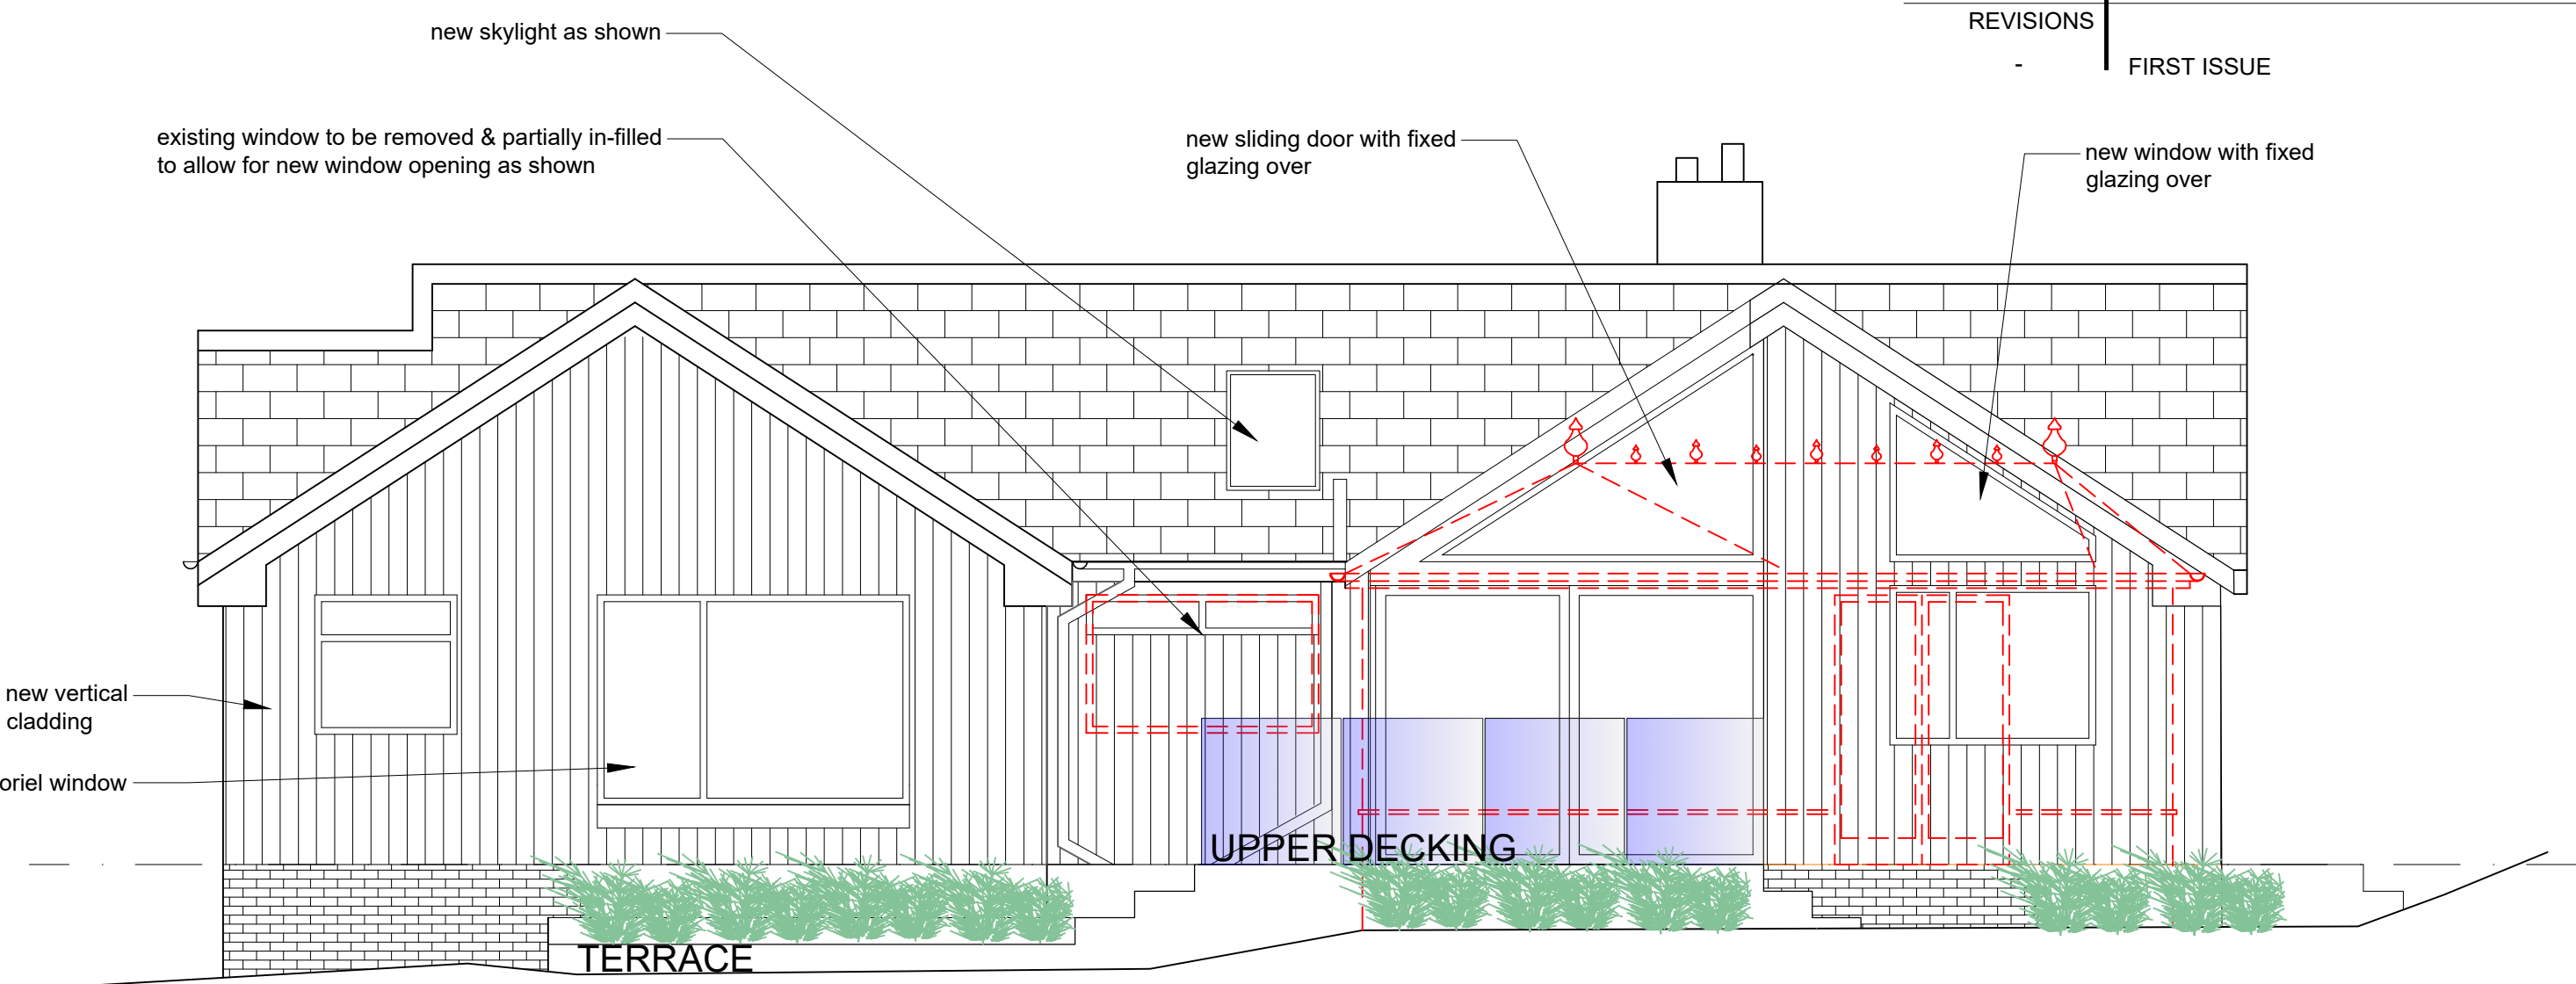

PROPOSED SOUTH ELEVATION (REAR)

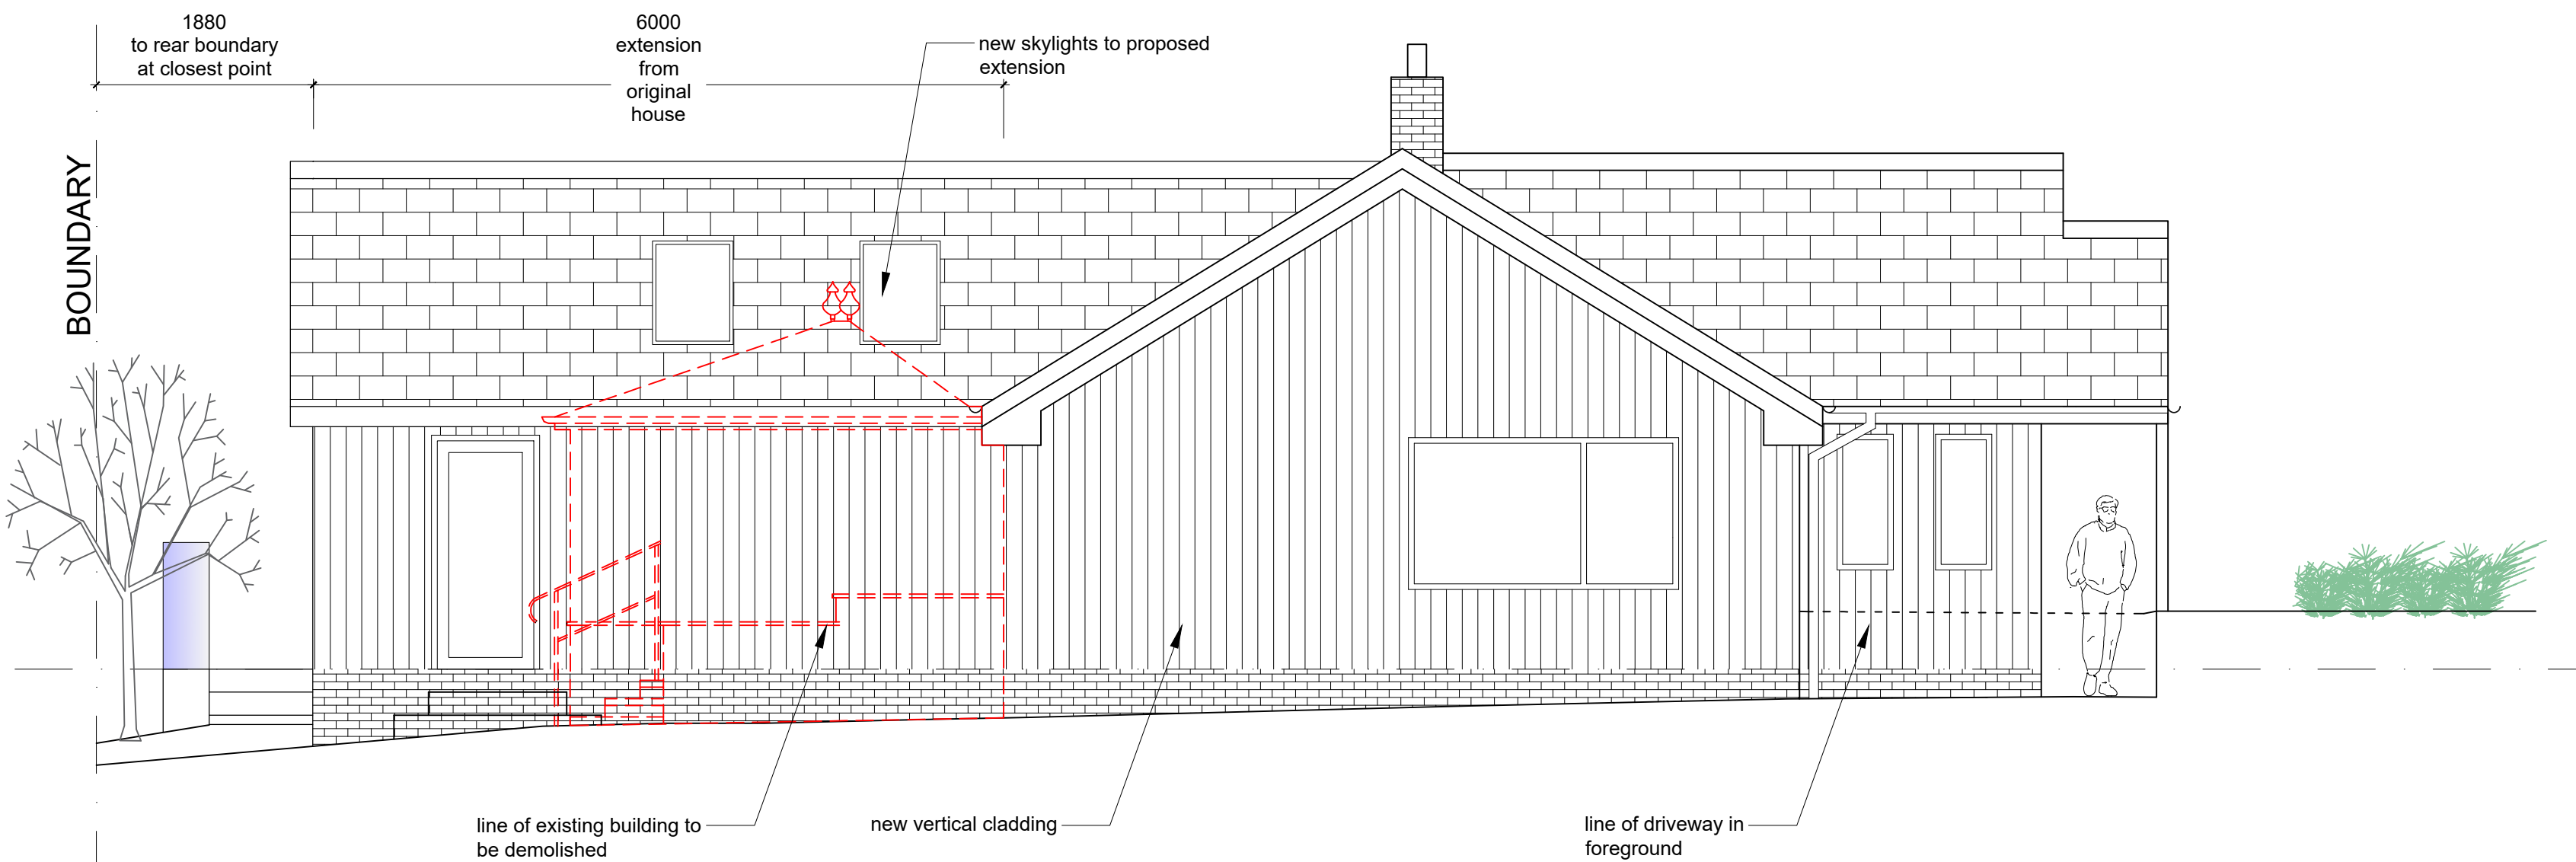


PROPOSED EAST ELEVATION

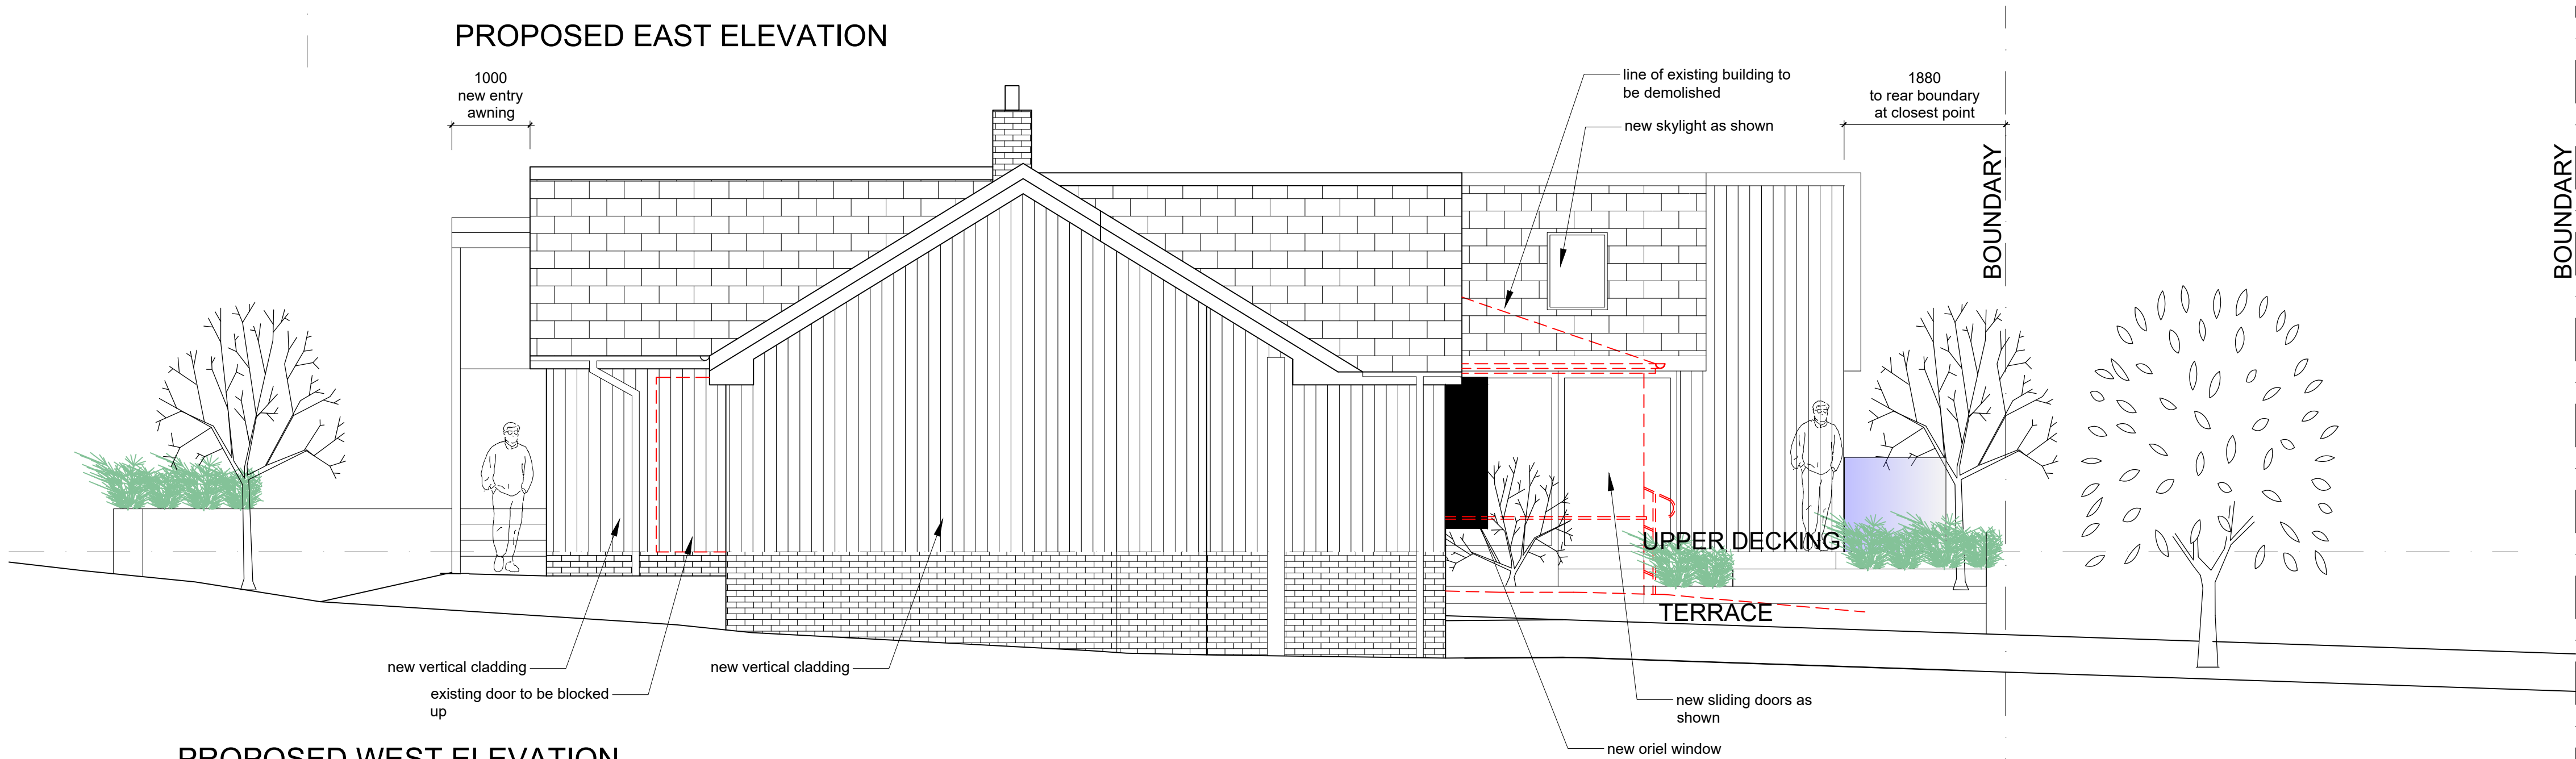

PROPOSED WEST ELEVATION

FOR PLANNING

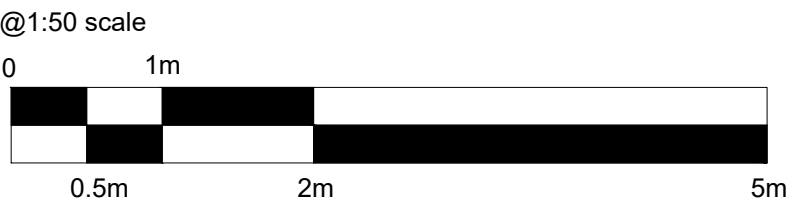

HARRISON INCE

ARCHITECTS INTERIOR DESIGNERS

MARSDEN

CLIENT

17 ASHBORNE DRIVE
SUMMERSEAT, BURY, BL9 5PD

PROJECT

PROPOSED ELEVATIONS

TITLE

DATE JAN 2024

JOB NO. PN2401

DRAWN CAD/JM

SCALE 1:50 @ A1

DWG. NO. AL03

CHECKED

SUN HOUSE
24 LITTLE PETER STREET
KNOTT MILL
MANCHESTER
M15 4PS
TEL: 0161 256 3660
EMAIL: enquiries@harrison-ince.co.uk