



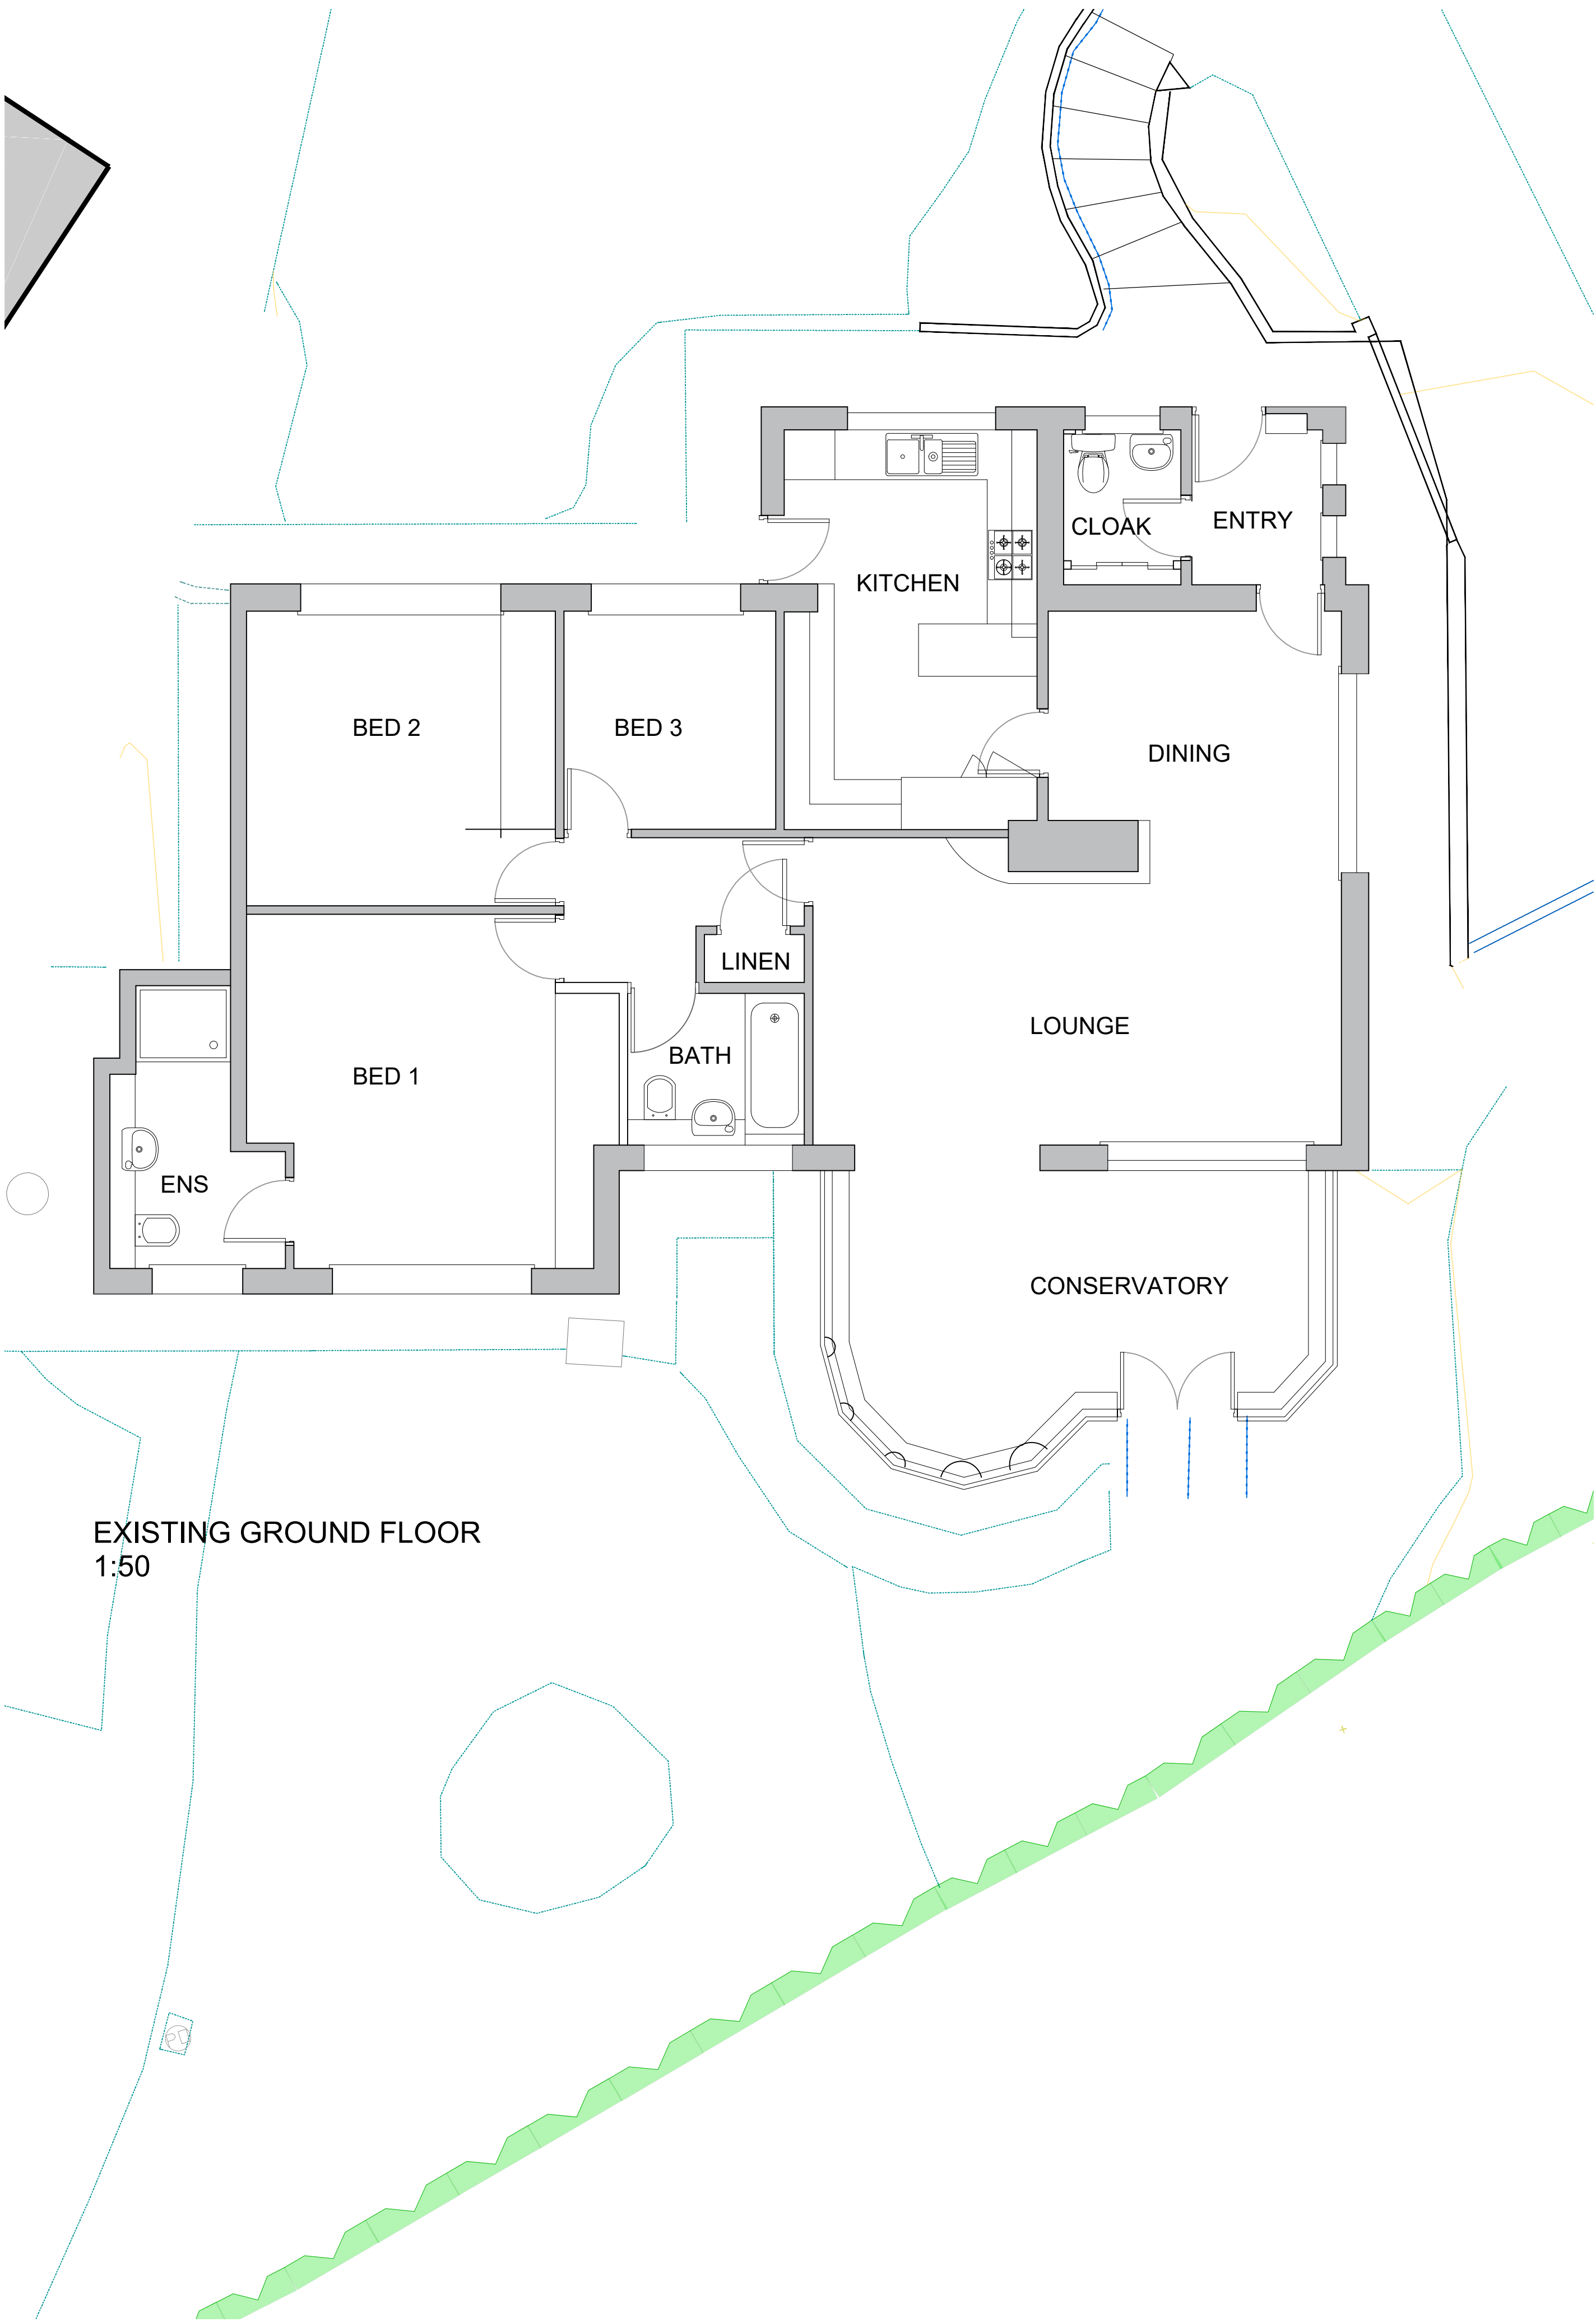

EXISTING GROUND FLOOR
1:50

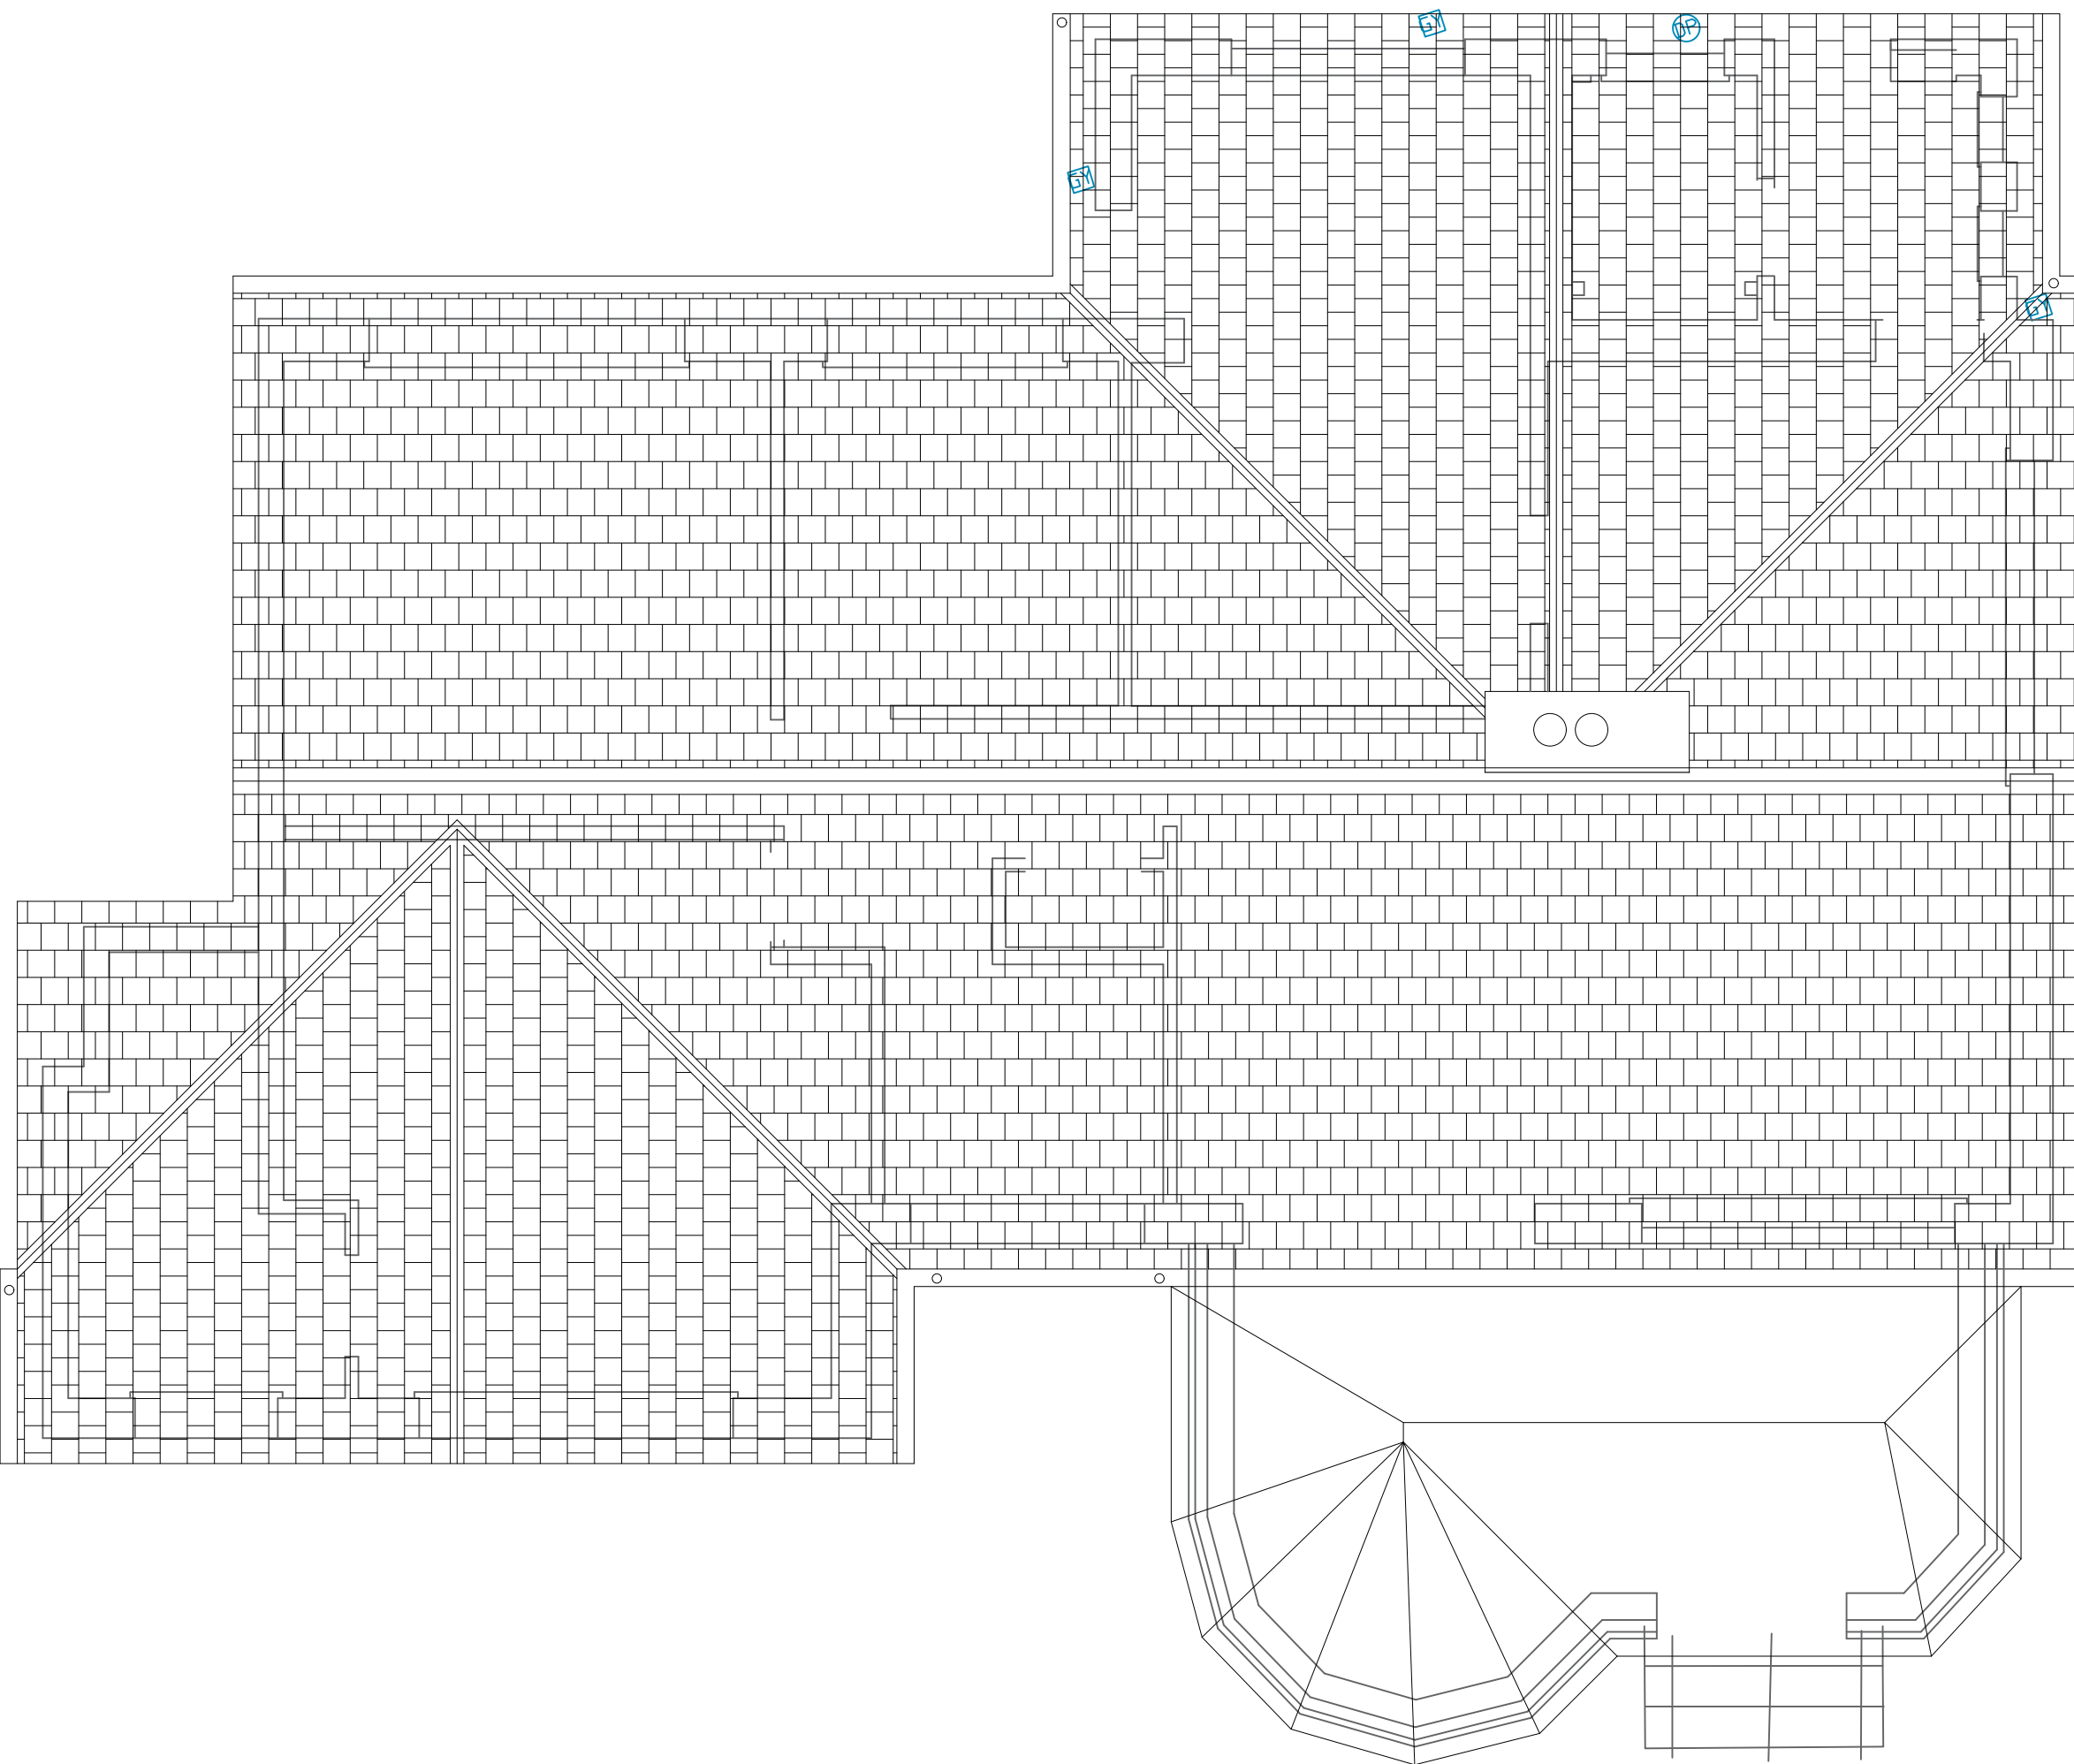

EXISTING ROOF PLAN
1:50


Do not scale from this drawing. All dimensions to be checked on site prior to manufacture and construction. This drawing is the property of Harrison Ince Holdings Limited and should not be reproduced without permission.
All discrepancies to be brought to the attention of the architect immediately.
This drawing is to be read in conjunction with the specification / bill of quantities and related drawings.

REVISIONS

FIRST ISSUE

02.01.2024 JM

FOR PLANNING

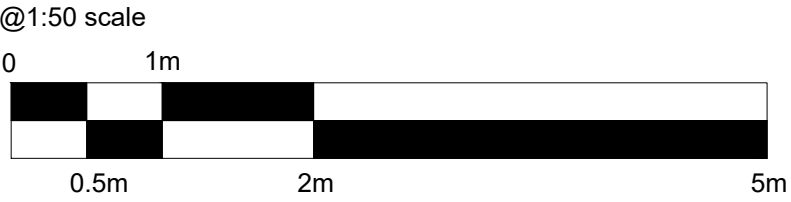

HARRISON INCE

ARCHITECTS INTERIOR DESIGNERS

MARSDEN

17 ASHBORNE DRIVE
SUMMERSEAT, BURY, BL9 5PD

EXISTING GROUND & ROOF PLAN

TITLE

DATE JAN 2024

SCALE 1:50 @ A1

JOB NO. PN2401

DWG. NO. AS01

DRAWN CAD/JM

CHECKED

2-4 LITTLE PETER STREET
KNOTT MILL
MANCHESTER
M15 4PS
TEL: 0161 236 3650
EMAIL: enquiries@harrison-ince.co.uk