


Do not scale from this drawing. All dimensions to be checked on site prior to manufacture and construction. This drawing is the property of Harrison Ince Holdings Limited and should not be reproduced without permission. All discrepancies to be brought to the attention of the architect immediately. This drawing is to be read in conjunction with the specification / bill of quantities and related drawings.


REVISIONS

FIRST ISSUE

22.08.2023 NS

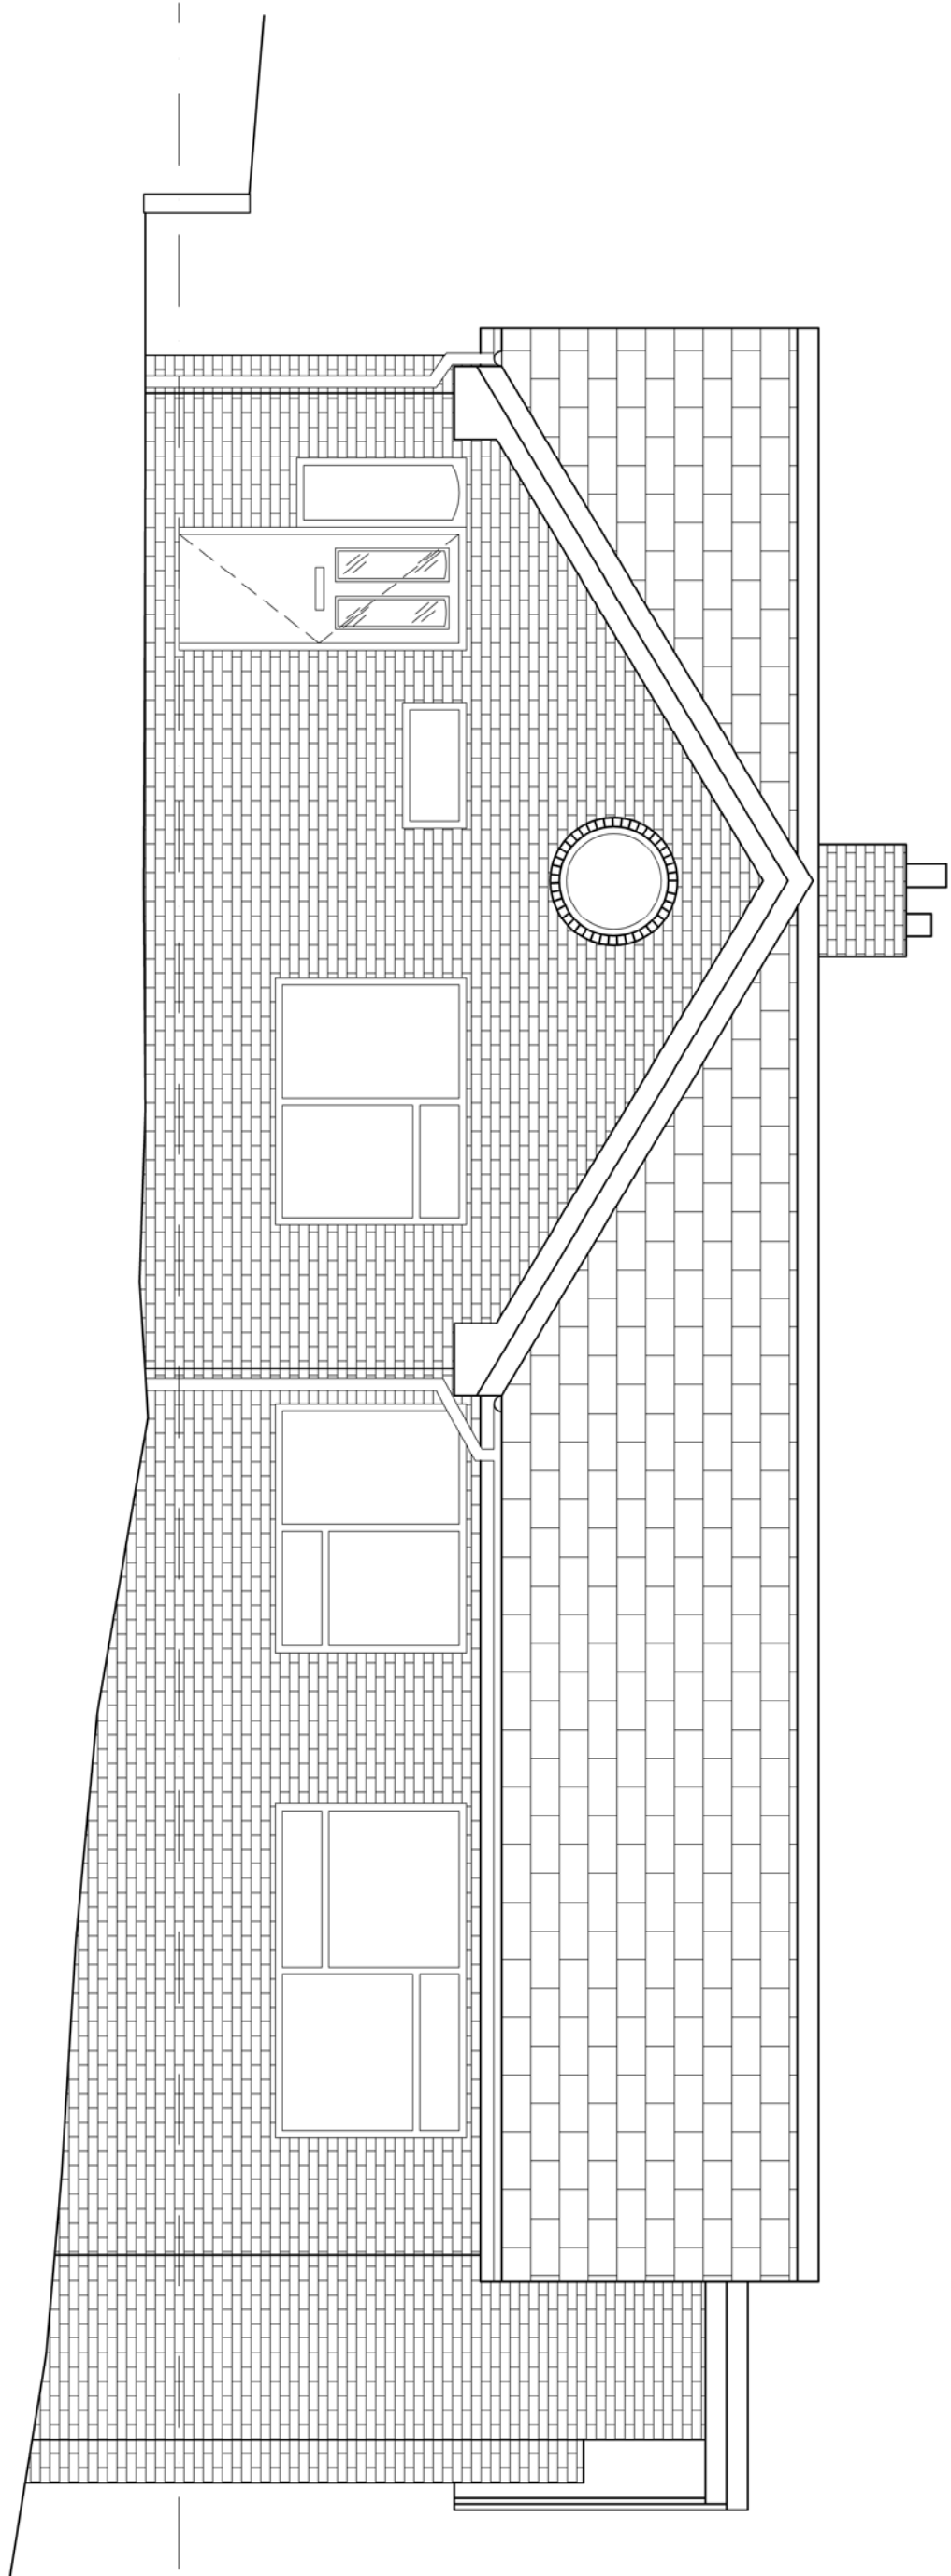


141230

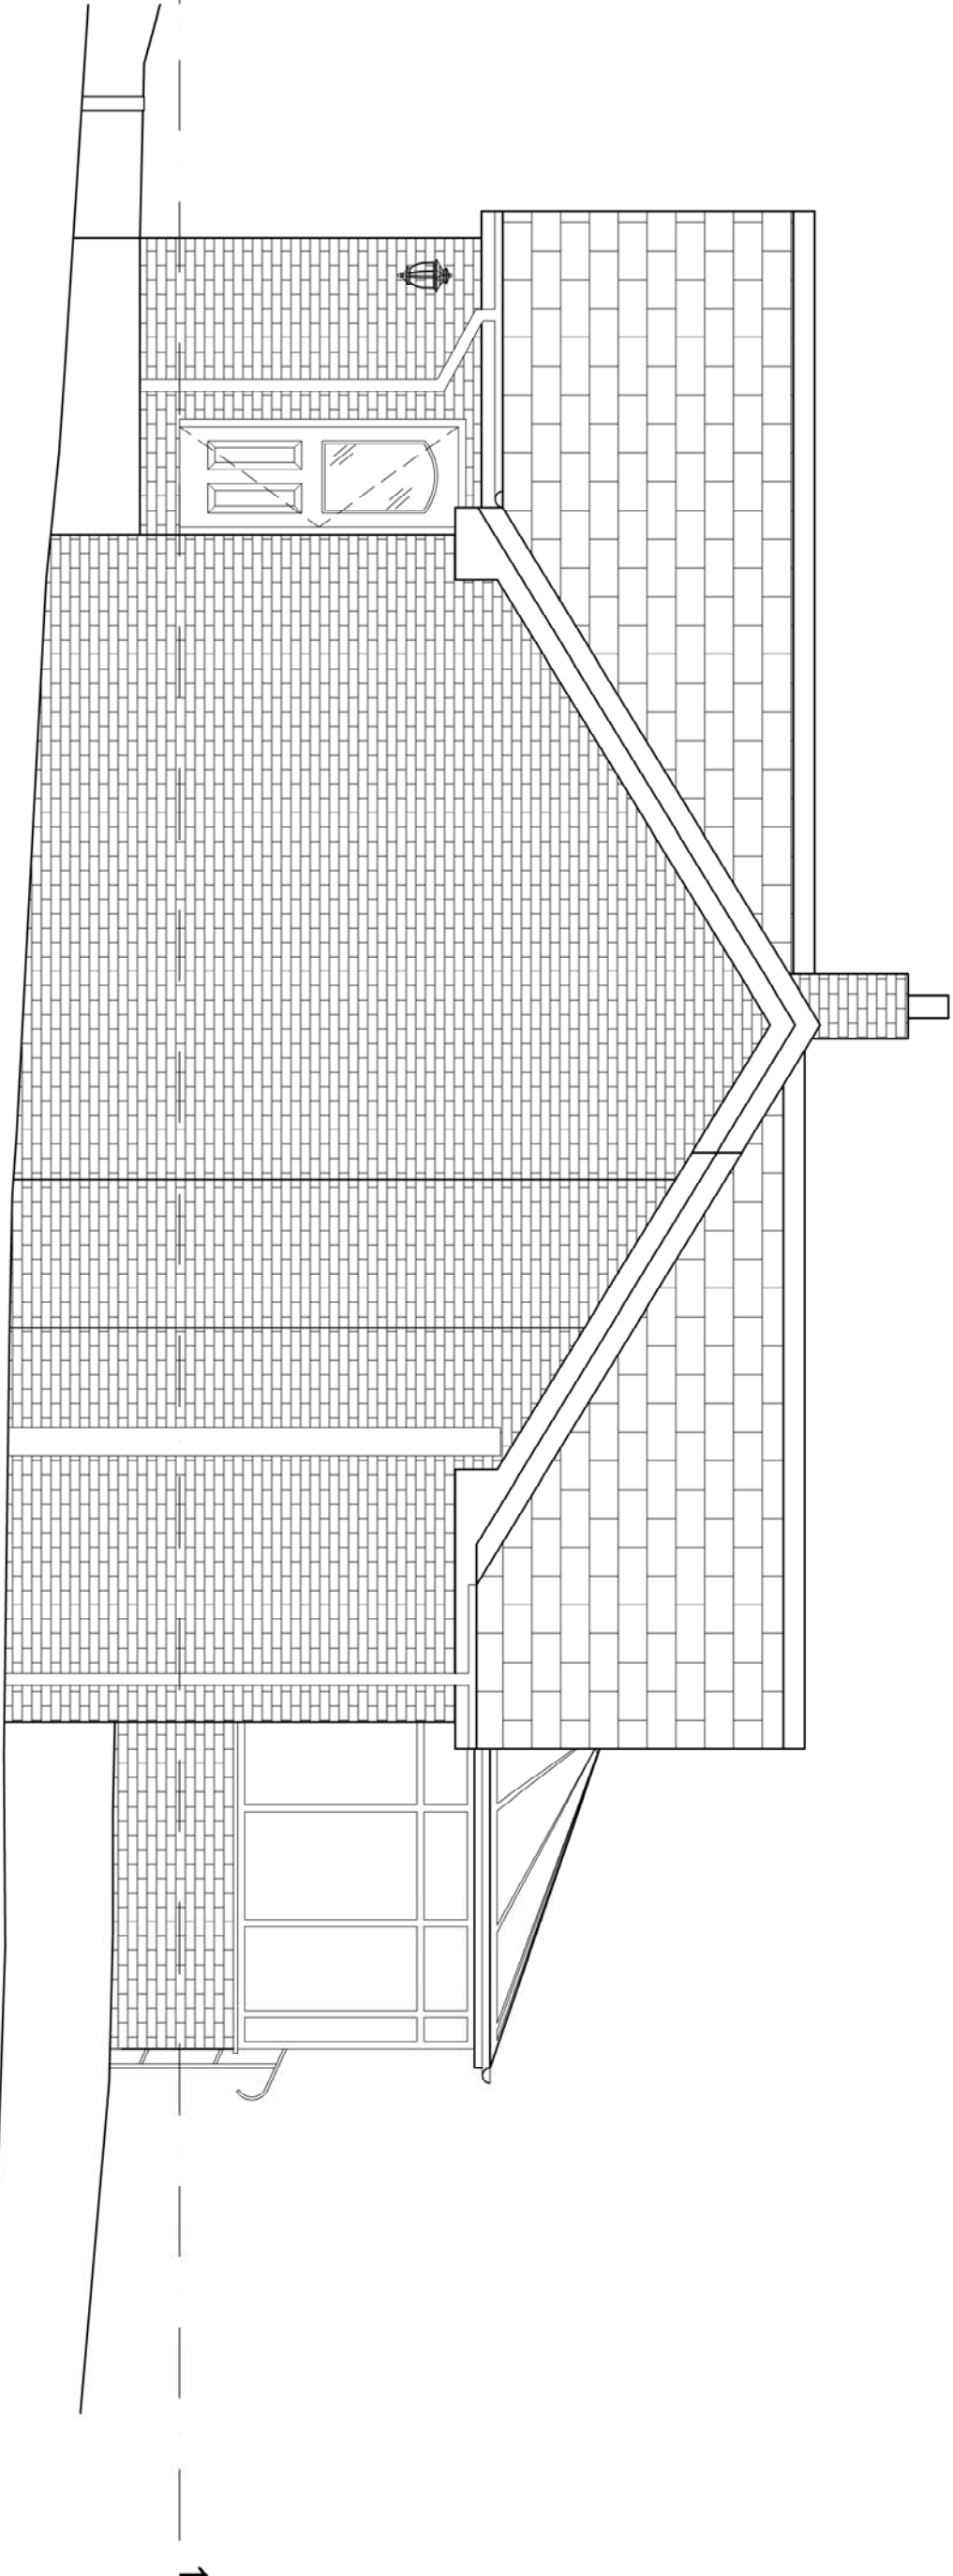


141230

EXISTING NORTH ELEVATION

Scale 1:50

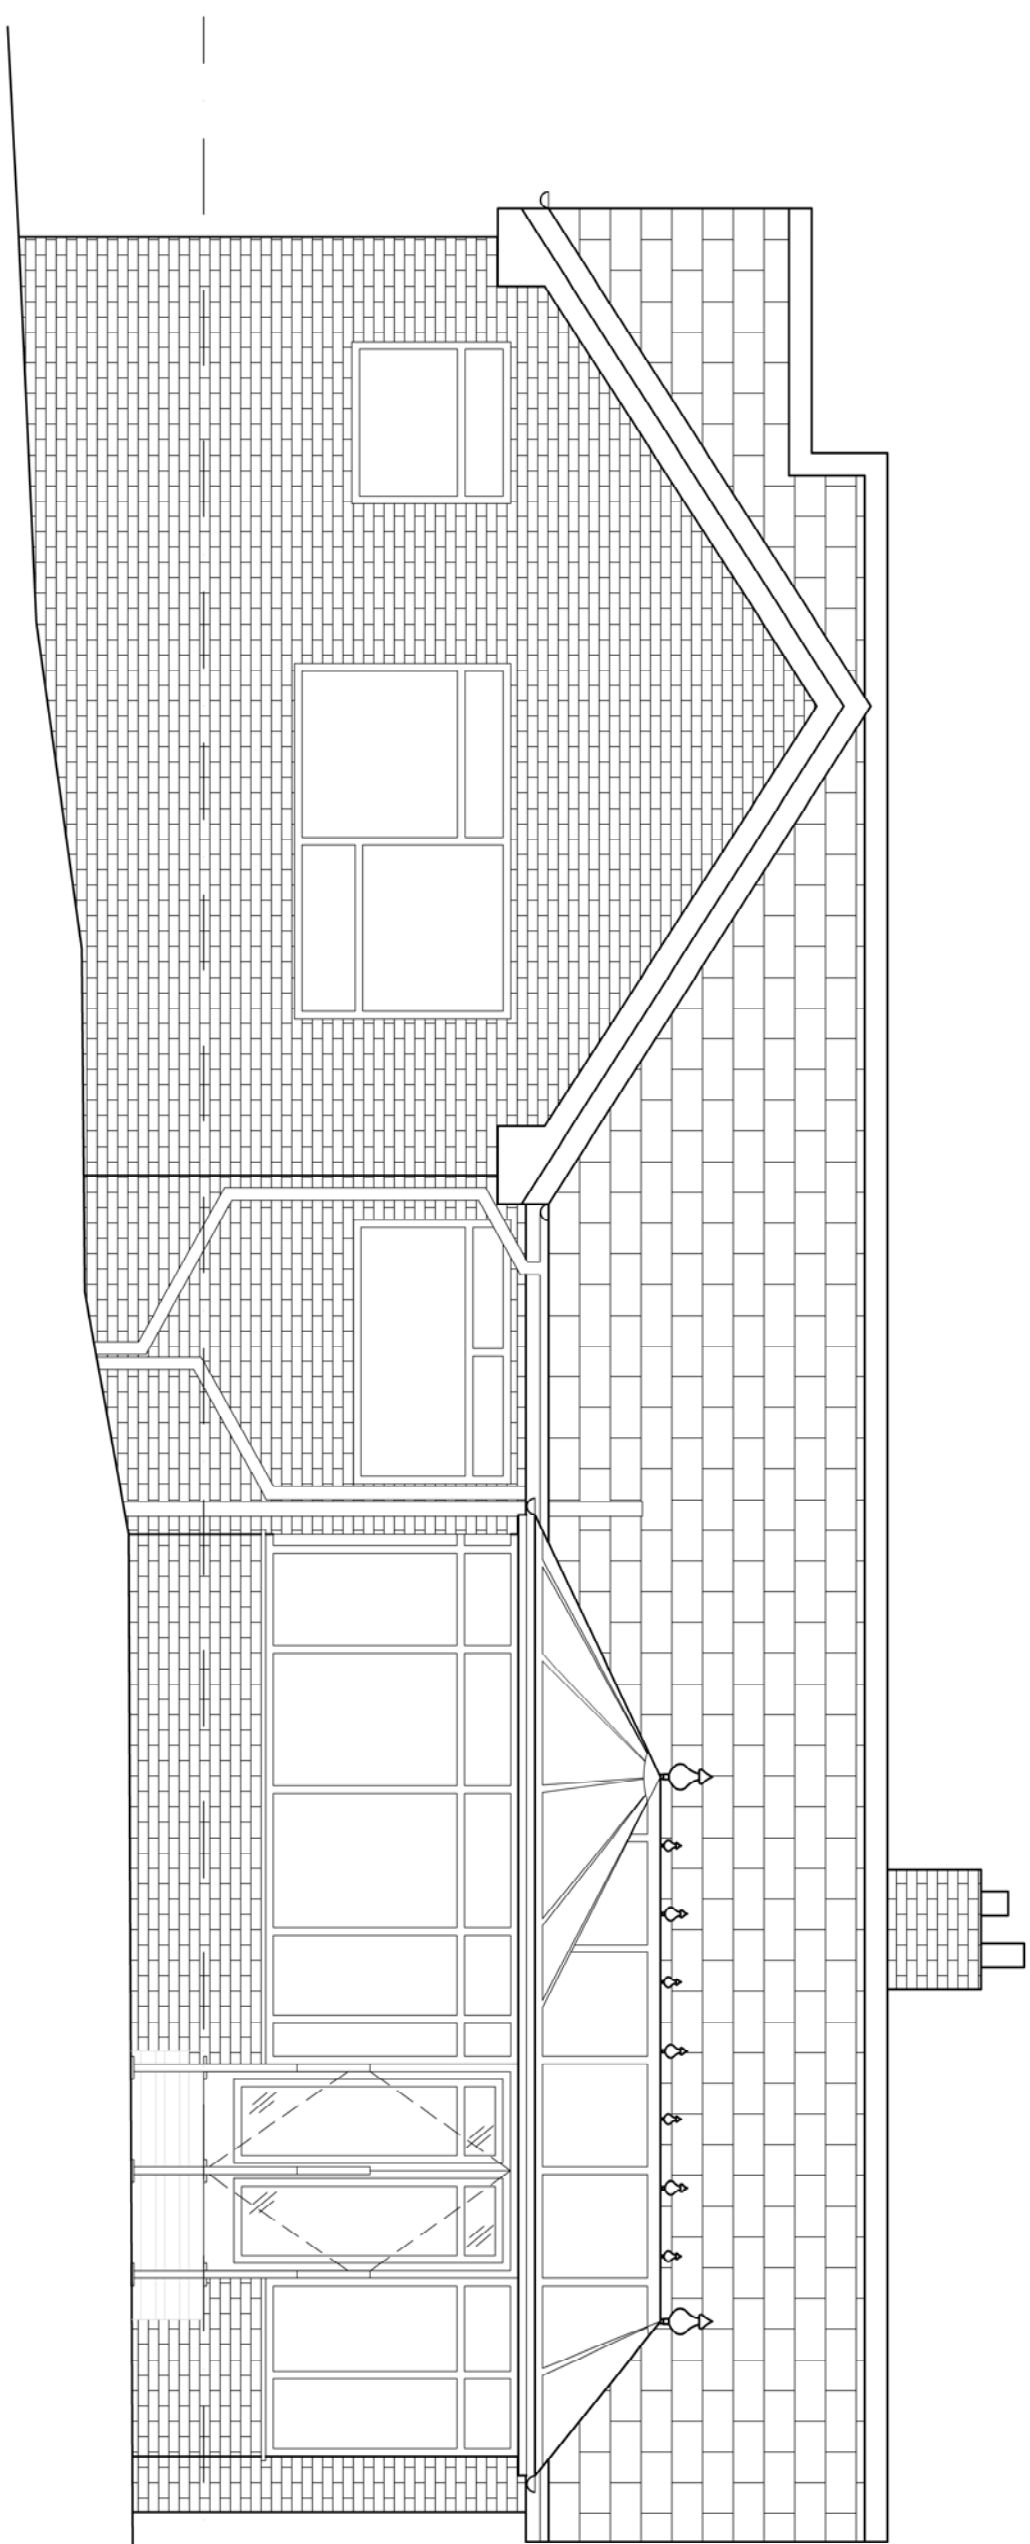

141230

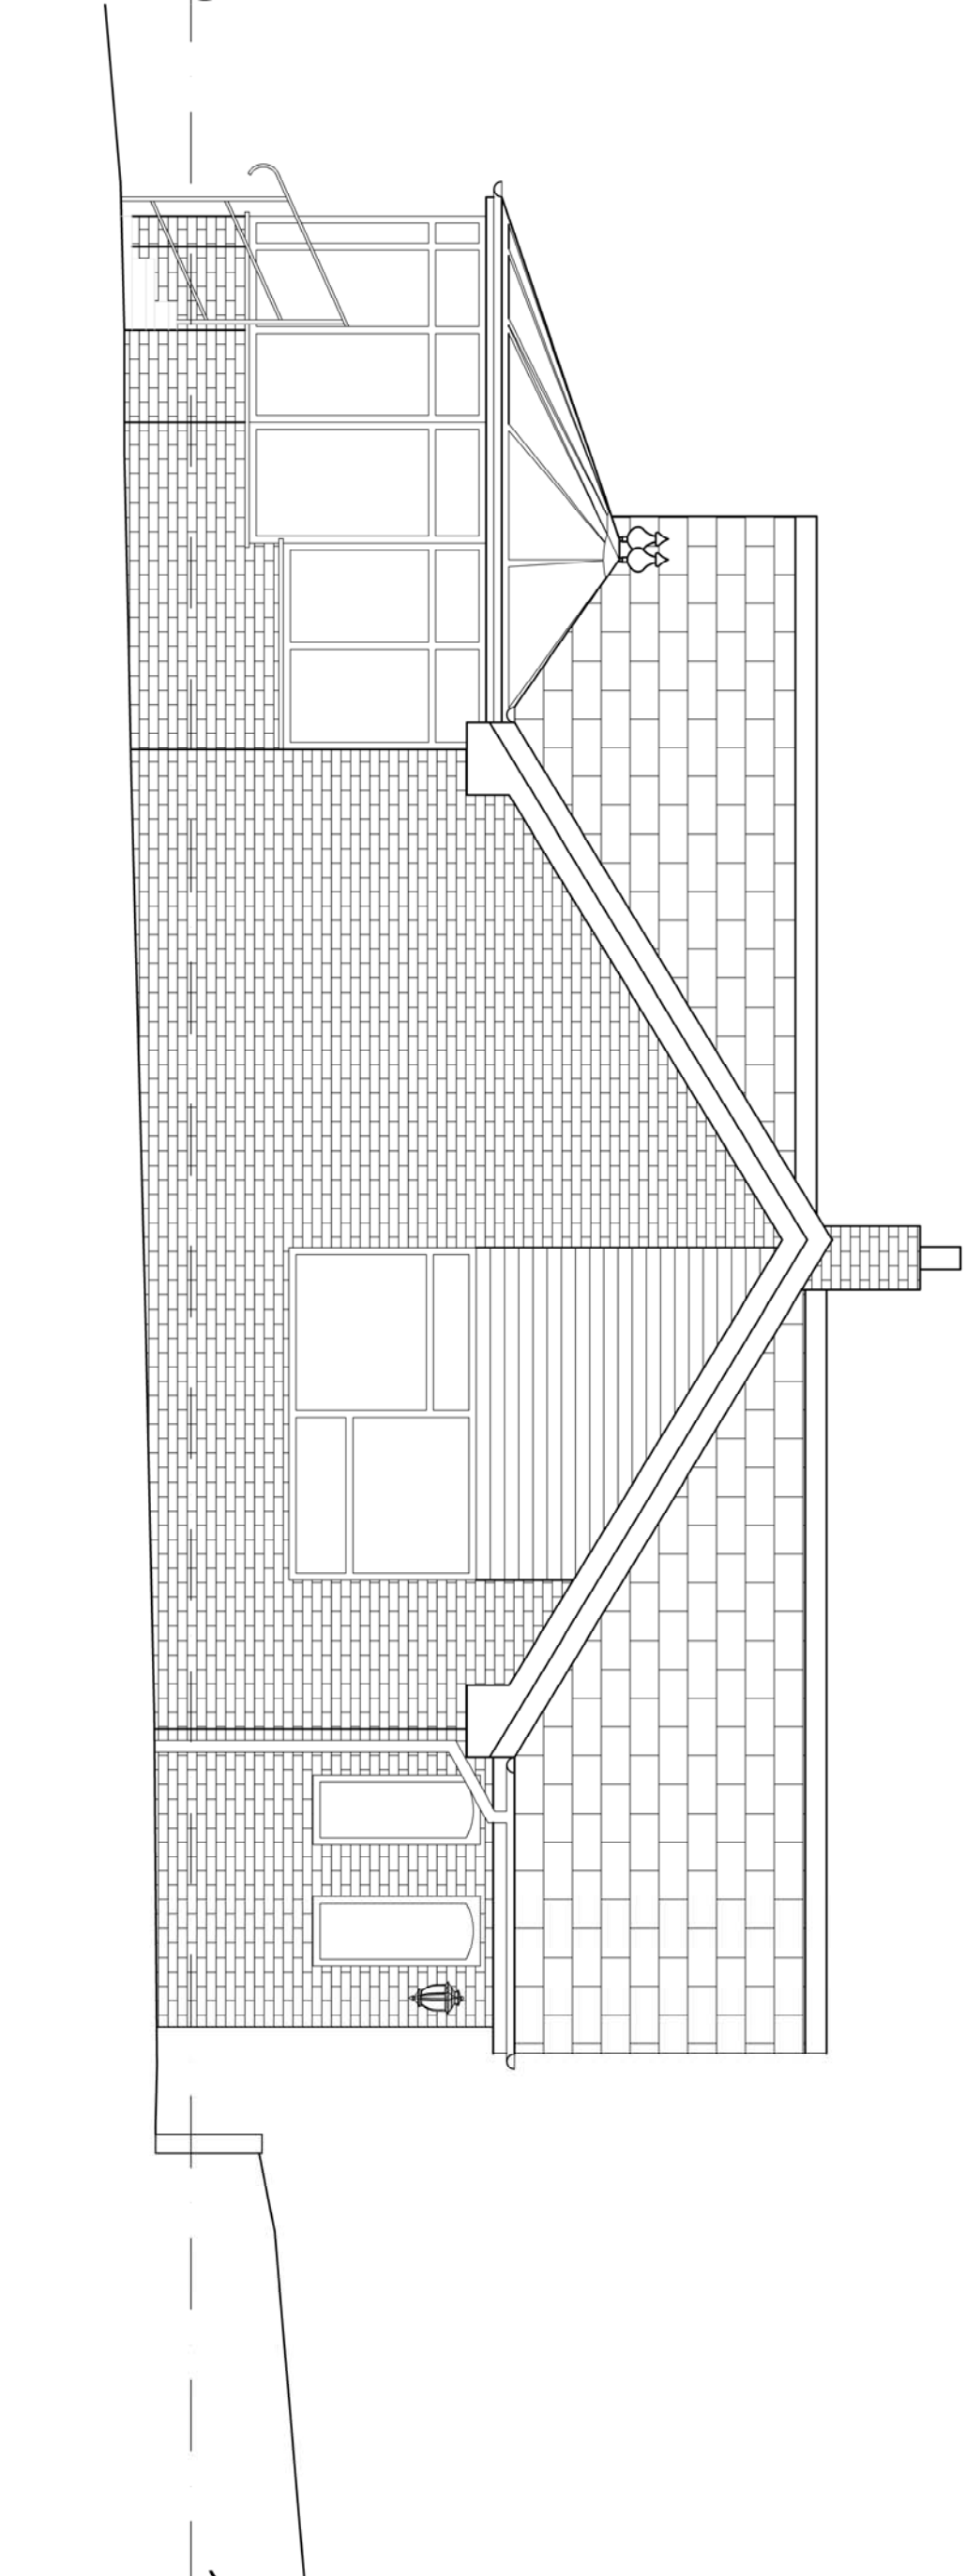

141230

EXISTING SOUTH ELEVATION


Scale 1:50

EXISTING EAST ELEVATION

Scale 1:50

FOR PLANNING

@1:50 scale

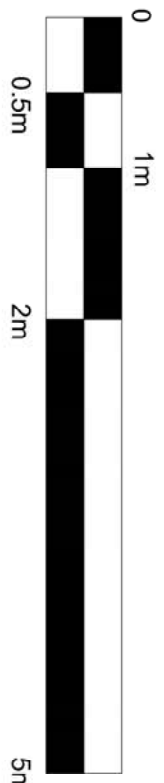

HARRISON INCE

ARCHITECTS INTERIOR DESIGNERS

JO MARSDEN

17 ASHBORNE DRIVE, SUMMERSEAT,
BURY, BL9 5PD

EXISTING ELEVATIONS

TITLE		SCALE	
DATE	AUGUST 2023	SCALE	1:50 @ A1
JOB NO.	2401	DWG. NO.	AS02
DRAWN	CAD/NS	CHECKED	

24 LITTLE RESTON HILL,
MOUNT WATKINS,
M15 6PS
TEL: 0161 255 5900
EMAIL: enquiries@harrisonince.co.uk