


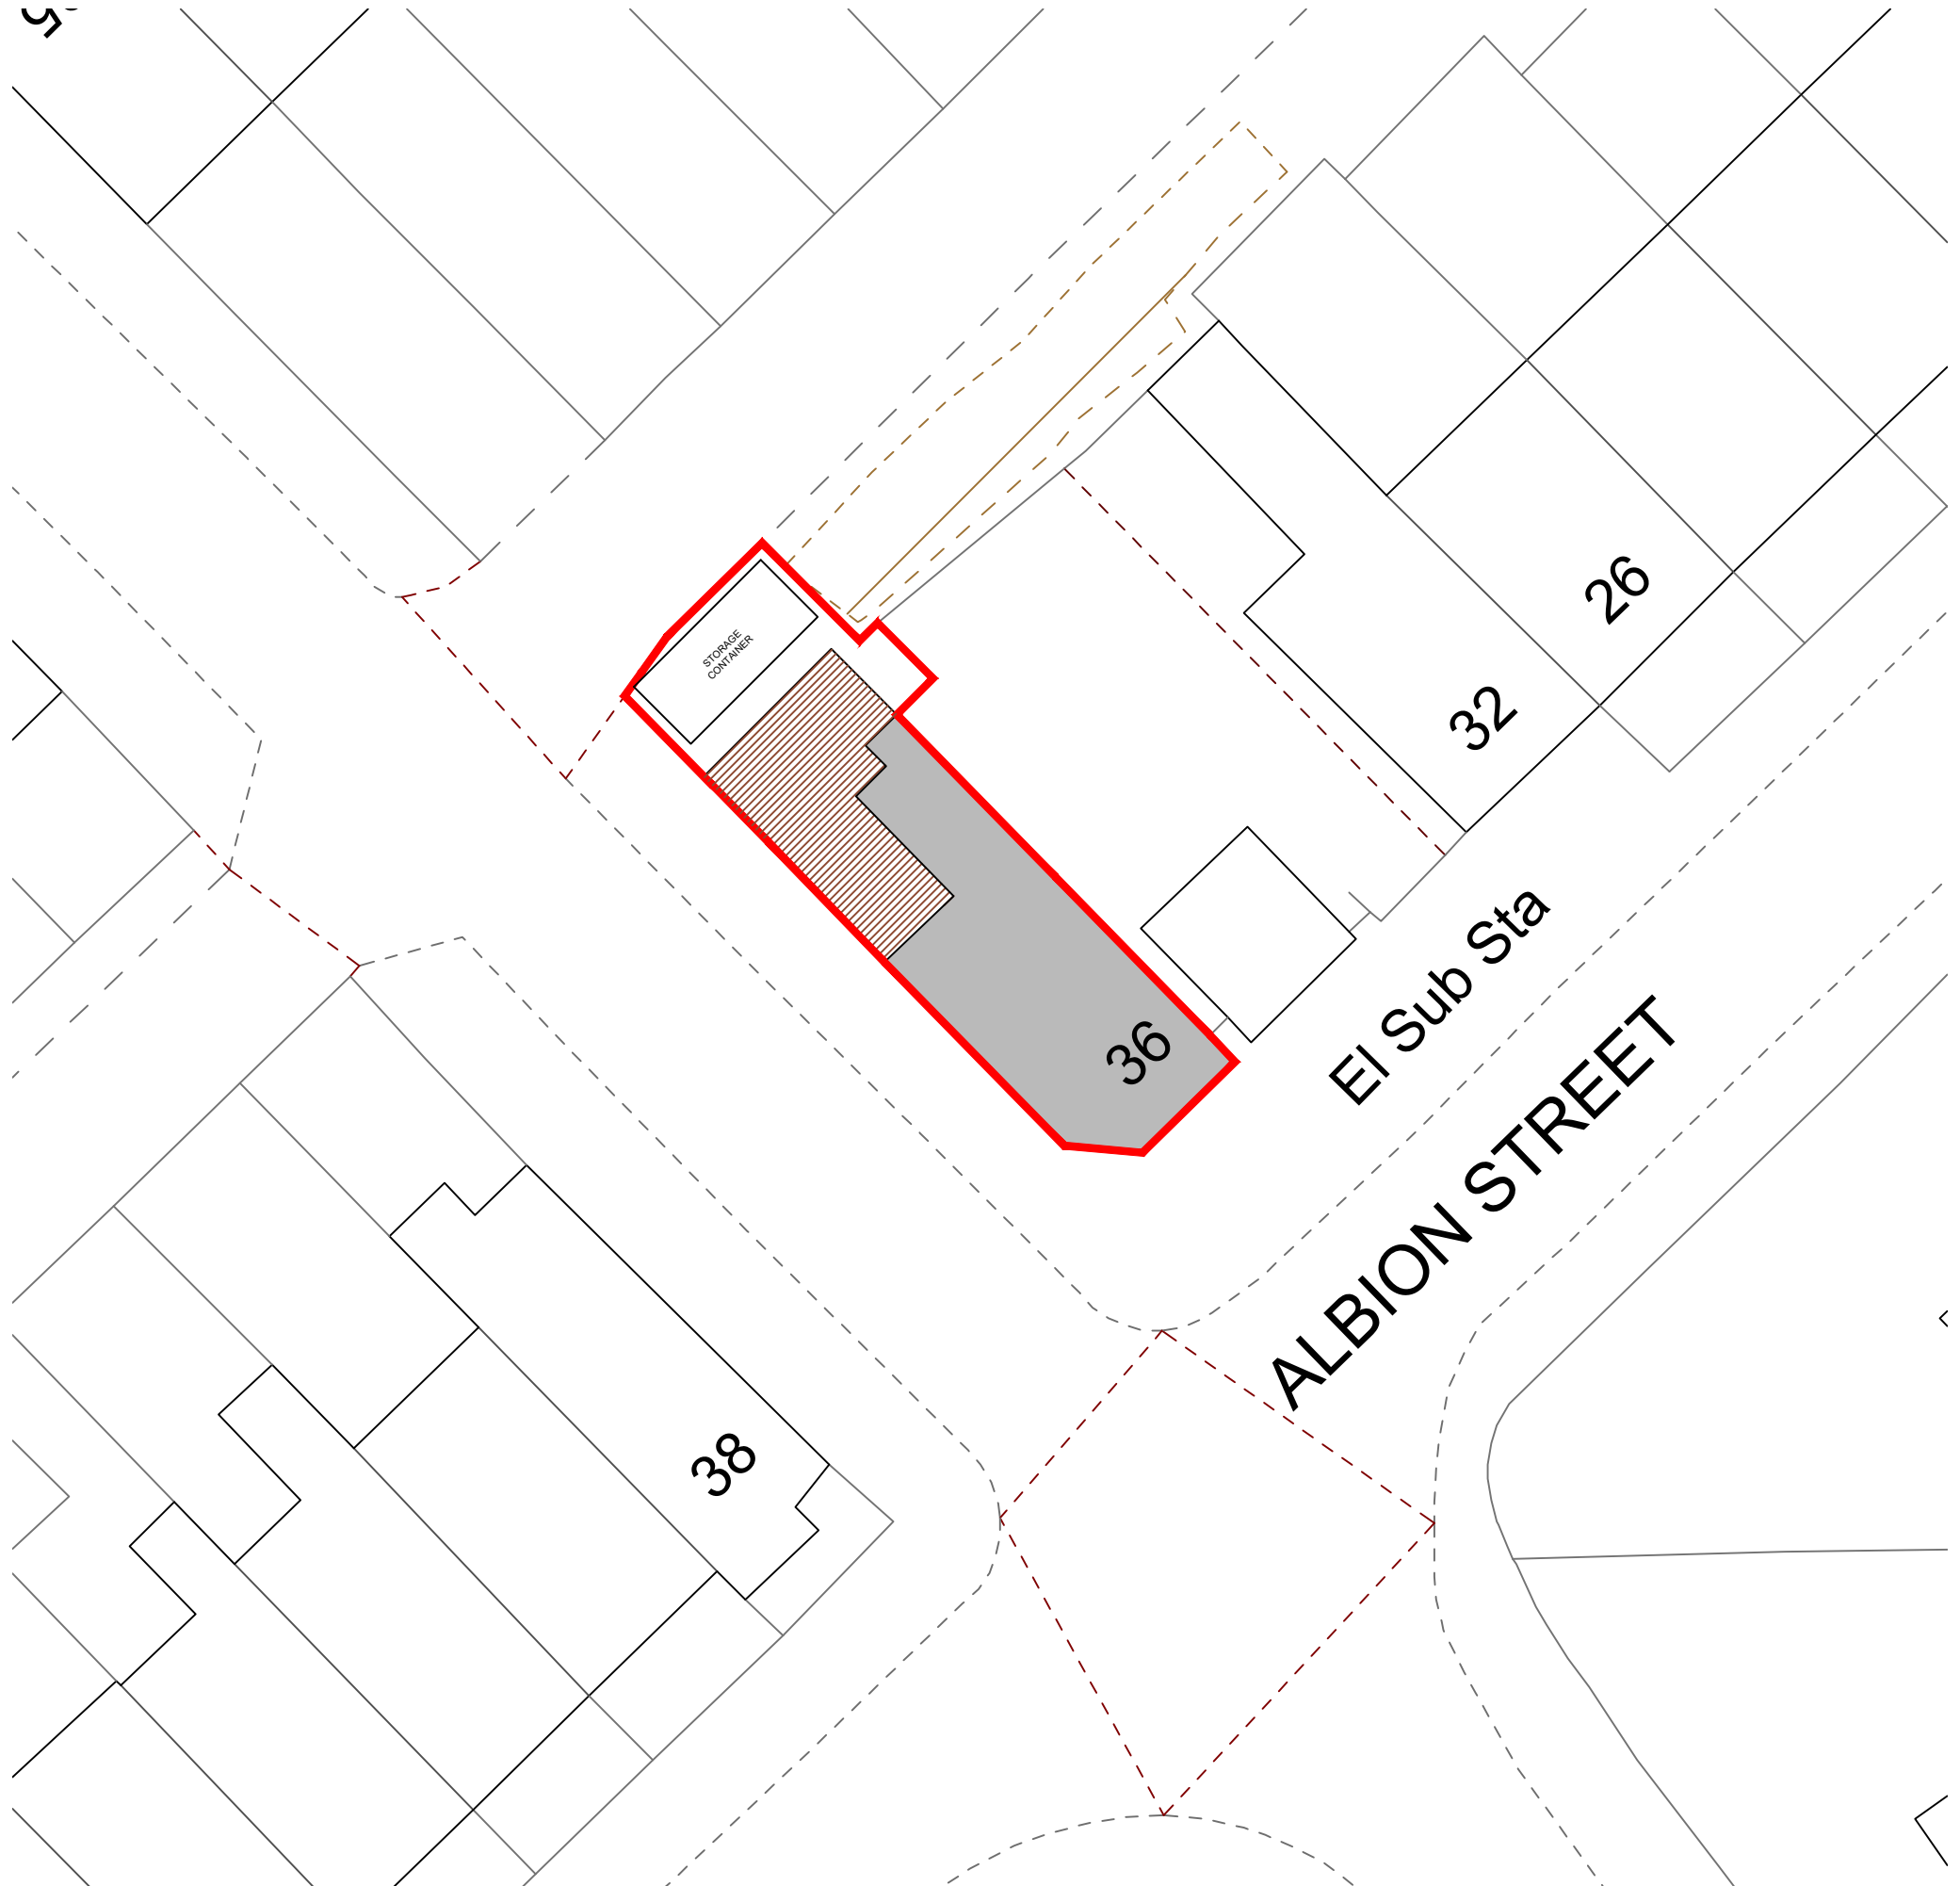


Proposed Site Plan
 Scale 1:200 @ A3

Site Area - 105 SqM/ 1126 SqFt


Existing Building 
 Proposed Extension 

Site Boundary 

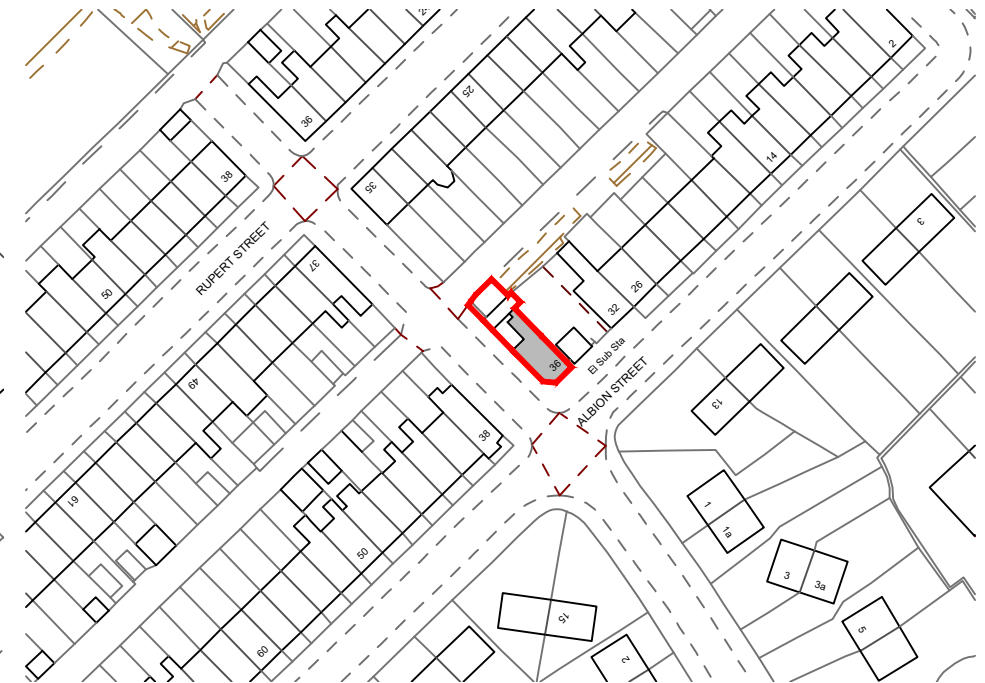

Existing Site Location Plan
 Scale 1:1250 @ A3

Site Boundary 
 Existing Building 

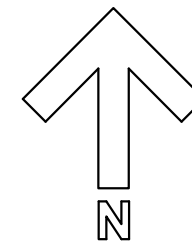

NOTES:

No scaling or dimensions other then those figured are to be taken from this drawing. All dimensions to be checked on site

This drawing is for use at the named location and for Planning Permission purposes only and as such should not be used at any other location or for any other purposes

Project Location:

36 ALBION STREET,
 RADCLIFFE,
 MANCHESTER,
 M26 1BH

Drawing:

**01 Proposed Site
 Location REV C**

Scale:	Size:	Date:
Varies	A3	04/23