




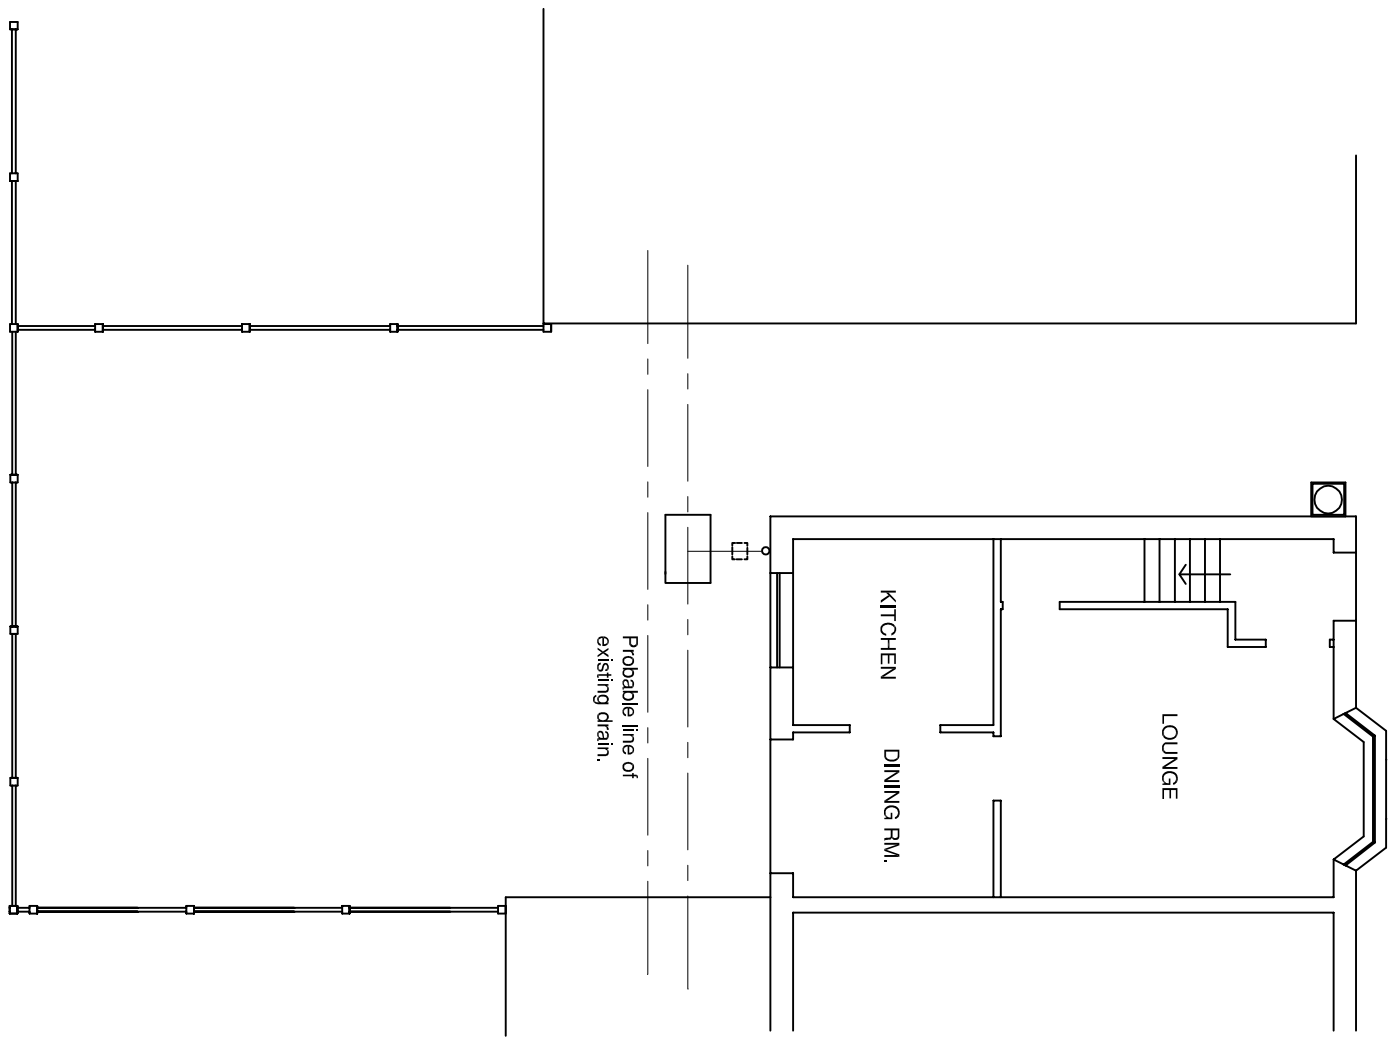


EXISTING GROUND FLOOR PLAN (Scale 1:100)

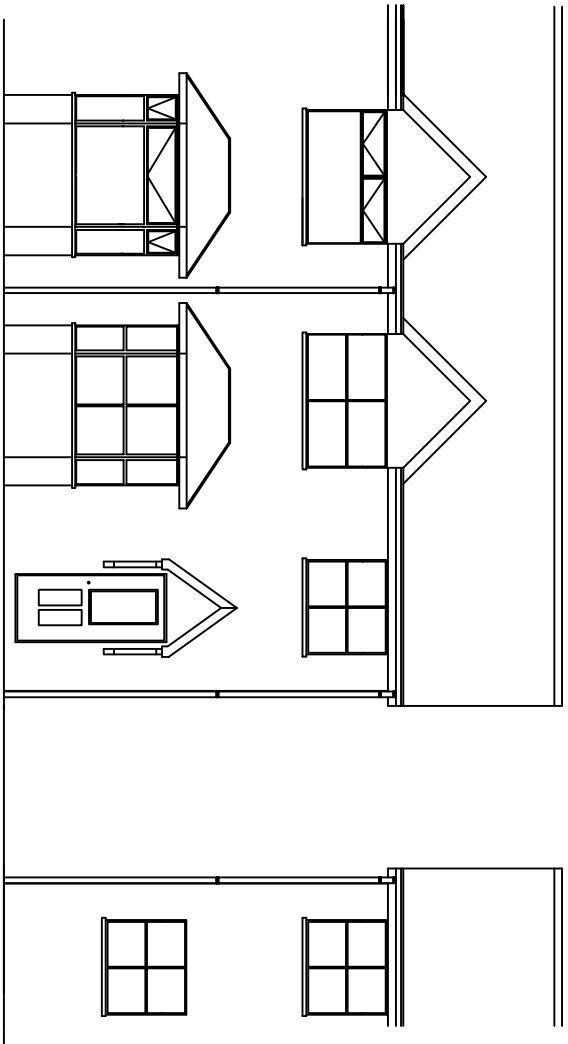


EXISTING FRONT ELEVATION (Scale 1:100)

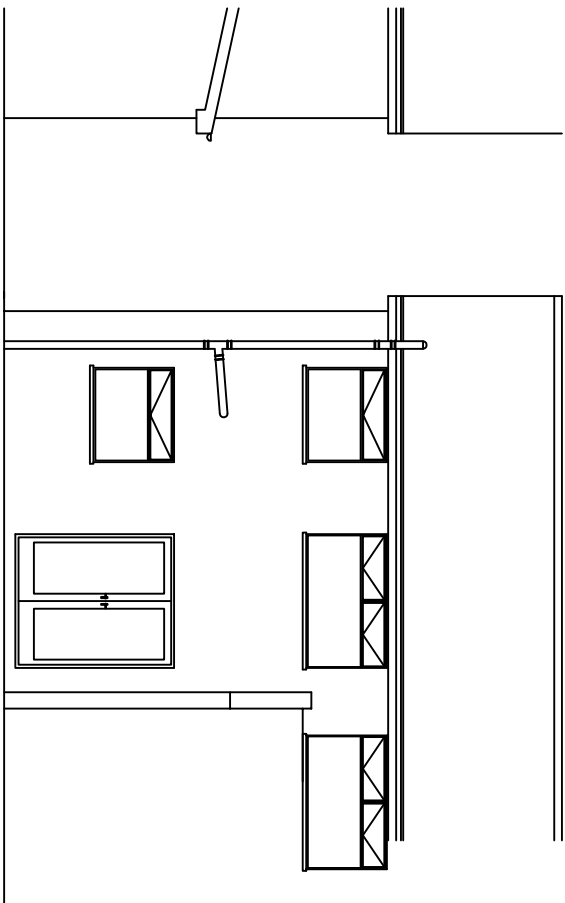


EXISTING REAR ELEVATION(Scale 1:100)

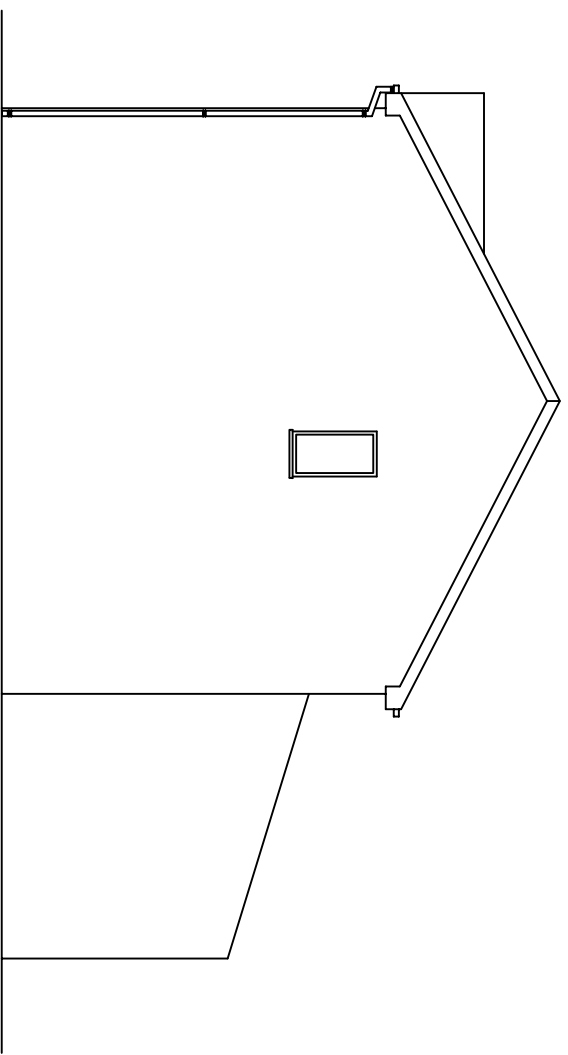


EXISTING SIDE ELEVATION (Scale 1:100)

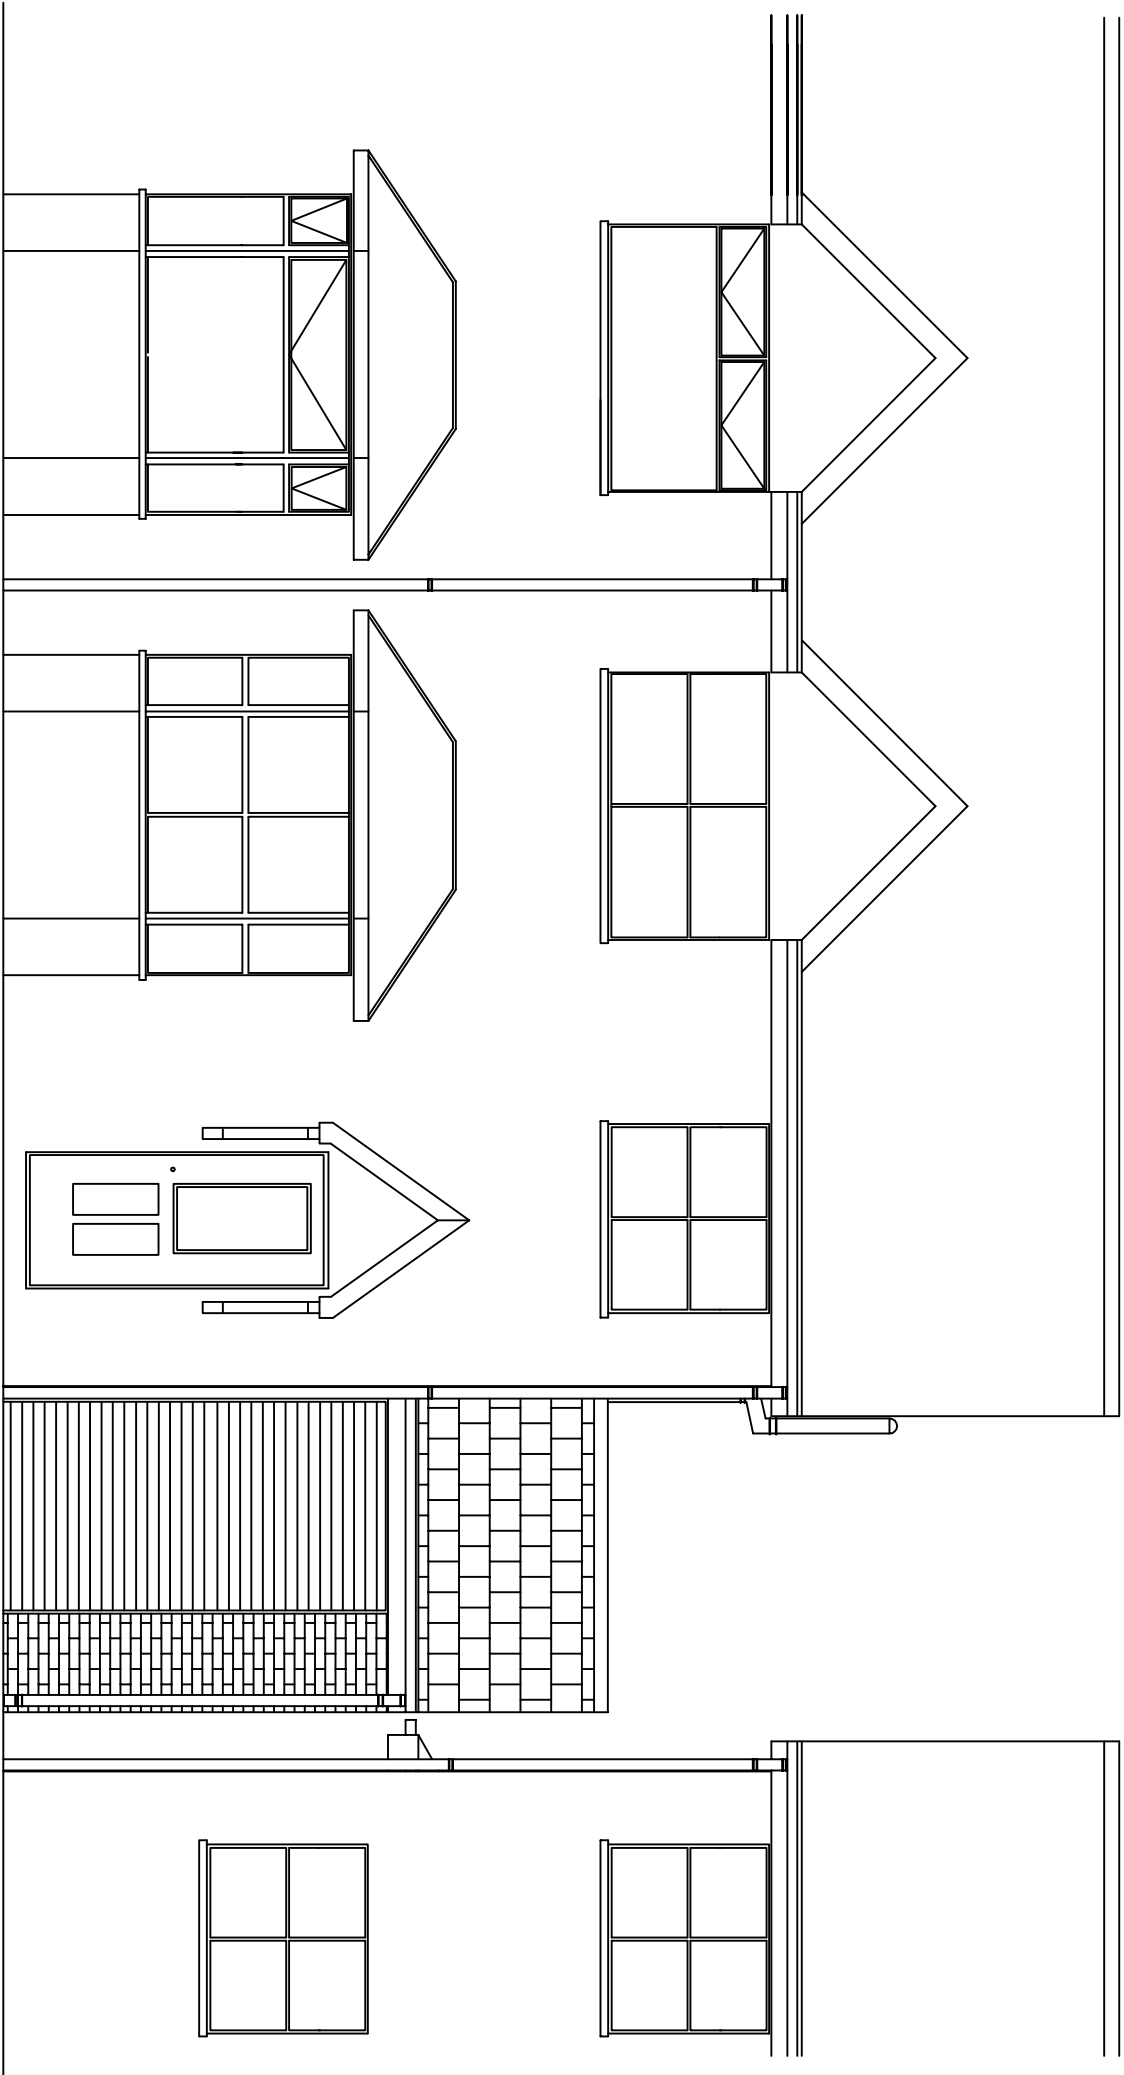


PROPOSED FRONT ELEVATION

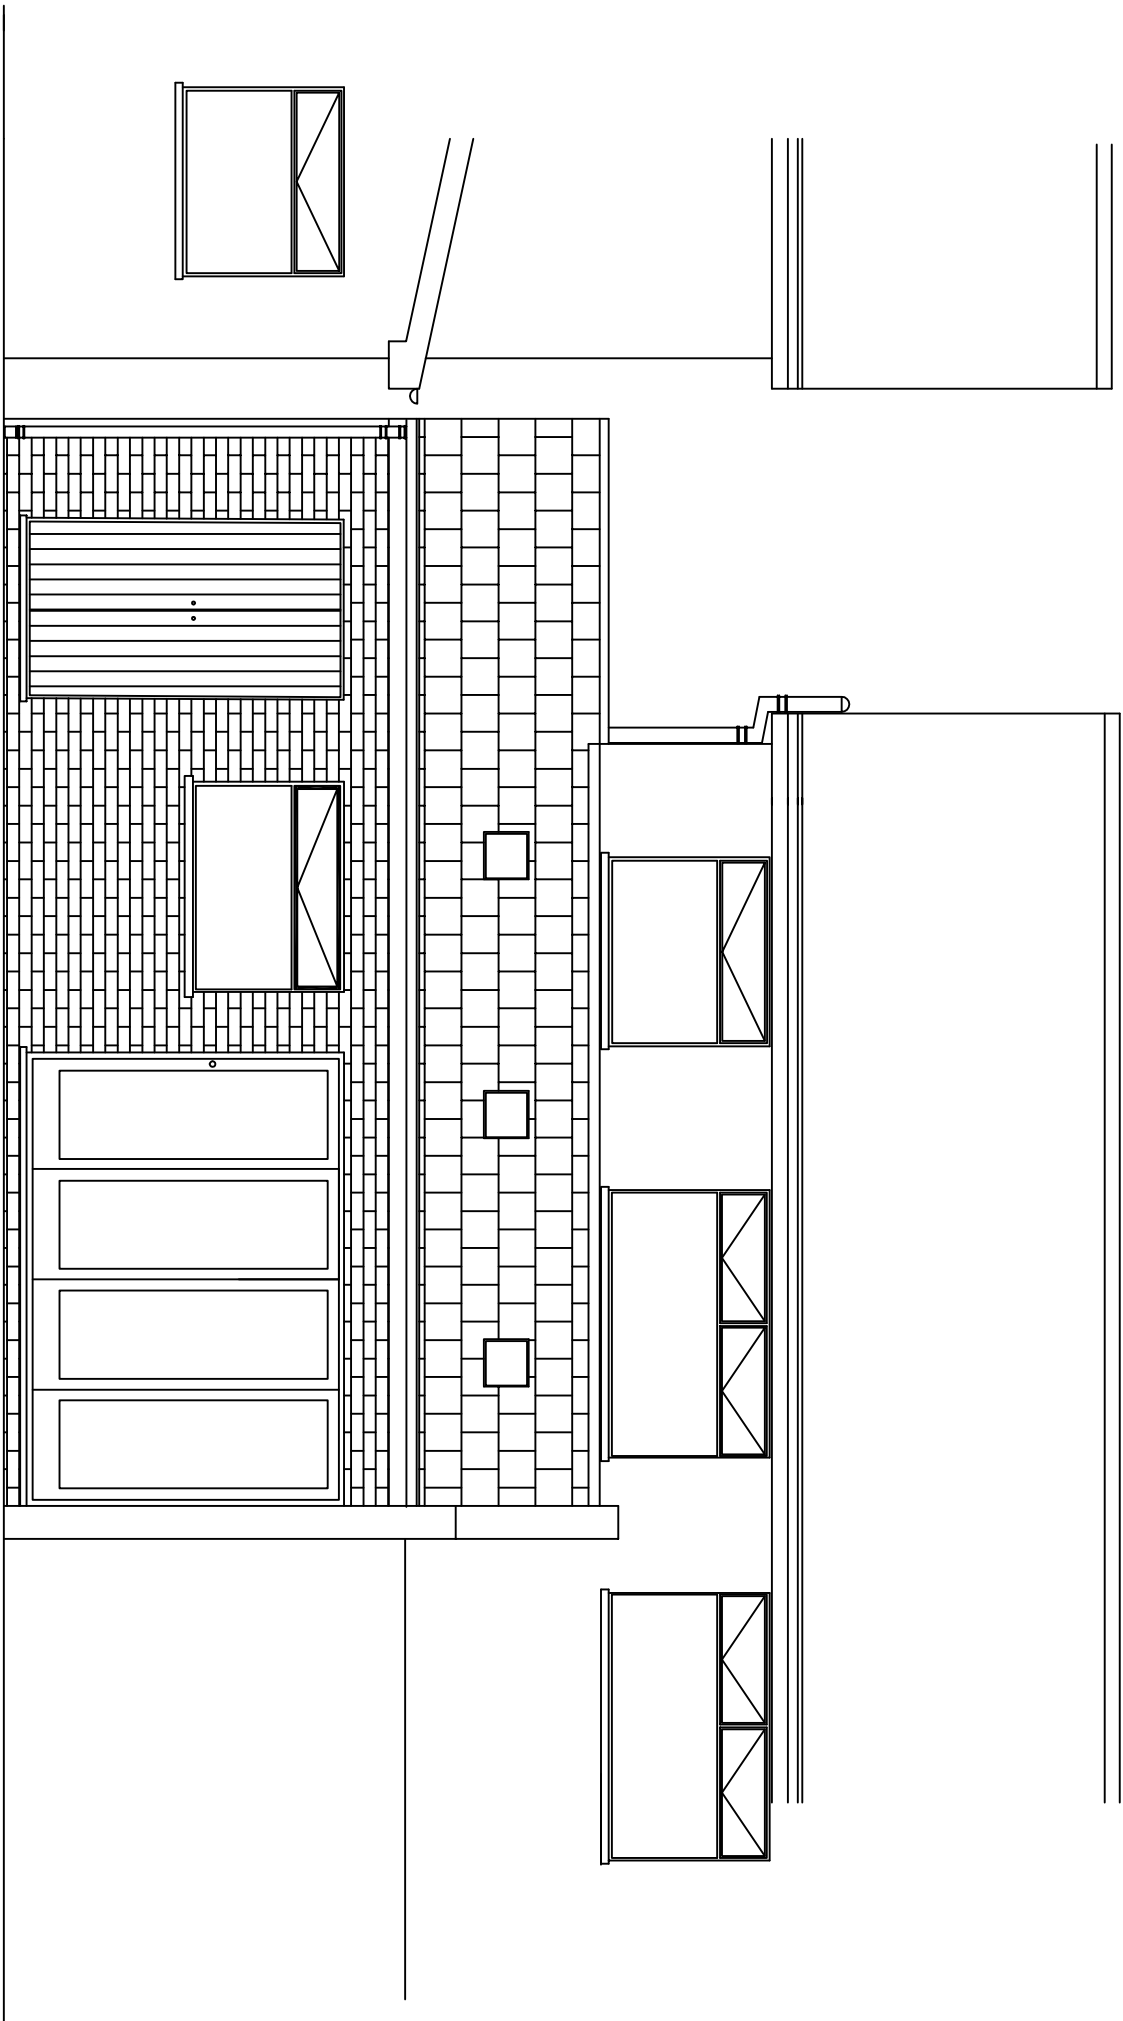


PROPOSED REAR ELEVATION

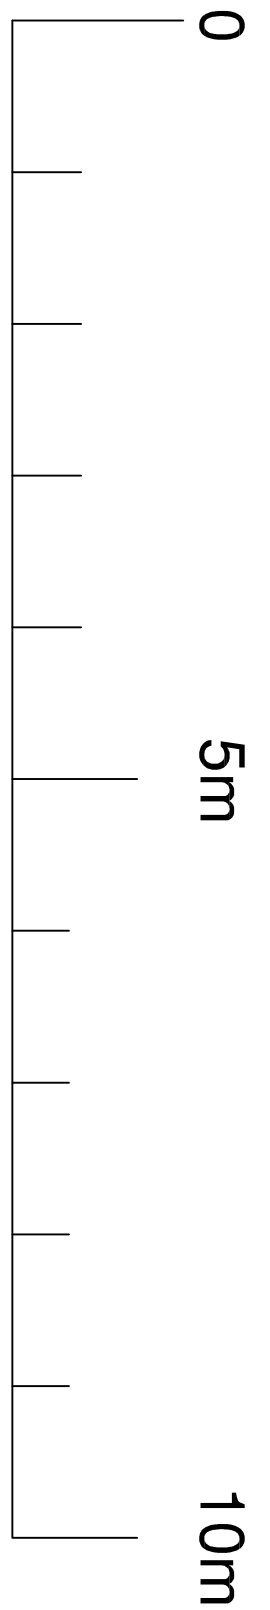


Scale 1:50

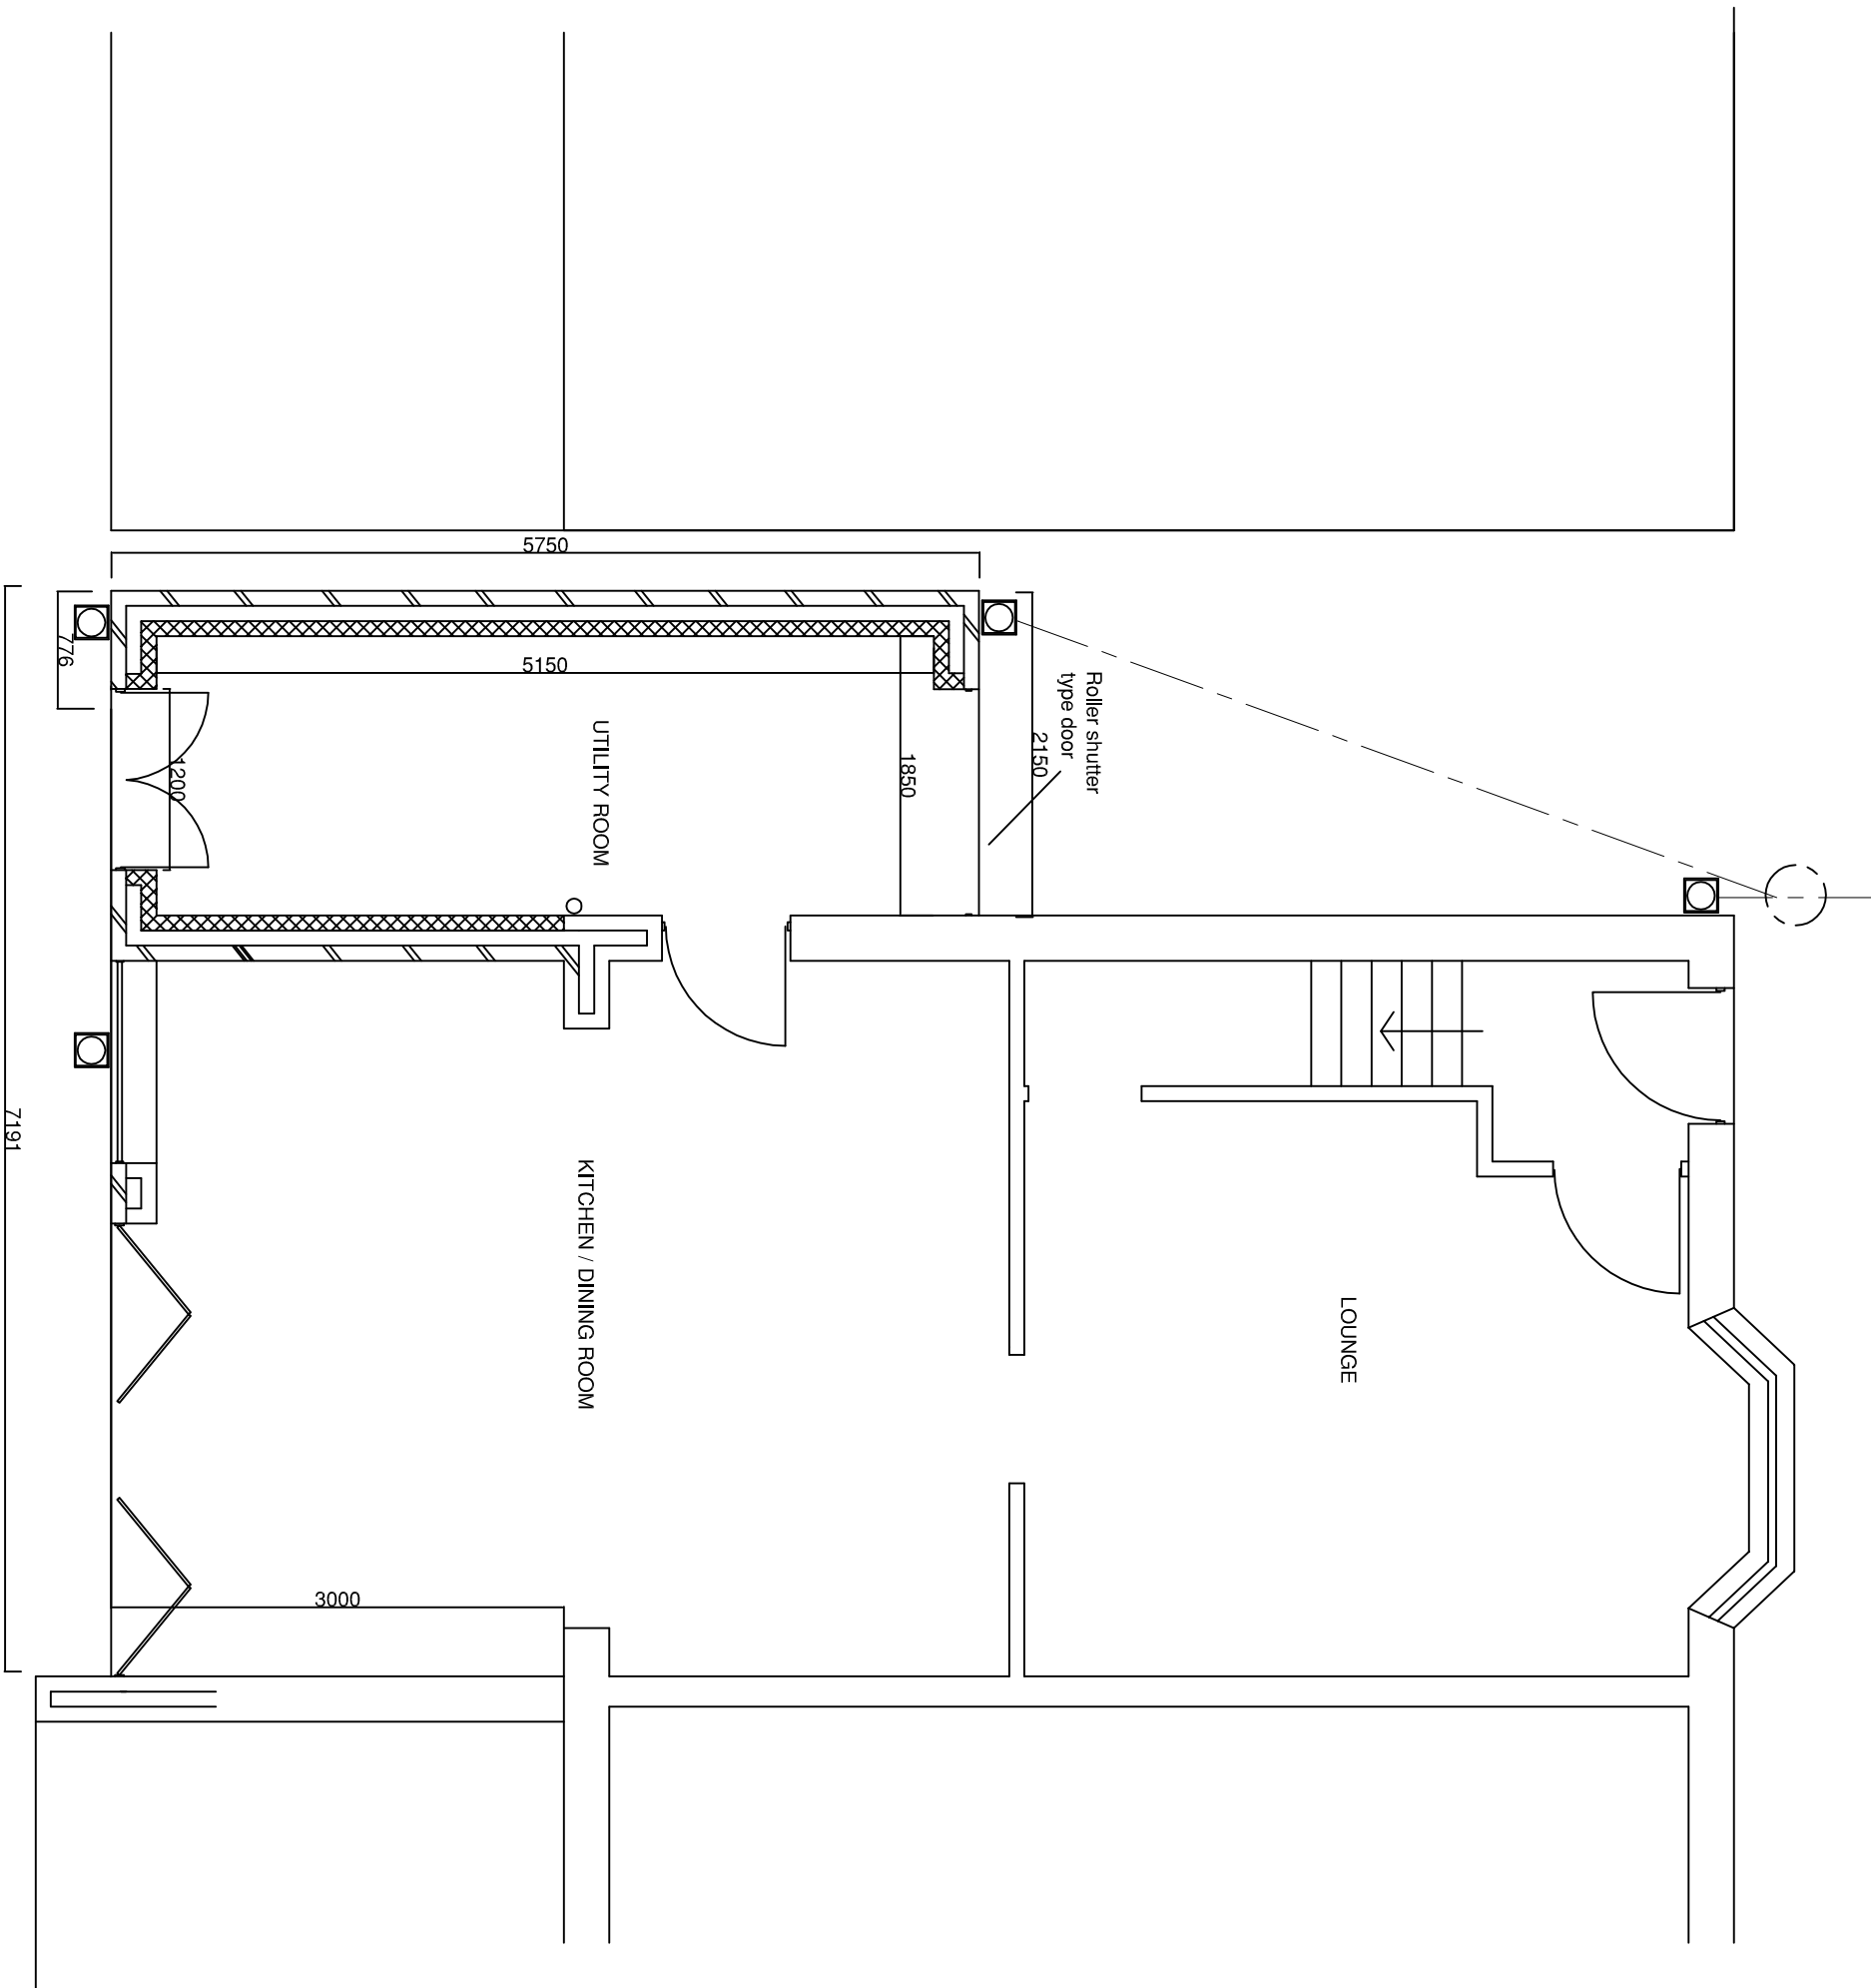

PROPOSED GROUND FLOOR PLAN

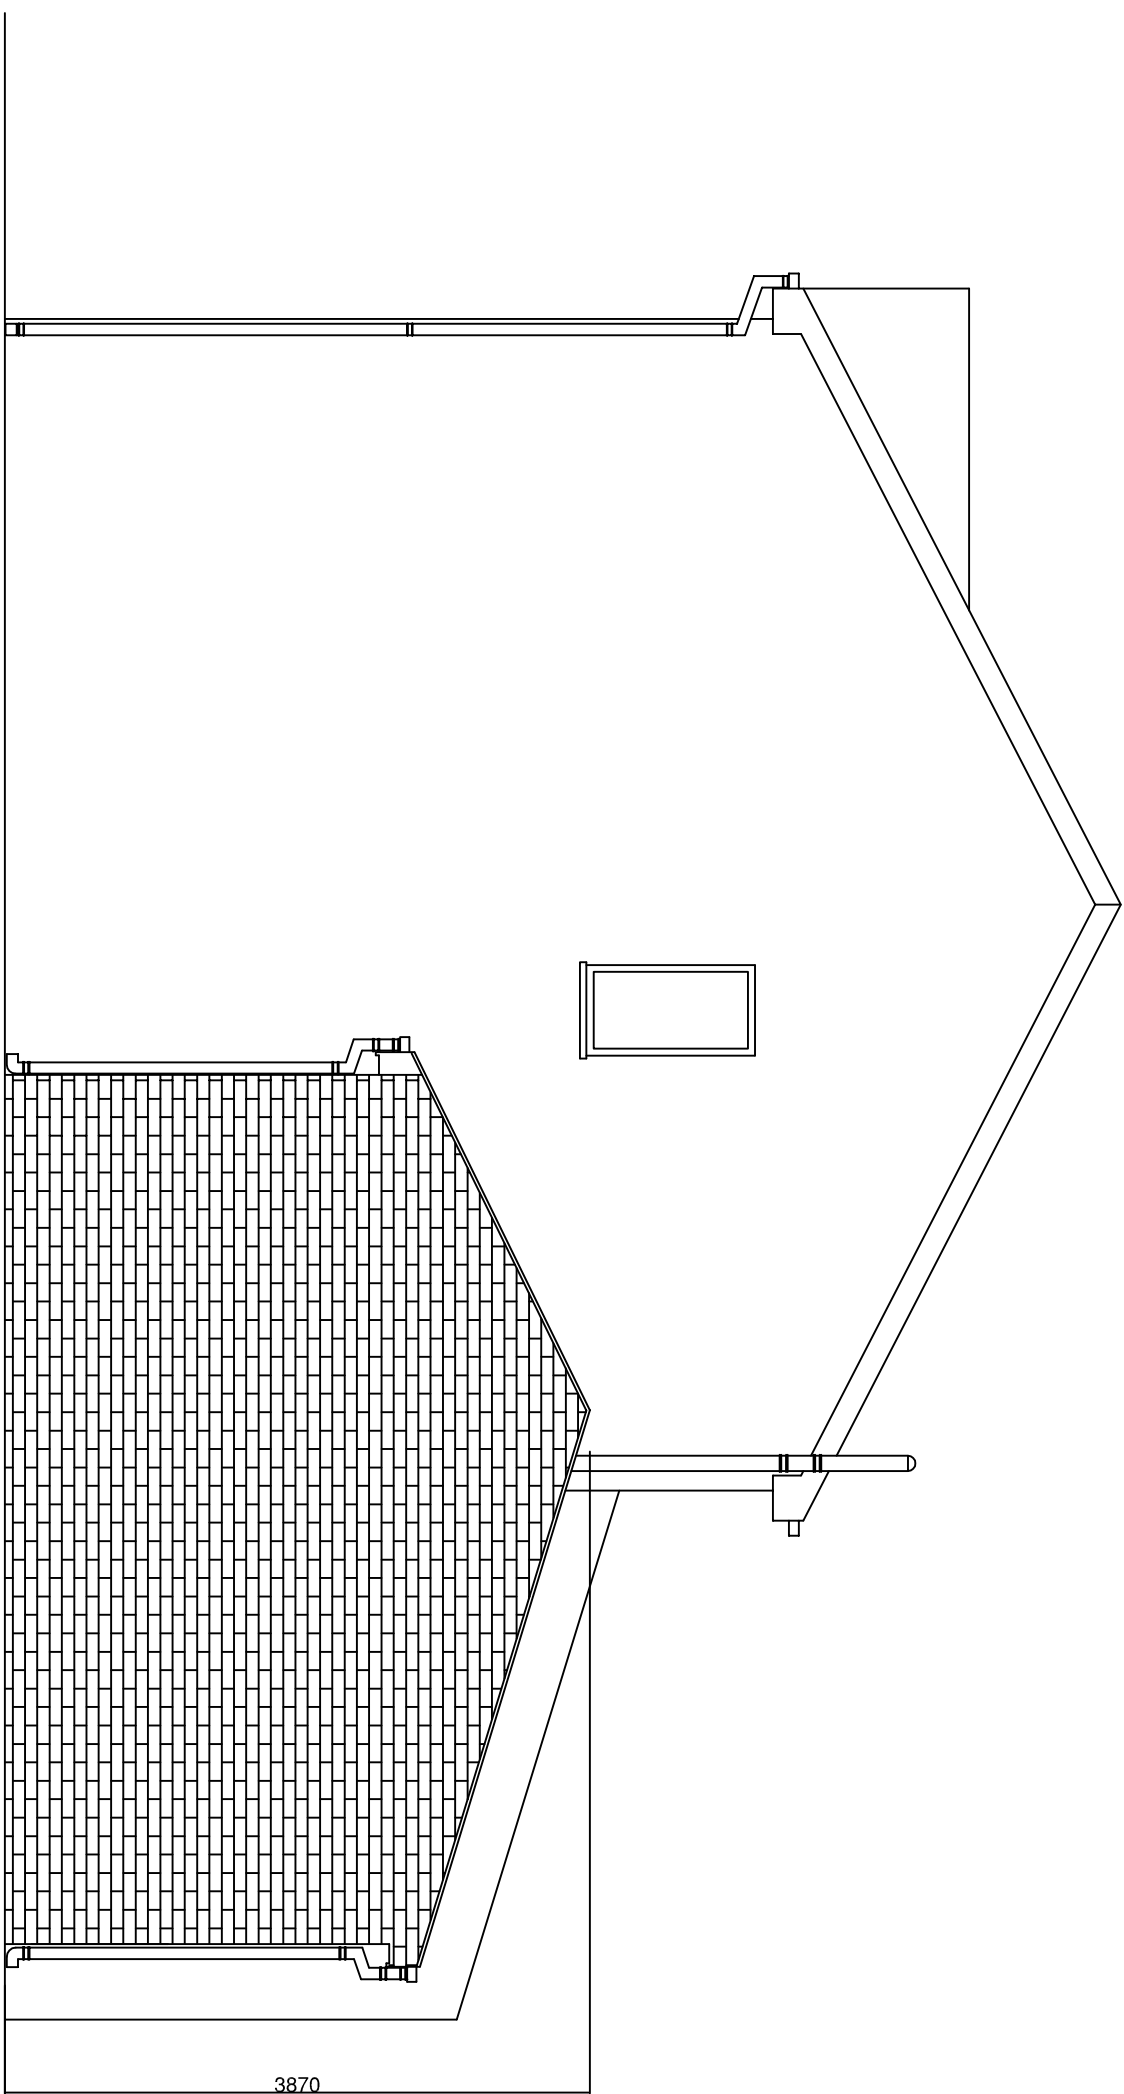

PROPOSED SIDE ELEVATION

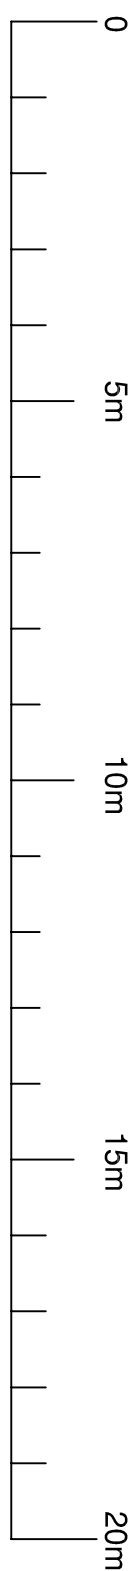

Scale 1:100

DATE :	26 - 02 - 2022
SCALE :	1:50
DRAWING No.	B / D / 82

PROPOSED BUILDING ALTERATIONS FOR MR A FIELDHOUSE AT
6 MERE CLOSE HOLLINS UNSWORTH BL9 8NY

DBG PROPERTY DEVELOPMENTS LTD
19 BOURNVILLE DRIVE
BURY BL8 2UF
Telephone 07974286265