



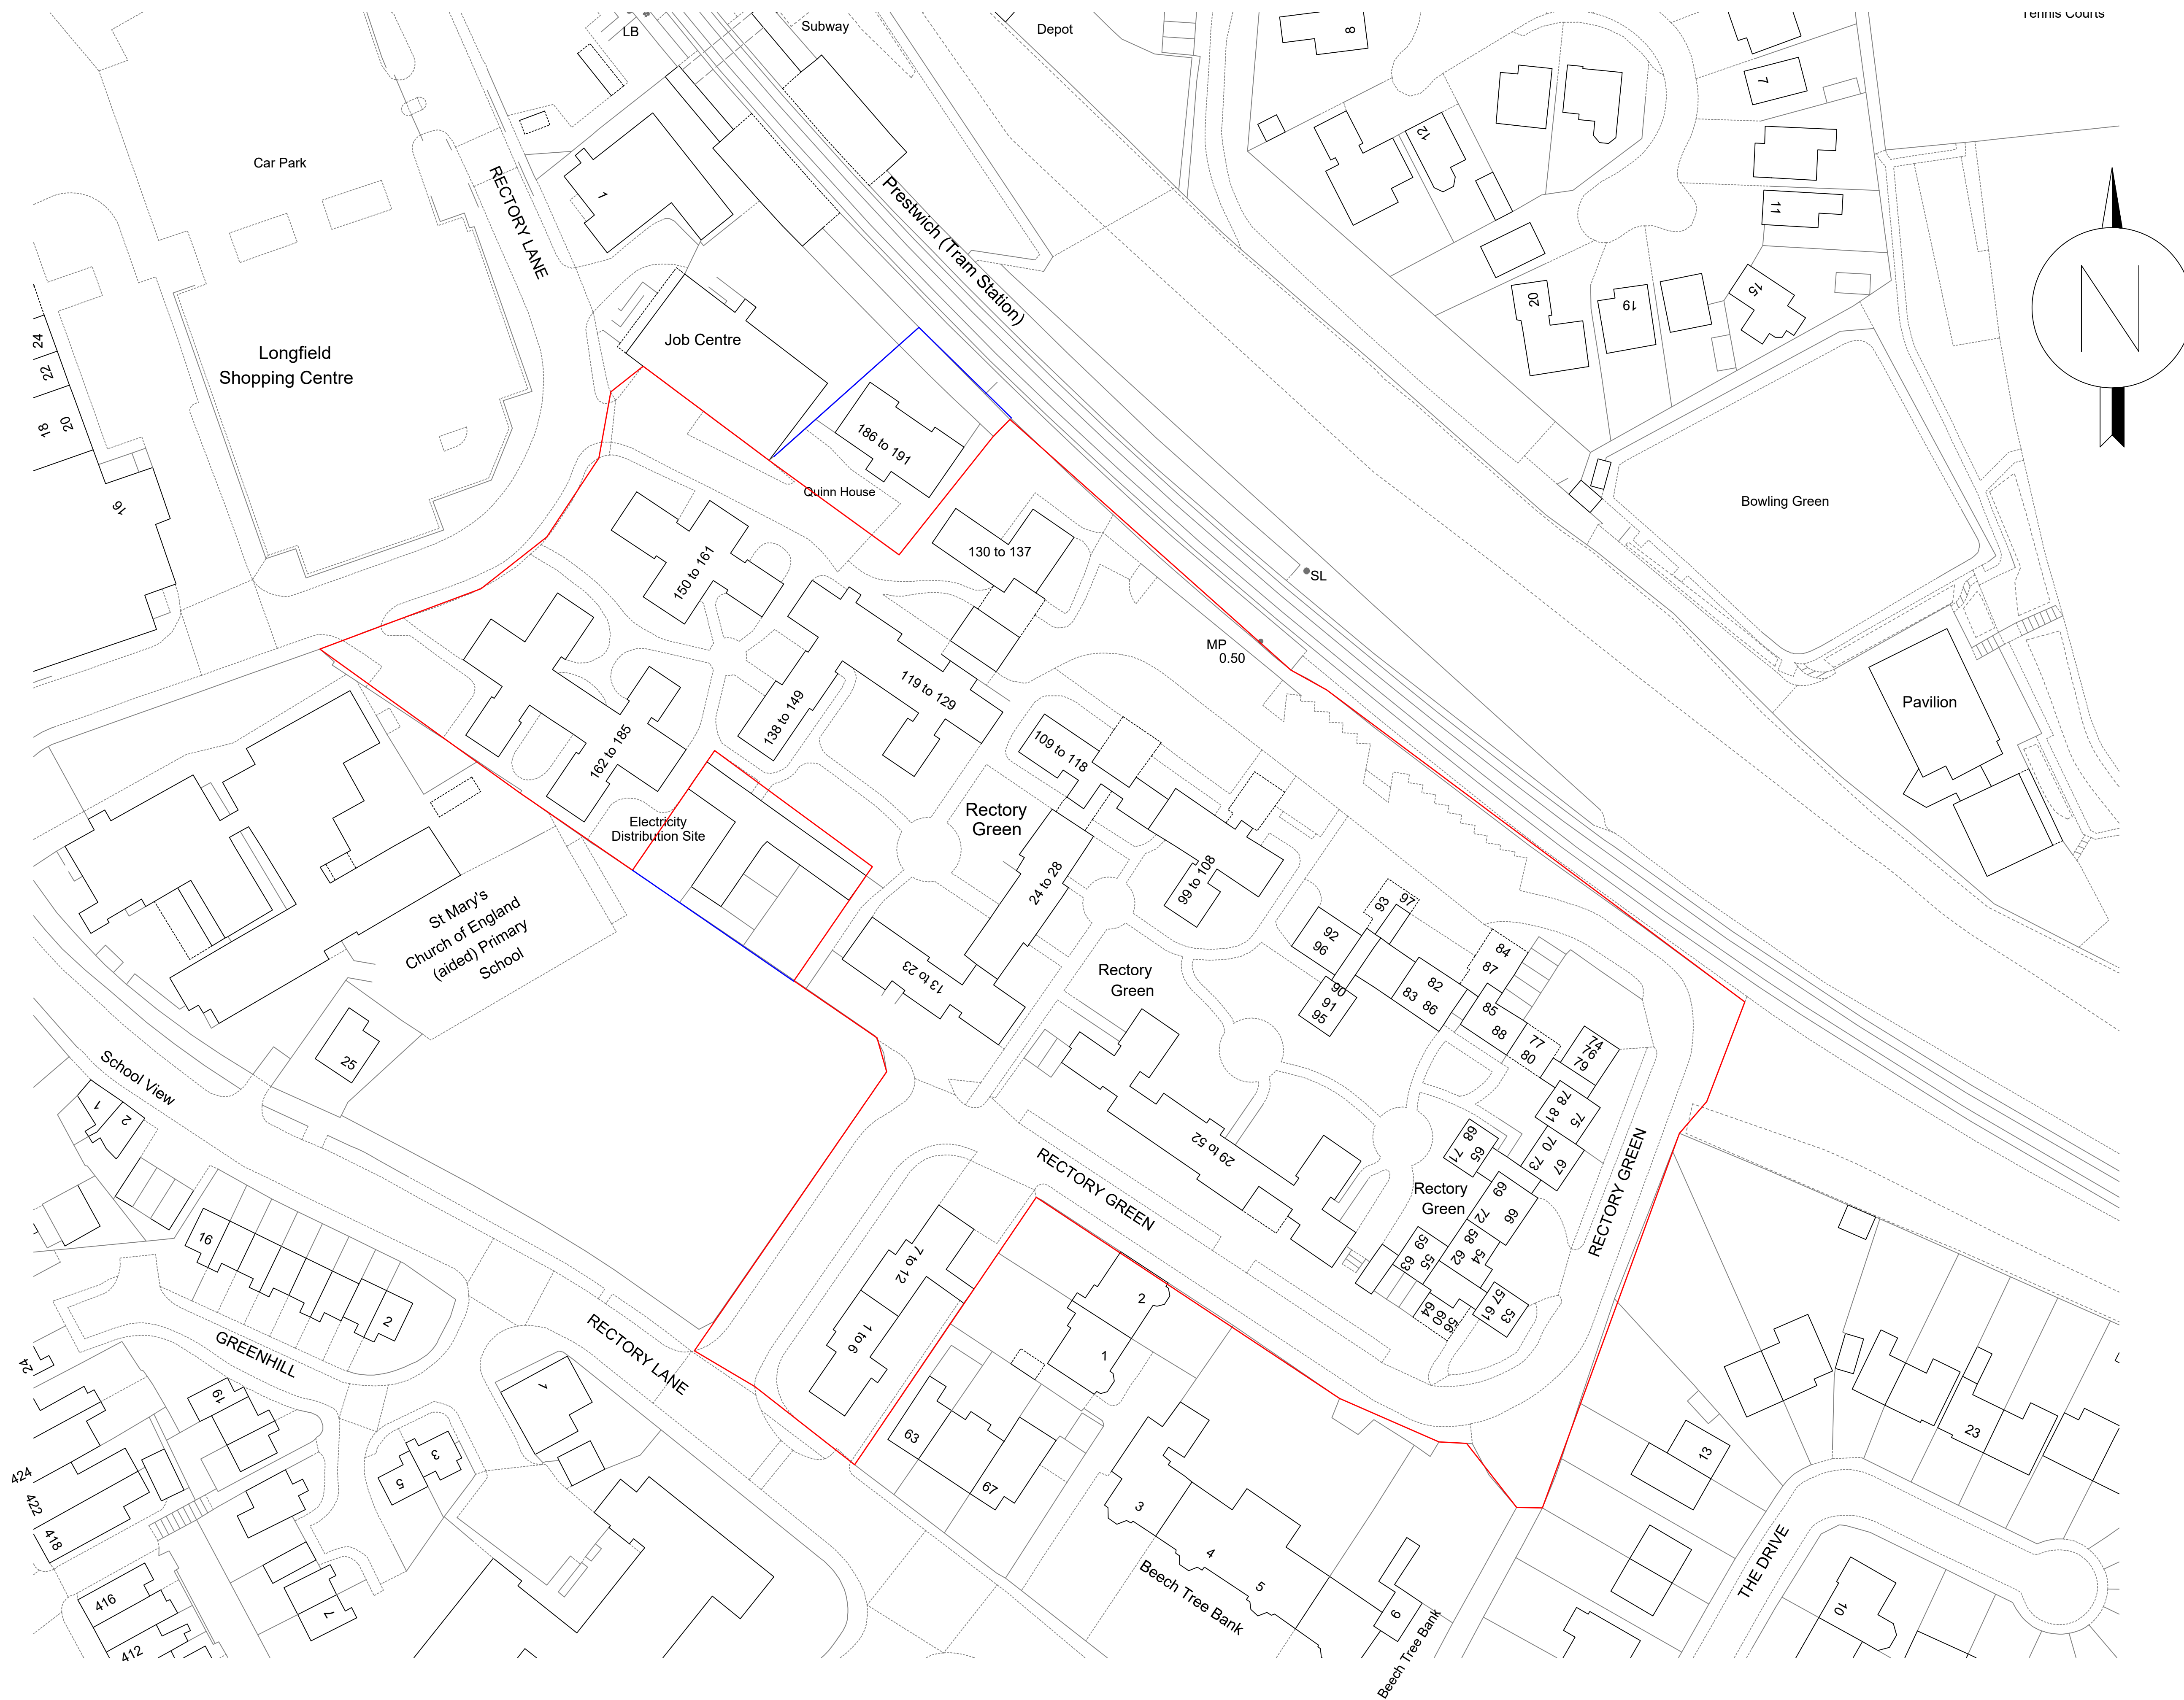

This drawing is subject to COPYRIGHT and should not be altered, copied or reproduced without the prior consent of Currie & Brown.

Notes:

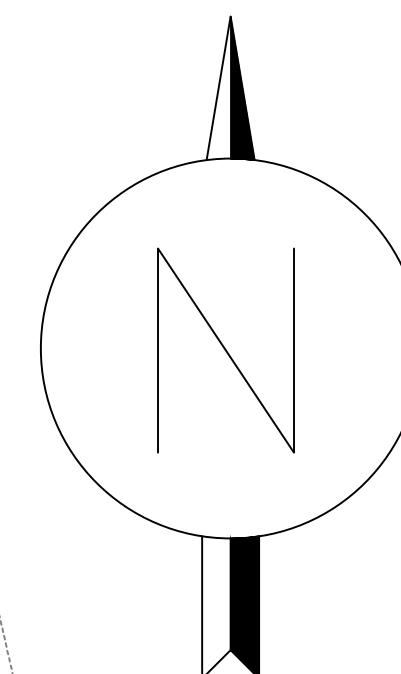

Currie and Brown
Eastgate
Castle Street
M3 4LZ

Tel: +44(0)161 832 9497
www.curriebrown.com

CLIENT:

Prestwich and North Western Housing Association

CONSULTANT:

Currie & Brown

SITE:

Rectory Green, Prestwich, Manchester

TITLE:

Site Plan

SCALE AT A1:
1:500

DATE:	DRAWN:	CHECKED:
14/01/2022	DA	DK

PROJECT NO:
4102244

DRAWING NO:	REVISION:
4102244_Rectory_025	A