

Notes


This drawing is the property of ABMP Architectural Engineers Ltd and copyright is reserved by them. This drawing is not to be copied or disclosed by or to any unauthorised persons without the prior written consent of ABMP Architectural Engineers Ltd.

Do not scale from this drawing.

All dimensions are to be checked on site prior to construction, manufacture of any components and ordering of materials and equipment.

Any discrepancies are to be reported to the engineer for clarification.

All materials and workmanship to be in accordance with the current British Standards and codes of practice.

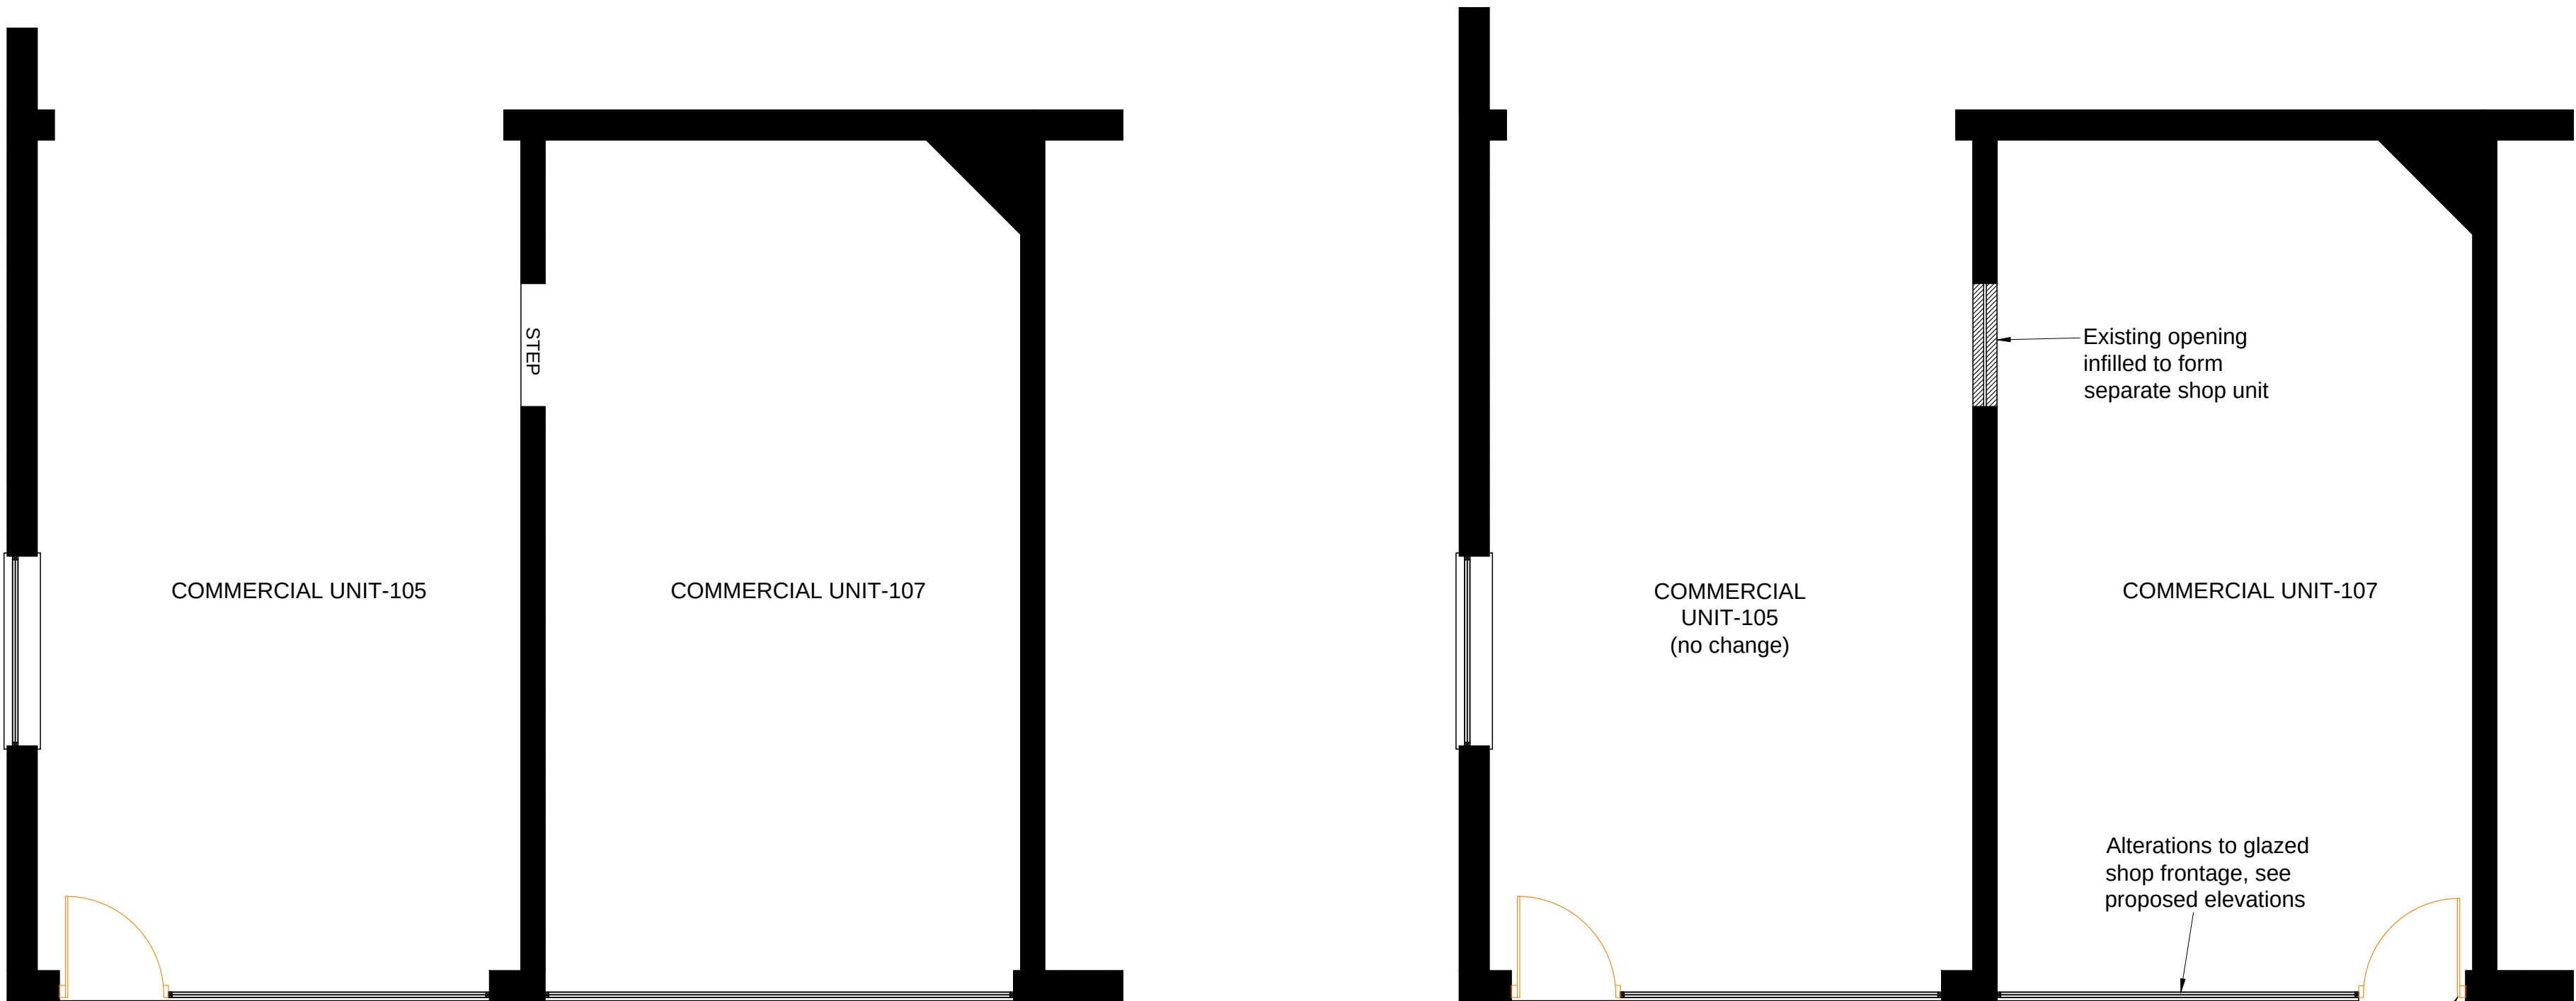


Existing Ground Floor Plan (1:50)

Proposed Ground Floor Plan (1:50)




Site Photograph Showing the Existing Front Elevation and Existing Roller Shutter

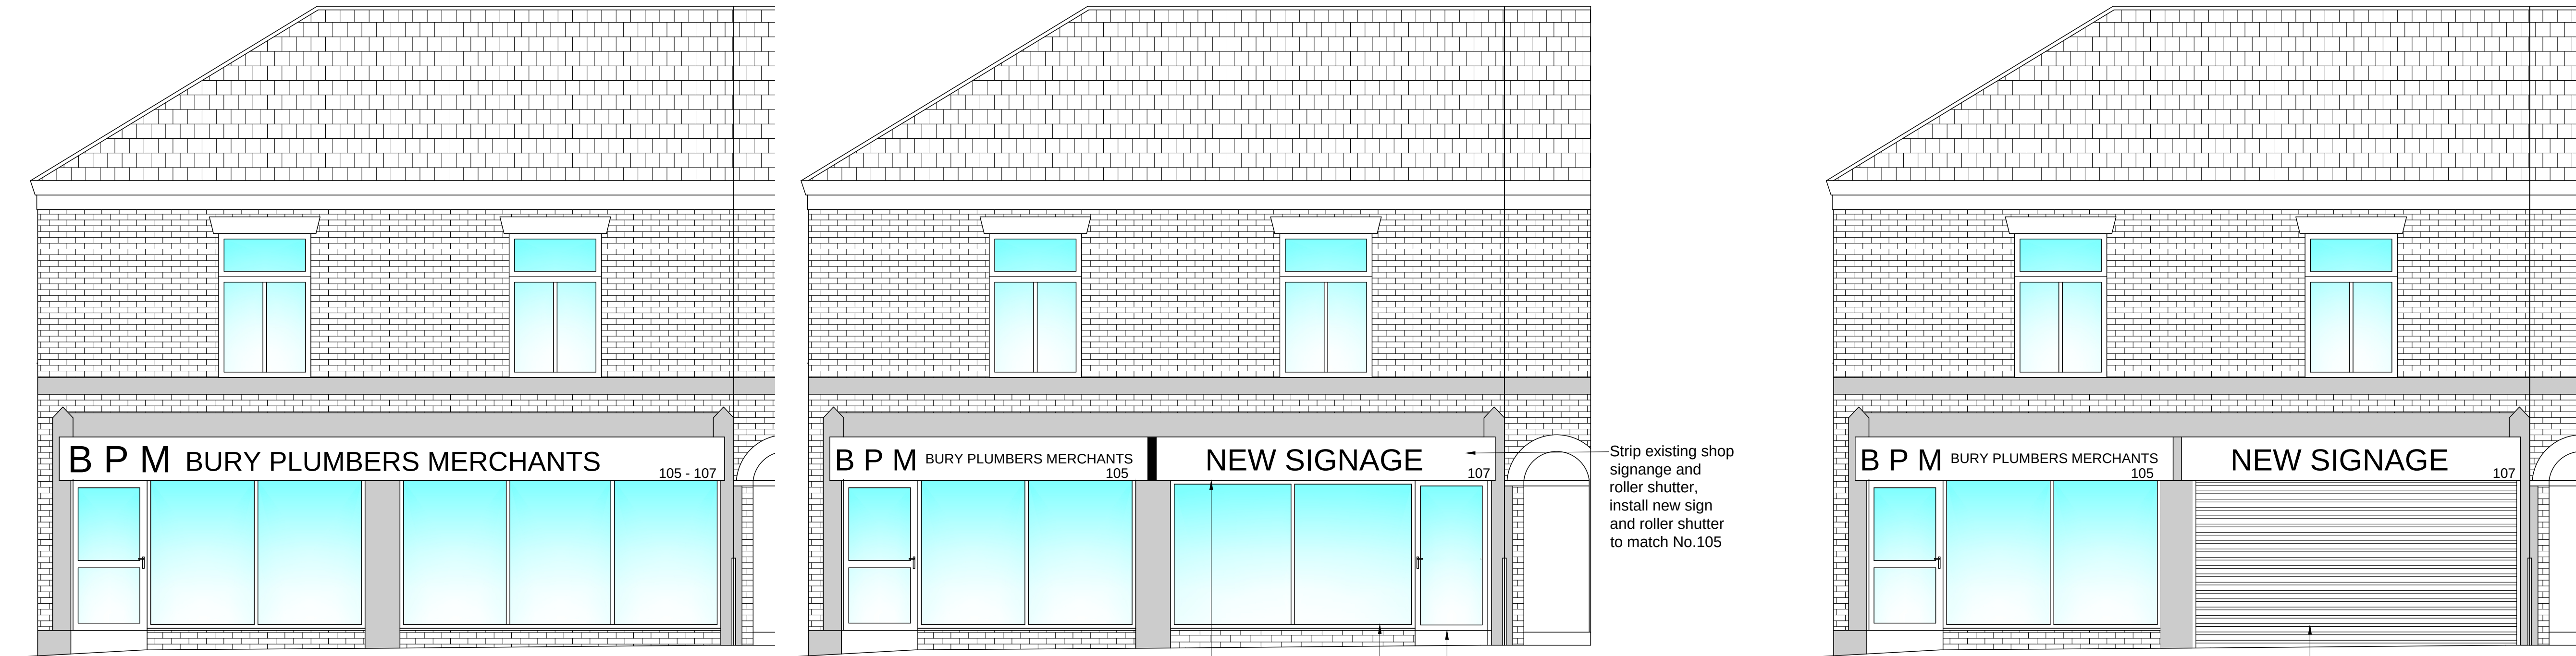

Existing Front Elevation (1:50)

Proposed Front Elevation (1:50)

Proposed Front Elevation With the Shutter in the Down Position (1:50)

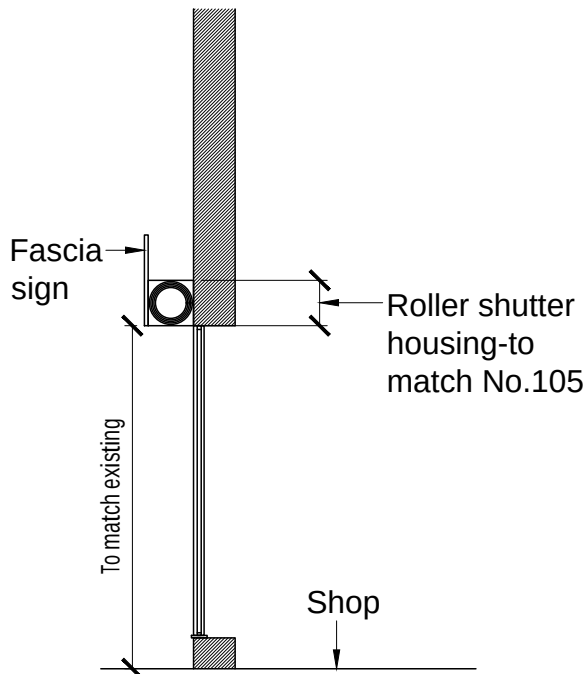

Roller Shutter Section (1:50)

Client
Homeowner

Project Address
105-107 Tottington Road,
Bury
BL8 1LN

Drawing Title
Shop Front Replacement
Planning Permission

Drawing number
P001

Revision
A

Scale
As Noted

Date
August 2026

Revision A - Proposed elevation added with shutter in the down position, and shutter detail

