

Materials

- Walls -

Roof -

Windows -

Front doors -

Fascia and Soffit -

Guttering and Downpipes -
- Buff Stone

Mid Grey/Brown

White


Pale Green

Buff Stone Parapet


Black



Proposed Front Elevation
Scale: 1:100

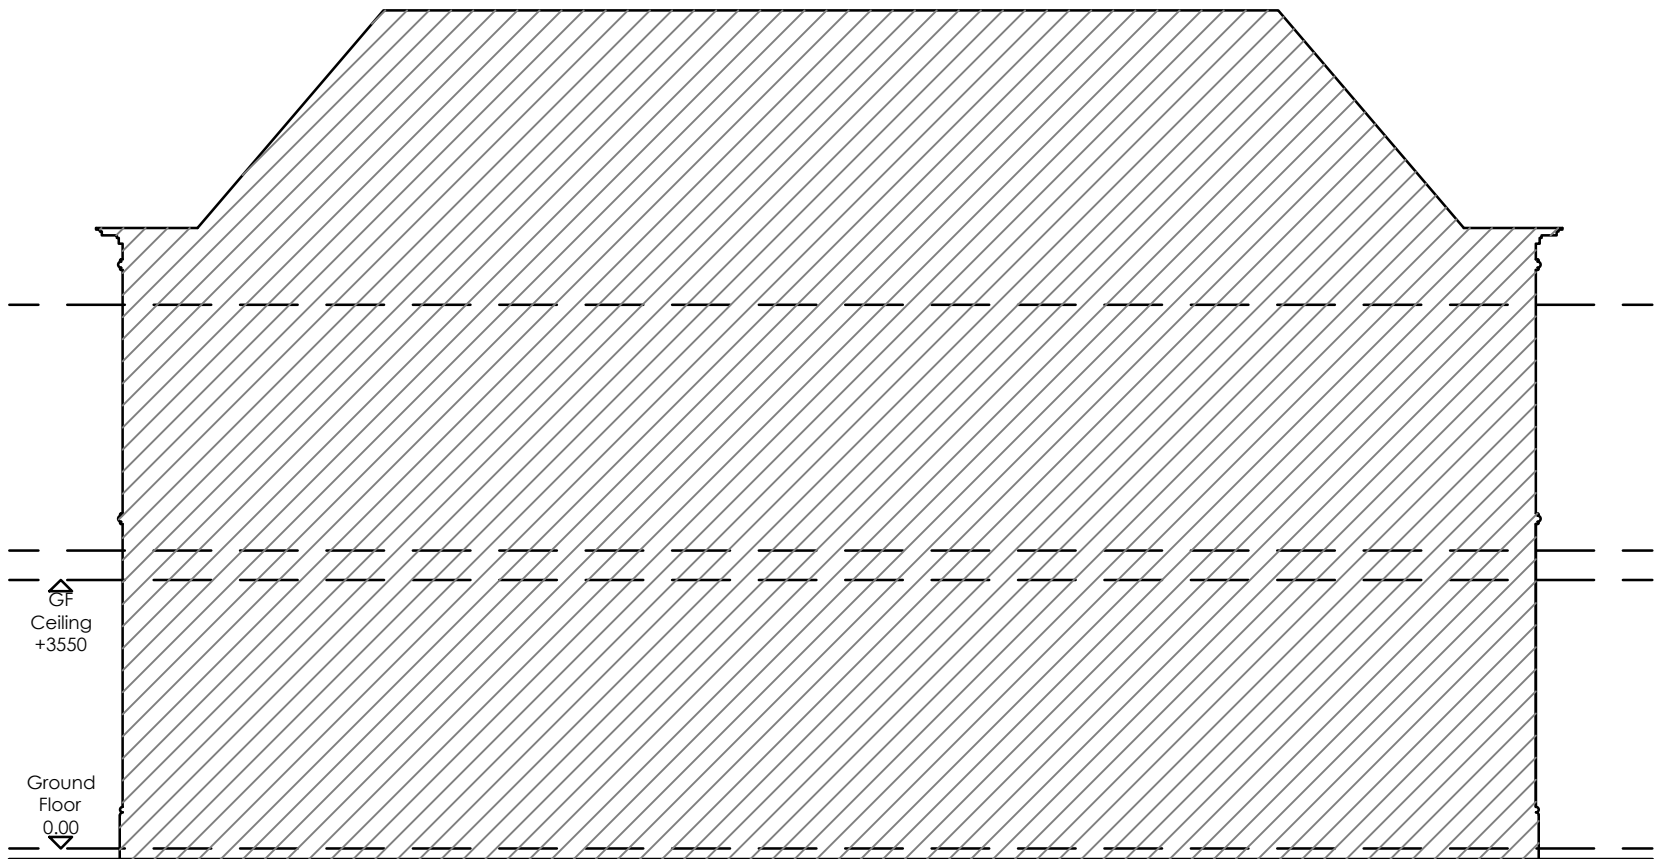

Proposed Side Elevation
Scale: 1:100

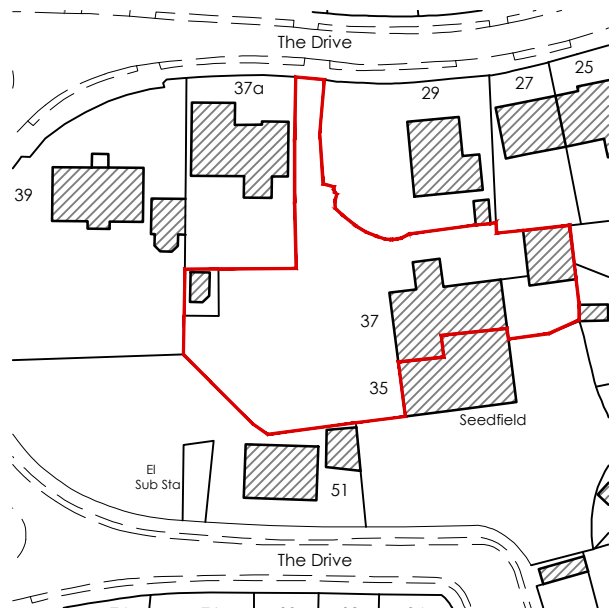

Site Location Plan
Scale: 1:1250

Key

Site Boundary



Proposed Rear Elevation
Scale: 1:100



Proposed Side Elevation
Scale: 1:100

REV	Notes	Date	By
CRISP architecture Email: studio@crisparchitecture.co.uk Chartered Institute of Architectural Technologists Chartered Practice			
Project: 37 The Drive, Moorside Birtle, Bury, BL9 5DG			
Drawing Title: Proposed Elevations			
Project No: 2104		File Identifier:2104_72_05	
Drawing No: 72_05		Revision:	
Drawn By: SMH		Checked By:SMH	
Scale: 1:100 @ A2		Date: 26/09/2022	
Purpose of Issue: FEASIBILITY			
Drawing Status: PLANNING			