
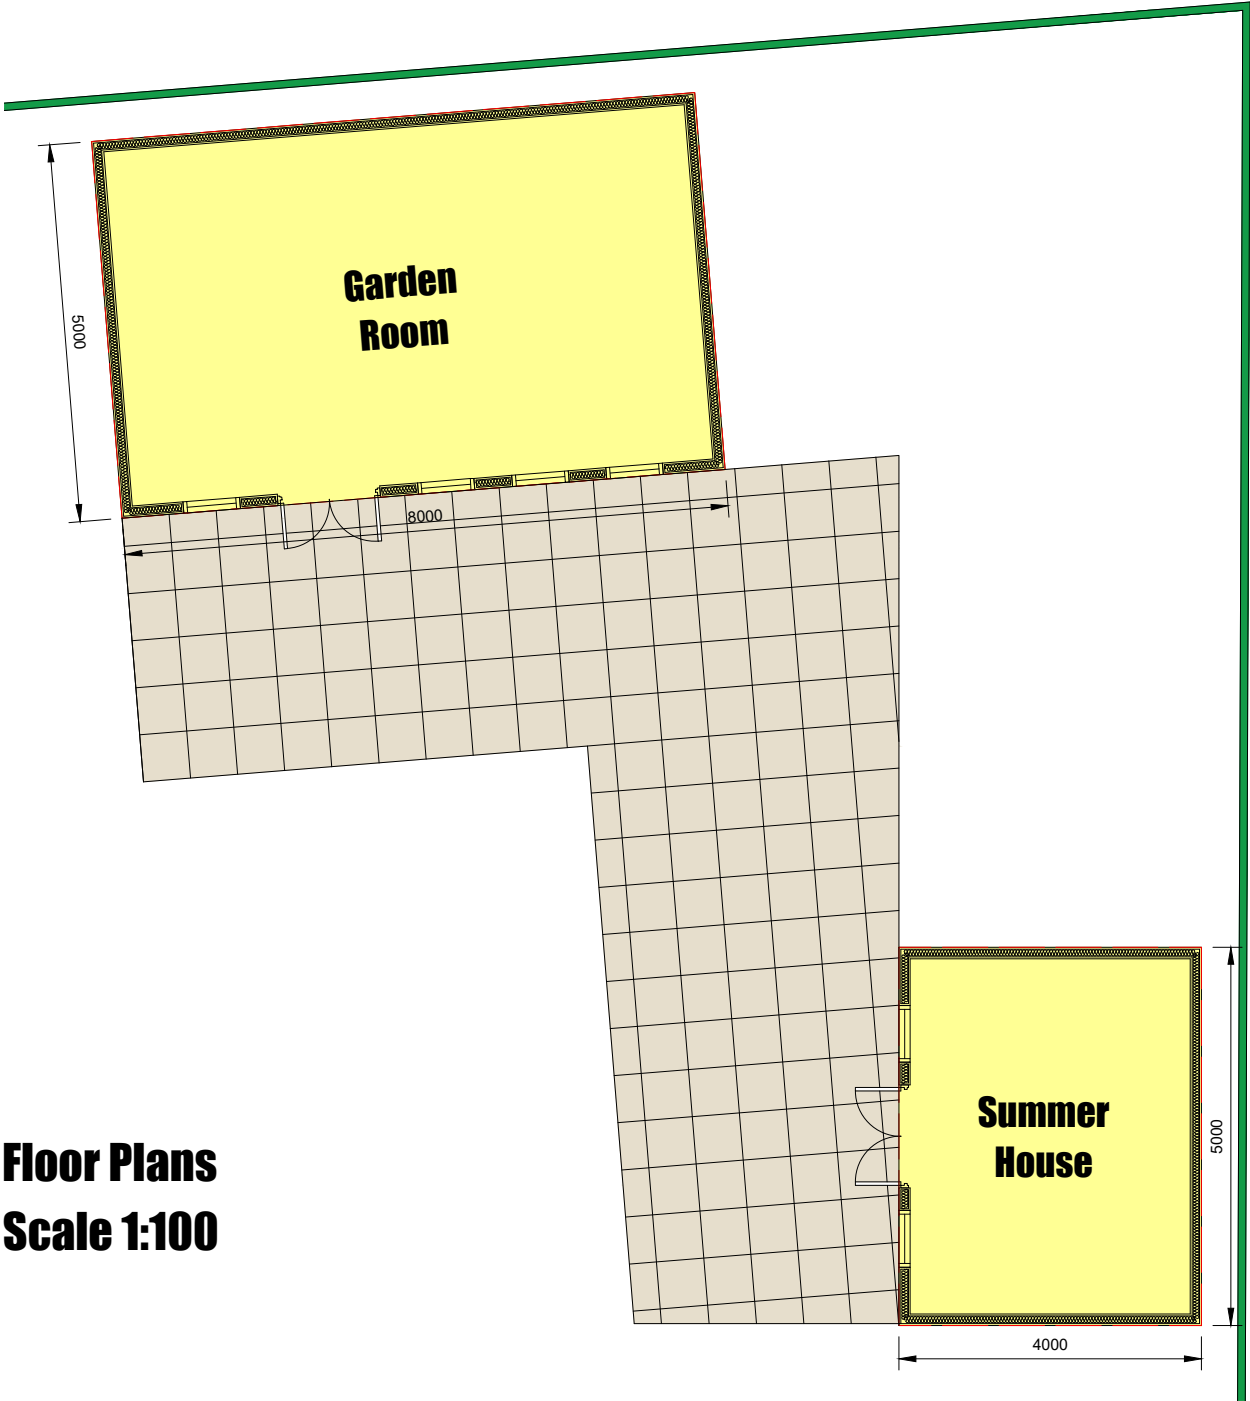


Conway Architectural Design shall have no responsibility for any use made of this document other than for that which it was prepared and issued. This drawing should not be scaled. Work to figured dimensions only.
All dimensions and levels to be checked on site. No building work is to be started until all relevant approvals are in place. Any discrepancies should be reported to Conway Architectural Design. This drawing should not be reproduced without written permission from Conway Architectural Design. **Standard Building Regs Notes are to be provided by Conway Architectural Design prior to a building regs application being submitted.**


New Elevational Finishes

External Facade	Stained timber
Roof	Dark grey waterproof membrane
Windows	Painted timber
Doors	Painted timber
Rainwater Goods	Black Upvc
Soffits	Painted timber
Fascias	Painted timber


New Indian Sandstone
Paving To Summer House
and Garden Room

 


Floor Plans
Scale 1:100

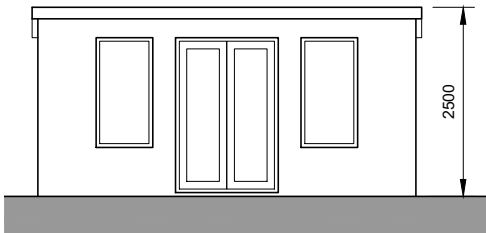


Summer House Front Elevation

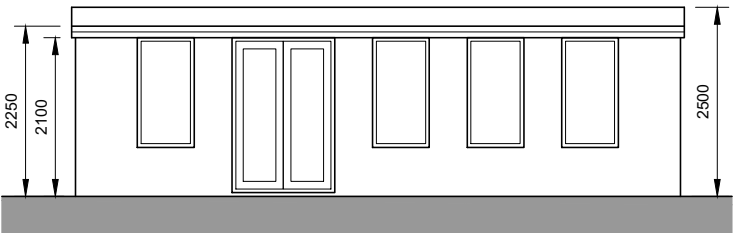


Garden Room Front Elevation

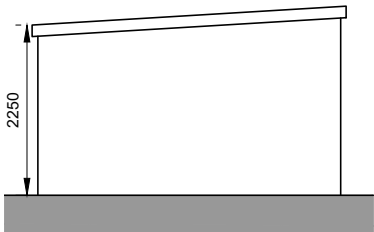

Summer House Side Elevation

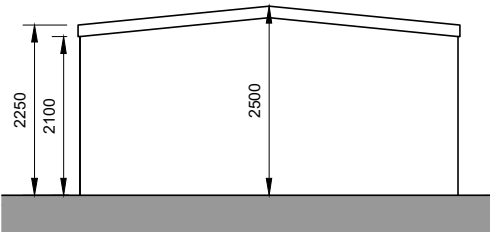


Garden Room Side Elevation

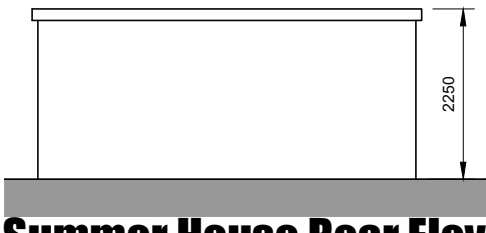


Summer House Rear Elevation



Garden Room Rear Elevation

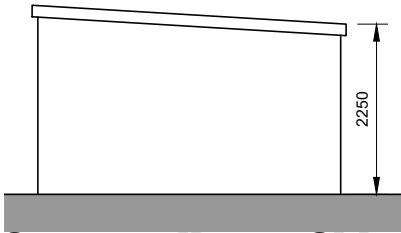

Summer House Side Elevation

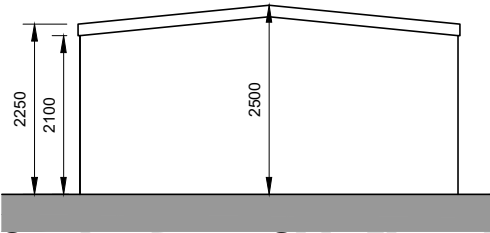

Garden Room Side Elevation

**Conway
Architectural
Design**

6 Conway Close
Alkrington
Middleton
Manchester, M24 1EW
E: conway-design@outlook.com

JOB TITLE :	New Outbuildings
ADDRESS :	Dawes Bank Farm, Holcombe
DRAWING TITLE :	Proposed Plans And Elevations
SCALE :	As Noted @ A3
DRAWN : xxx	DATE : 13.09.20