


BOUNDARY FENCE :


2m high close-boarded timber fence with concrete posts and base panel

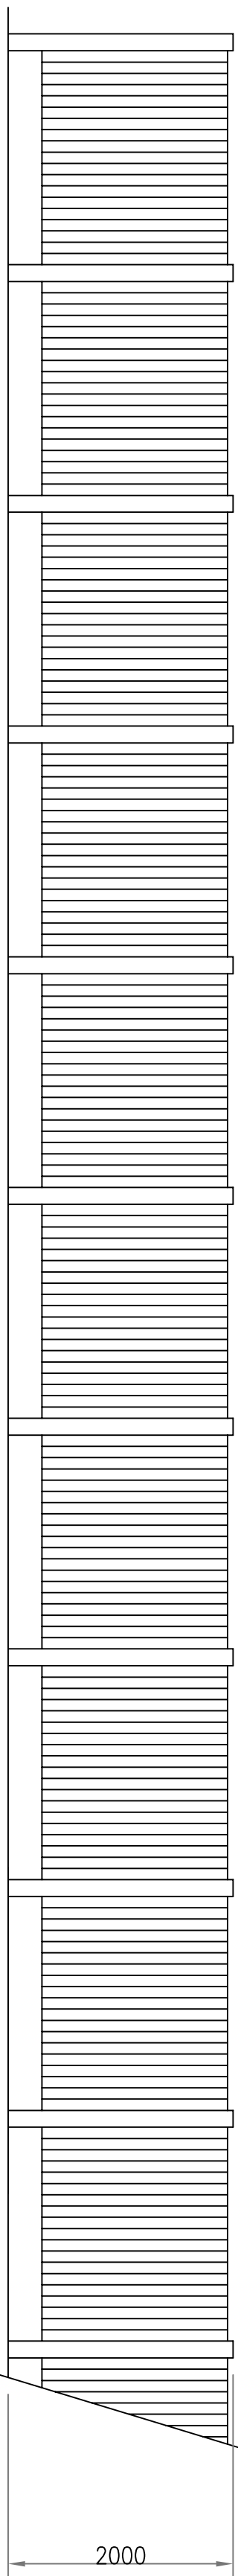

PROPOSED ELEVATIONS (SIDE & REAR)



SITE PLAN (1:200)
© Crown copyright and database rights 2020
Ordnance Survey 0100031673

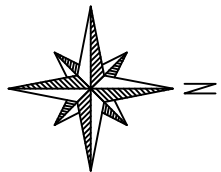[illegible]

This drawing is subject to copyright and is not to be reproduced in part or whole without approval.

Figured dimensions take precedence over scaled measurements from the drawing. All dimensions and drawings to be checked by Client and Contractor and discrepancies clarified with the Client prior to construction.

The whole of the works to comply with Planning Approval & Conditions and current Building Regulations. No work to commence without Planning & Building Regulations approval.

The client must ensure the project complies with the Construction Design and Management Regulations 2015

The Client should ensure consent from any landowner or interested party is obtained, as well as compliance with Part W of the Building Regulations.

Notes

RAD

The White House,
42-44 Chorley New Road,
Bolton
BL1 4AP

Tel: 01204 322196
Fax: 01204 214110
Mob: 07790 361104
Email: info@radesignprojects.co.uk

Project	22 COCKEY MOOR ROAD BURY BL8 2HB
Client	
Drawn	RA
Date	OCTOBER 2021
Scale	1:100 @ A1 1:200 @ A3
Drawing Number	RAD/22289/20/6/RevA
Title	PROPOSED BOUNDARY TREATMENT