

SHEET ID: 88RREVA

DATE: 21/11/2022

SITE ADDRESS

88 Rochdale Road
Bury
Lancashire
BL9 7AY

DESIGNER

Nasar Ishfaq
JAAN Architects Ltd
www.JAANarchitects.co.uk
07817 086 944

CLIENT



Mr Pashaj

DRAWINGS LIST



Existing:
South East Elevation
North West Elevation
North East Elevation
South West Elevation
Location Plan
Site Plan
Ground Floor Plan
First Floor Plan

Proposed:
South East Elevation
North West Elevation
North East Elevation
South West Elevation
Location Plan
Site Plan
Ground Floor Plan
First Floor Plan
Second Floor Plan


Note: Materials to match existing where possible

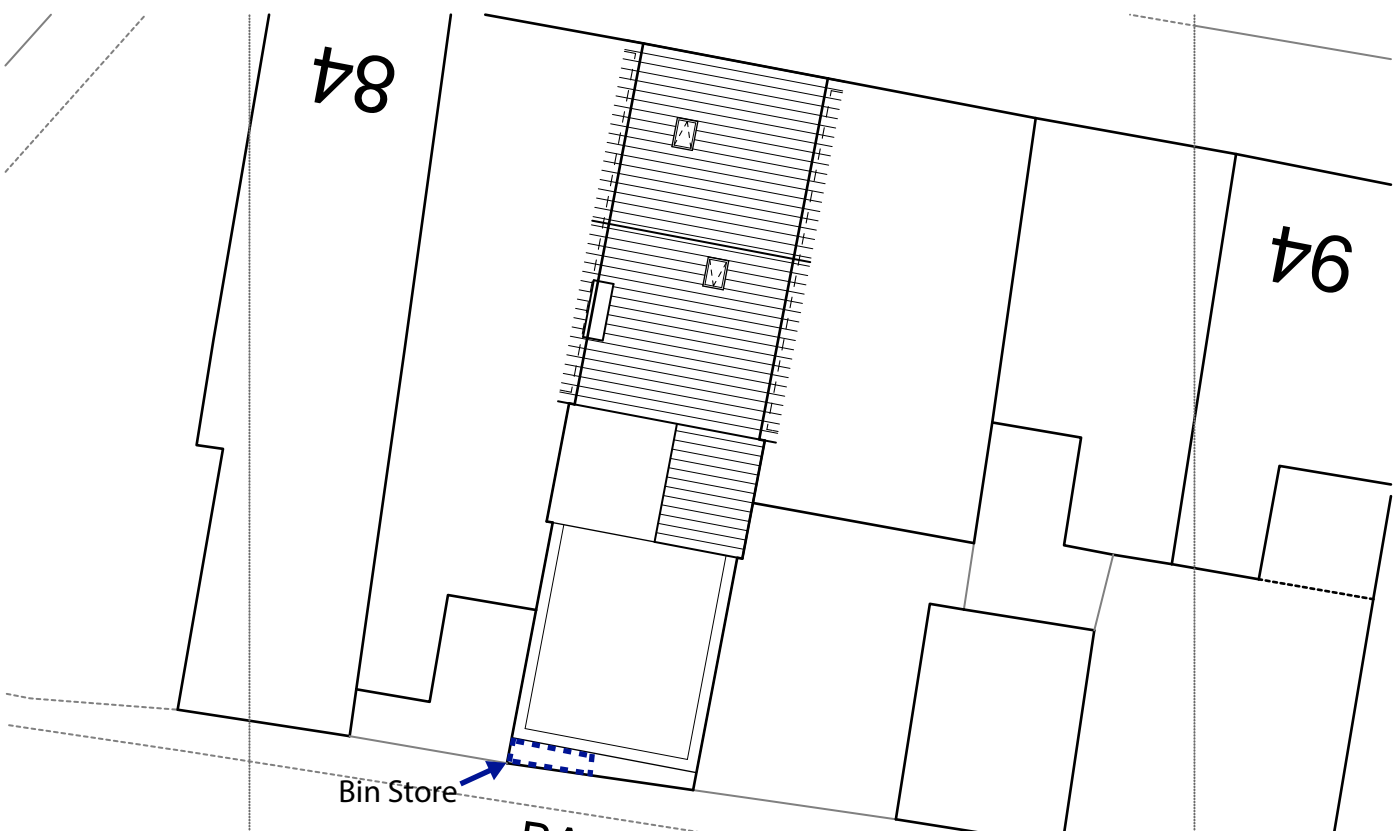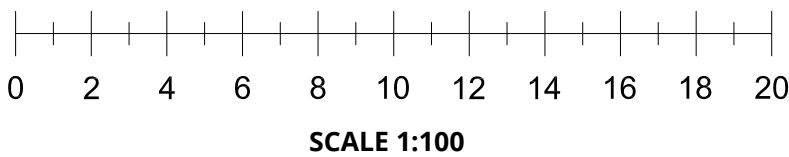


SITE PLAN
SCALE 1:200
EXISTING - E001

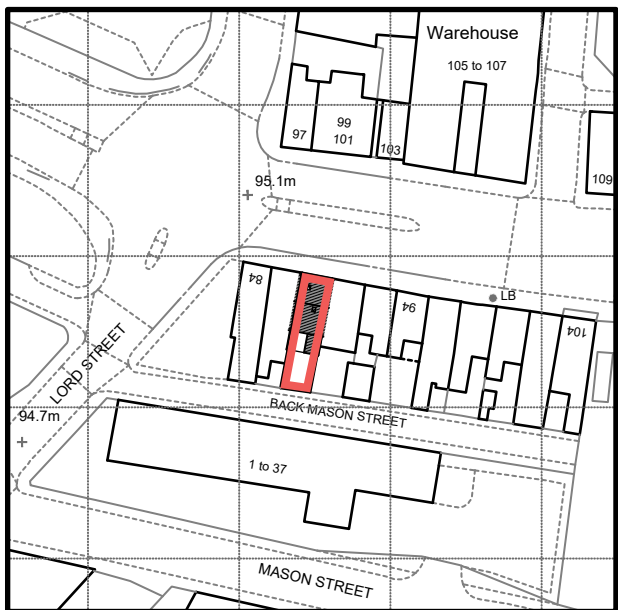 


LOCATION PLAN
SCALE 1:1250
EXISTING - E002

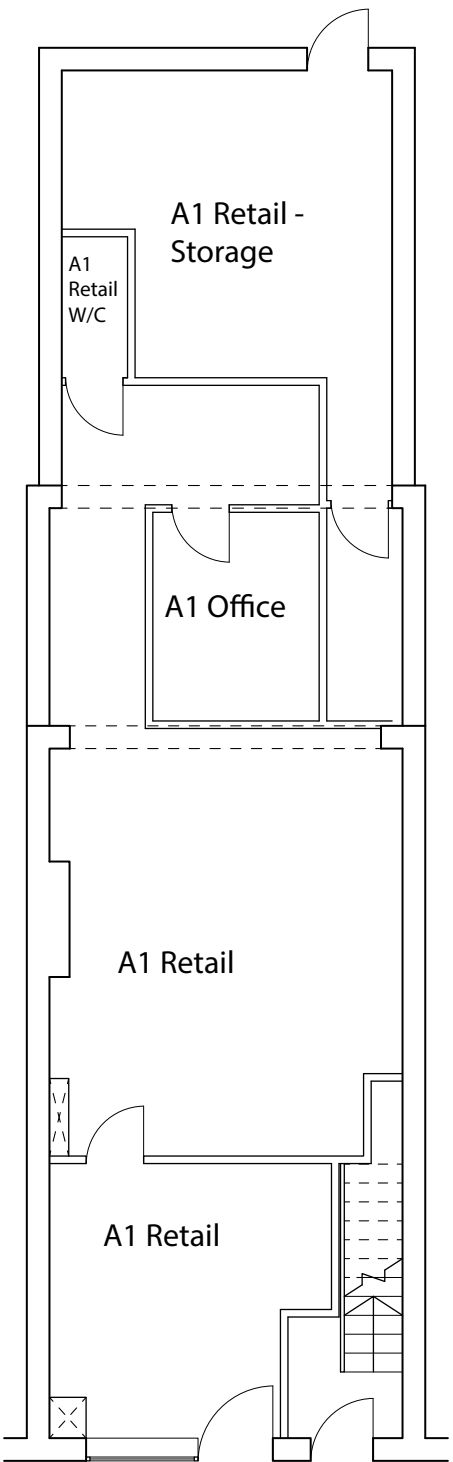


GROUND FLOOR
SCALE 1:100
EXISTING - E003

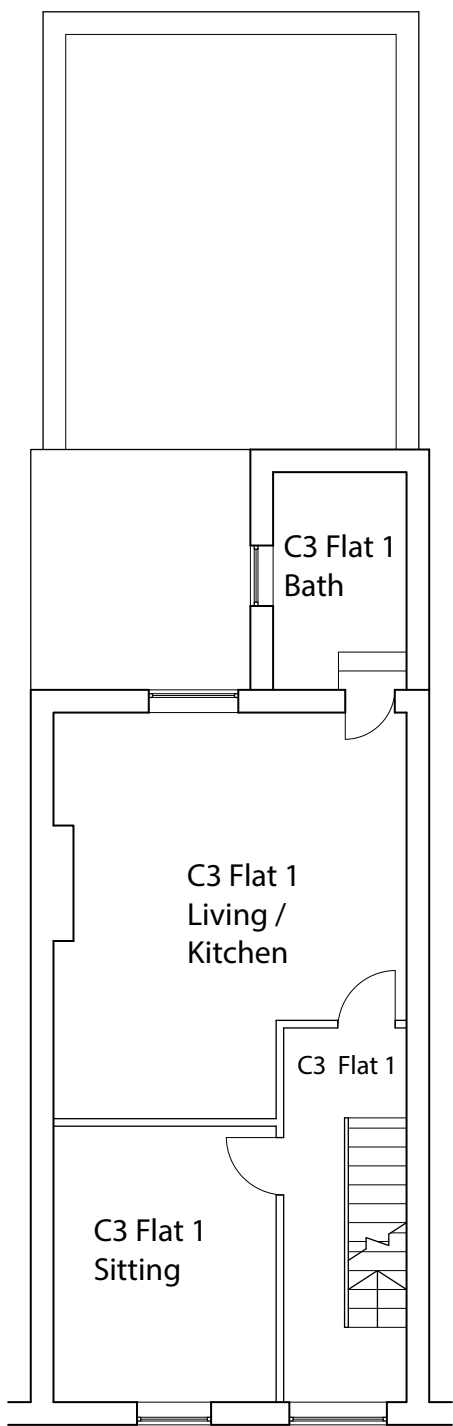

FIRST FLOOR
SCALE 1:100
EXISTING - E004

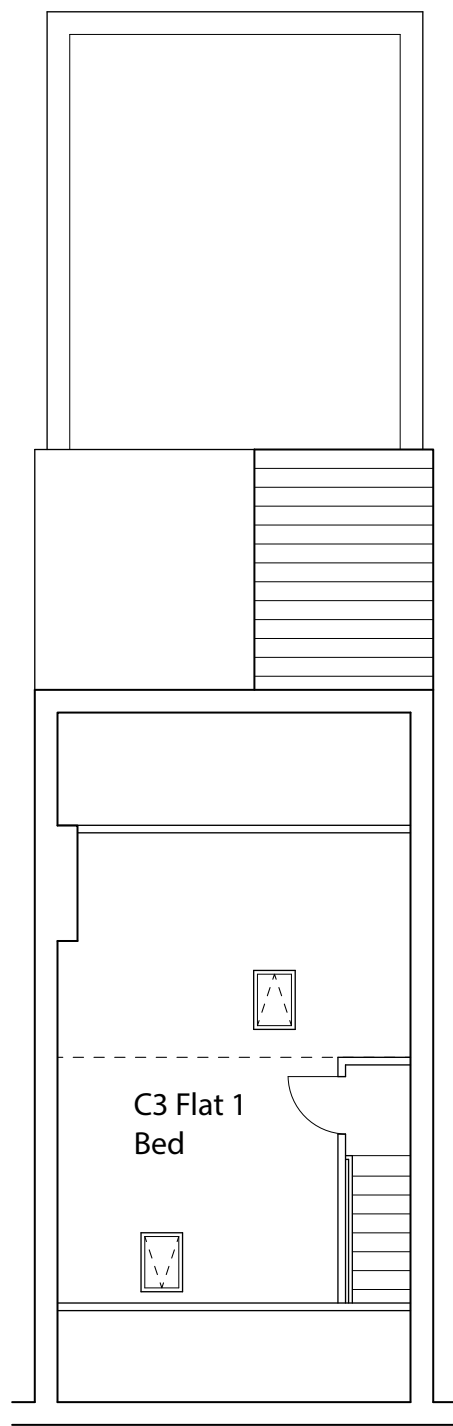


SECOND FLOOR
SCALE 1:100
EXISTING - E005

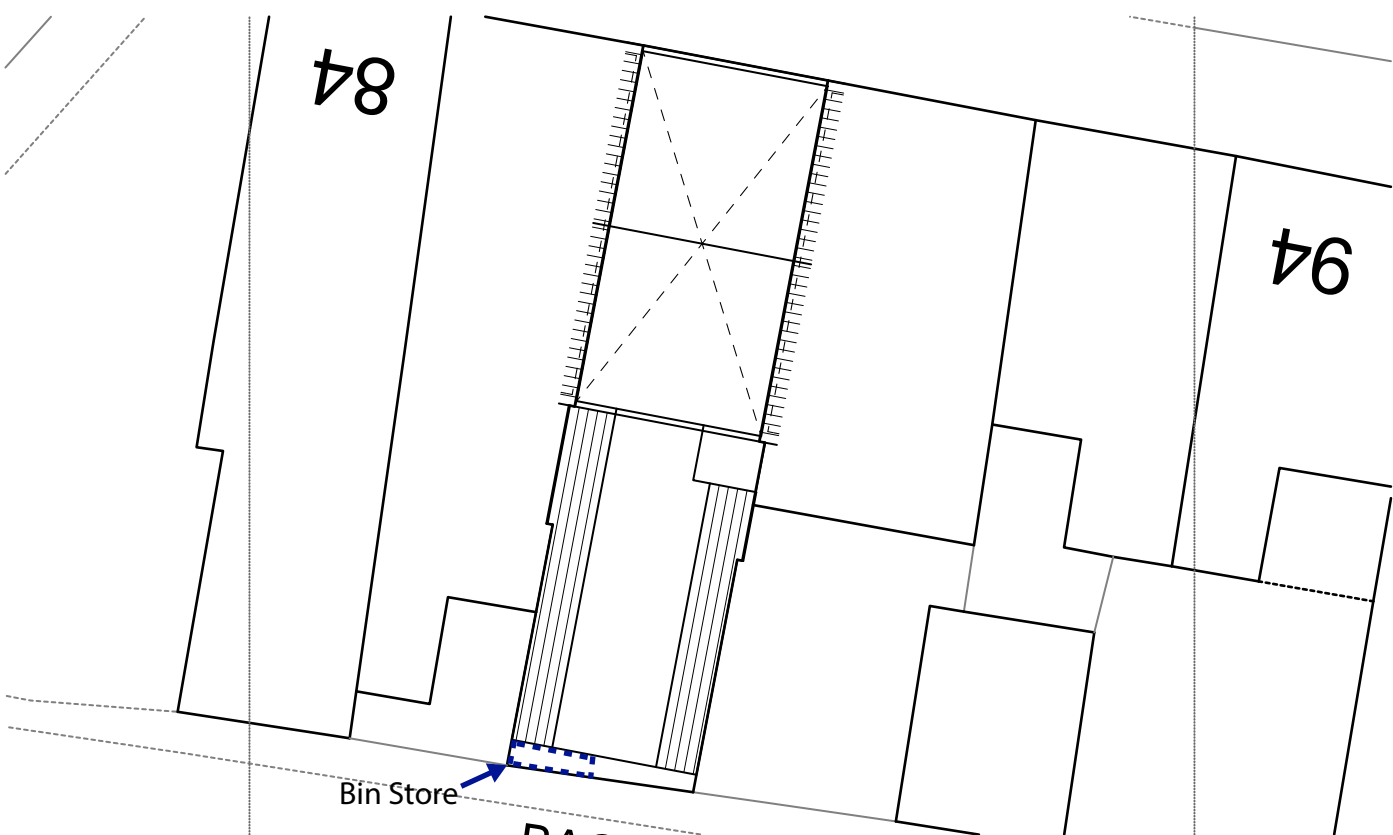


SITE PLAN
SCALE 1:200
PROPOSED - P001




LOCATION PLAN
SCALE 1:1250
PROPOSED - P002

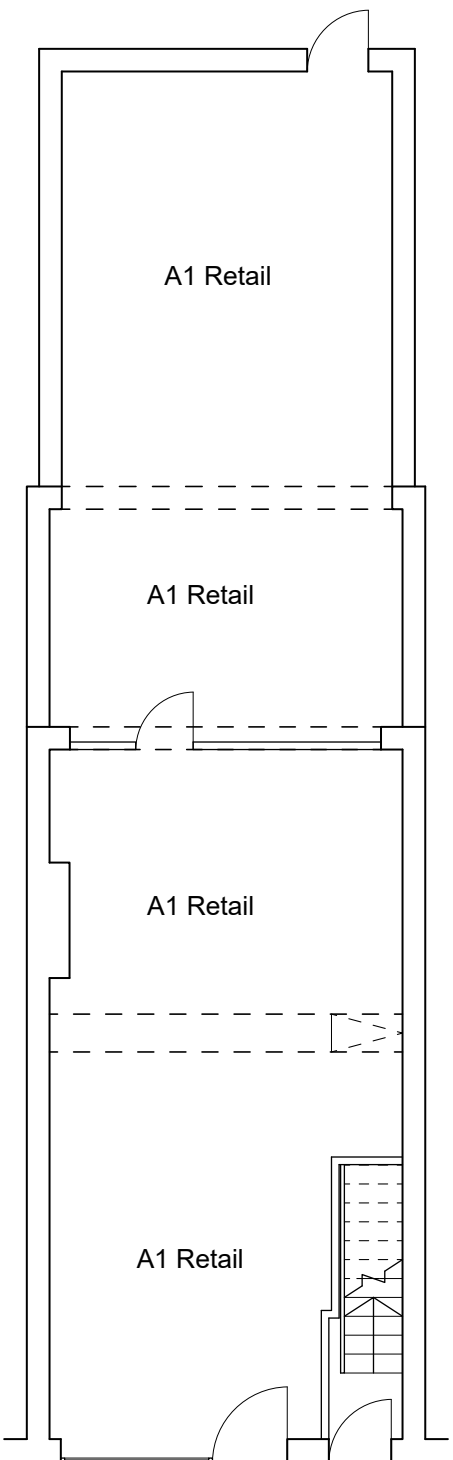


GROUND FLOOR
SCALE 1:100
PROPOSED - P003

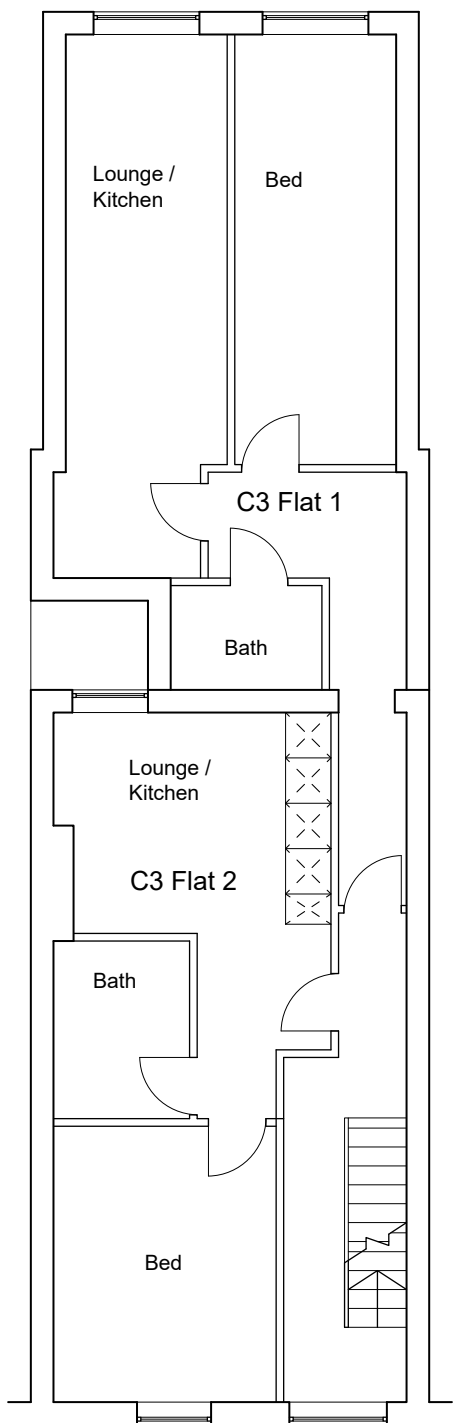


FIRST FLOOR
SCALE 1:100
PROPOSED - P004

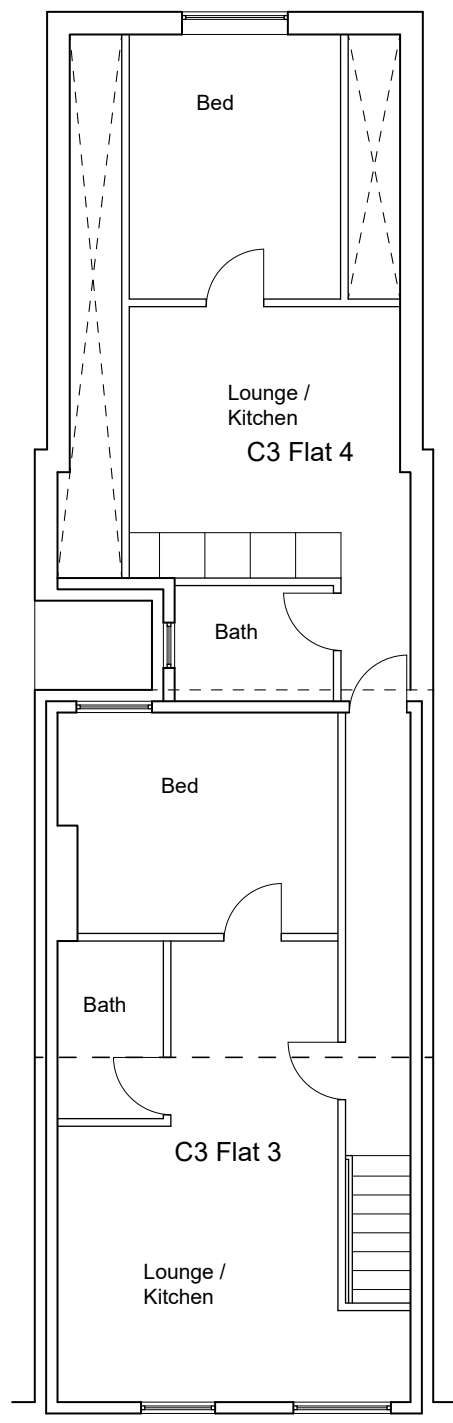


SECOND FLOOR
SCALE 1:100
PROPOSED - P005

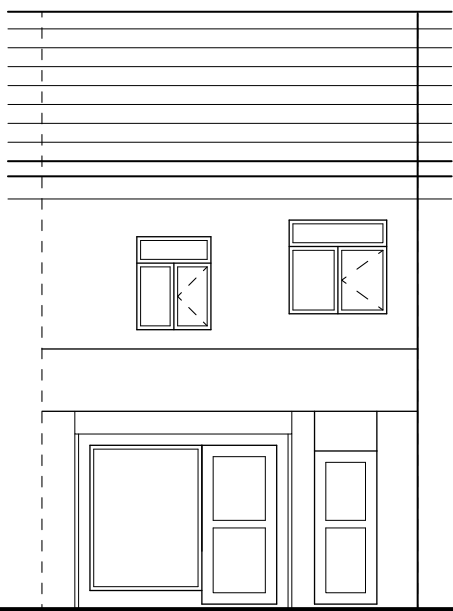


NORTH ELEVATION
SCALE 1:100
EXISTING - E006

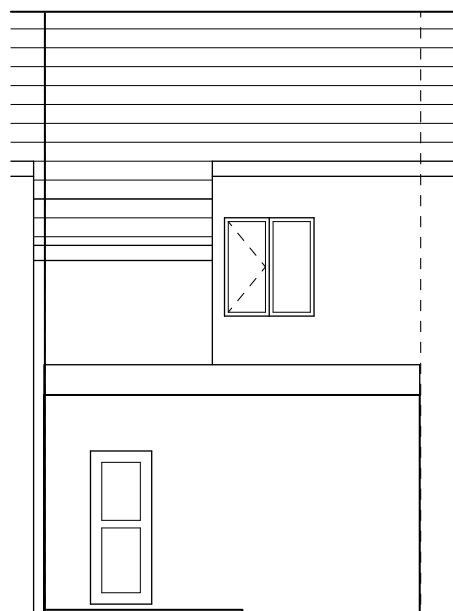


SOUTH ELEVATION
SCALE 1:100
EXISTING - E007

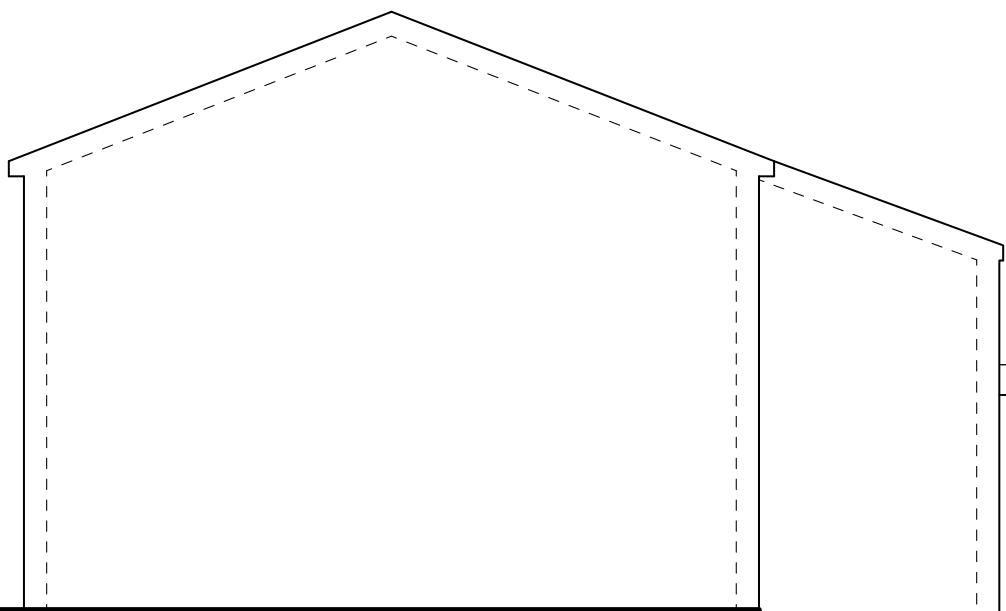


EAST ELEVATION
SCALE 1:100
EXISTING - E008

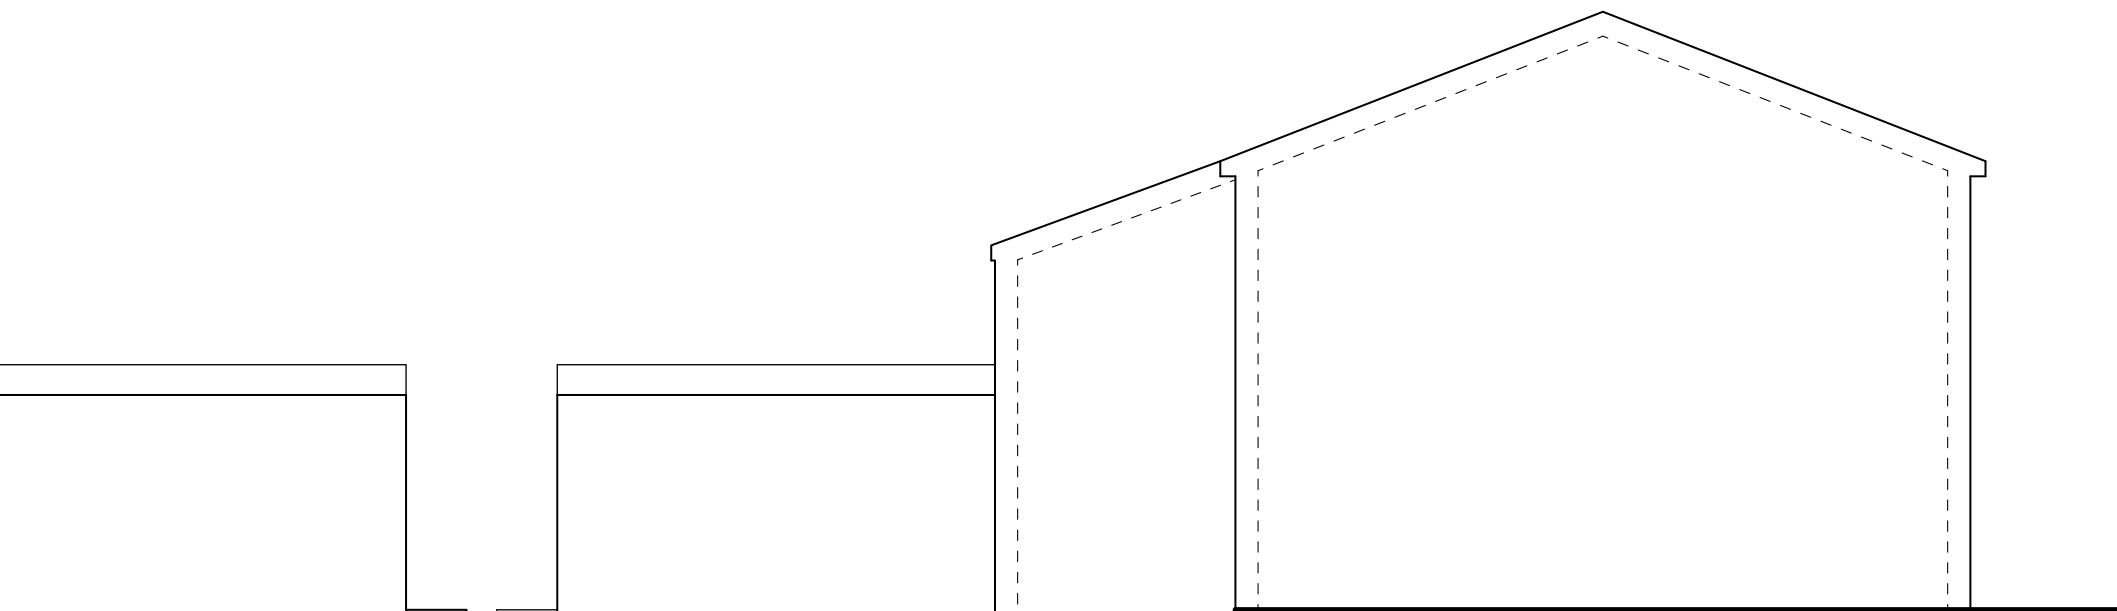


WEST ELEVATION
SCALE 1:100
EXISTING - E009

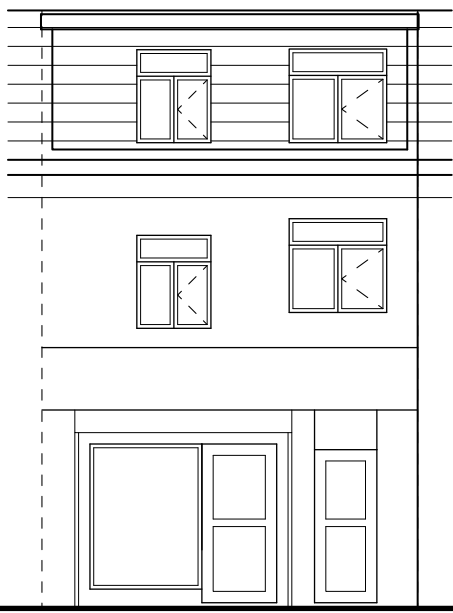


NORTH ELEVATION
SCALE 1:100
PROPOSED - P006

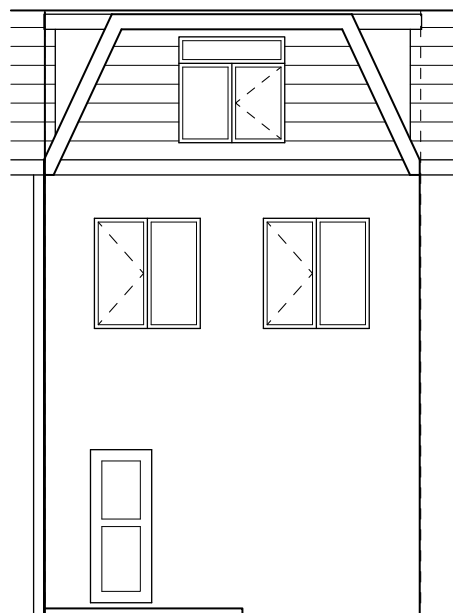


SOUTH ELEVATION
SCALE 1:100
PROPOSED - P007

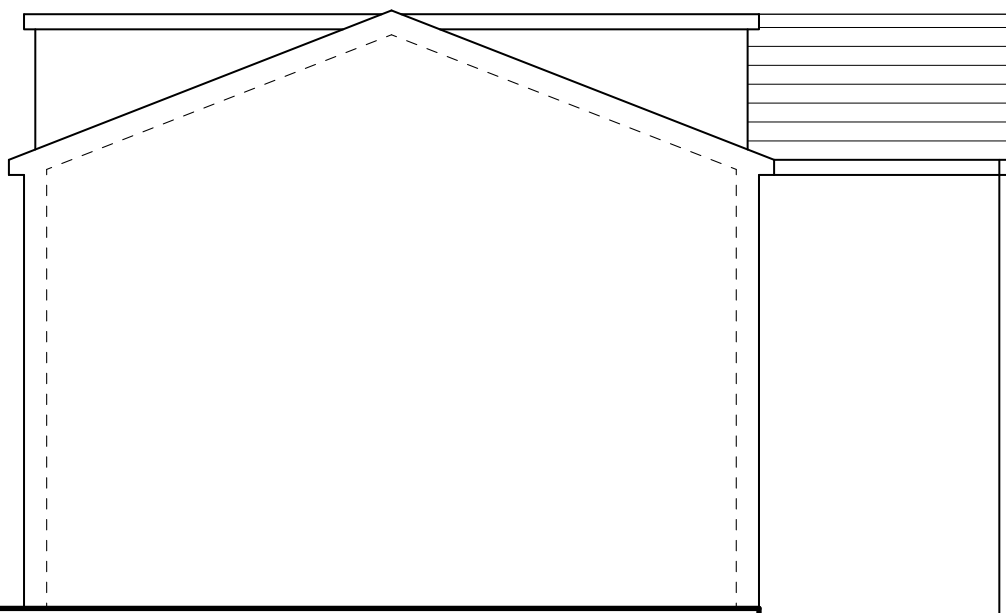

EAST ELEVATION
SCALE 1:100
PROPOSED - P008

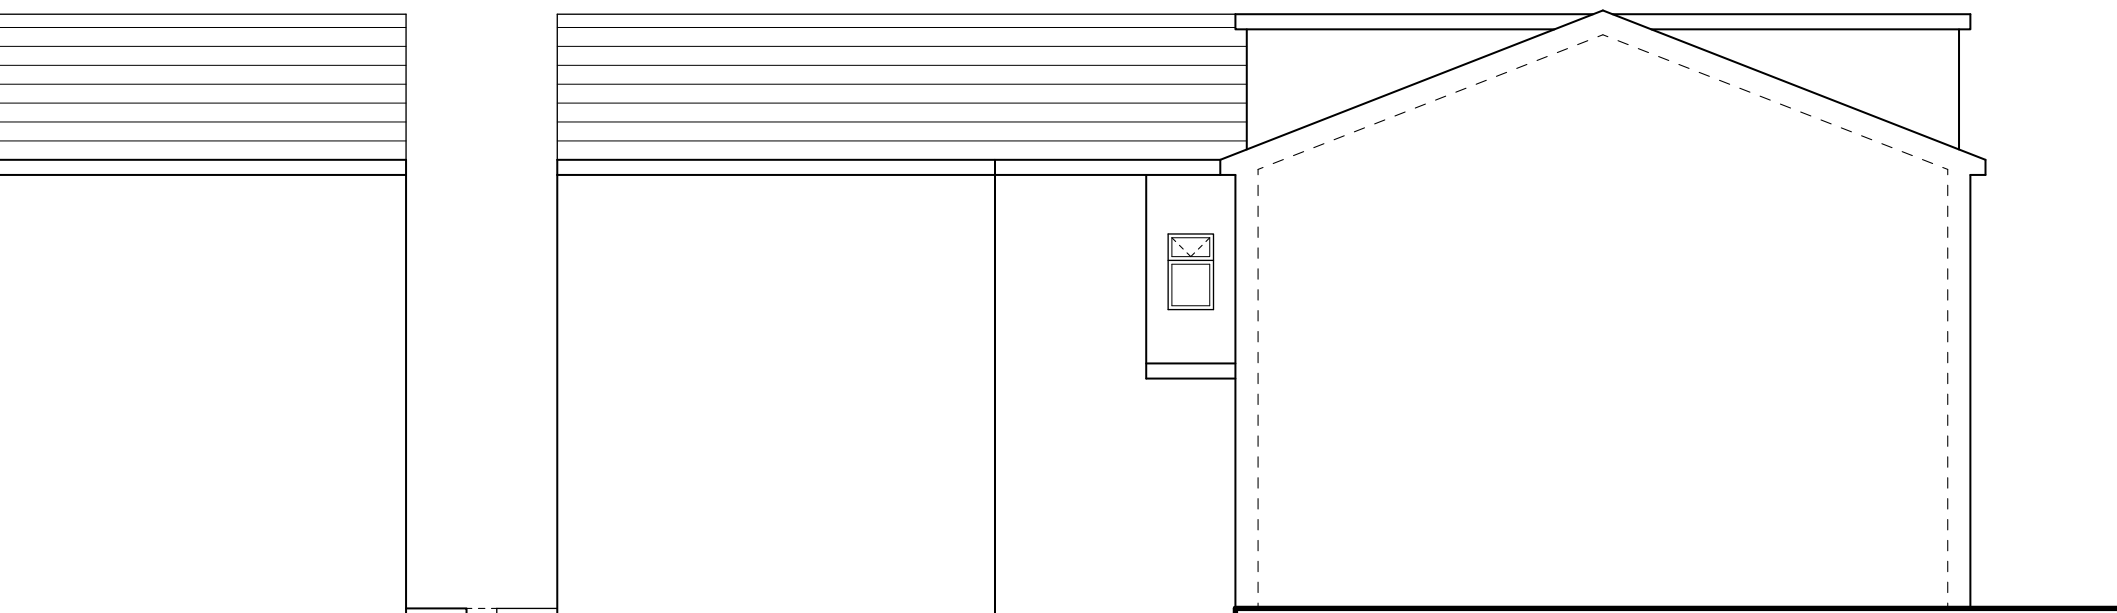

WEST ELEVATION
SCALE 1:100
PROPOSED - P009

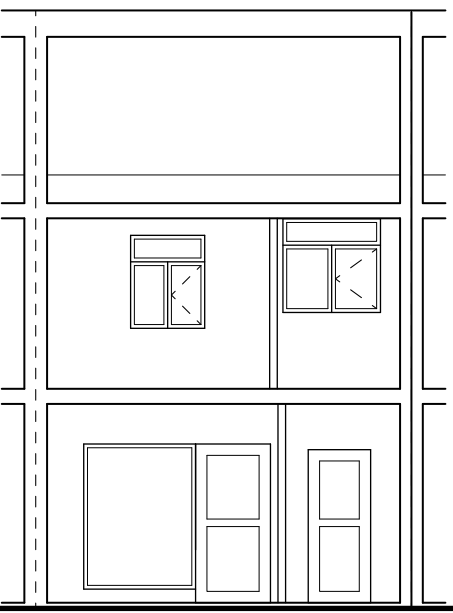

SECTION AA
SCALE 1:100
PROPOSED - P010