



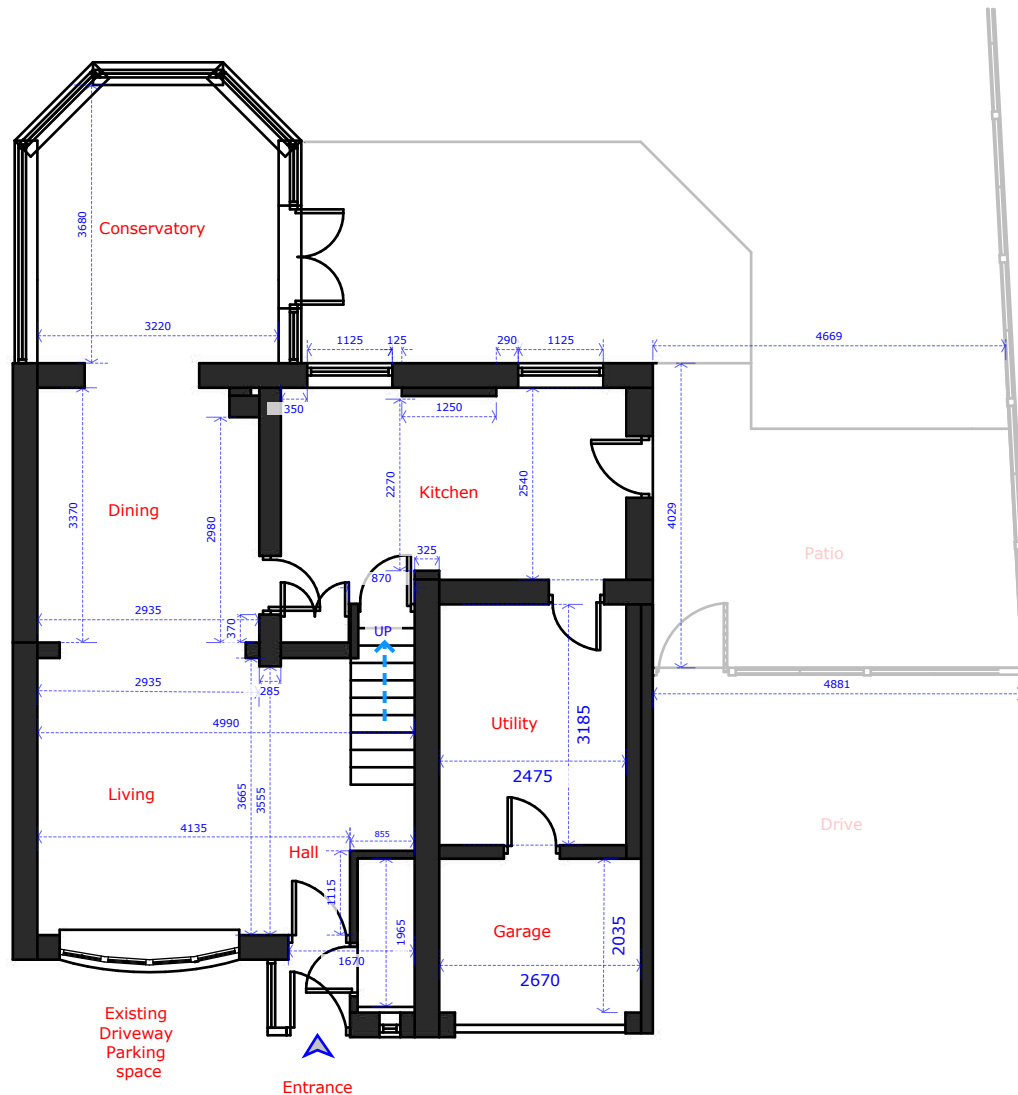

EXISTING GROUND FLOOR PLAN

Scale 1:100 @ A4

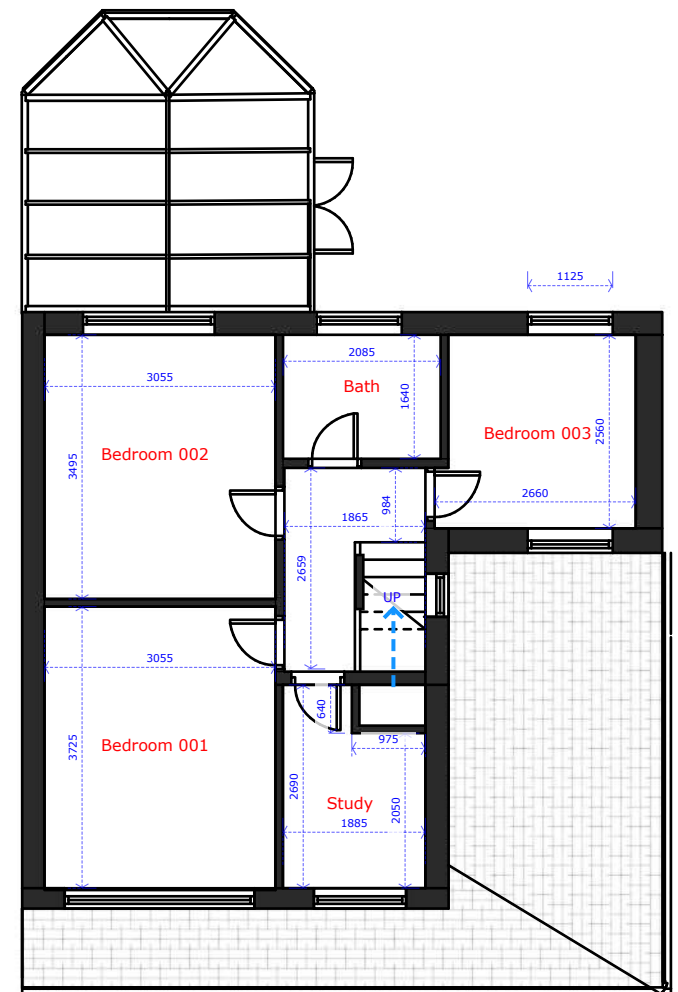

EXISTING FIRST FLOOR PLAN

Notes: Do not scale from this drawing. Use figured dimensions in all cases. Check all dimensions on site. Report any drawing errors or discrepancies to O'Brien & Noel Architects before proceeding. This drawing has been created for the purposes identified in the status and should only be used for this purpose. This is not a construction drawing. To be read in conjunction with all approved documents, permits, drawings and information and drawings from other appointed consultants.

© Copyright O'Brien & Noel Architects. Studio 2FLA Limited trading as O'Brien & Noel Architects.

Project: 48 Rudgwick Drive _ Bury _ BL81YA

Drawing: Existing Floor Plans

Job-Dwg No: 112-L02_RevB

tel: 0151 528 2211

email: contact@obriennoel.com

web: www.obriennoel.com

PLANNING

21/04/2022

O'BRIEN
& NOËL
ARCHITECTS