



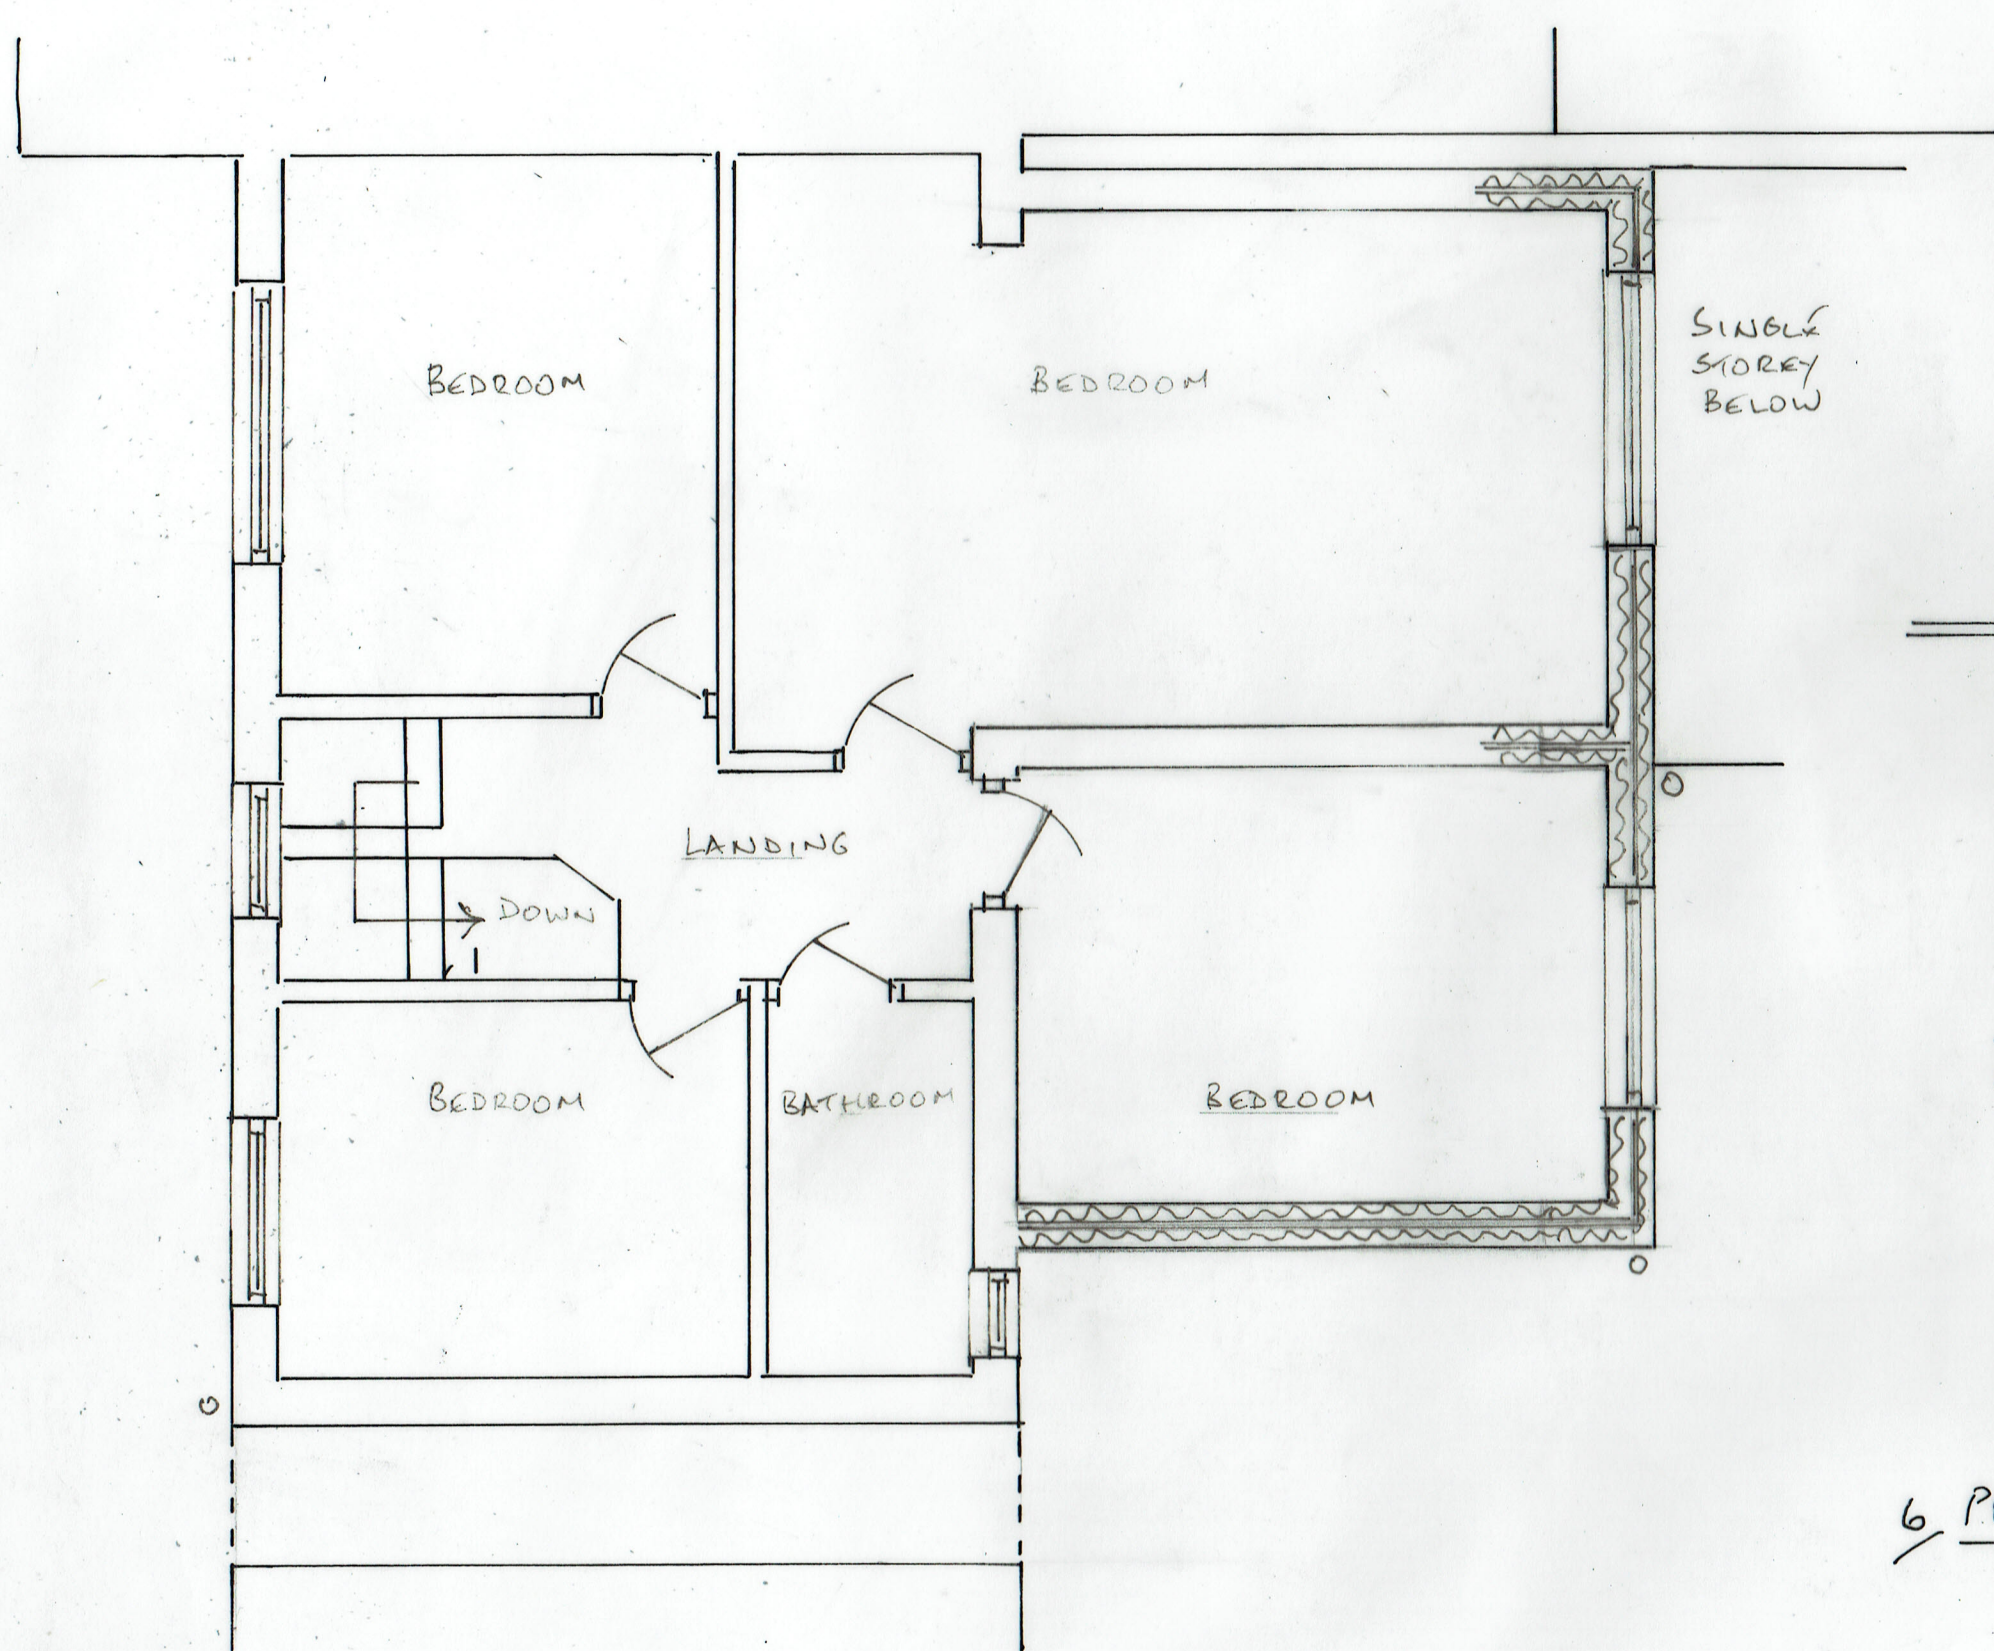

PROPOSED REAR ELEVATION

6 PROPOSED FIRST FLOOR PLAN

 

SCALE 1:50 & 1:100 @ A3

24/02/2022

22/08/06

REAR EXTENSION

38 MORLEY STREET, BURY BL9 9JQ