


Is and dimensions must be checked on site by
before prior to commencement of works. Any
must be reported to JSA Design.
ation herein is to the copyright of JSA Design.
y in full or in part is forbidden without the written
on from JSA Design.

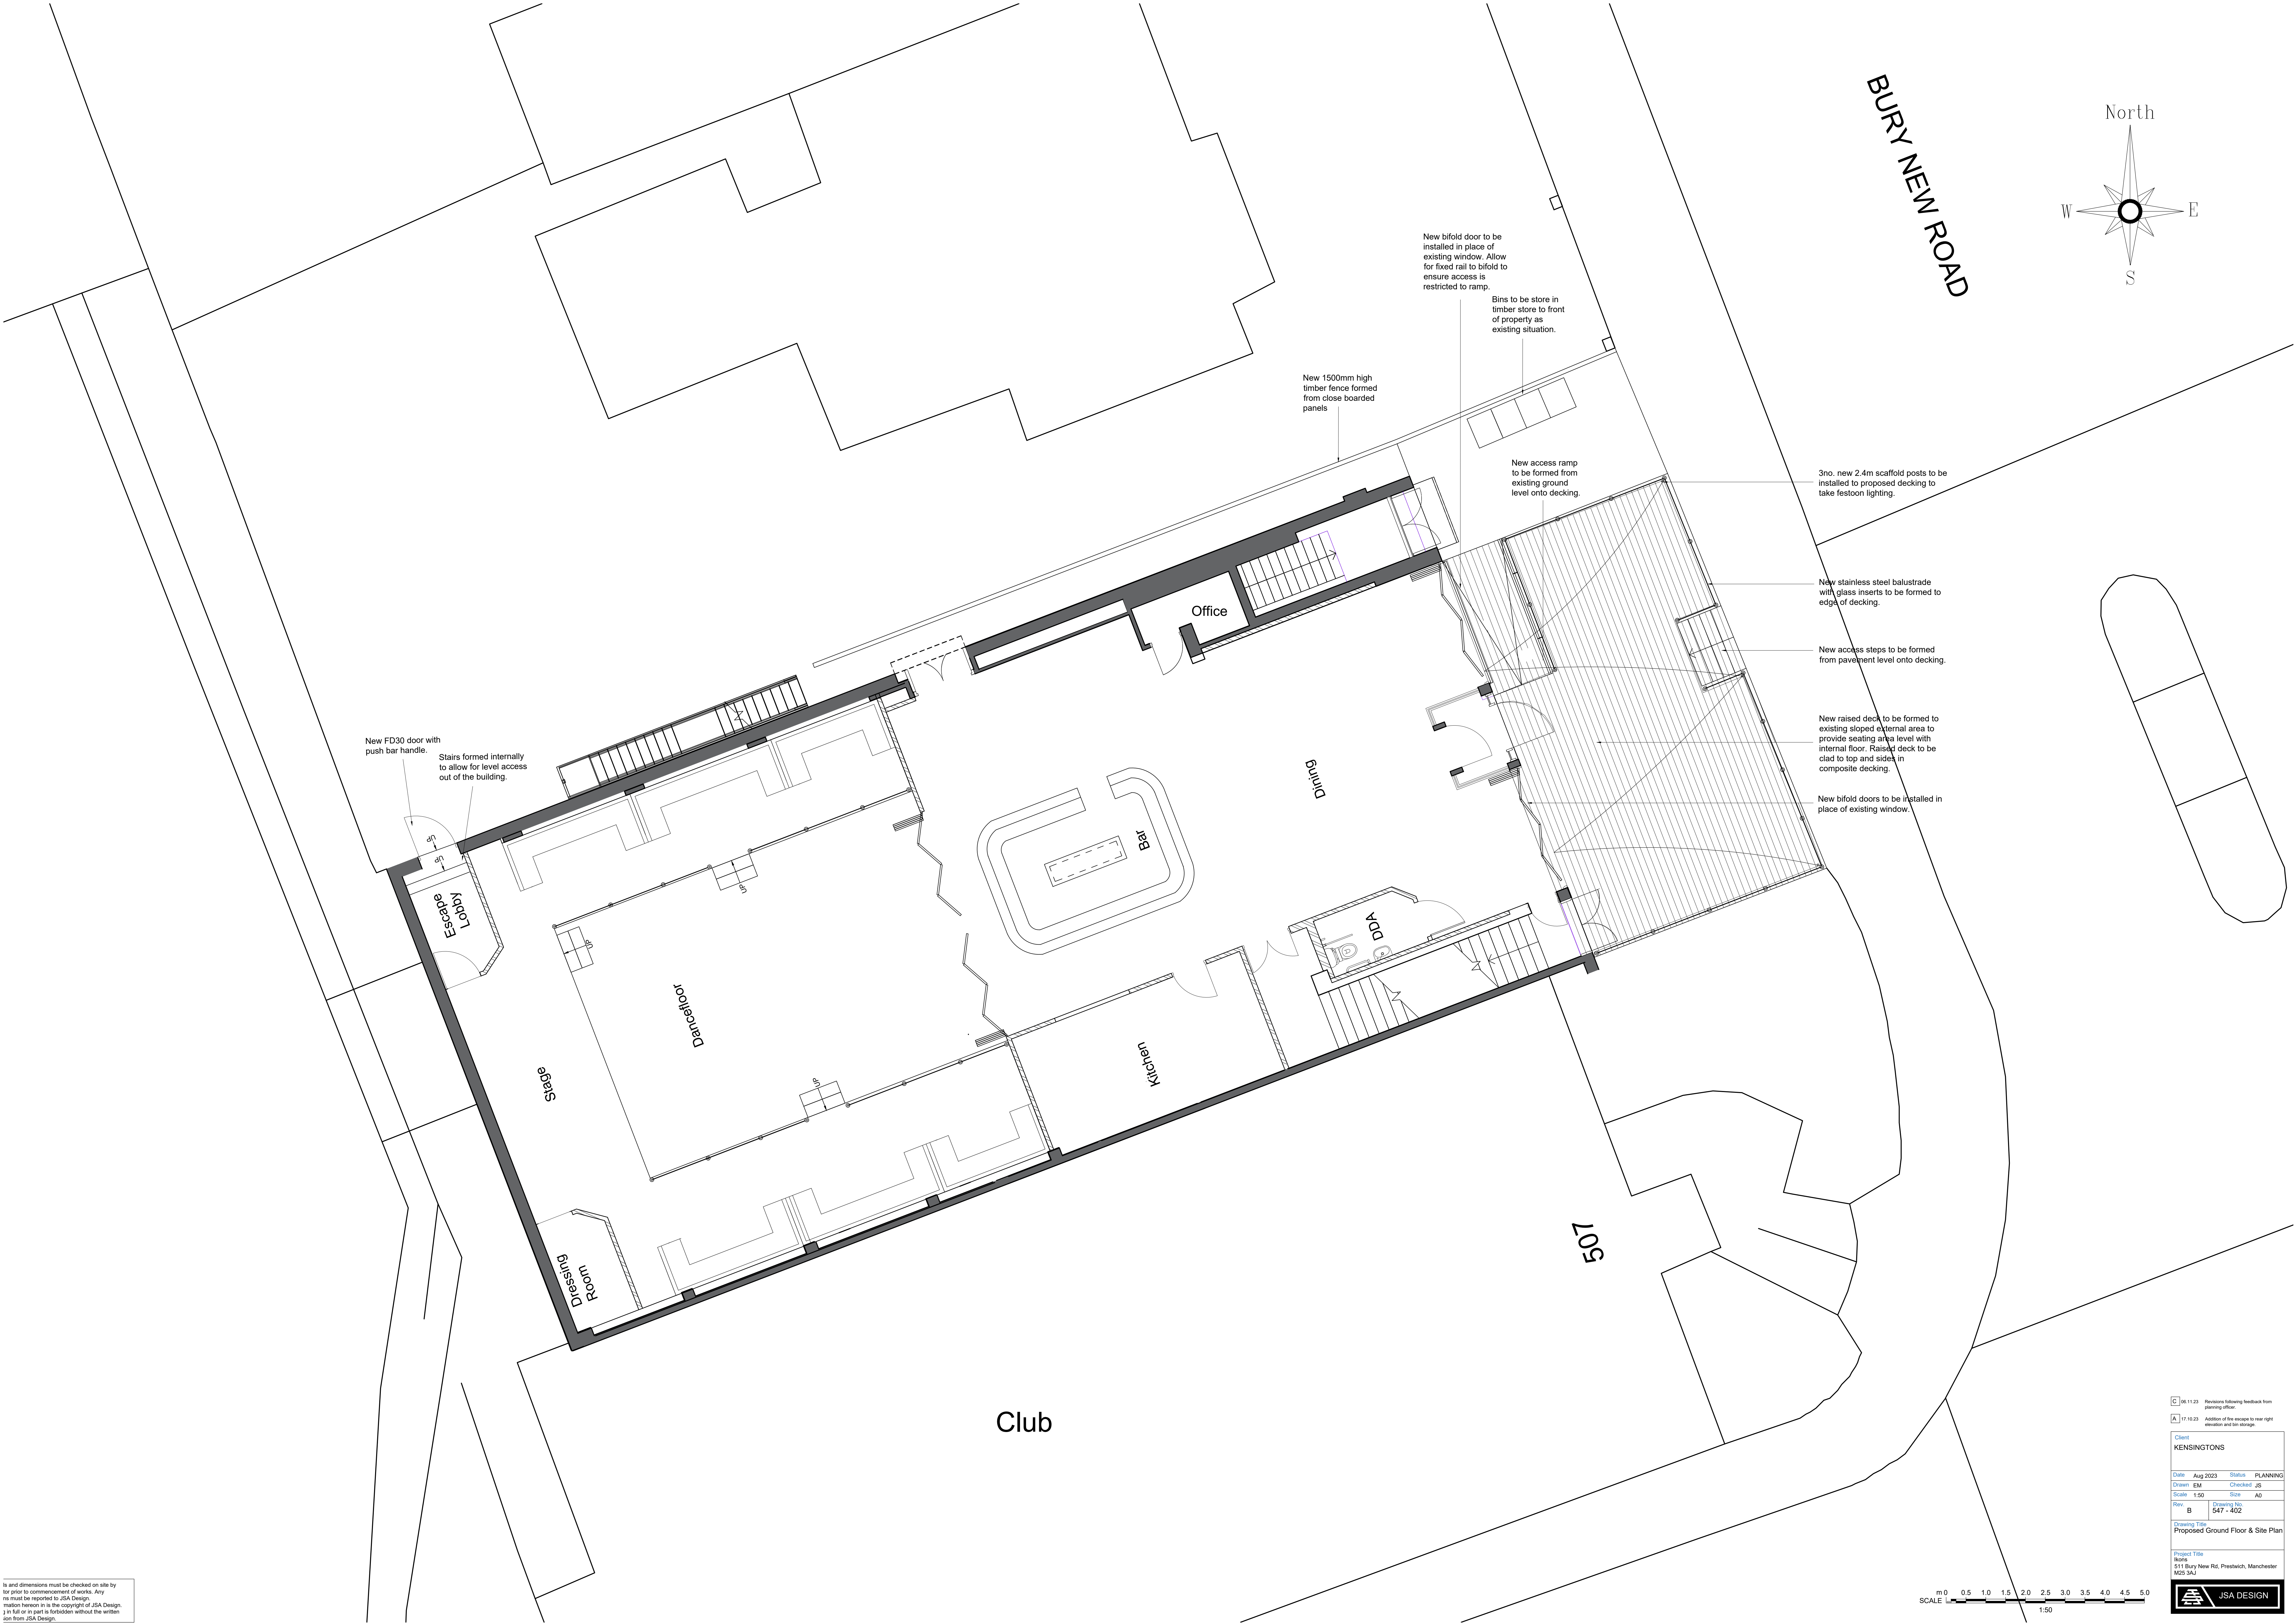

C	18.11.23	Revisions following feedback from planning officer.	
A	17.10.23	Addition of fire escape to rear right elevation and bin storage.	
Client			
KENSINGTONS			
Date	Aug 2023	Status	PLANNING
Drawn	EM	Checked	JS
Scale	1:50	Size	A0
Rev	B	Drawing No	547 - 402
Drawing Title			
Proposed Ground Floor & Site Plan			
Project Title			
Rivers			
511 Bury New Rd, Prestwich, Manchester			
M25 3AJ			
		JSA DESIGN	

SCALE 0 0.5 1.0 1.5 2.0 2.5 3.0 3.5 4.0 4.5 5.0
1:50