


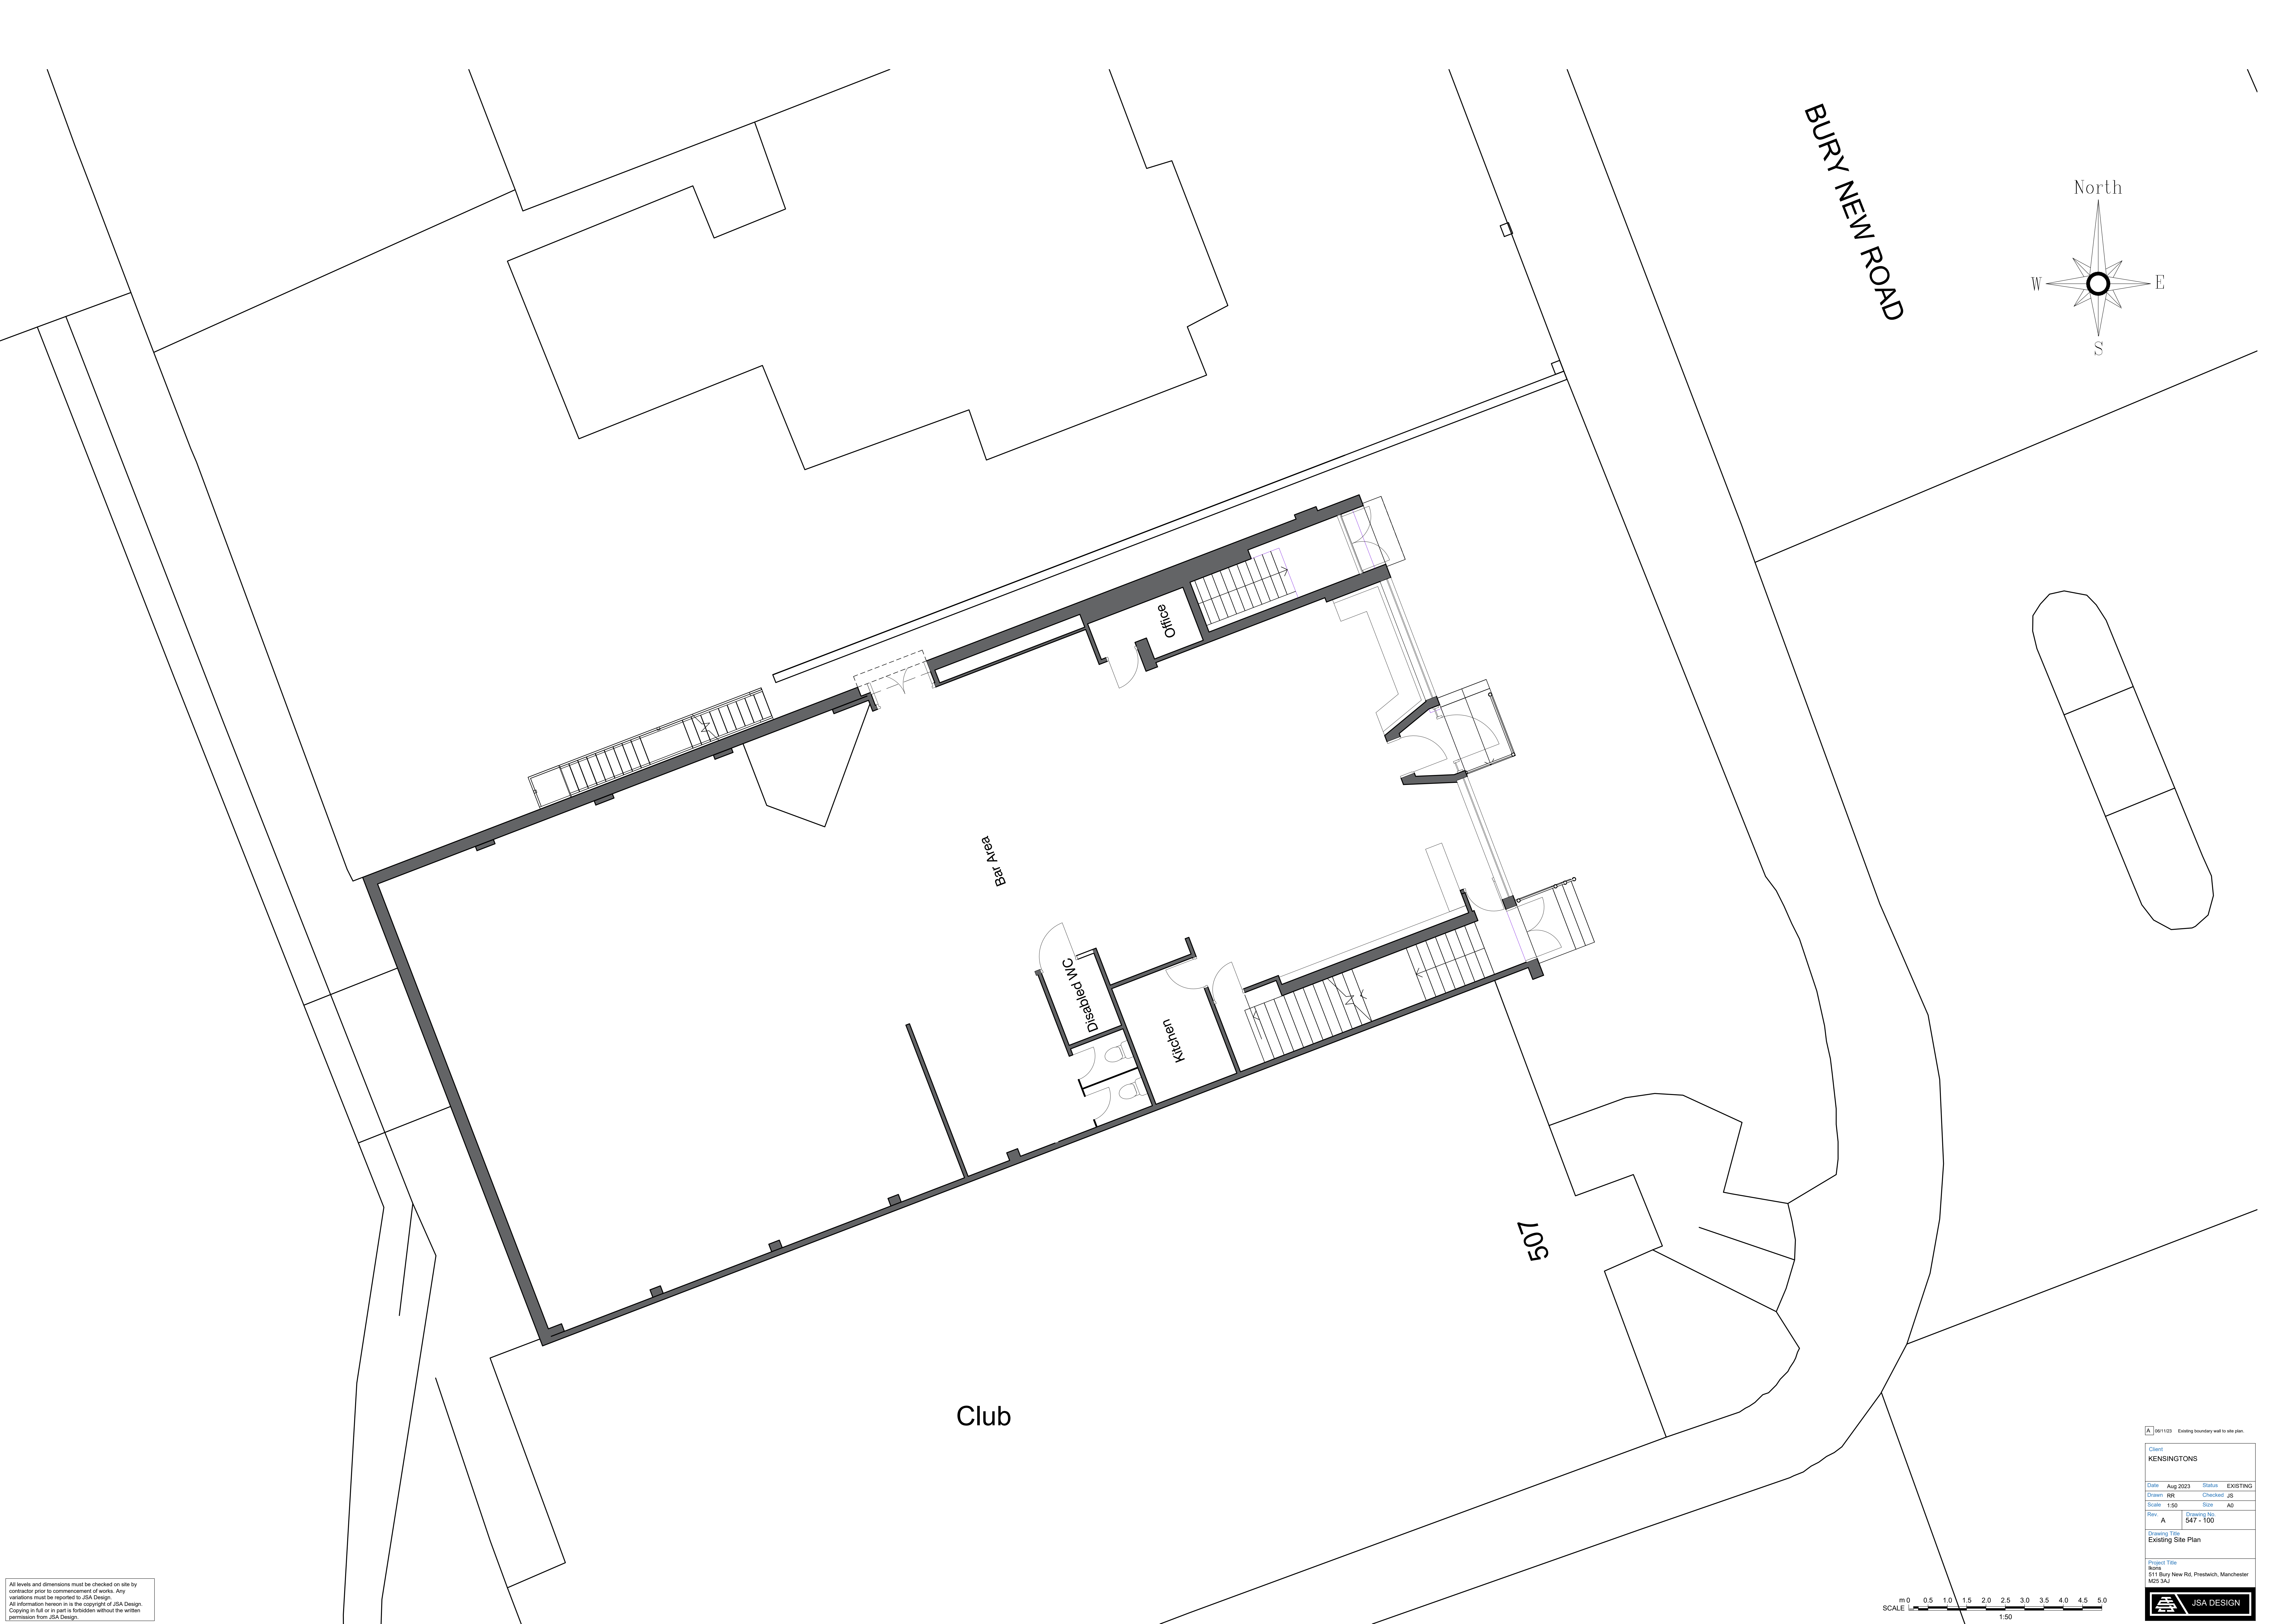

All levels and dimensions must be checked on site by contractor prior to commencement of works. Any variations must be reported to JSA Design.
All information herein is the copyright of JSA Design. Copying in full or in part is forbidden without the written permission from JSA Design.

A

06/11/23

Existing boundary wall to site plan.

Client

KENSINGTONS

Date

Aug 2023

Status

EXISTING

Drawn

RR

Checked

JS

Scale

1:50

Size

A0

Rev

A

Drawing No.

547 - 100

Drawing Title

Existing Site Plan

Project Title

511 Bury New Rd, Prestwich, Manchester M25 3AJ

 JSA DESIGN