


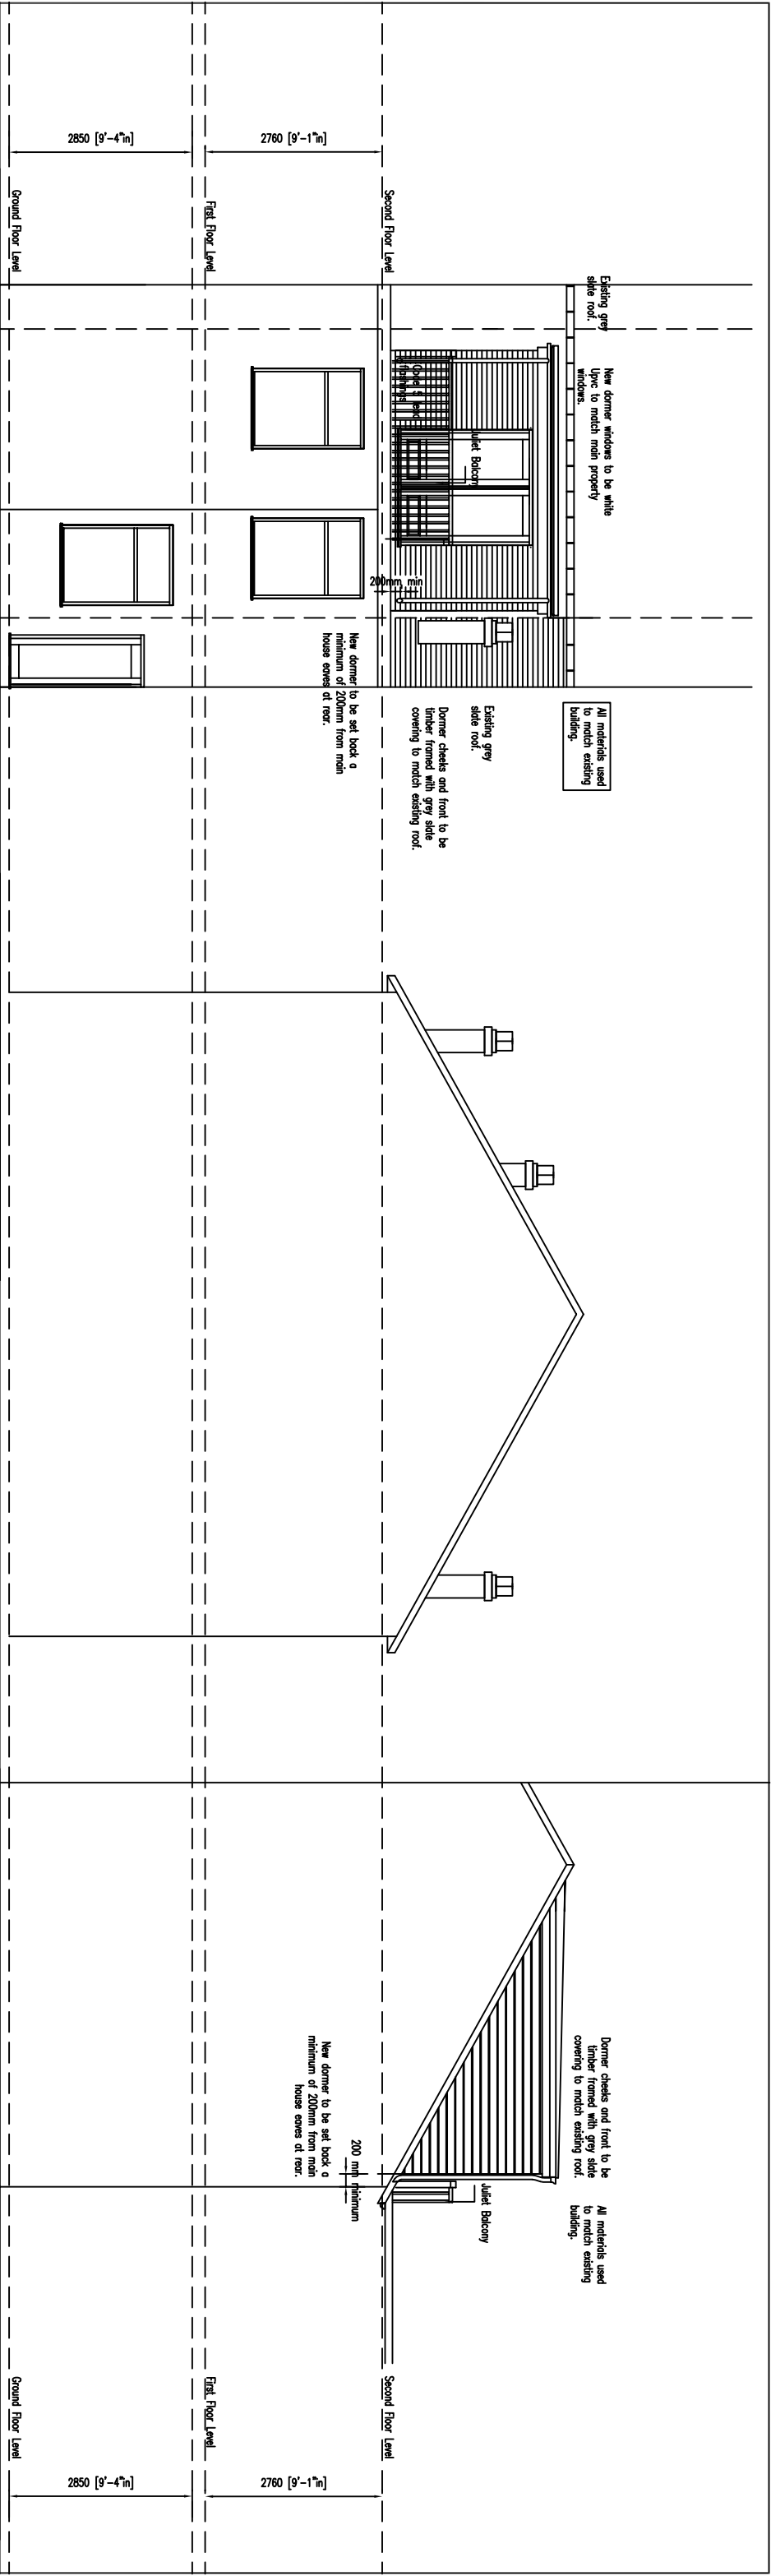


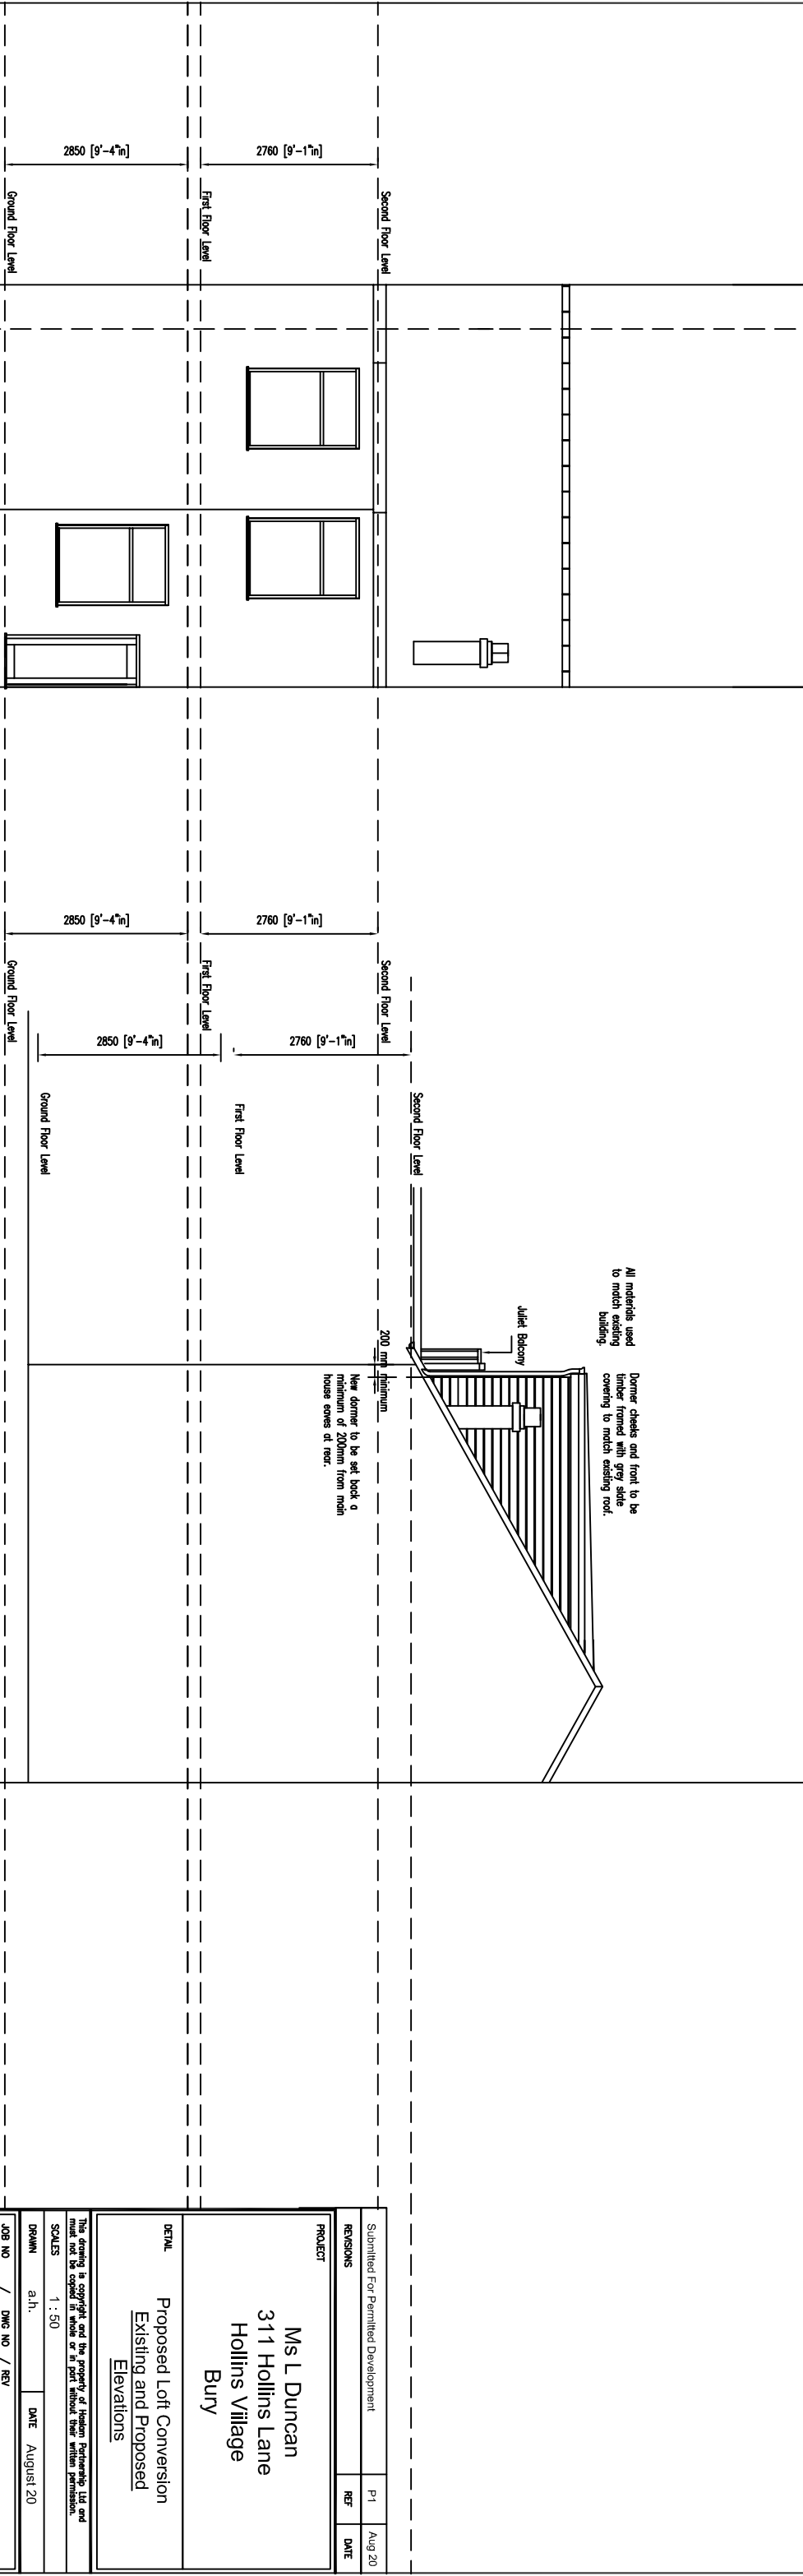

Proposed Rear Elevation (South East)

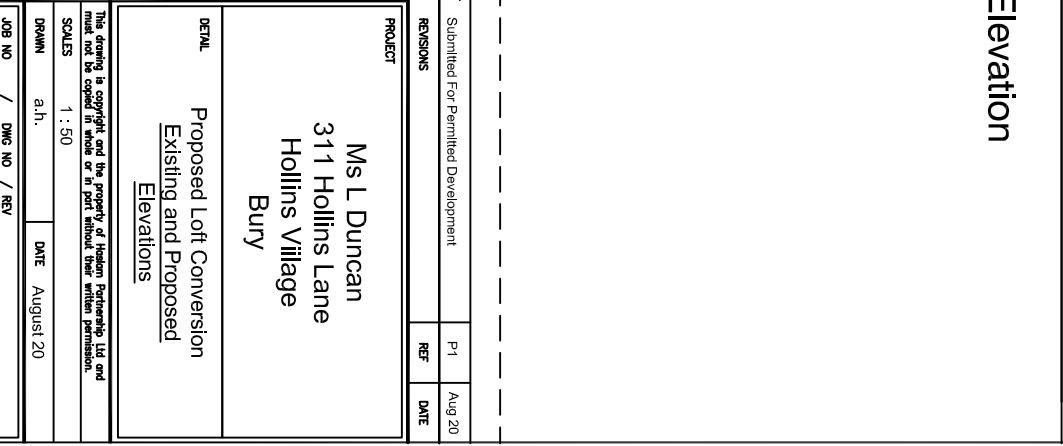


Proposed Side Elevation

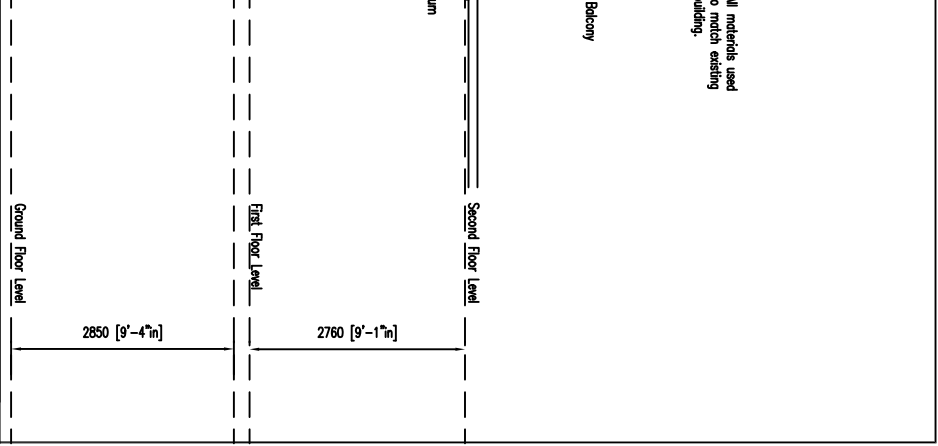

Submitted For Permitted Development			P1	Aug 20
REVISIONS			REF	DATE
PROJECT				
Ms L Duncan				
311 Hollins Lane				
Hollins Village				
Bury				
DETAIL				
Proposed Loft Conversion				
<u>Existing and Proposed</u>				
<u>Elevations</u>				
This drawing is copyright and the property of Haskam Partnership Ltd and must not be copied in whole or in part without their written permission.				
SCALES				
1 : 50				
DRAWN		a.h.	DATE	
JDB NO		/	DWG NO / REV	
20/AC111a			AC133d P3	
Haskam Partnership Ltd				
Chartered Engineers and Surveyors				
Manchester Office				
270 Hollins Lane,				
Hollins Village M45 JNL				
T: 0161 766 6009 M: 07909 548 148				
E: andrew.haskam@haskam.net				
Chartered Engineers and Surveyors				

Existing Rear Elevation

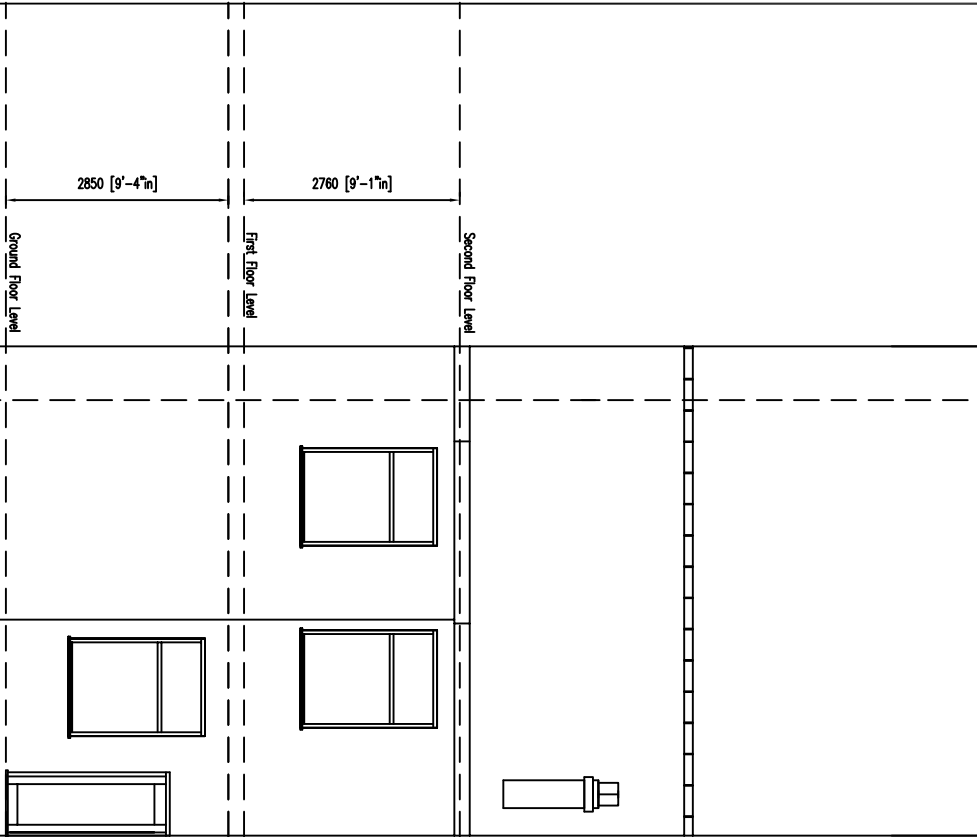

Proposed Side Elevation to 309 Hollins Lane

