





existing front elevation




existing rear elevation

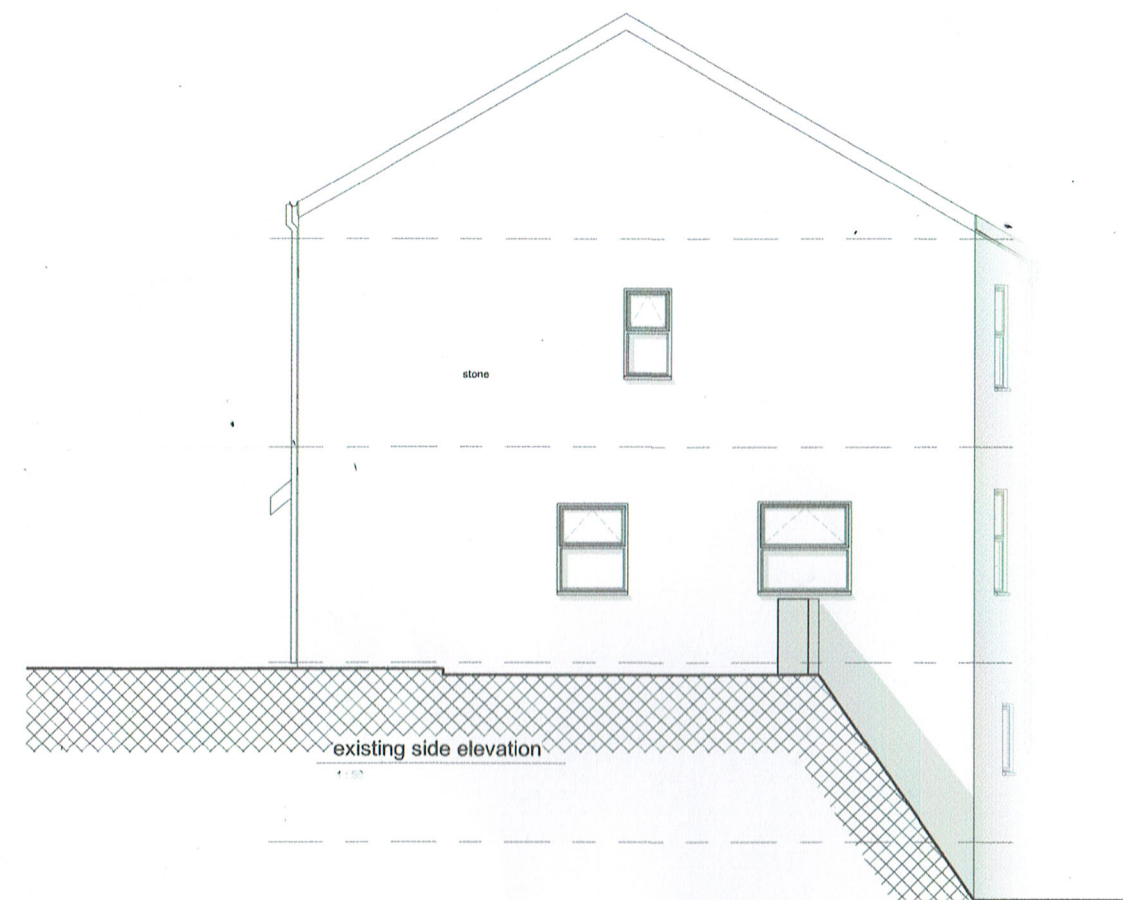


existing side elevation

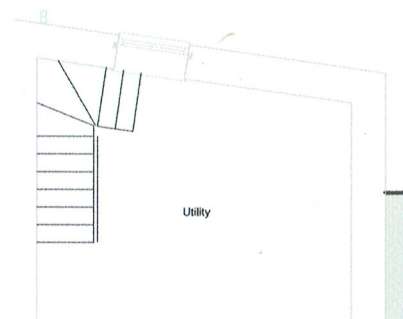


existing basement plan

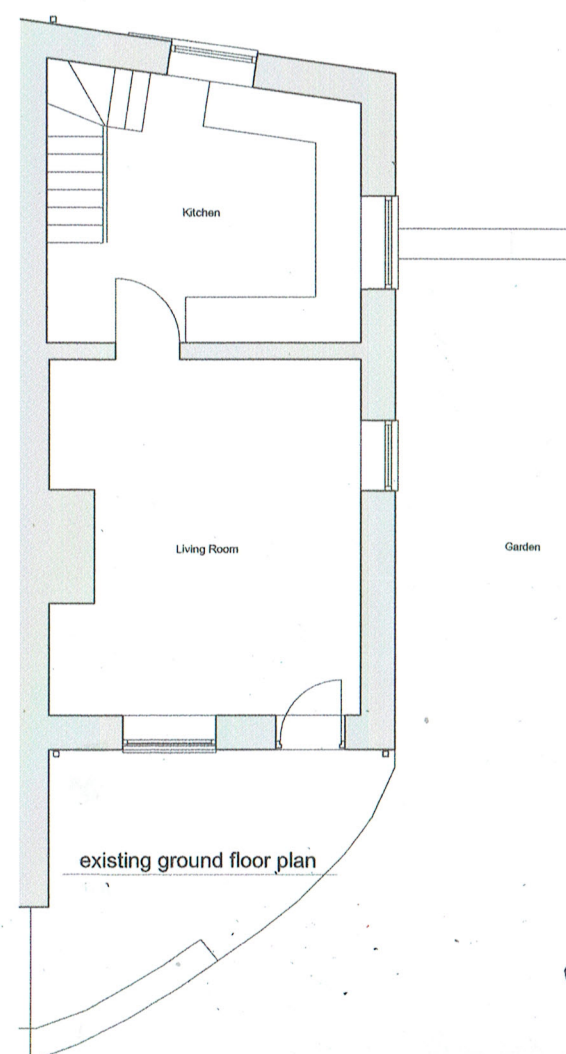

existing ground floor plan

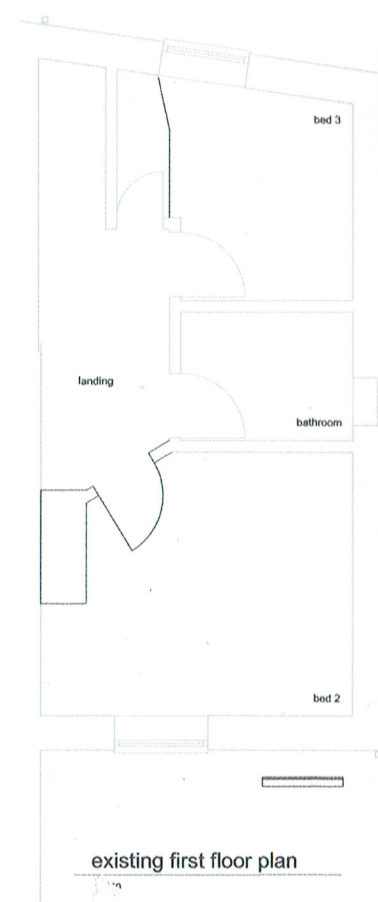

existing first floor plan

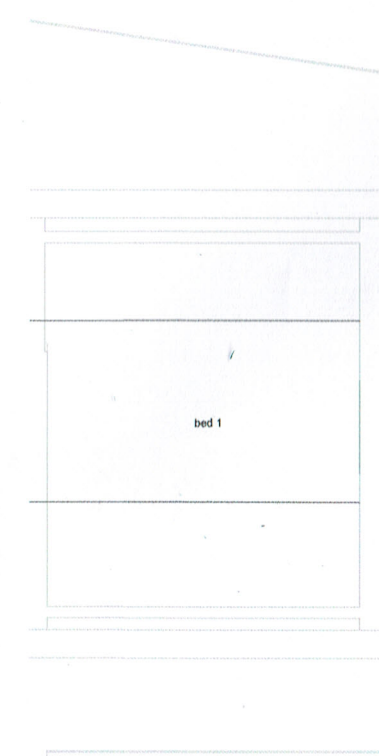

existing second floor plan

0 METRES 5
SCALE 1:100 @ A3

job no
21.01

drawing number

title
existing plans

notes:

project
House Extension
and Alterations

39 Bye Road,
Ramsbottom, Bury

FORM ARCHITECTS LTD

t - 0161 236 3669
e - info@formarchitects.co.uk

date
12/02/2021

do not scale this drawing

this drawing is the property of
FORM ARCHITECTS LTD and
copyright is reserved by them.
the drawing is not to be copied or
disclosed to any unauthorised
person without express
and prior written consent