


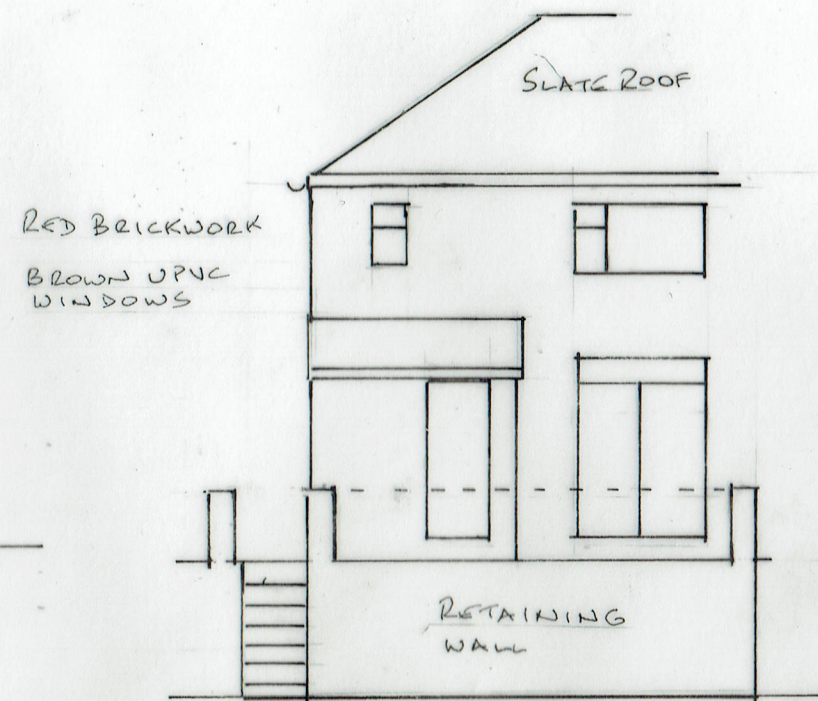


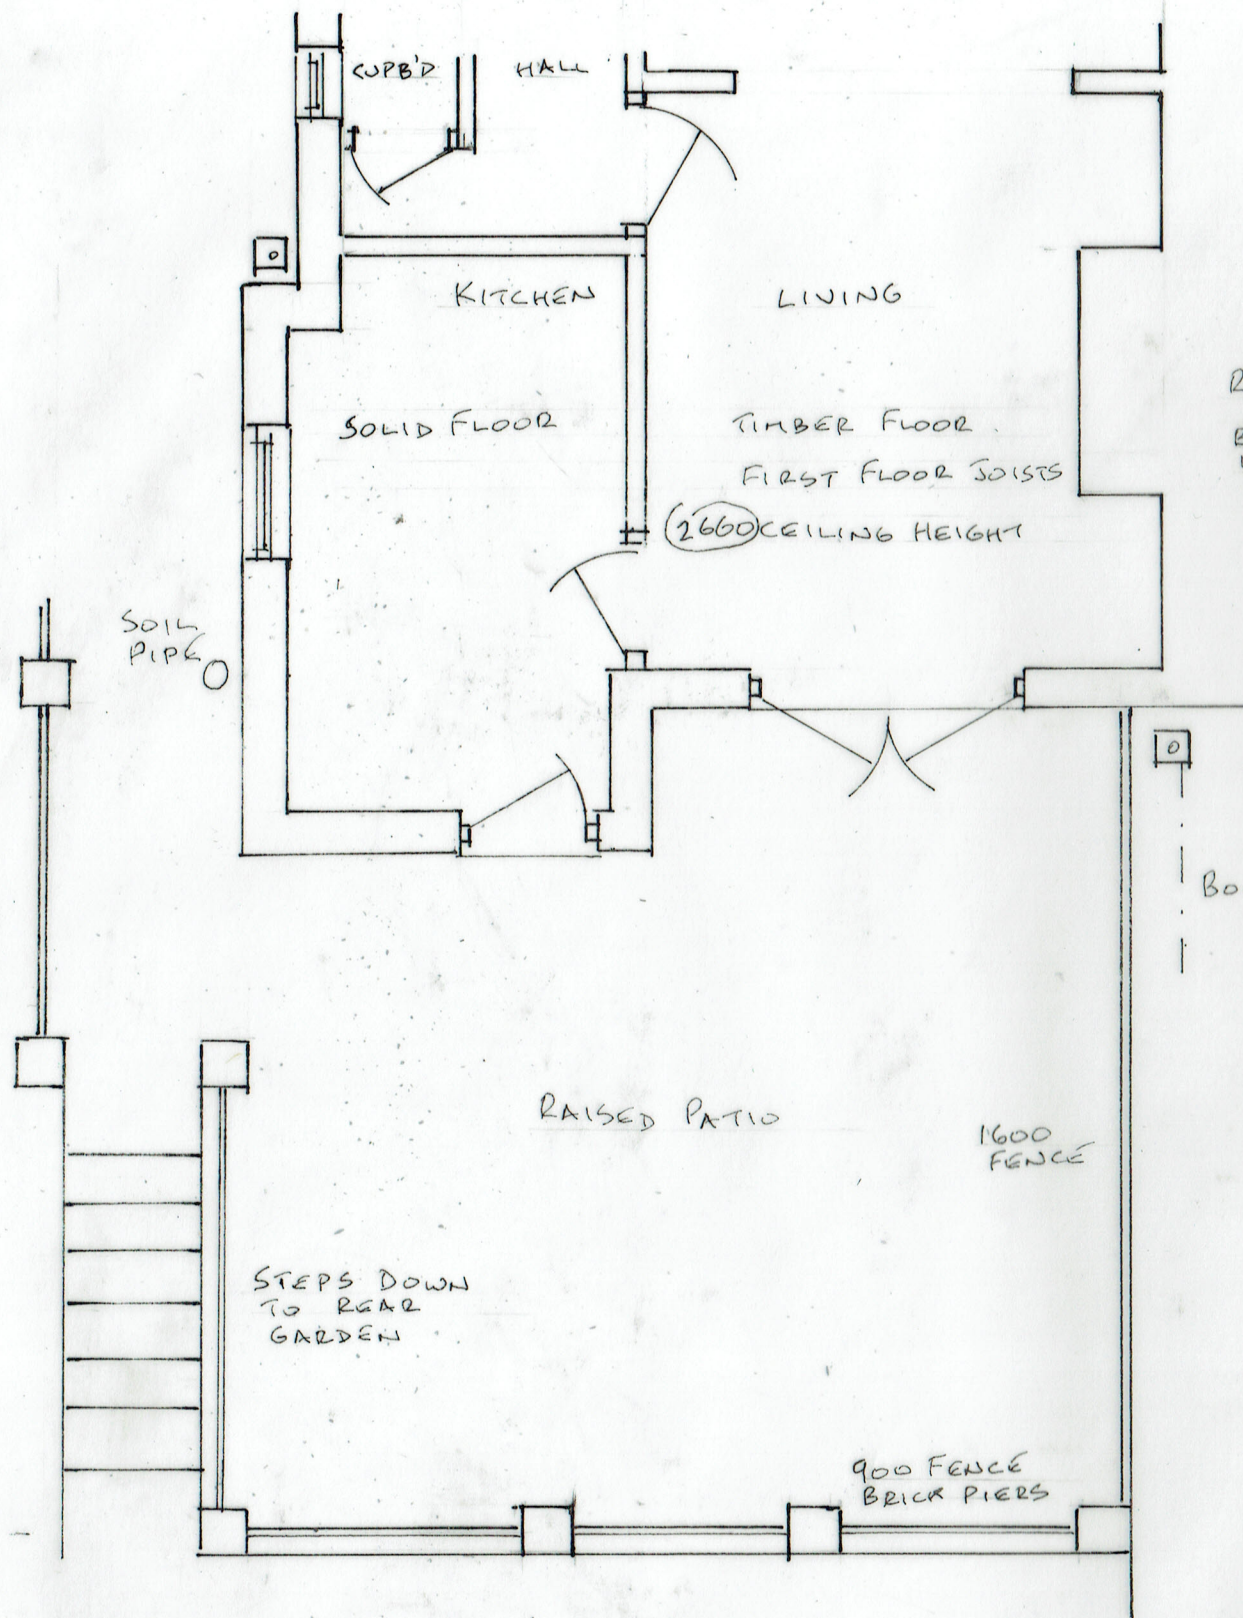

REAR ELEVATION

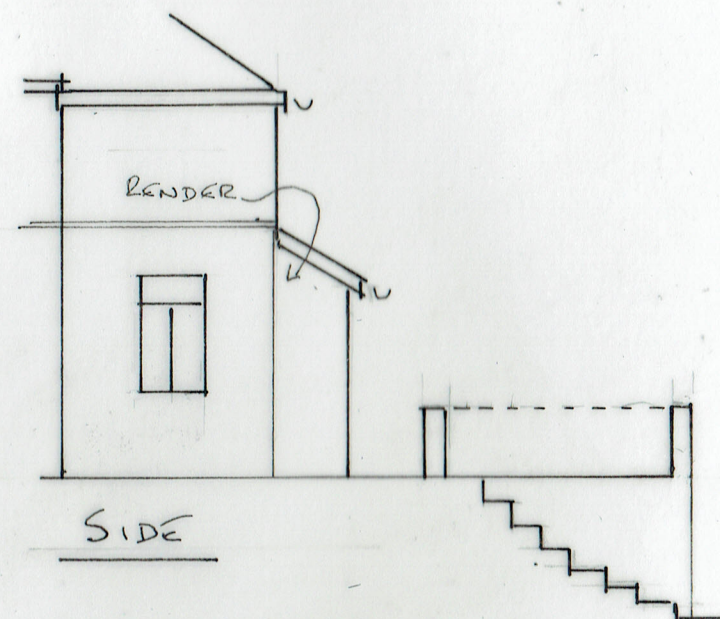


SIDE

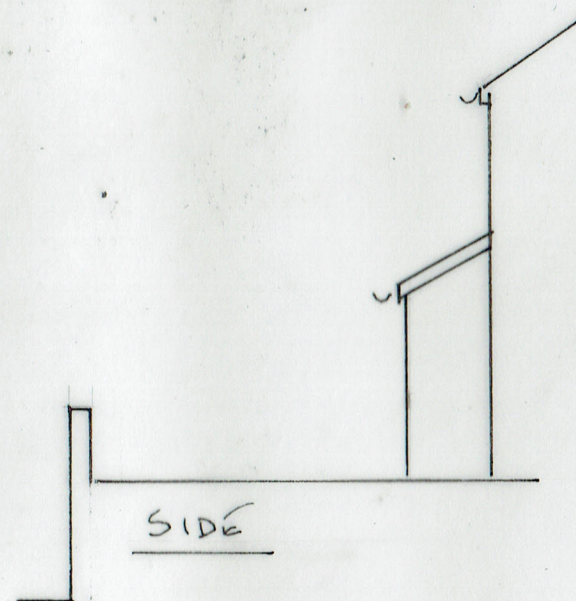

SIDE

EXISTING PLAN

 

SCALE 1:50 & 1:100 @ A3

19/07/2022

22/703/01

SINGLE STOREY REAR EXTENSION

28 BURY & BOLTON ROAD, RADCLIFFE M26 4LD