



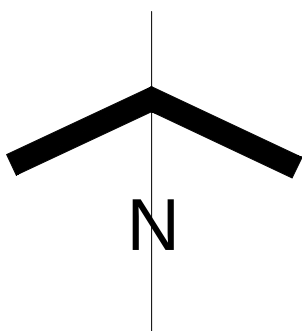

Location plan Scale 1:1250

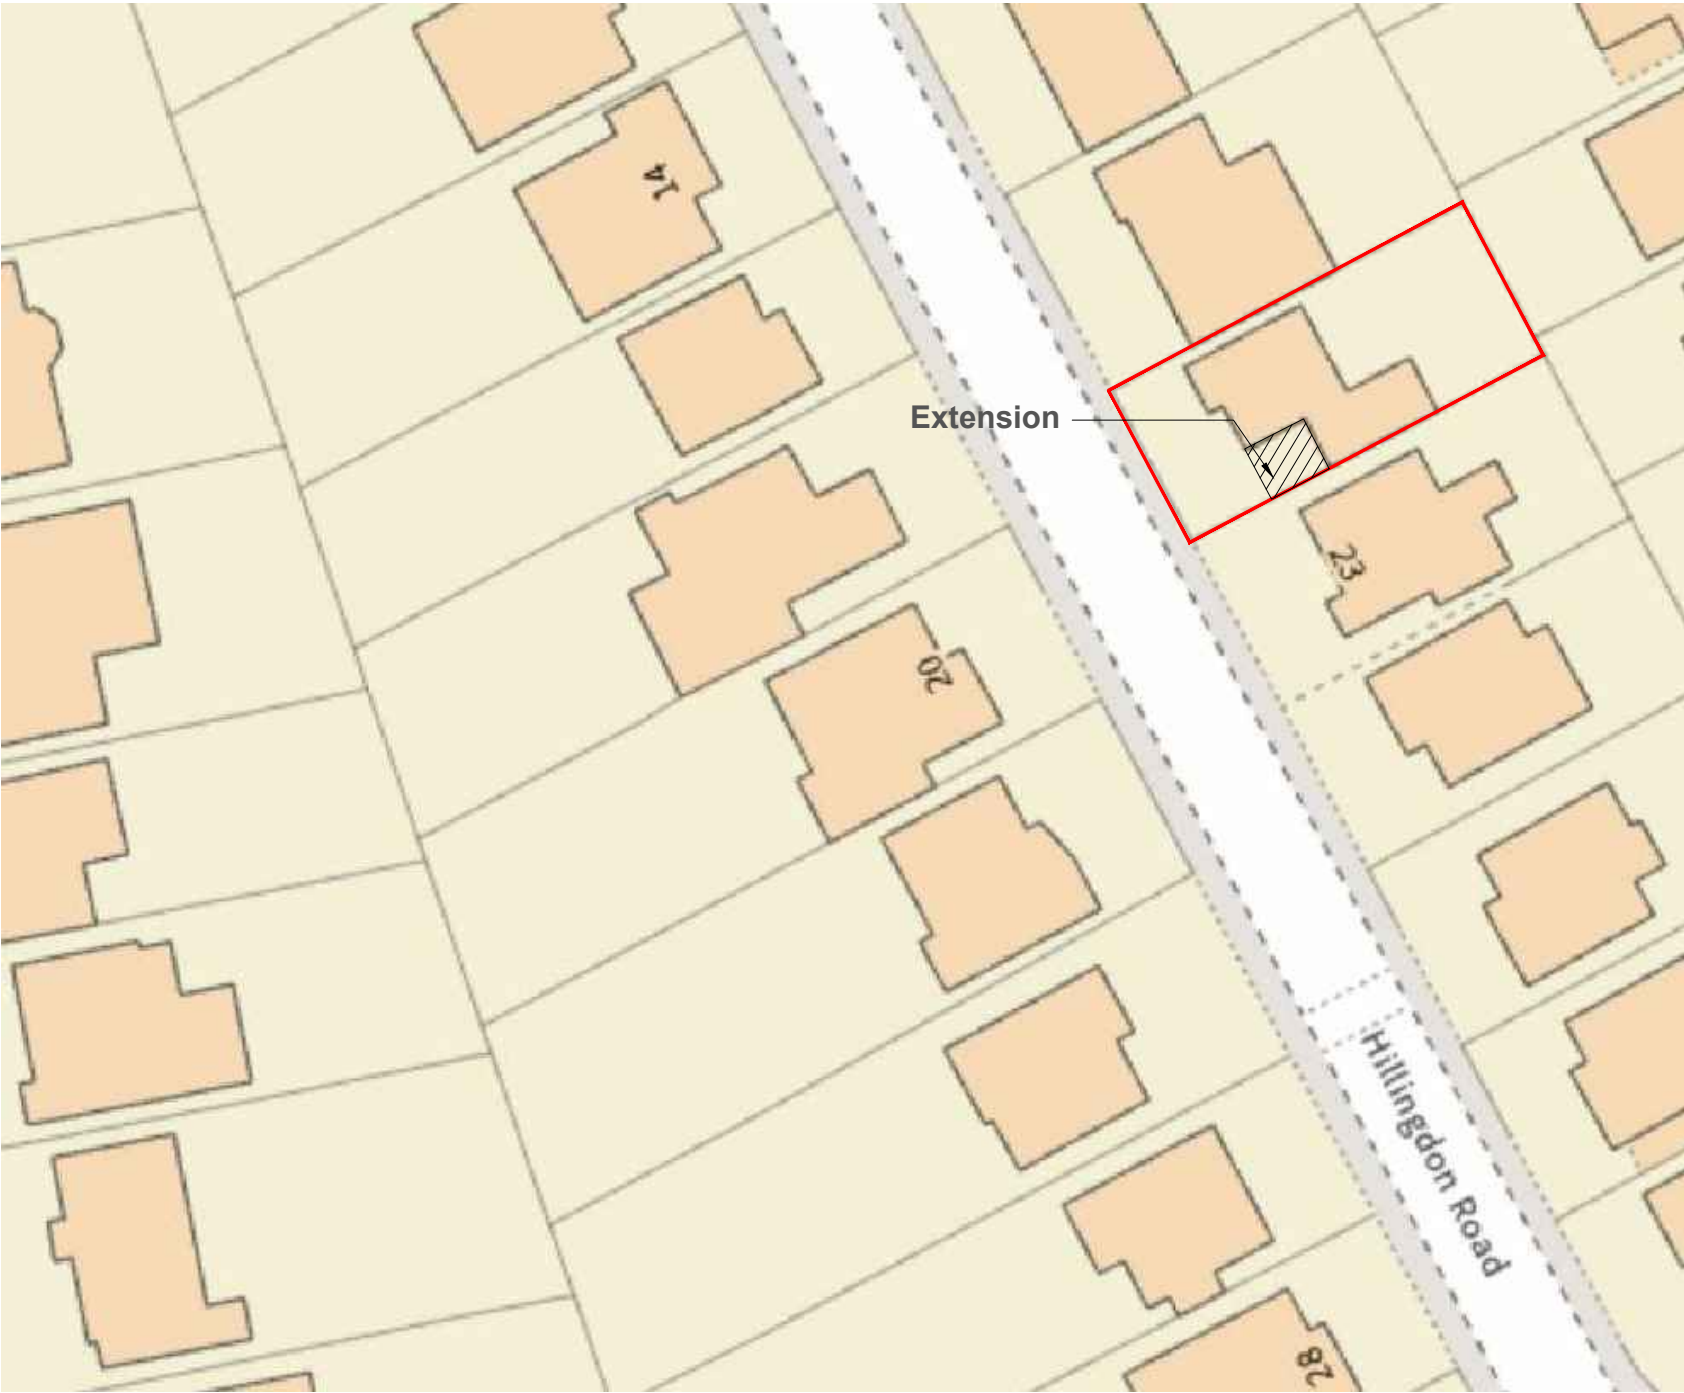

Site Plan Scale 1:500



ARCHITECTURE

www.m1architecture.co.uk
T:0161 327 2011
M:07506237914

Home extension

21 Hillingdon Road Whitefield M45 7QQ

Location & site plan

@A3