



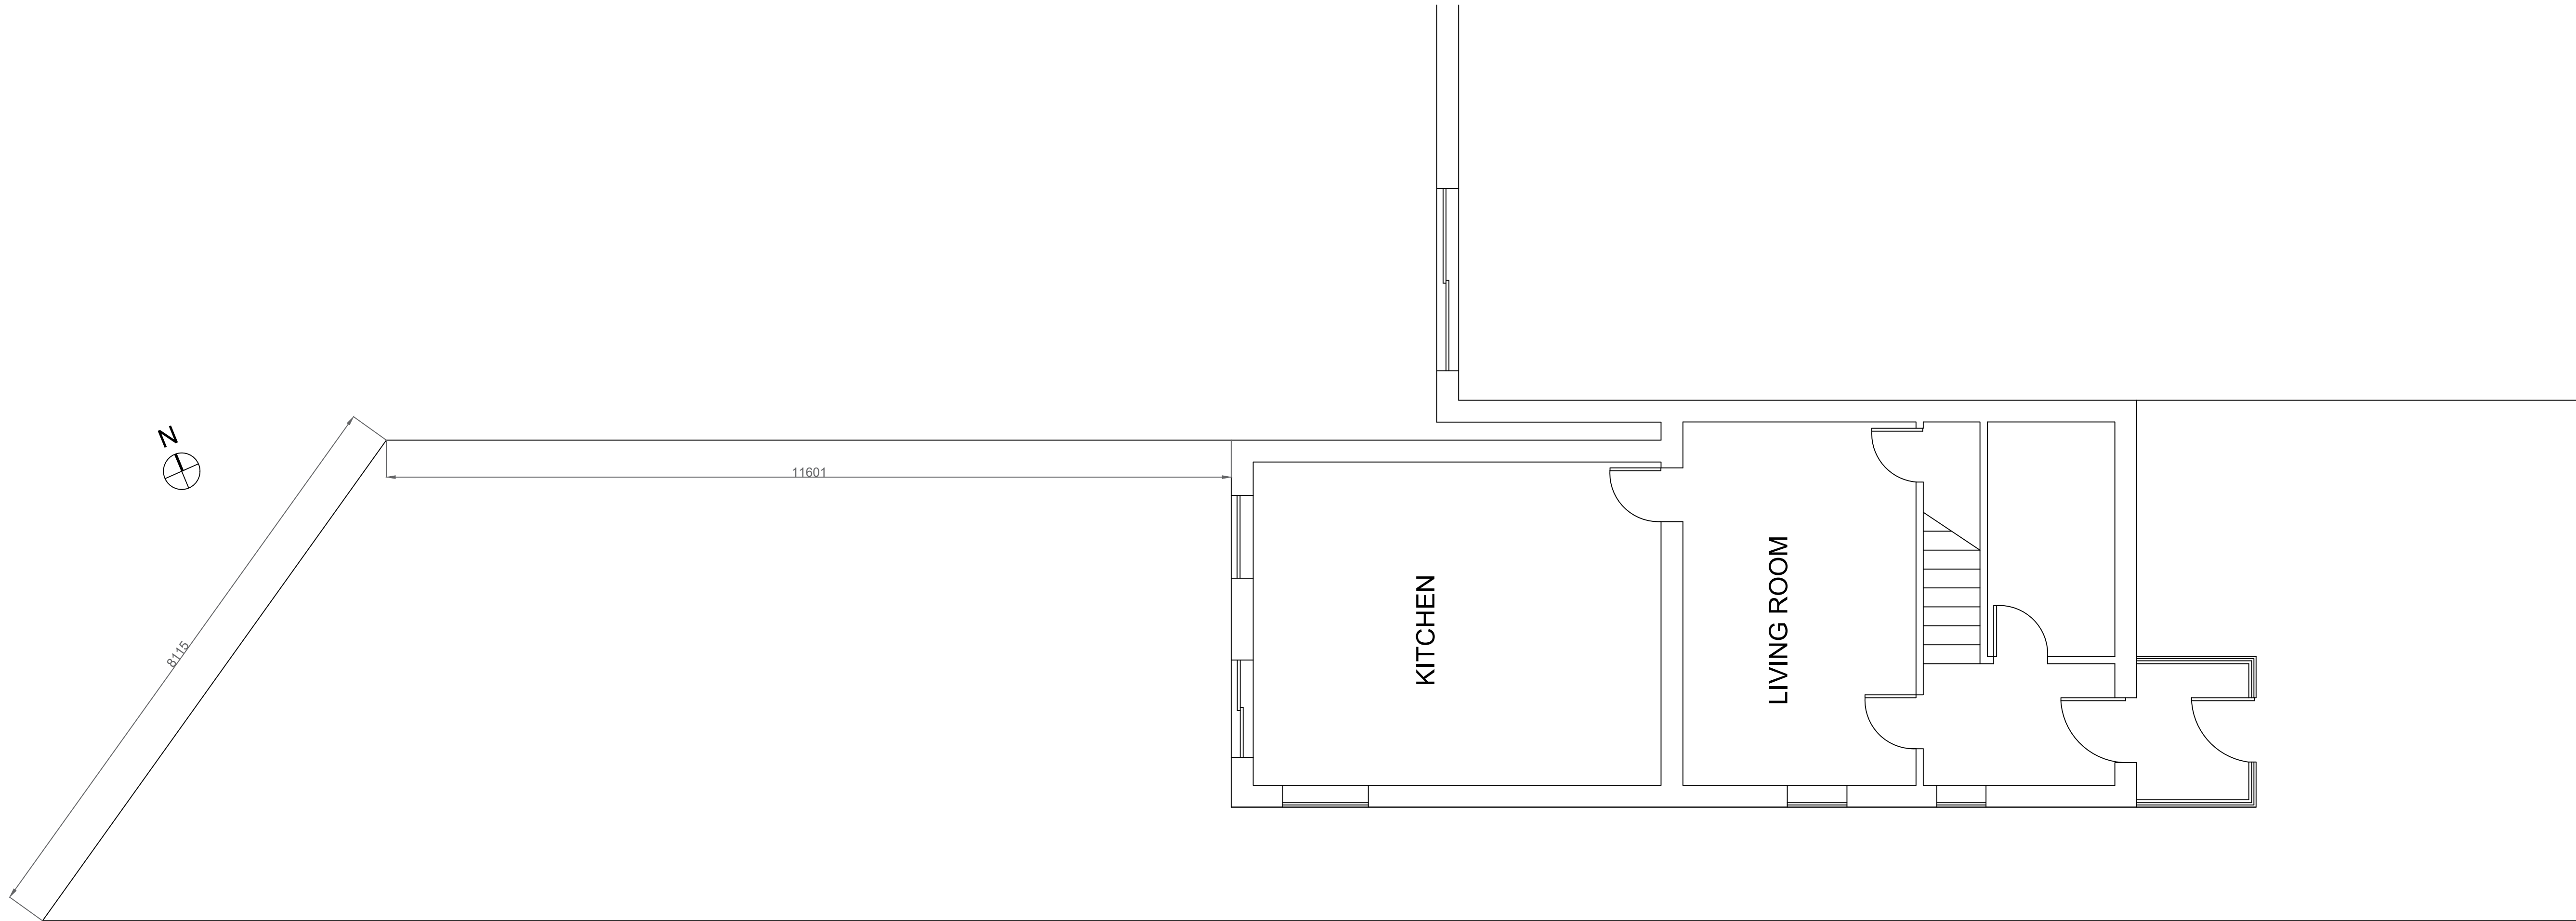


EXISTING FIRST FLOOR PLAN
1:50

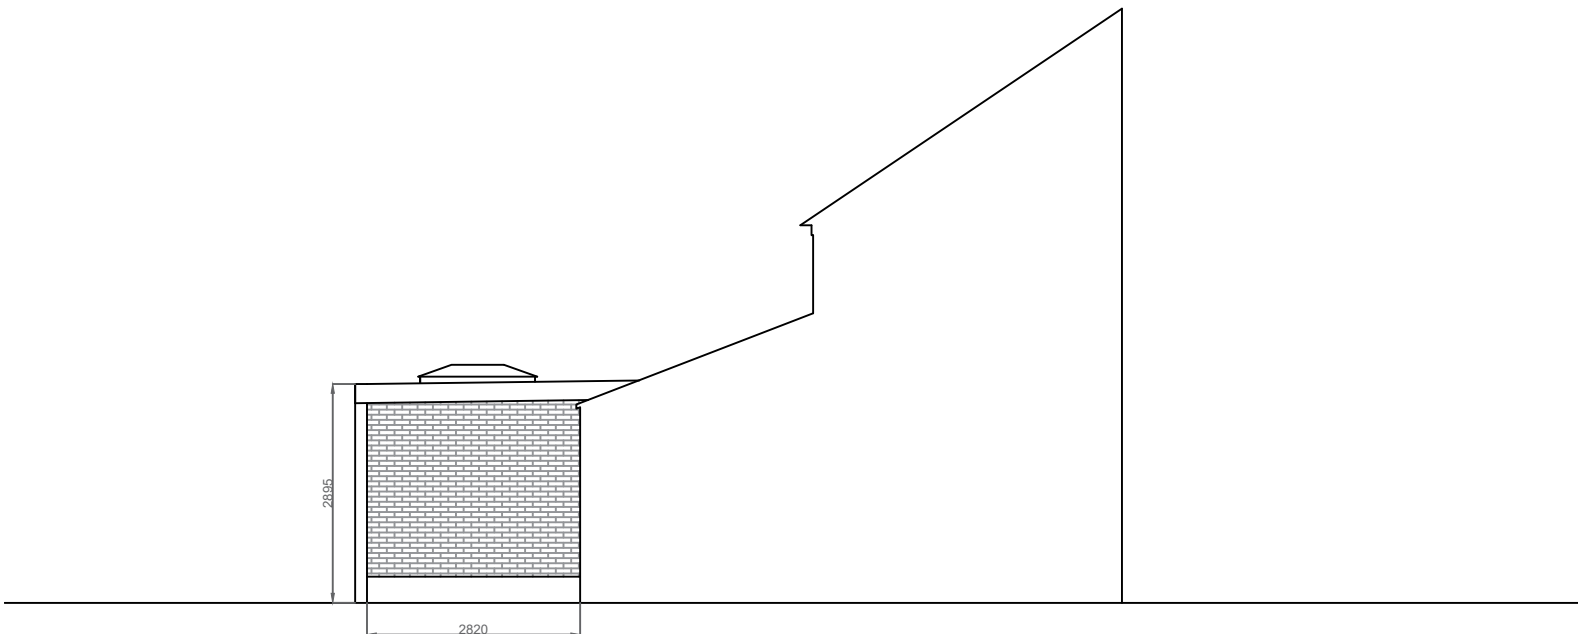

EXISTING ELEVATION TO 5 MARTON GRANGE
1:100



EXISTING SIDE ELEVATION
1:100

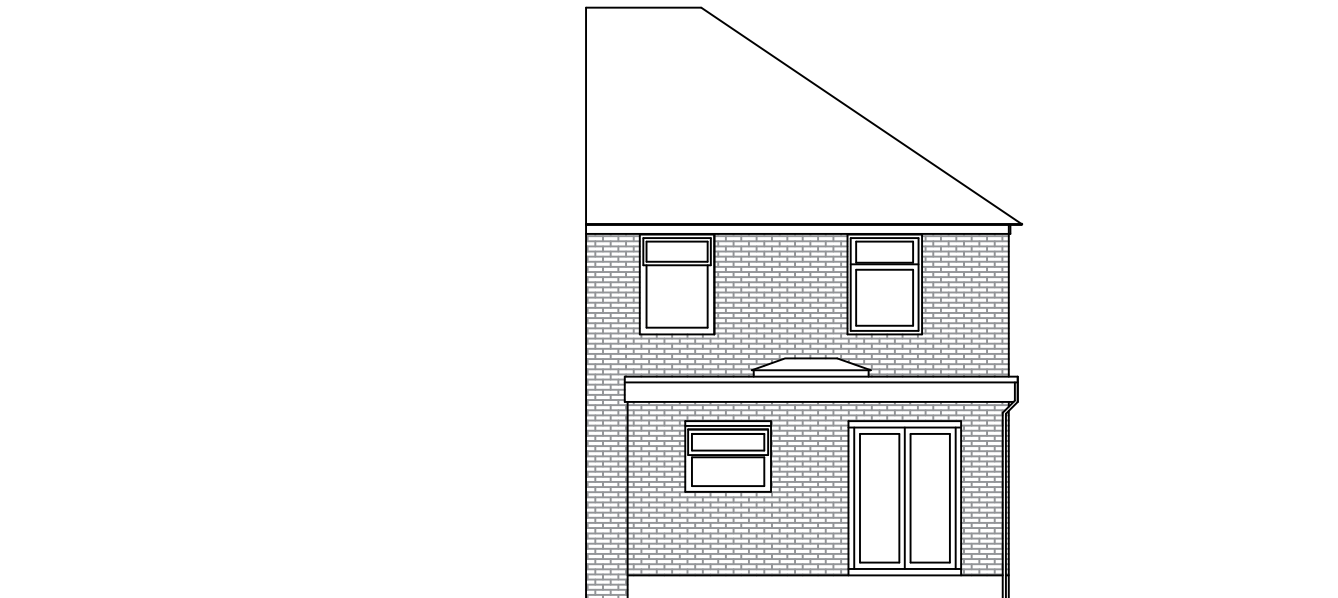

EXISTING REAR ELEVATION
1:100

T&M COMPLETE SOLUTIONS
mohammedabujabal@yahoo.co.uk
07733105172

Ref.	Date	Details	Initials
Revisions			

Title
Mrs Nazia Sarwar,
4 Marton Grange, Prestwich, Manchester, M25 0EL
Proposed 3.5m by 2.5m Storage Building attached to House
Existing Plan and Elevations

Scale	Drawn TAJ	Checked MAH	Scheme ID 22/2022
1:50, 1:100	Date 24/09/2022	Date 24/09/2022	Drawing Status -

DRAWING No.	Marton/001	Revision -
-------------	------------	---------------