


A3 Size

FOR PLANNING PURPOSED ONLY. USE FIGURED DIMENSIONS ONLY. SUBJECT TO SITE SURVEY AND ALL NECESSARY CONSENTS. ALL DIMENSIONS TO BE CHECKED BY USER AND ANY DISCREPANCIES, ERRORS OR OMISSIONS TO BE REPORTED TO THE ARCHITECT BEFORE THE WORK COMMENCES. THIS DRAWING IS TO BE READ WITH ALL OTHER RELEVANT MATERIALS

Scale 1:200

Revision	Notes	Date	Drawn
A			

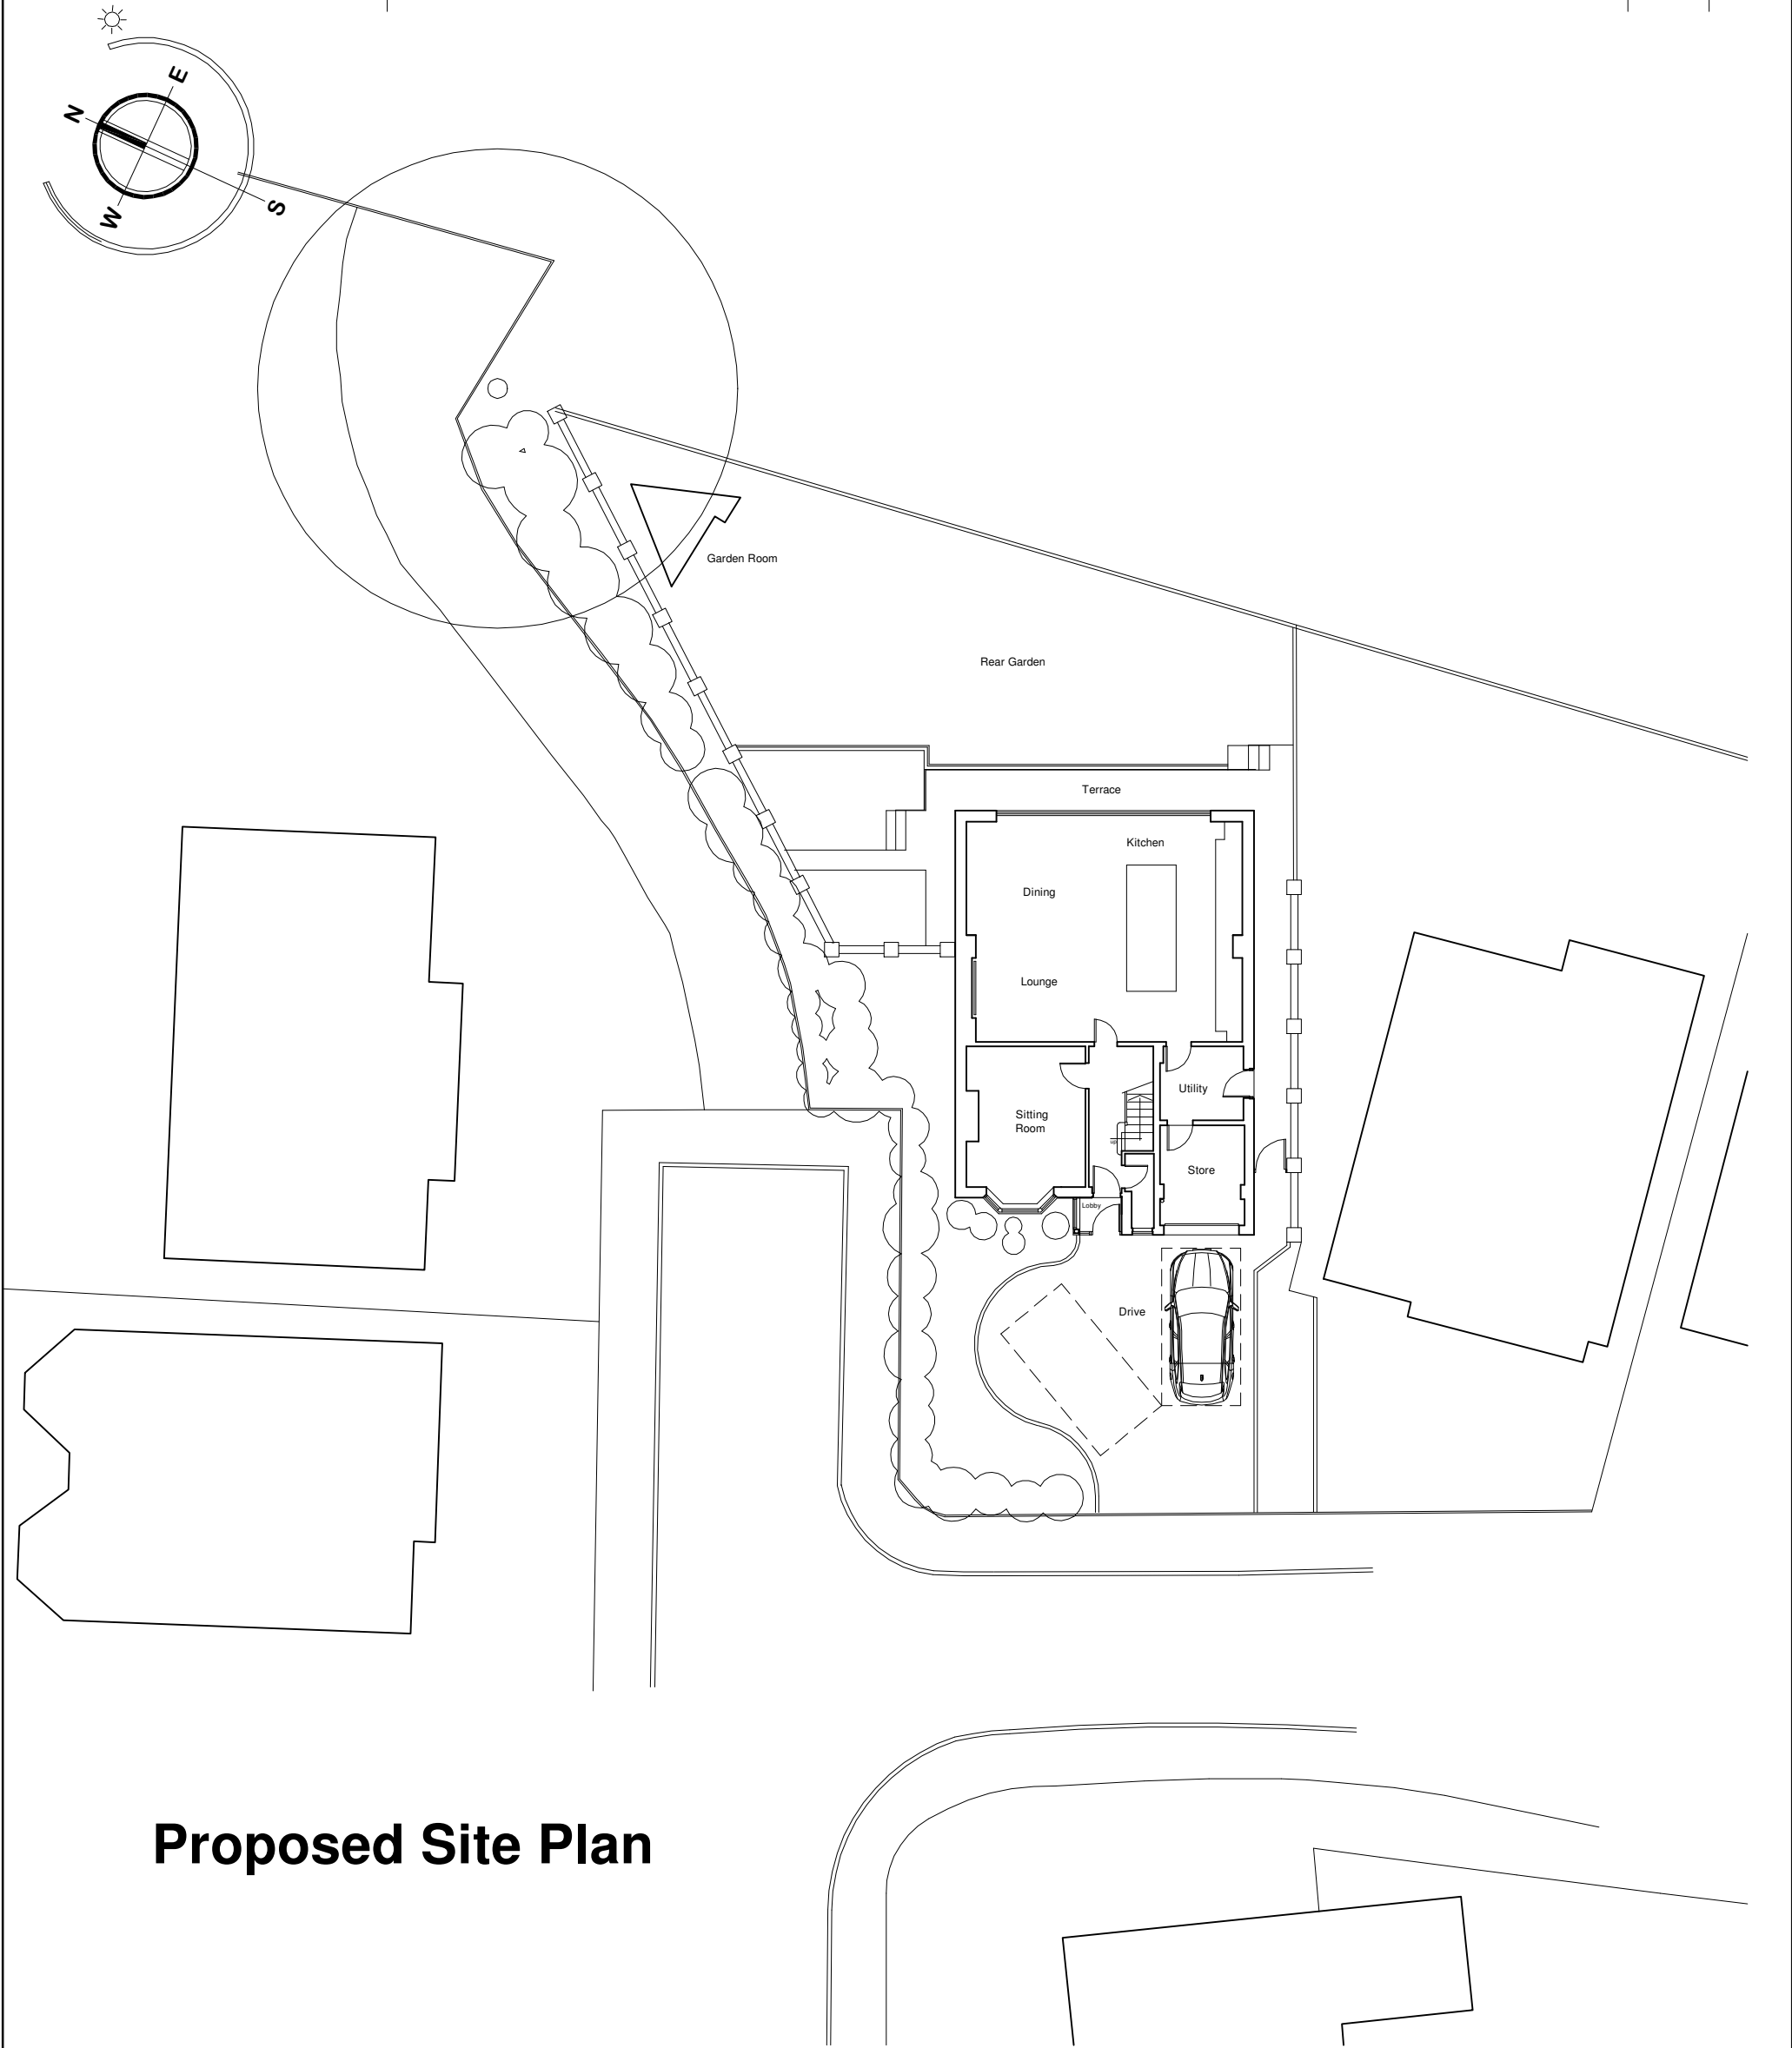

Proposed Site Plan

FuZED ARCHITECTURE

Fuzed A+D Ltd, 74A Water Street, Radcliffe, Manchester, M26 4DF
Tel: 0161 724 8006

+

DESIGN

Project:	No.1 Portinscale Close, Bury BL8 1DB	Contract No.	1255
Client:	Mr and Mrs Tanner	Dwg No.	2.04
Content:	Planning Submission	Revision	-
	Proposed Site Plan	Date	September '20

Scale Bar 1:200

