




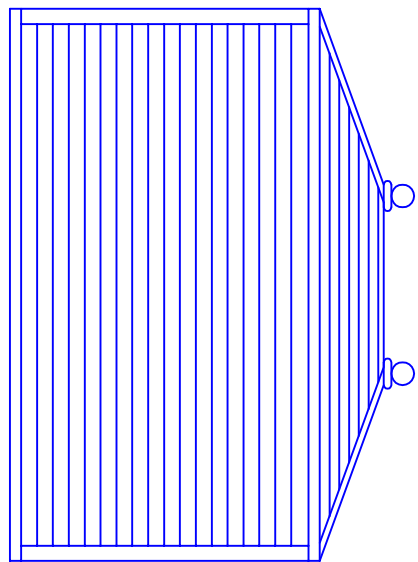


Existing Rear Elevation

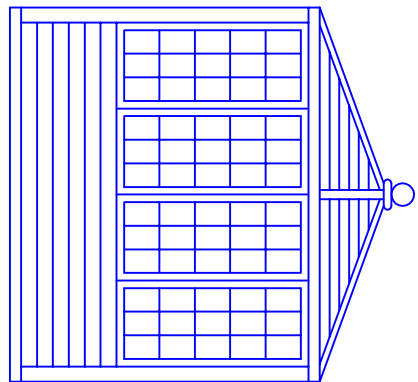


Existing Side Elevation

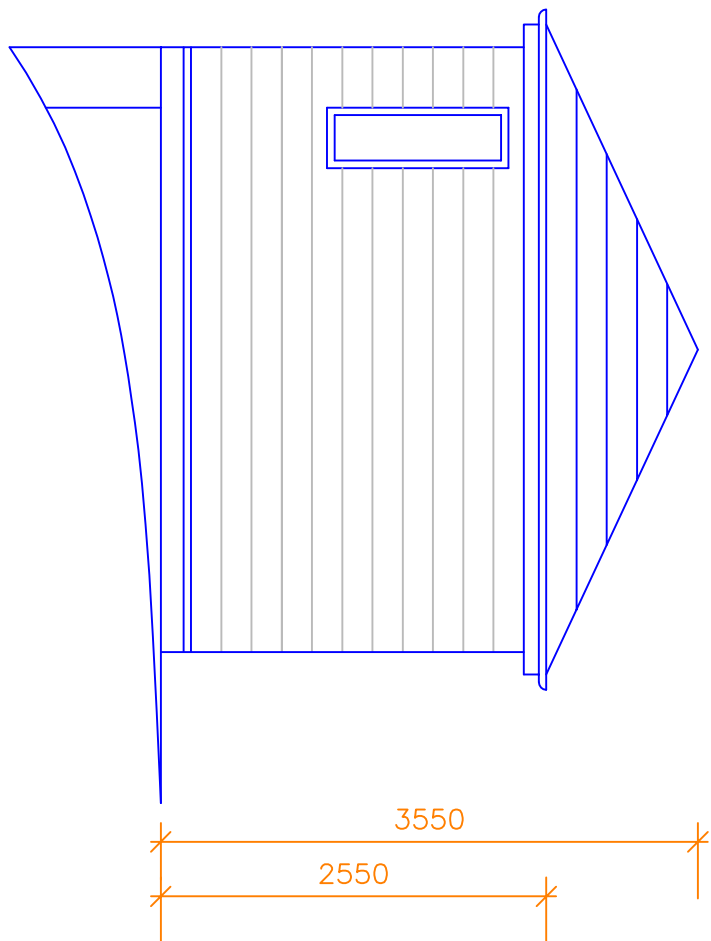


Proposed Rear Elevation

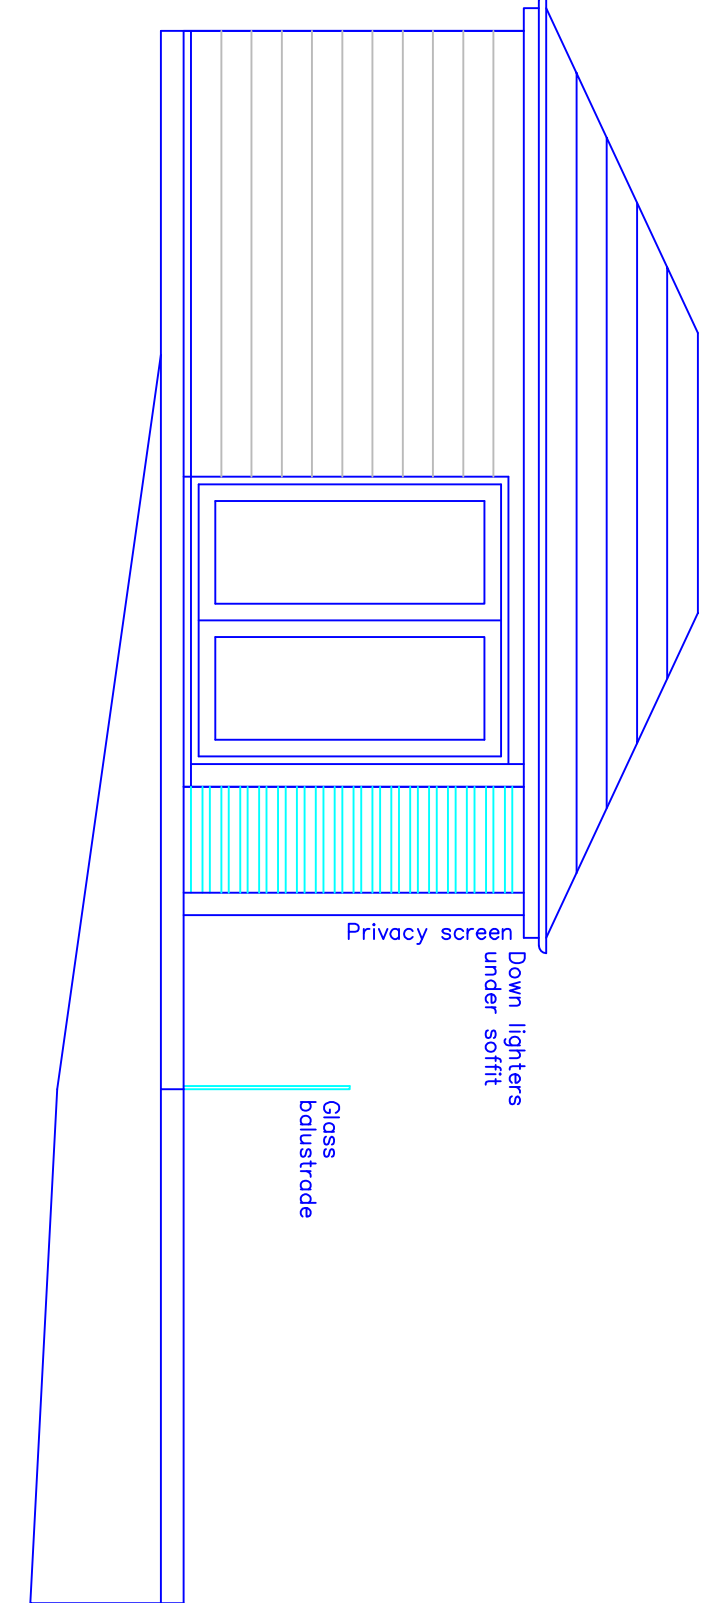


Proposed Side Elevation

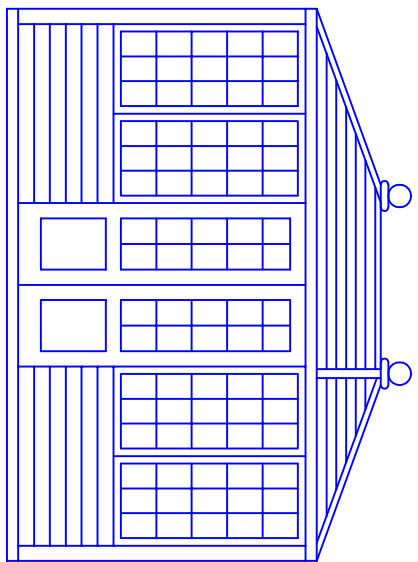


Existing Front Elevation

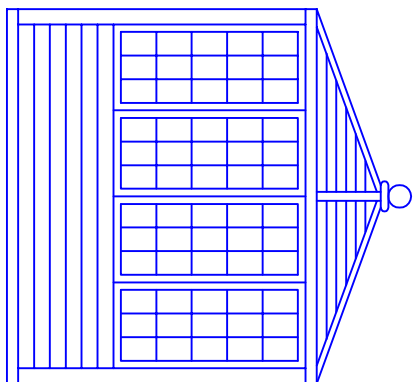

Existing Side Elevation

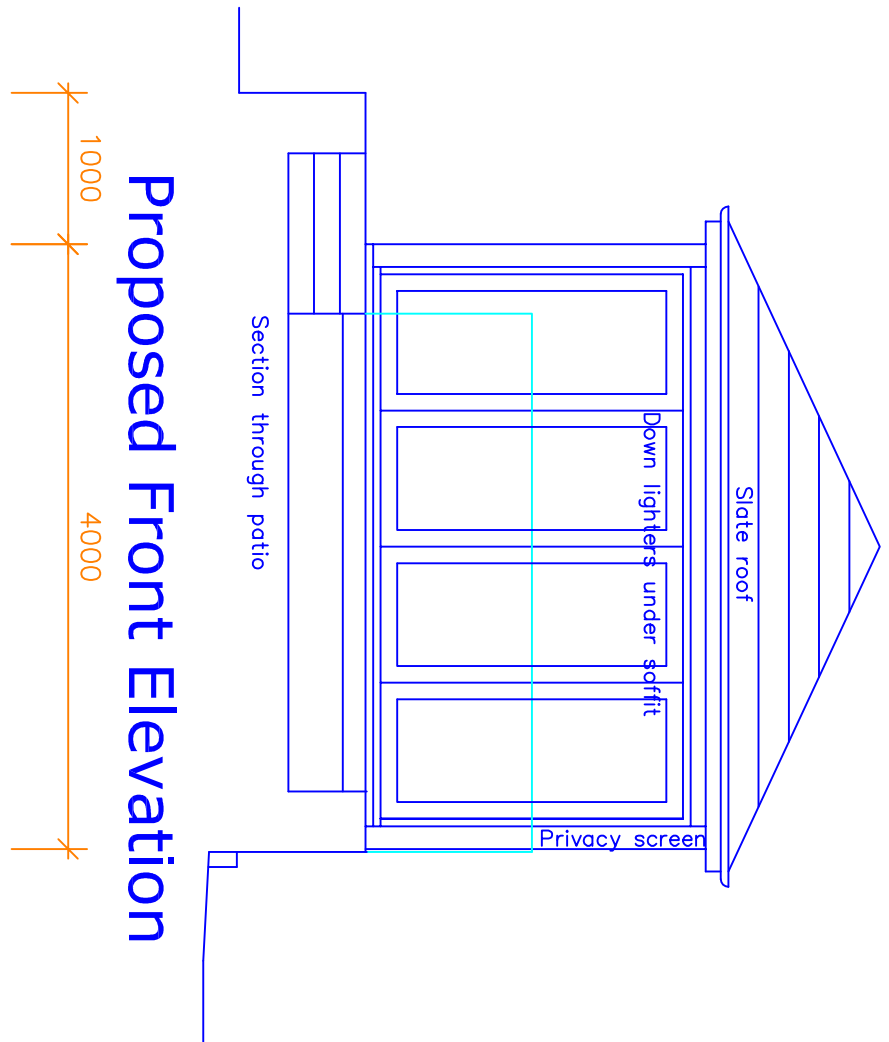

Proposed Front Elevation

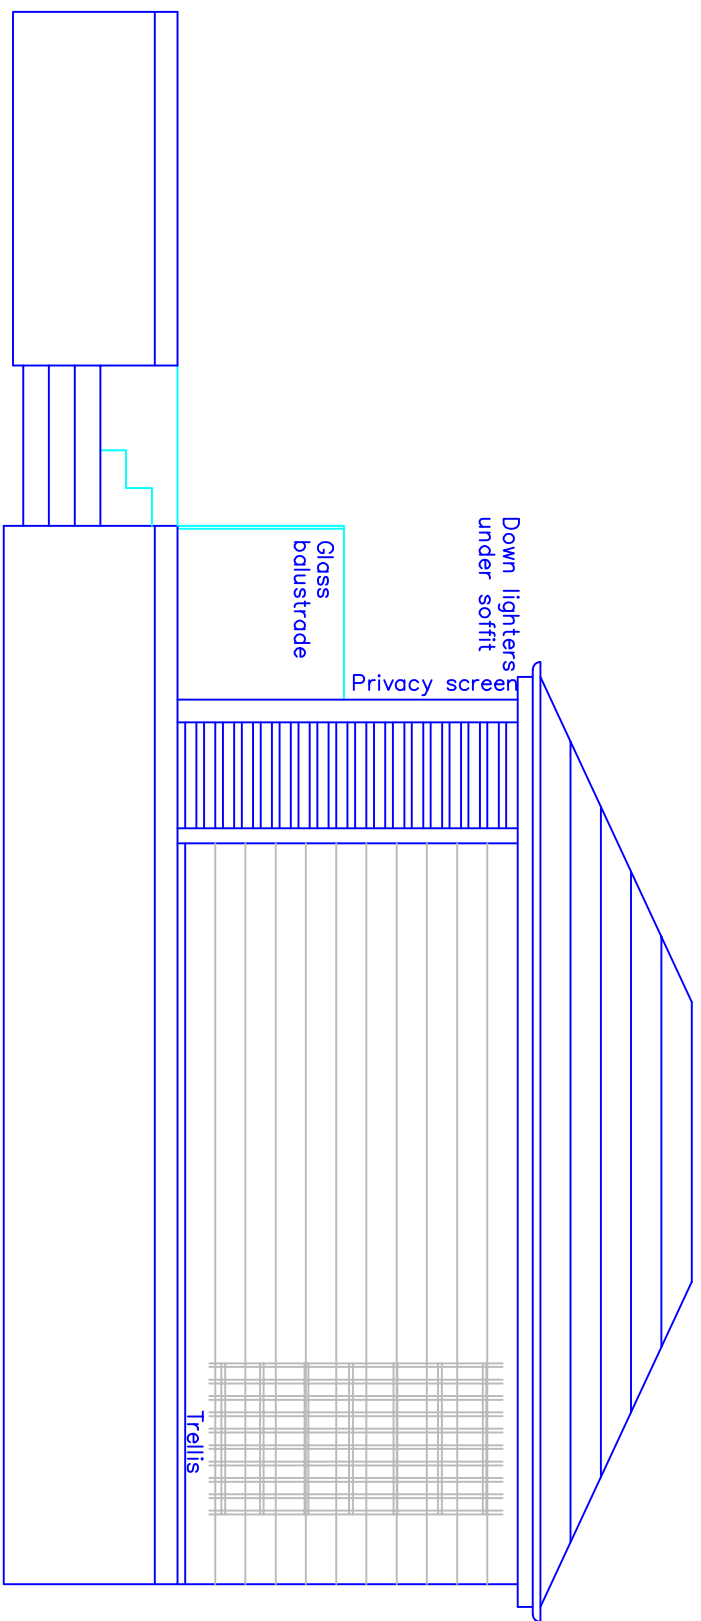


Proposed Side Elevation

Existing Materials :


- Black timber boarded roof
- Timber walls painted light green
- Timber doors and window frames painted light green

Proposed Materials :

- Roof to be natural slate
- Walls to be timber cladding on a steel frame
- Doors and window frames to be aluminium
- Glass balustrades to match the existing balconies on the main house and gym
- Pilnths to be random coursed stone

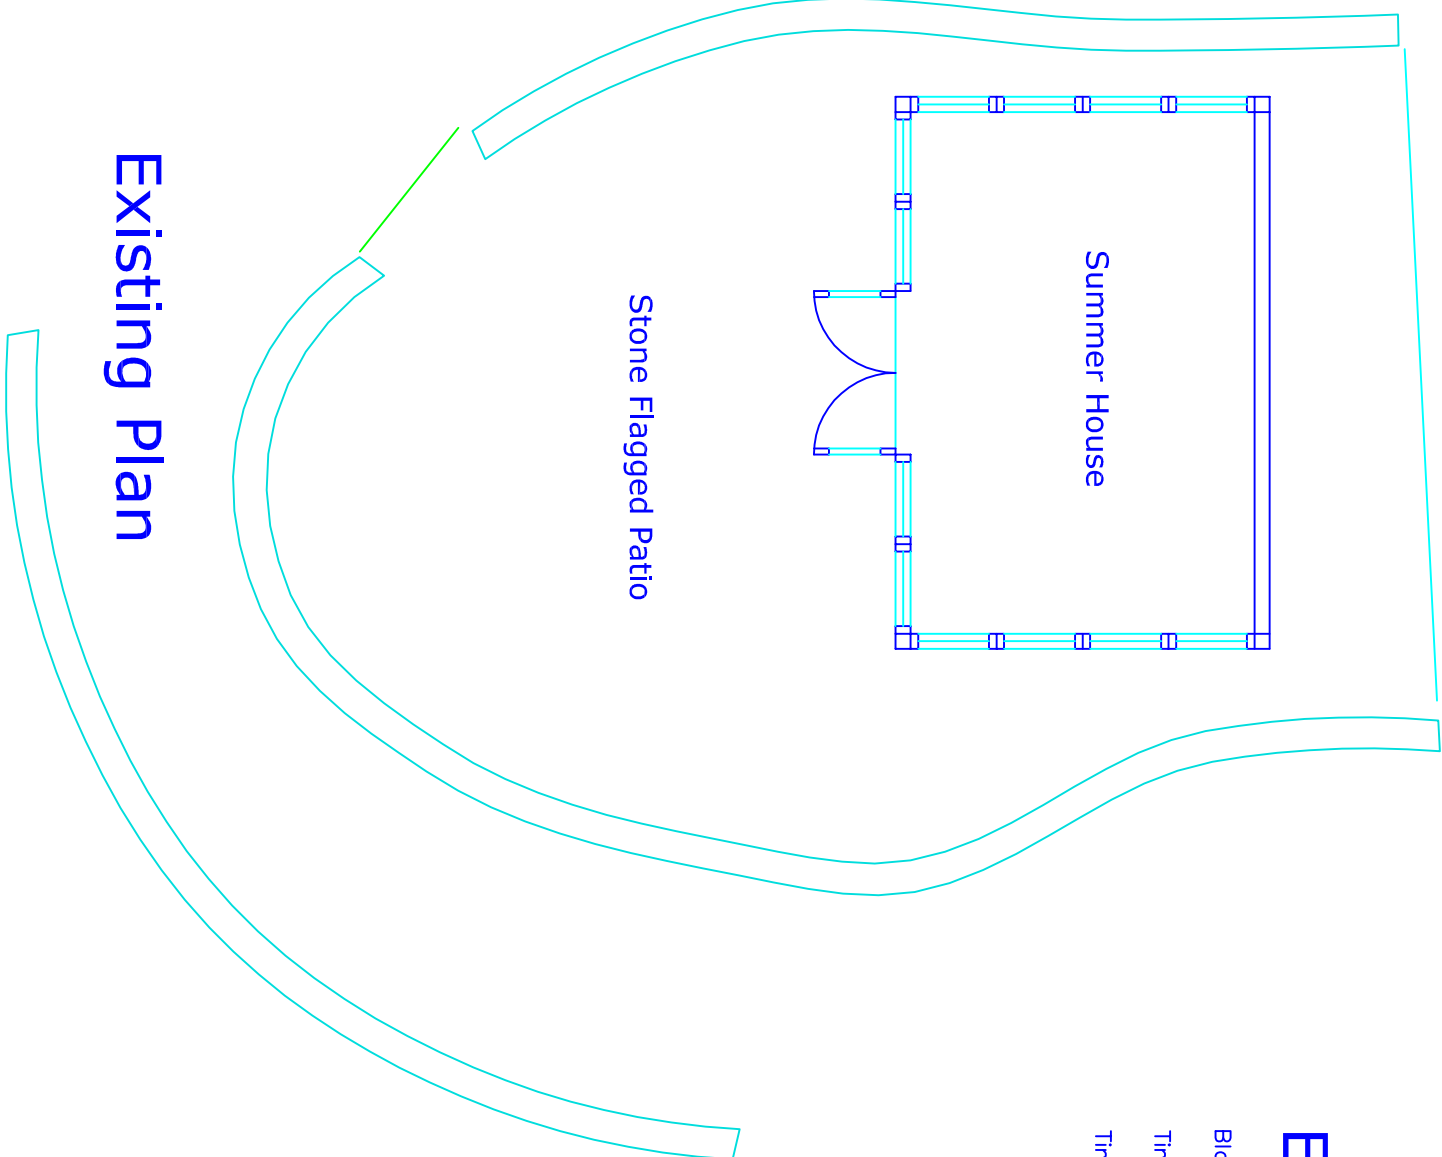

Existing Plan

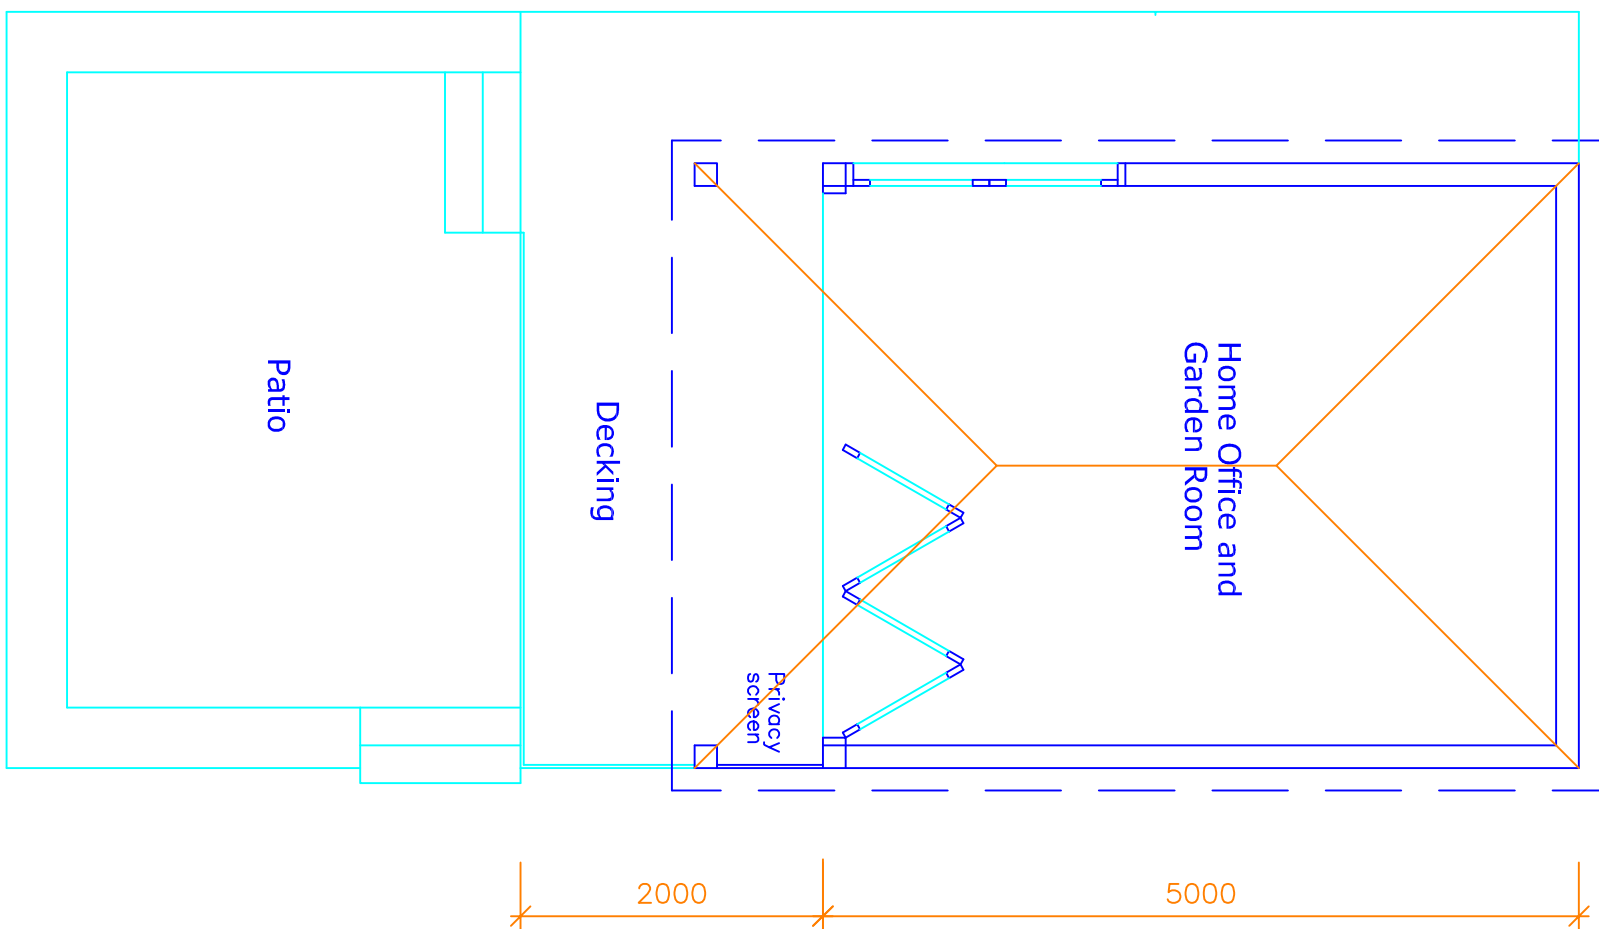

Proposed Plan

A Amended to pitched roof 09.07.2022

0 1 2 3 m

Tower View
Lumb Carr Road
Holcombe
BL8 4NN

scale 1:50 at A1
October 2021

SU4-03A Existing and Proposed
Plans and Elevations

PPV design Ltd

Gary Dearden (BAK home) DipArch RIBA
gdm@ppv-design.co.uk www.ppv-design.co.uk
T. 01706 822751 M. 07712 669482

This drawing and design concept is the
property of PPV design. It should not
be reproduced without written permission

2 Helmshore Road, Helmshore Village
Ramsbottom, Lancashire BL8 4PA